
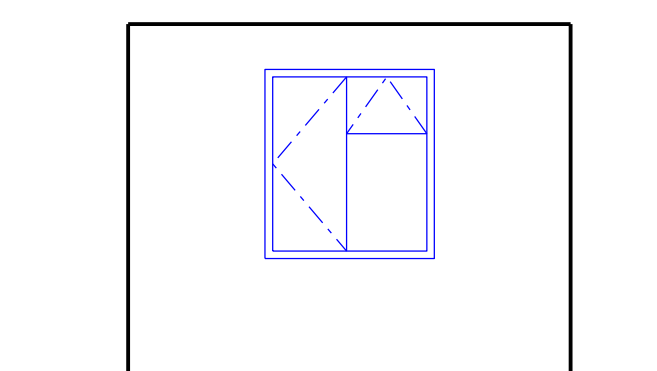
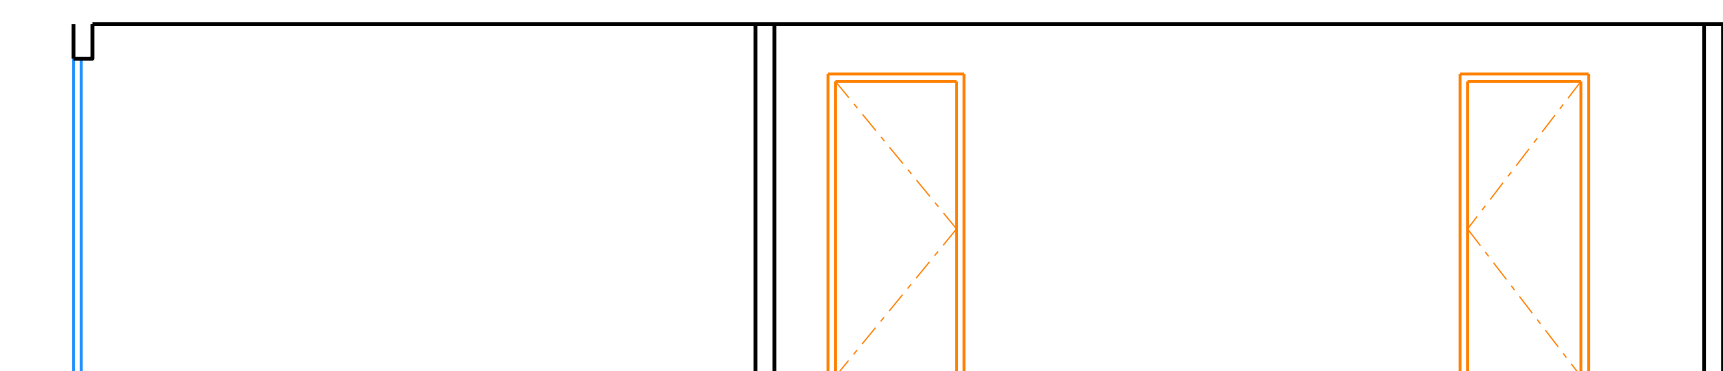
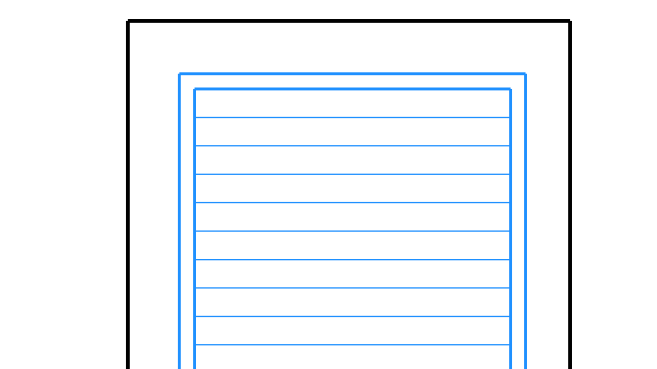
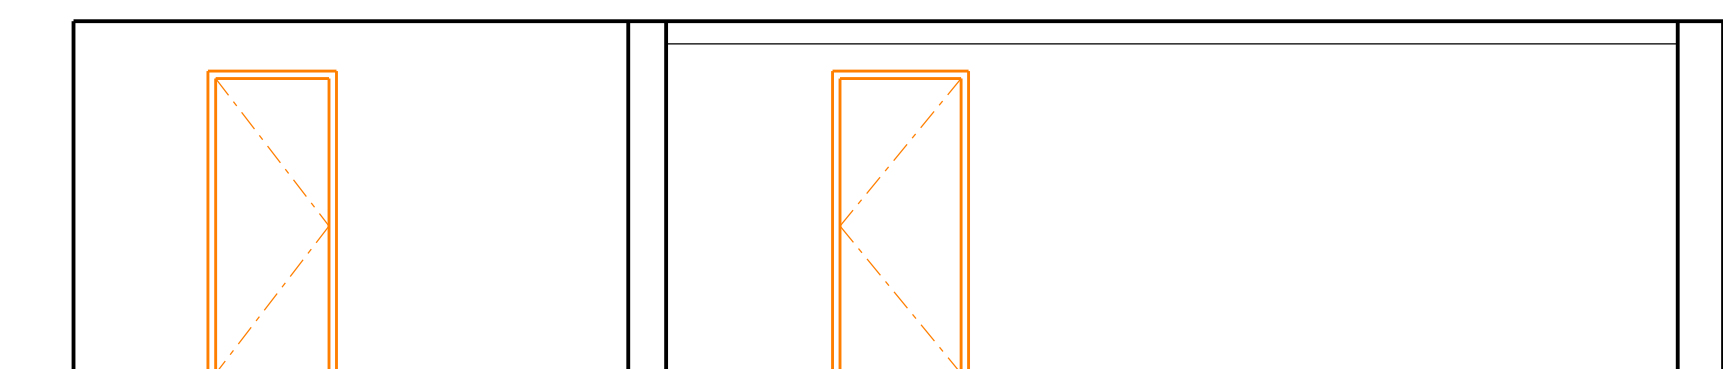
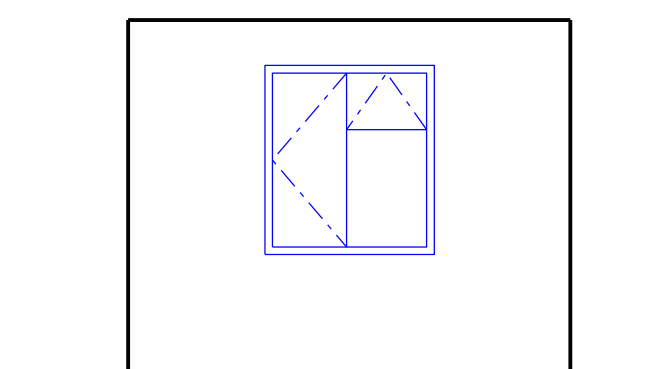
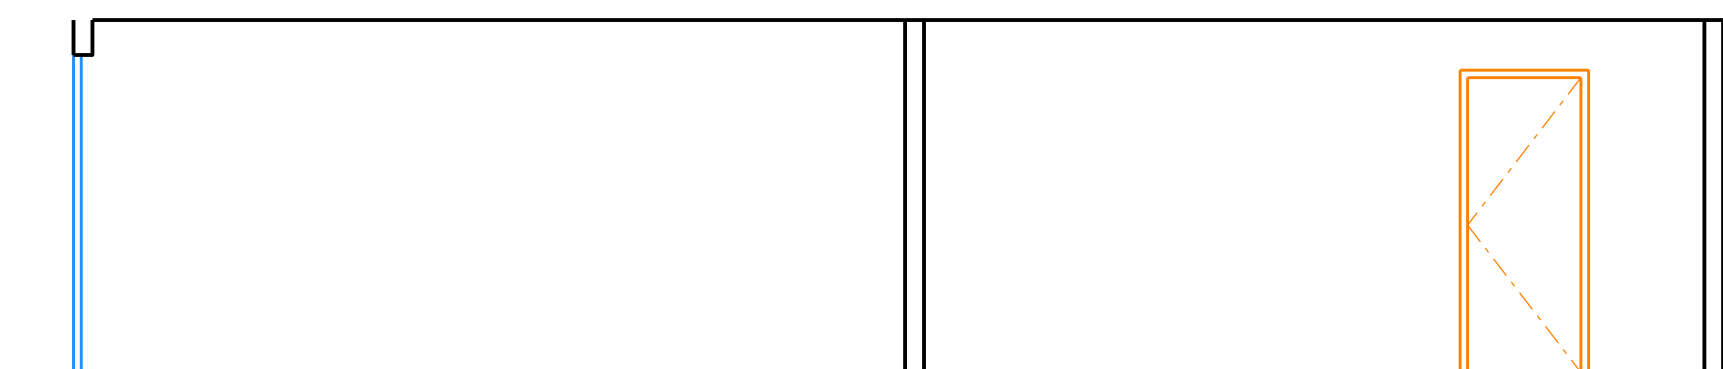
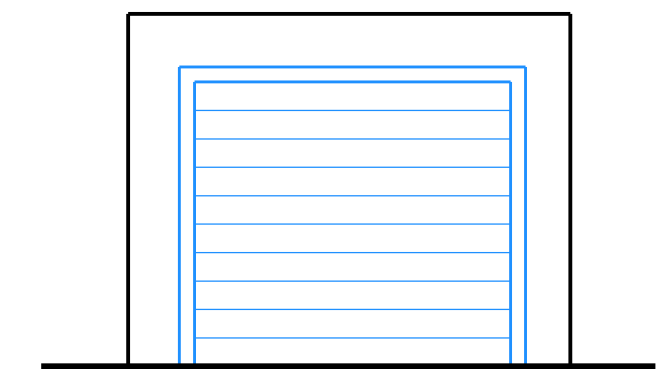
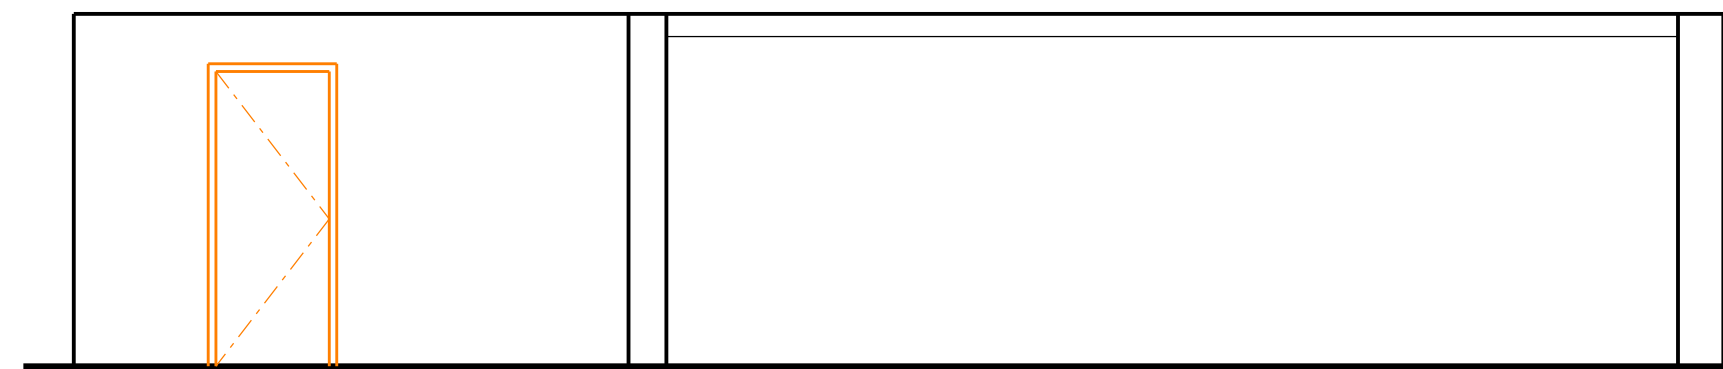
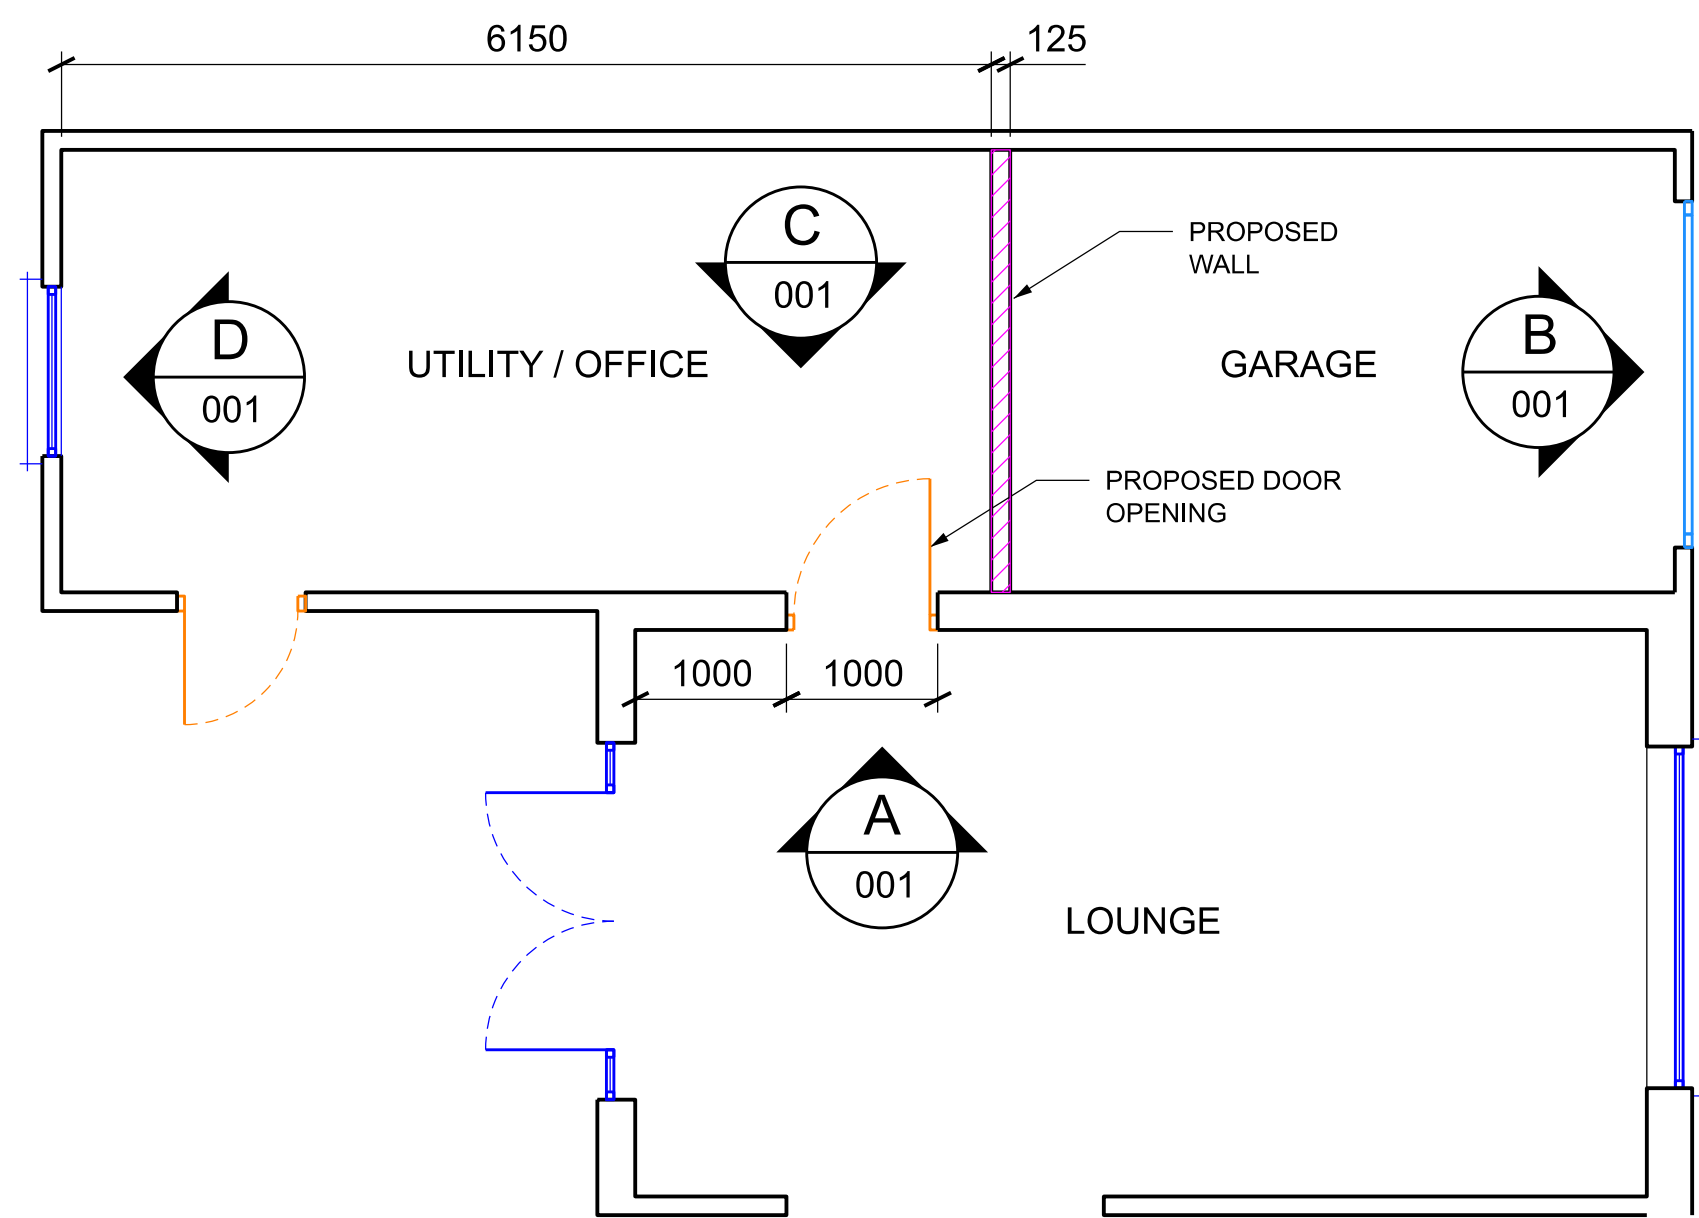
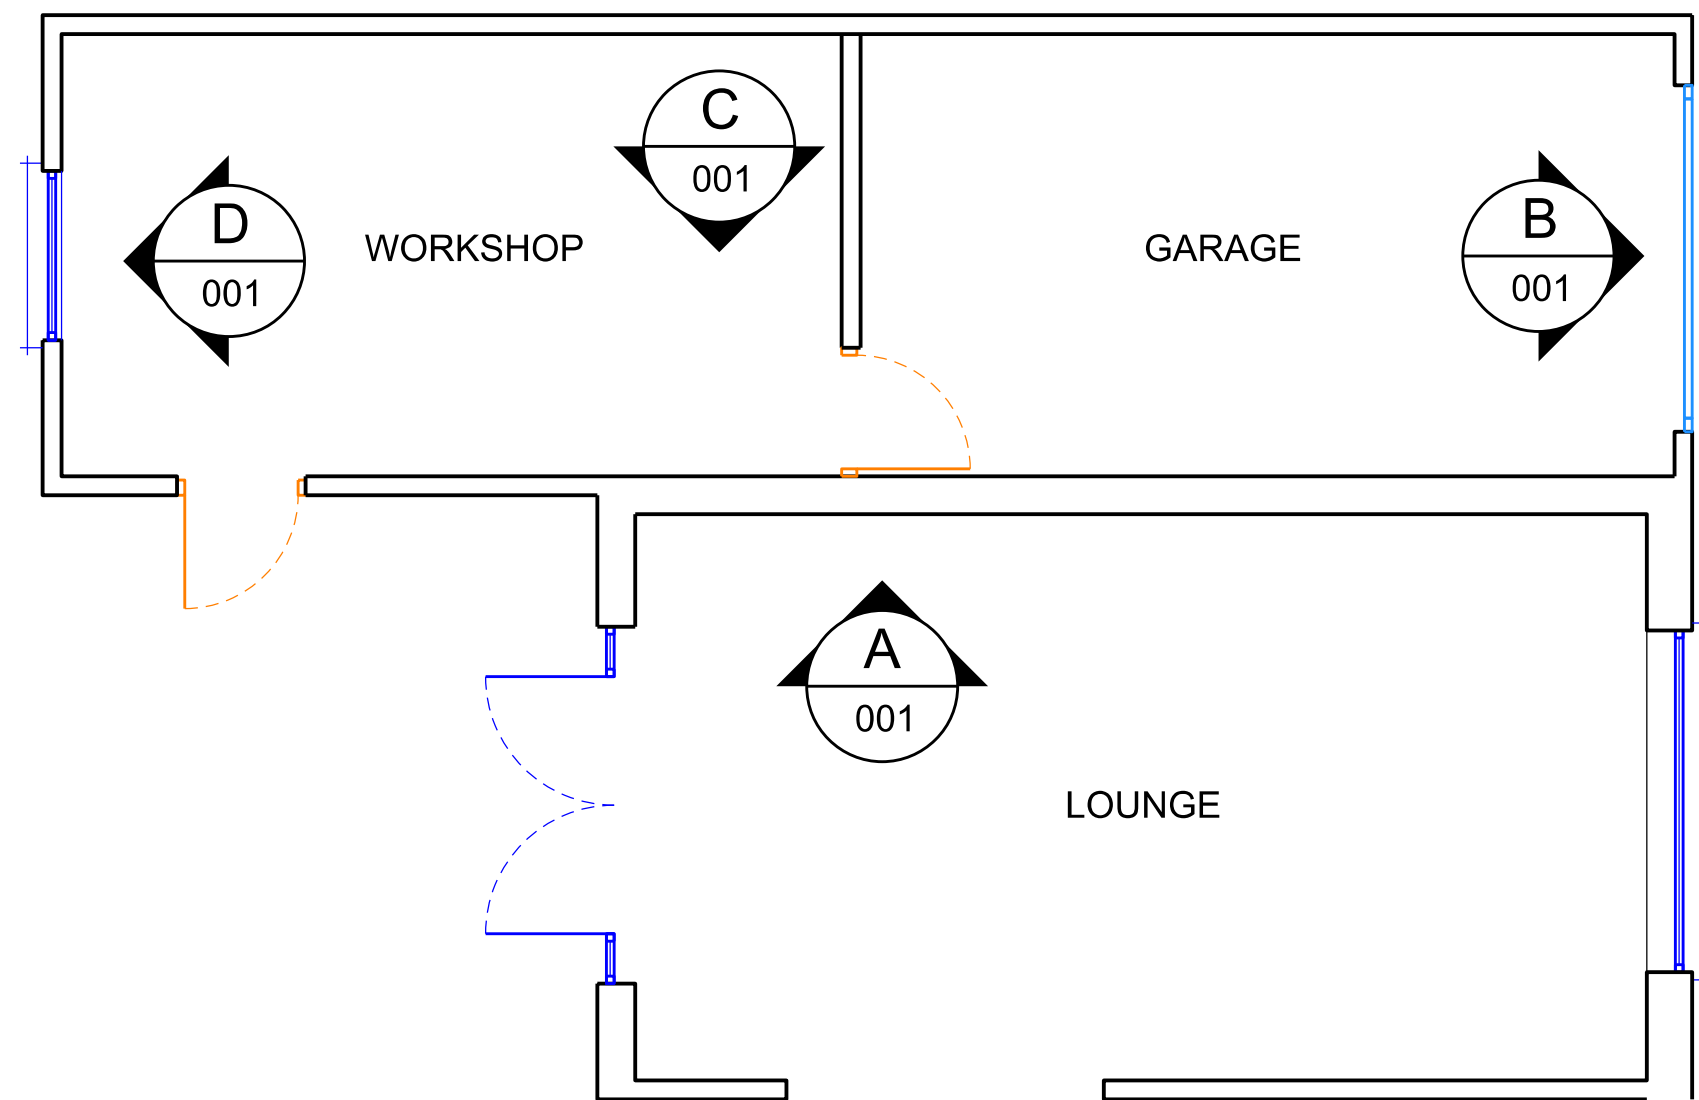


General Notes
DRAWING TO BE READ IN CONJUNCTION WITH 47 BARKHAM - 002

LOCATION PLAN

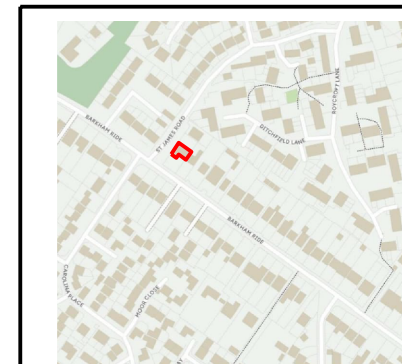

CalBar Properties Ltd
62 West Way
Rickmansworth, Herts
WD3 7EN
Tel: 07771 552071
E-Mail: cal@calbarproperties.com

Project Title
47 Barkham Ride,
Finchampstead, Berks
RG40 4HA

Client
Ms Loretta Hill

Drawing Title
EXISTING & PROPOSED
PLAN & ELEVATIONS

Purpose of Issue FOR PLANNING			
Drawn By C S MILAZZO	Date 10/03/2025	Scale 1:50 @ A1	Rev. P01
Drawing No. 47 BARKHAM - 002			