



NOTE - Refer to overall softscape plan 2399.3000 for tree cell locations and setout drawings series 2399.6000 for extents

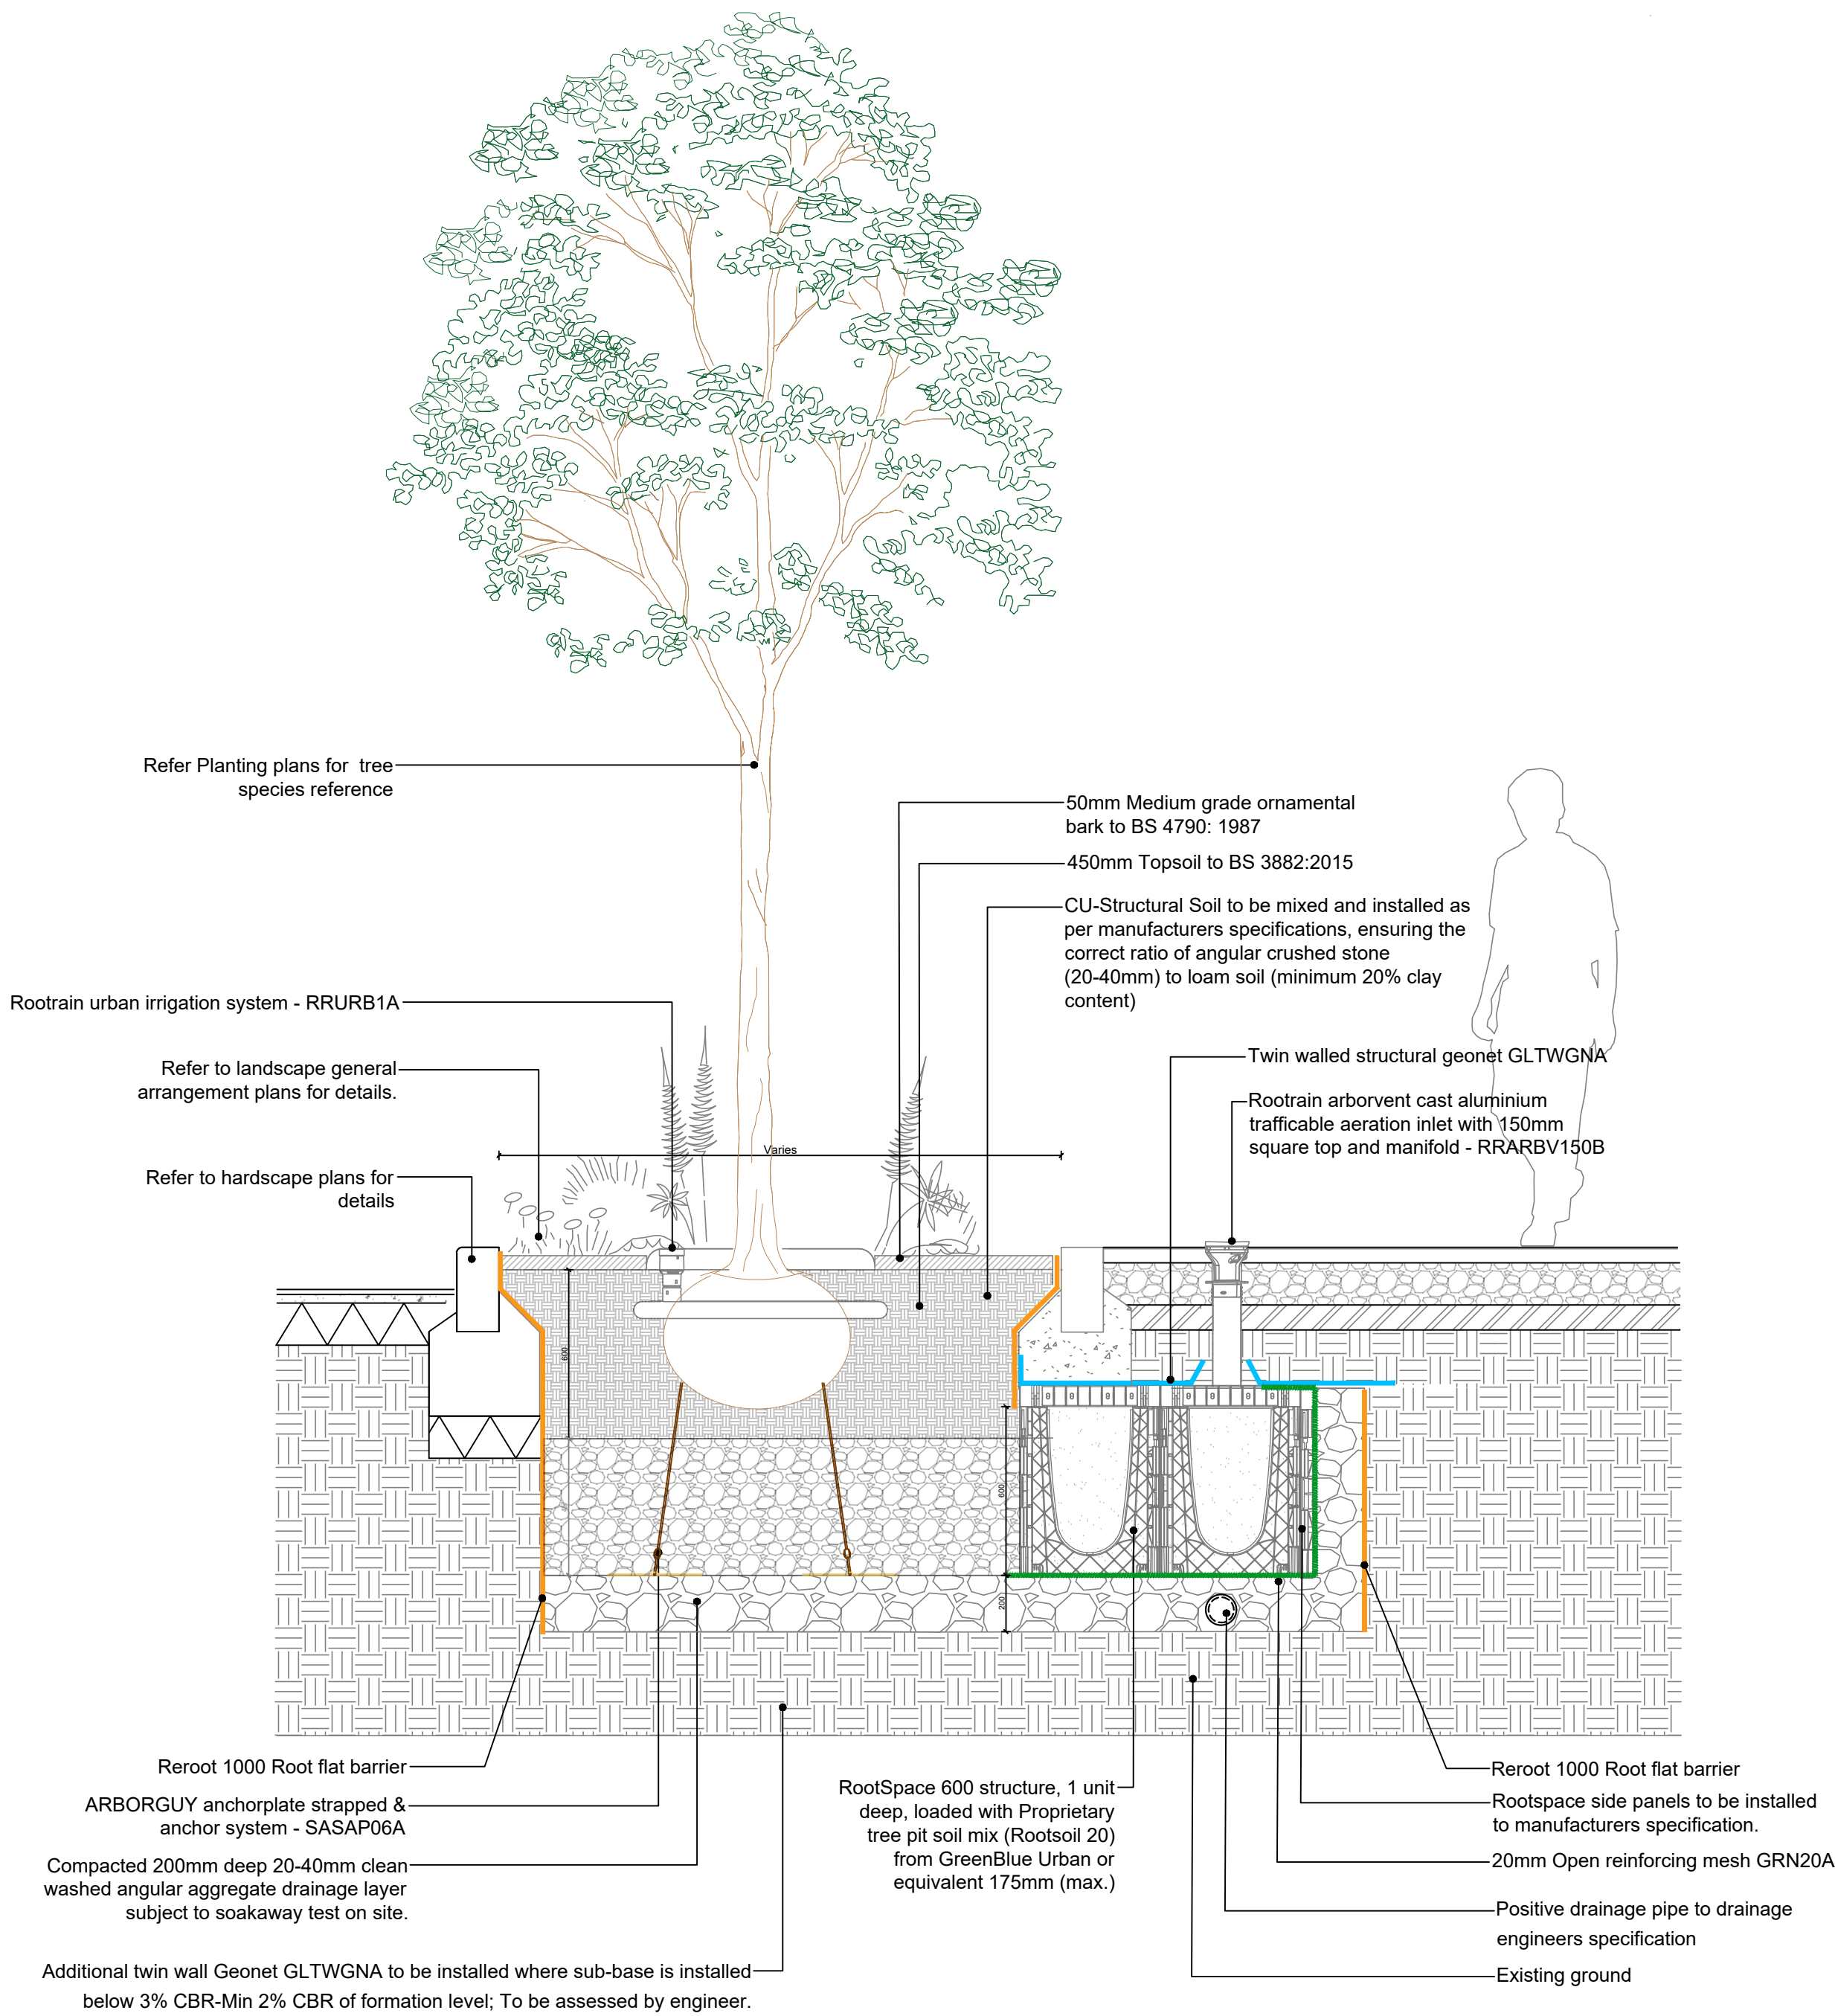

01. Tree Pit Detail with Additional Rootspace

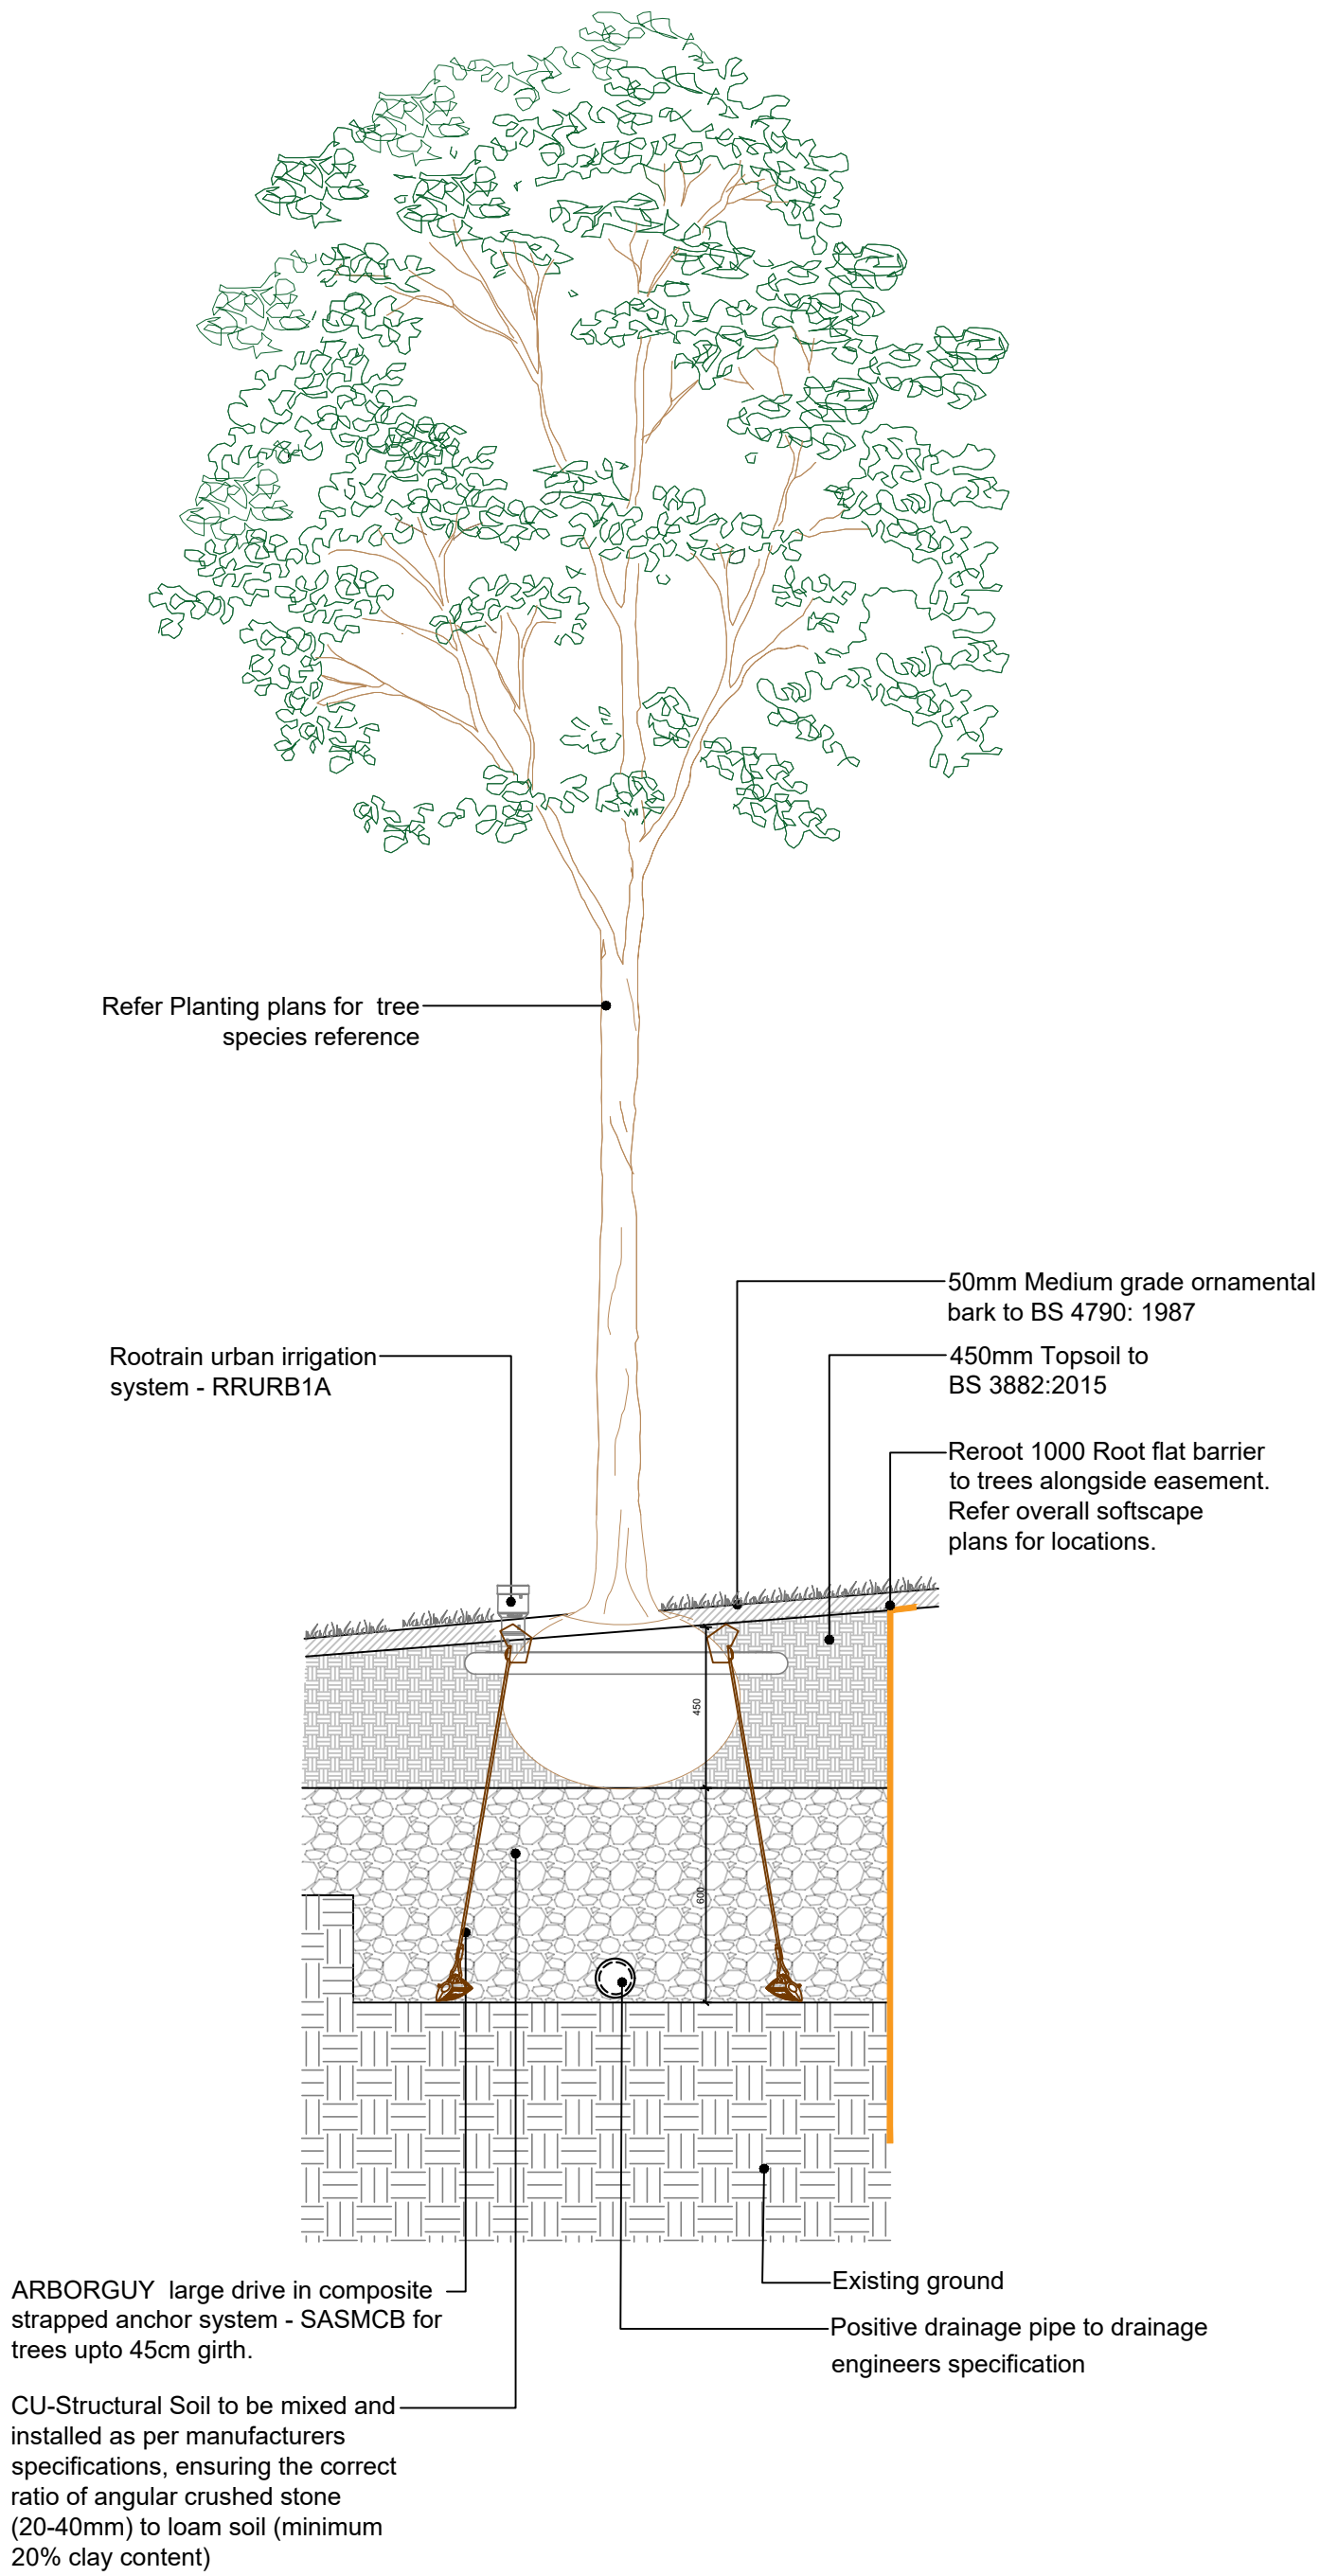

02. Typical Tree Pit Detail in Softscape along easement

A	2-2-2026	Issued for discharge of planning conditions	SB
Rev	Date	Amendment	Initials

Project:
FINCHWOOD PARK
PARCEL 11 - 12
Client:
VISTRY THAMES VALLEY
Drawing:
TYPICAL TREE PIT DETAILS

Drawing no: 2399.4000 Rev: A
Scale@A1: 1:20 Date: FEB'26 Drawn: SB Checked: JM

finc Architects Ltd
61-63 New London Road | Chelmsford | Essex | CM2 0ND
T: +44 (0)1245 933988
W: www.fincarchitects.com
E: company@fincarchitects.com

Disclaimers:
© FINC Architects Limited holds the copyright to all the information contained within this document and their written consent must be obtained before copying or using the data other than for the purpose it was originally supplied.
All dimensions and measurements to be checked on site.
Do not scale from this drawing. This drawing is to be printed in colour.

CONSTRUCTION