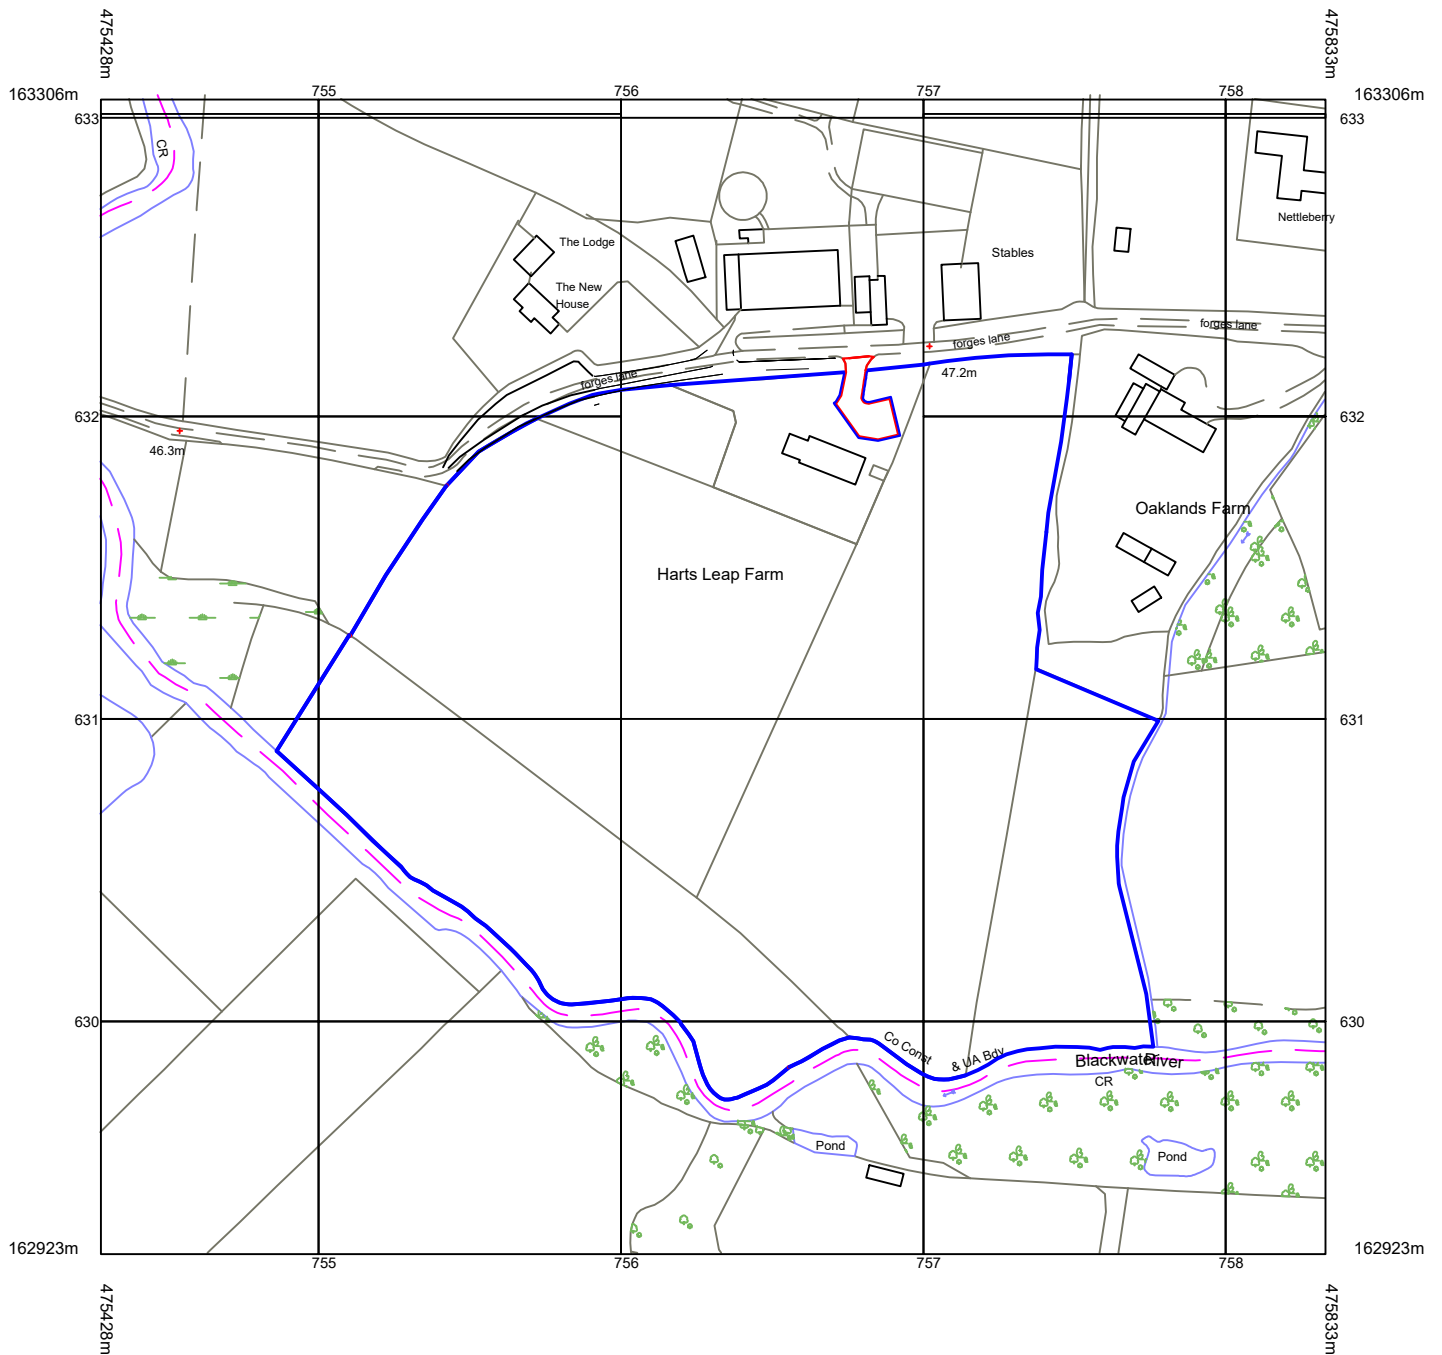


Location plan 1:2500
Licence no: OI 1402196

Crown copyright and database rights 2020 OS 100038864

Reproduction in whole or in part is prohibited

Without the permission of Ordnance Survey.