


IMPORTANT NOTE
This drawing has been prepared solely for the purpose of gaining planning approval. The drawing should not be used for any other purpose.

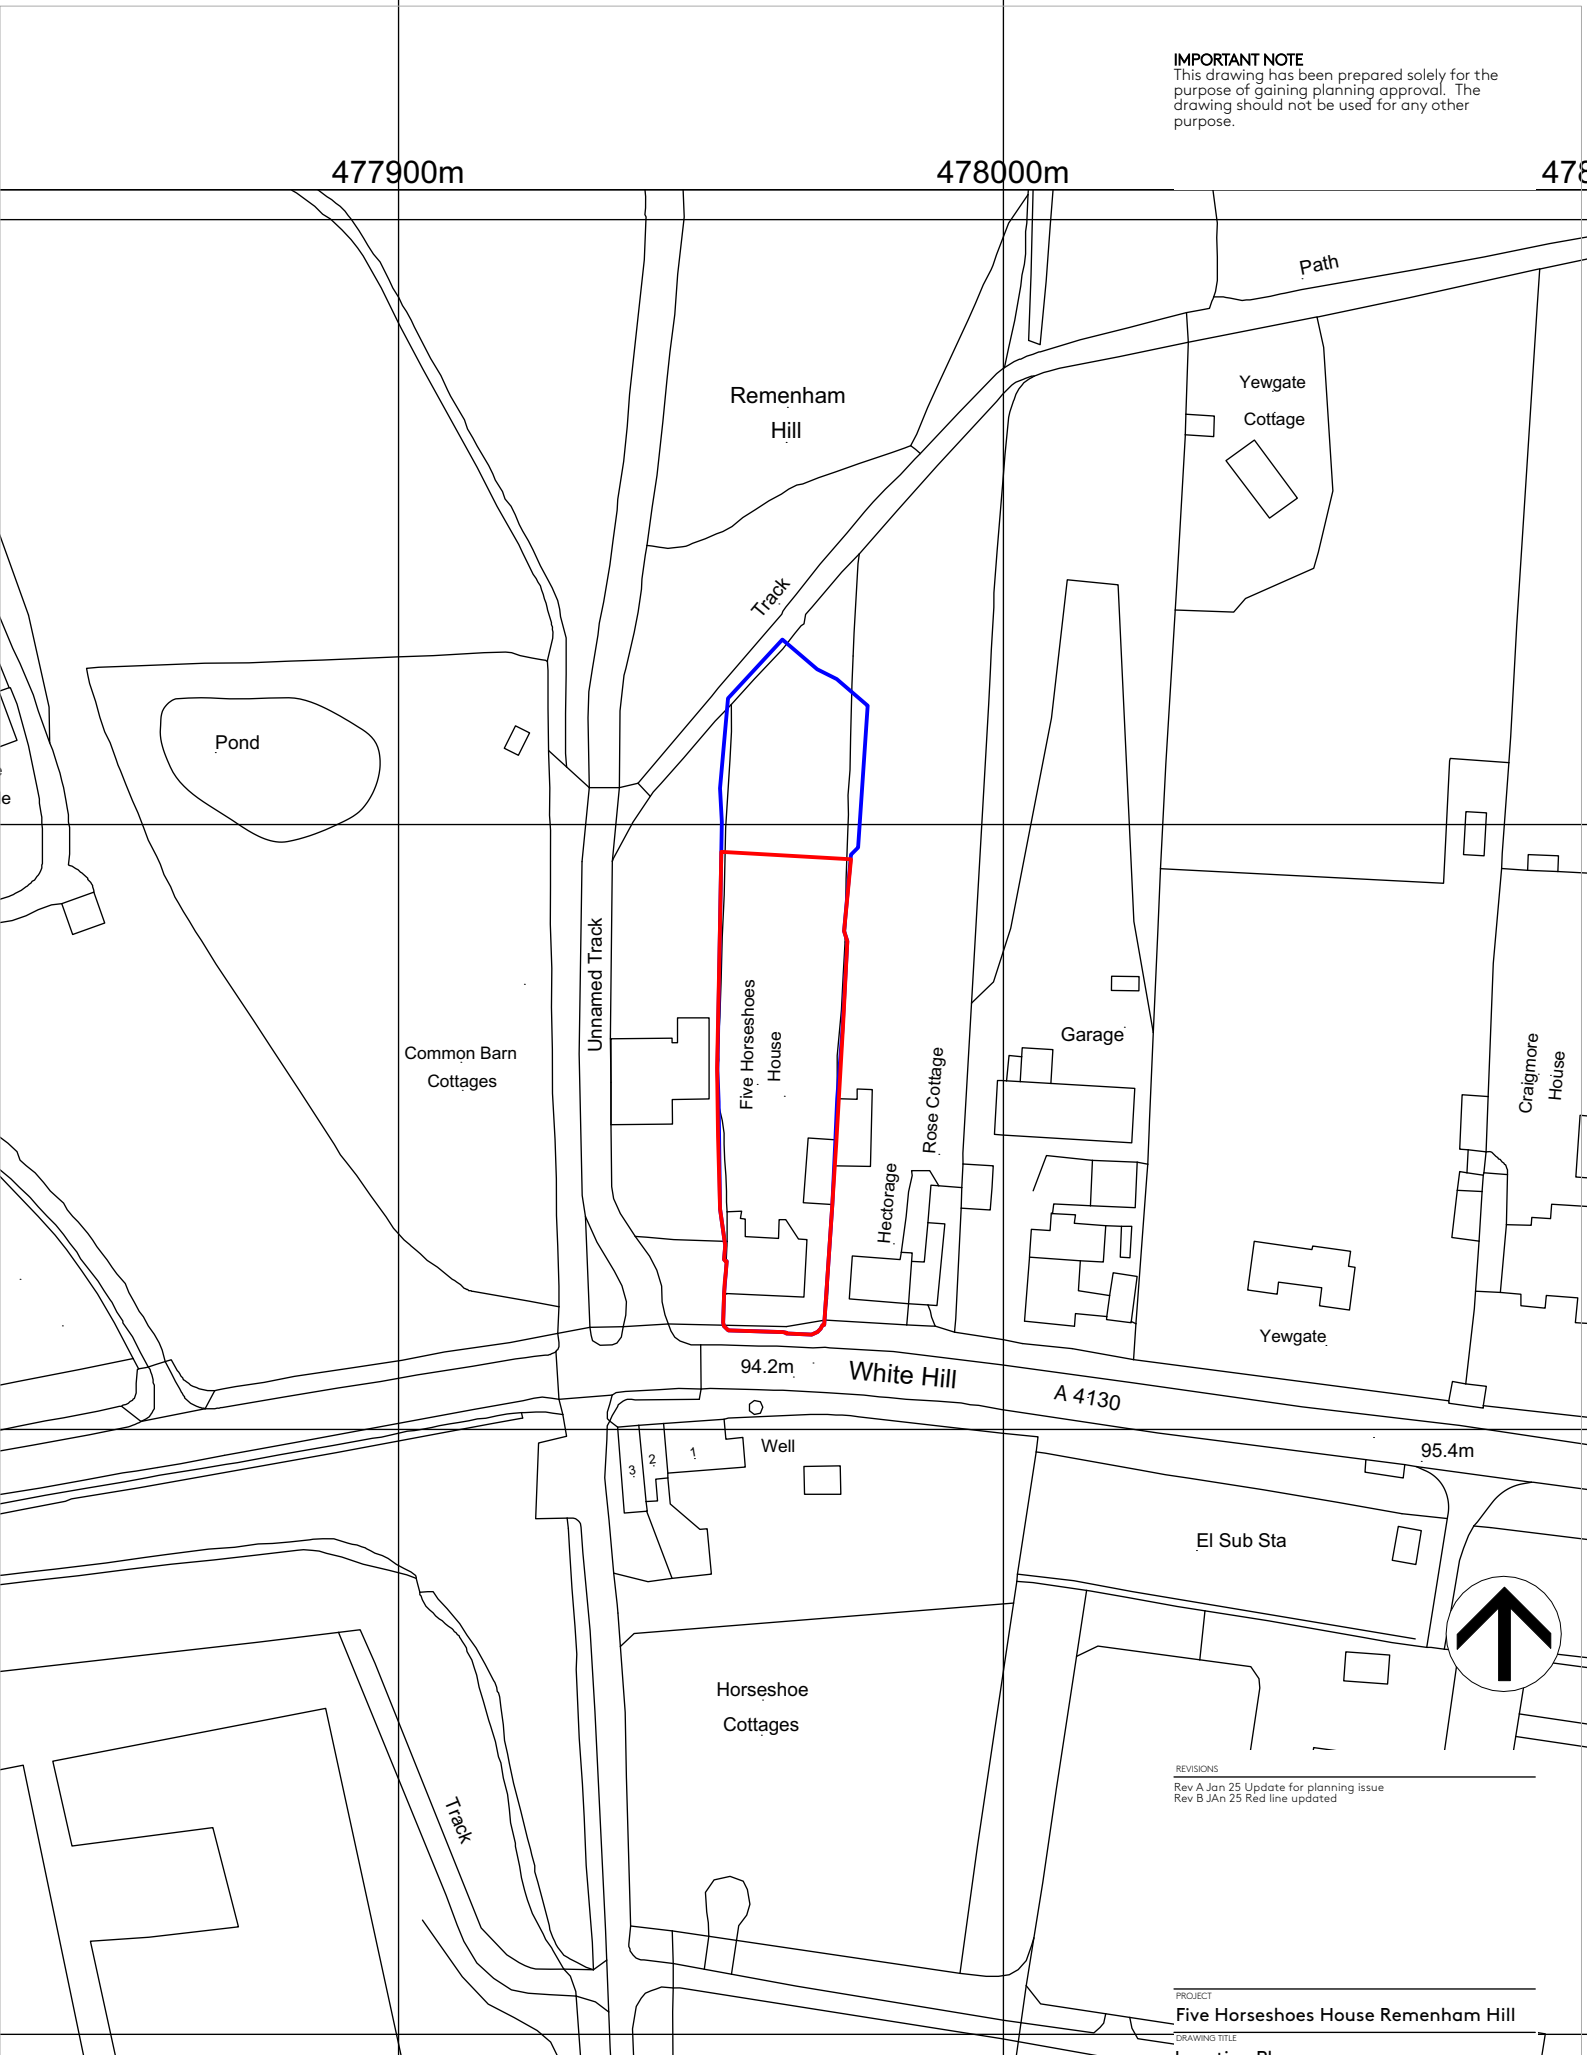

REVISIONS
Rev A Jan 25 Update for planning issue
Rev B JAn 25 Red line updated



PROJECT		
Five Horseshoes House Remenham Hill		
DRAWING TITLE		
Location Plan		
PLOT DATE		CHECKED
JAN 25		
SCALE		STATUS
1/1250 @ A4		P
PROJECT NO	DRAWING NO	REVISION
2024_5	P1	B