


- KEY:**
- Site Boundary
 - Tree Numbers
 - Tree Canopies
 - Category 'U' Trees
 - Category 'A' RPA
 - Category 'B' RPA
 - Category 'C' RPA
 - Ancient Woodland
 - Ancient Woodland 15m Buffer
 - Veteran Buffer
 - Pruning Works
 - Trees to be Removed
 - Tree Protection Barrier
 - Sensitive Demolition

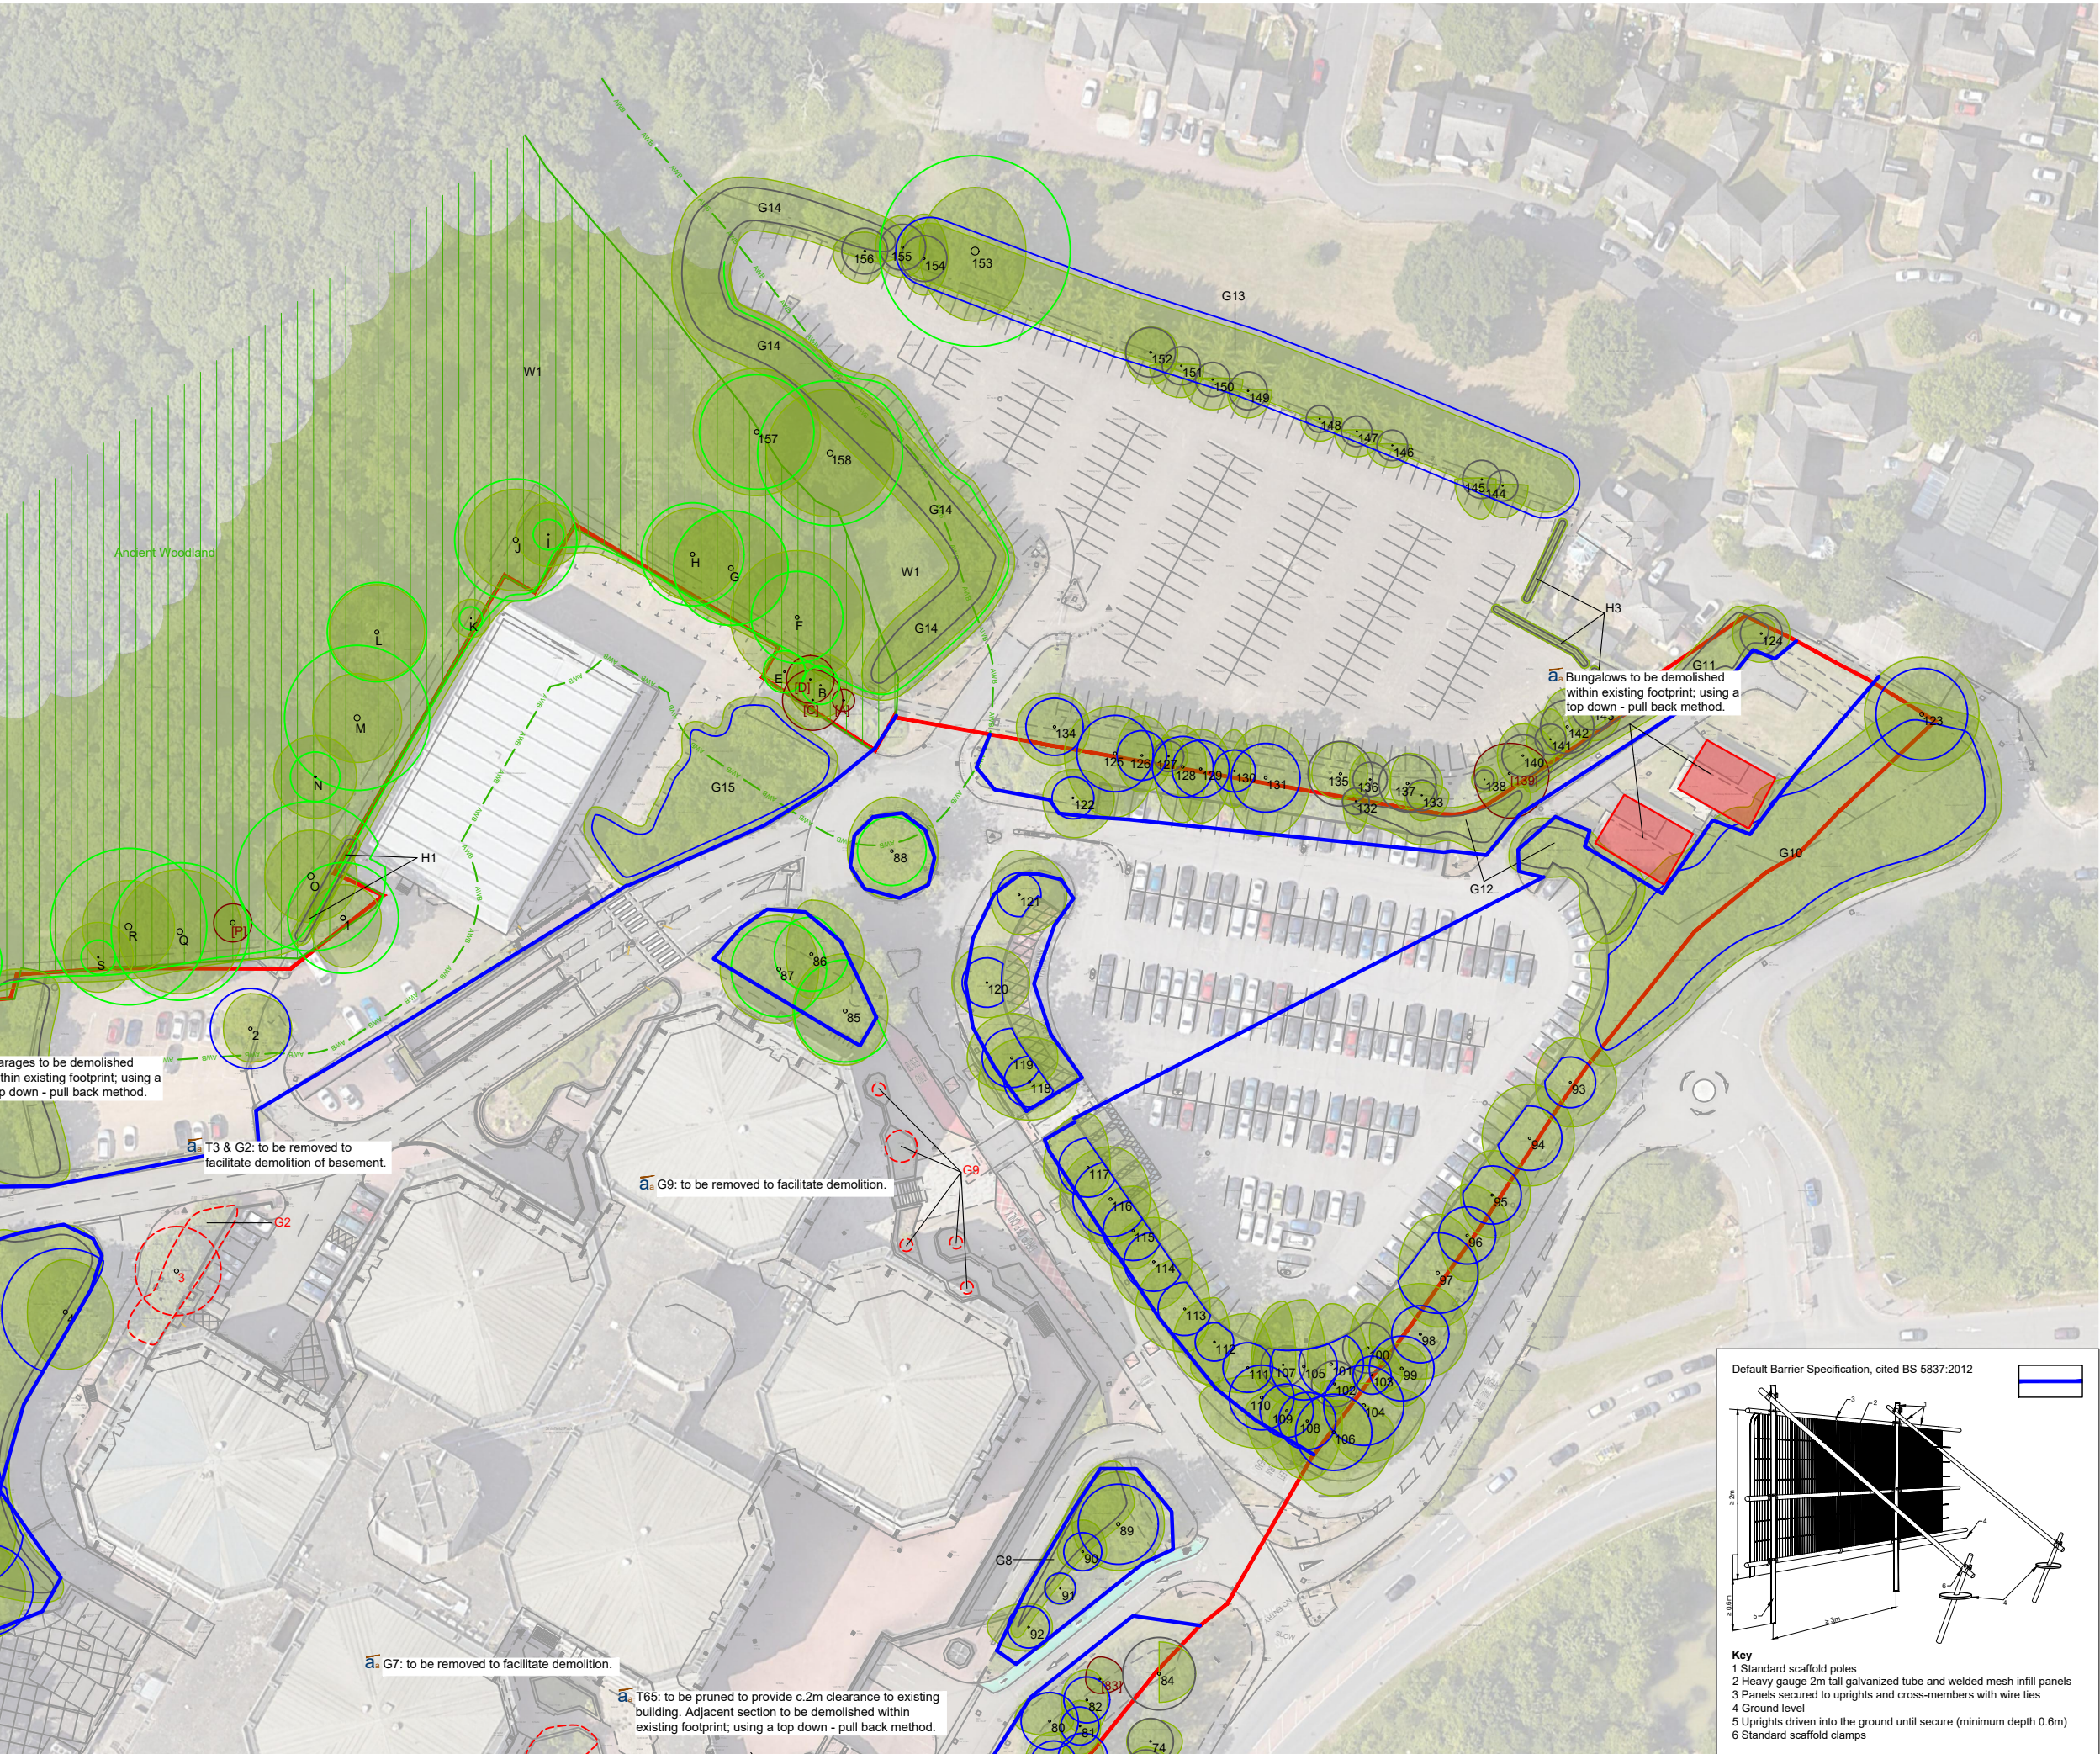

REV	DATE	NOTE	Drawn	Chk'd

aspect arboriculture

TITLE
**Shinfield Park, Reading
Tree Protection Plan (Demolition)**

CLIENT
Wrenbridge

SCALE 1:1000 @ A3	DATE JAN 2025	DRAWN JB
DRAWING NUMBER 12218 TPP 01 (2/3)		REVISION

Based on: 67797BWLS-01_05.dwg

