


If this drawing has been transmitted electronically,
the above statements also apply.

01 - WIP	Work in Progress	Tender Issue
Revision ID	Transmittal Set Date	Change Name

Project	Ian & Louise Lobley Wick Hill Lodge North Street, Windsor, Winkfield, SL4 4TF
---------	---

Ch-01

--	--	--

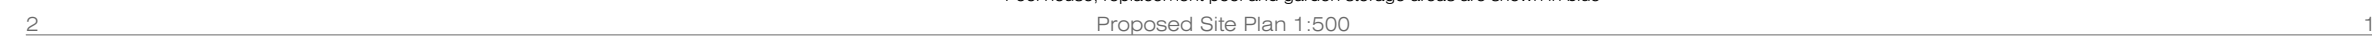

Pool house, replacement pool and garden storage areas are shown in blue
Proposed Site Plan 1:500