


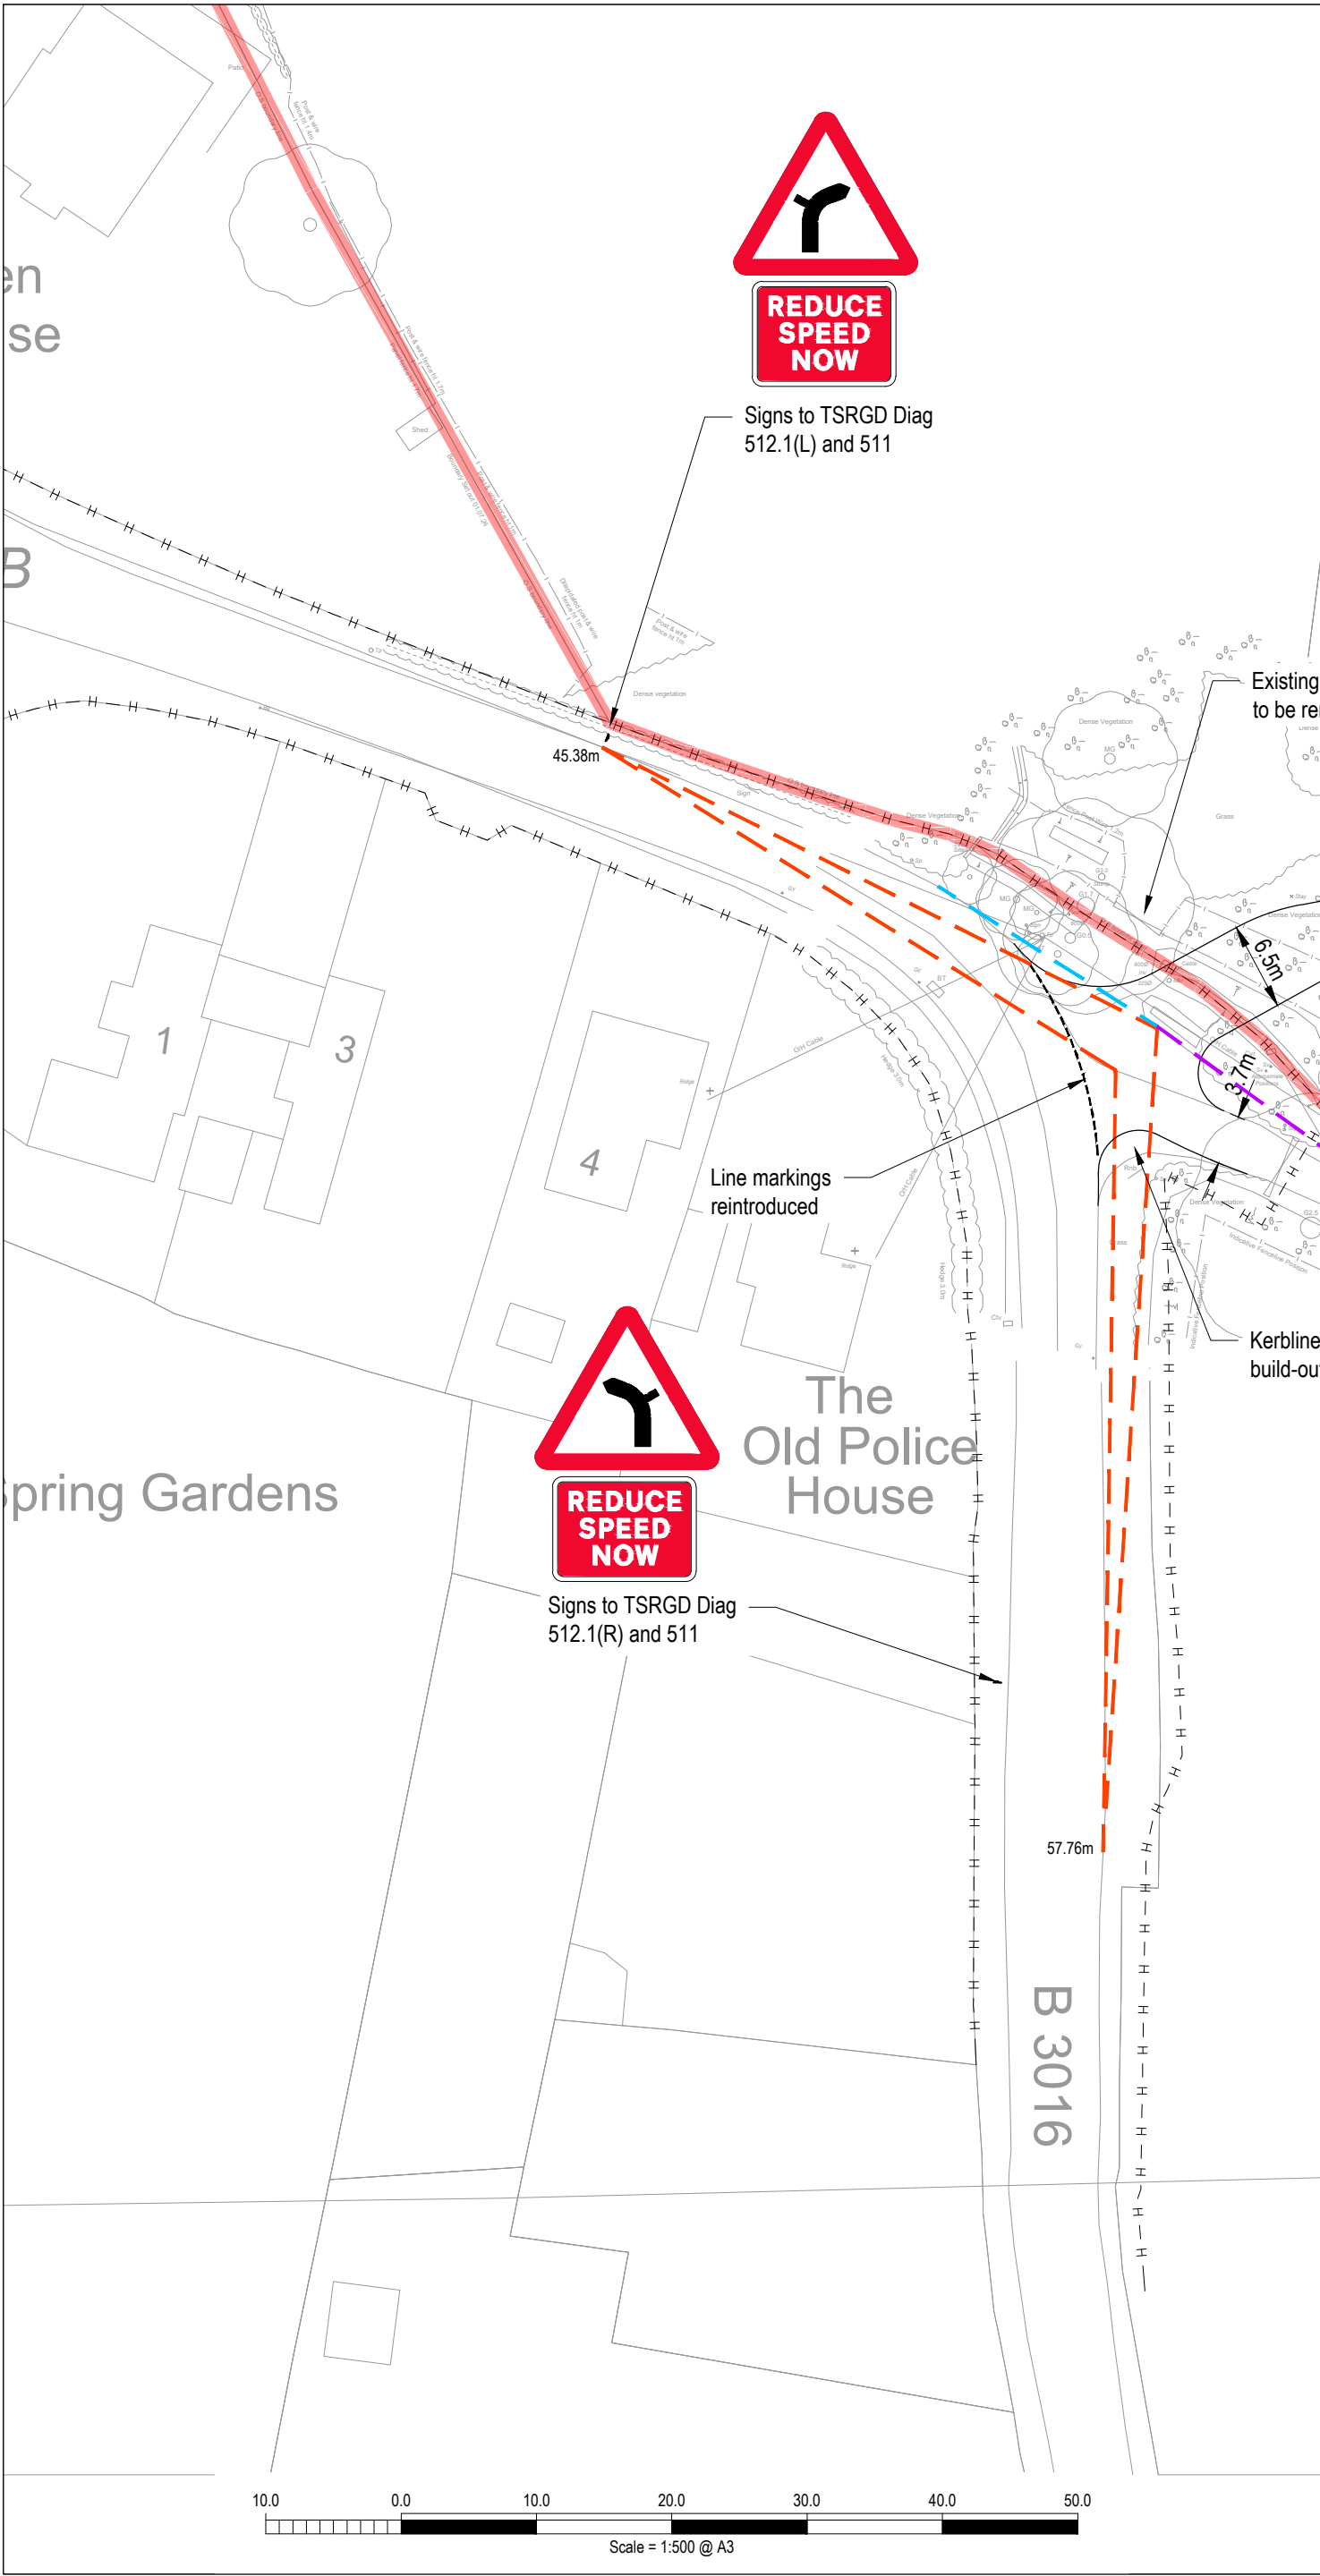

NOTES

1. This drawing is to be read in conjunction with all relevant documents and specifications.

2. Dimensions are not to be scaled.

Source: Mapmatic's drawing number 6246 001 Rev 2
AndersonOrr drawing number 23046-SKP1013-D

© Crown copyright and database rights 2024 OS 100018363.

KEY

- 2.4m x 1y'm visibility splays
- Tangential visibility splay
- 2.4m x 43m visibility splay
- Highway boundary interpreted from WBC records
- Site boundary

N

B	Signs added.	24/03/25	TH	TF
A	Gate location added.	28/01/24	TH	TF
Rev.	Description	Date	By	Chkd

Glanville
Survey > Plan > Engineer

Civil Engineering
Structural Engineering
Transport Planning

Highways Engineering
Building Surveying
Geomatics

Hertfordshire | Oxfordshire | Cambridgeshire | Bristol

Client :	Tony and Rosaline Nasser		
Project :	Warren Crest Farm, Wick Hill Lane Wokingham RG40 3PY		
Title :	Site Access and Visibility Splays		
Engineer : J. Cooper	Date :	December 2024	
Director : T. Foxall	Scale :	1:500 @ A3	
Status :	PRELIMINARY		
Drawing No.	8240747/6101		Rev B