




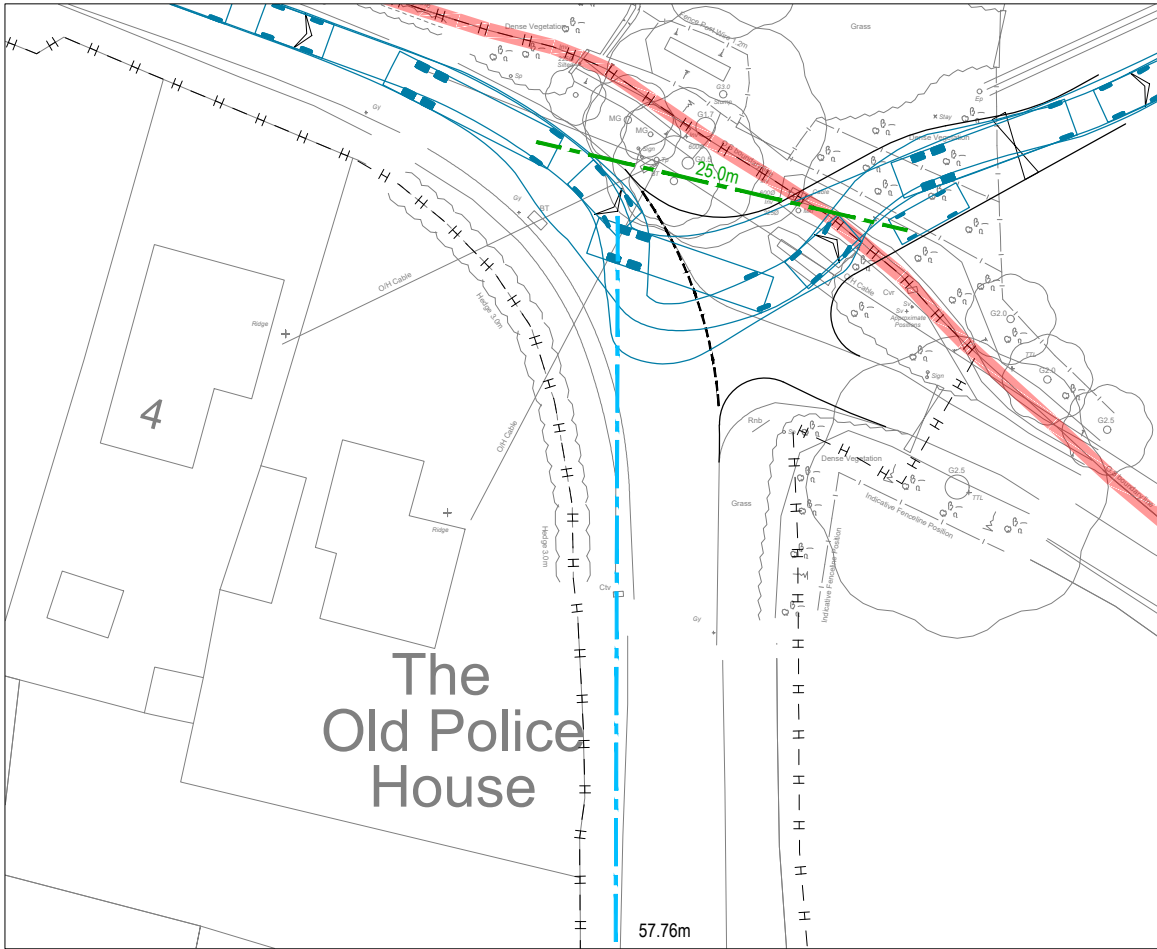


LEFT-TURN - ENTRY

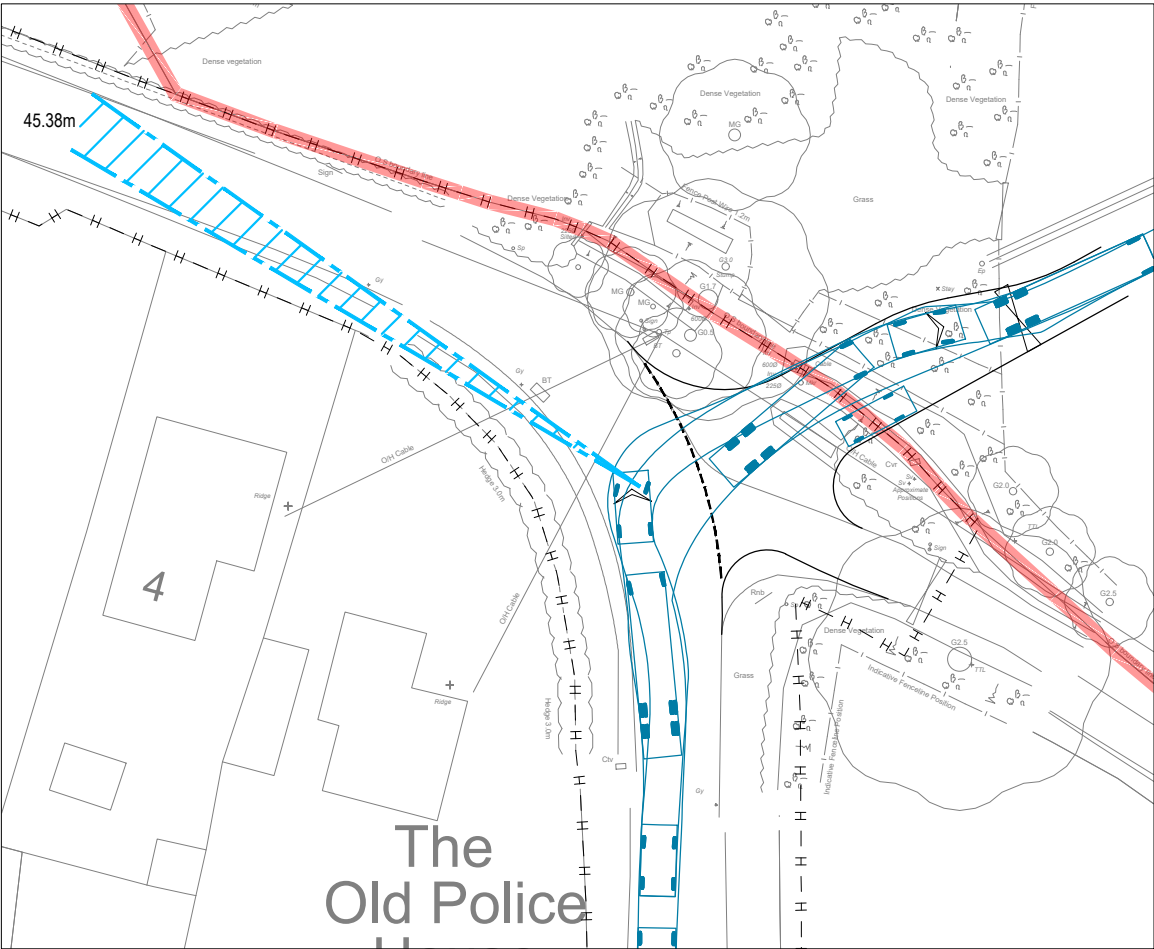

RIGHT-TURN - ENTRY

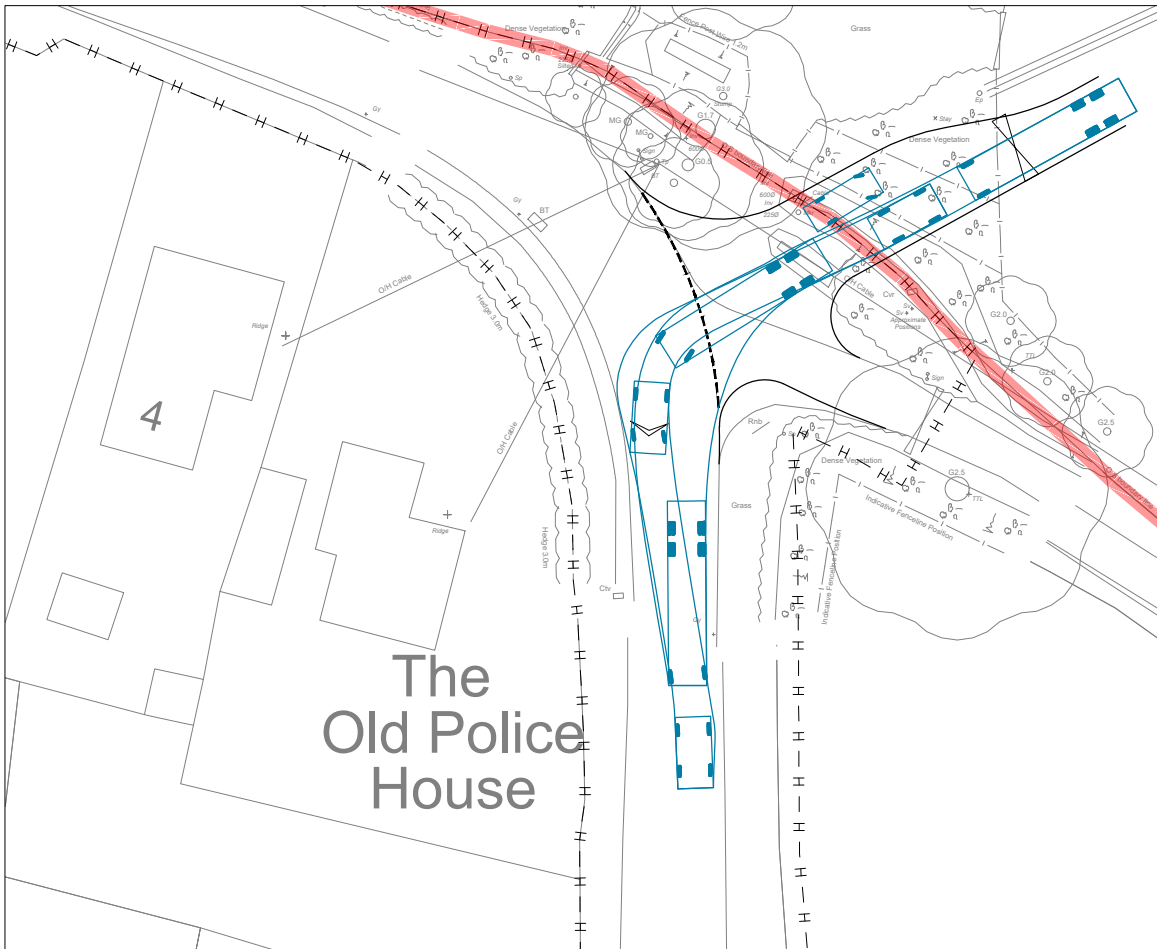

LEFT-TURN - EXIT

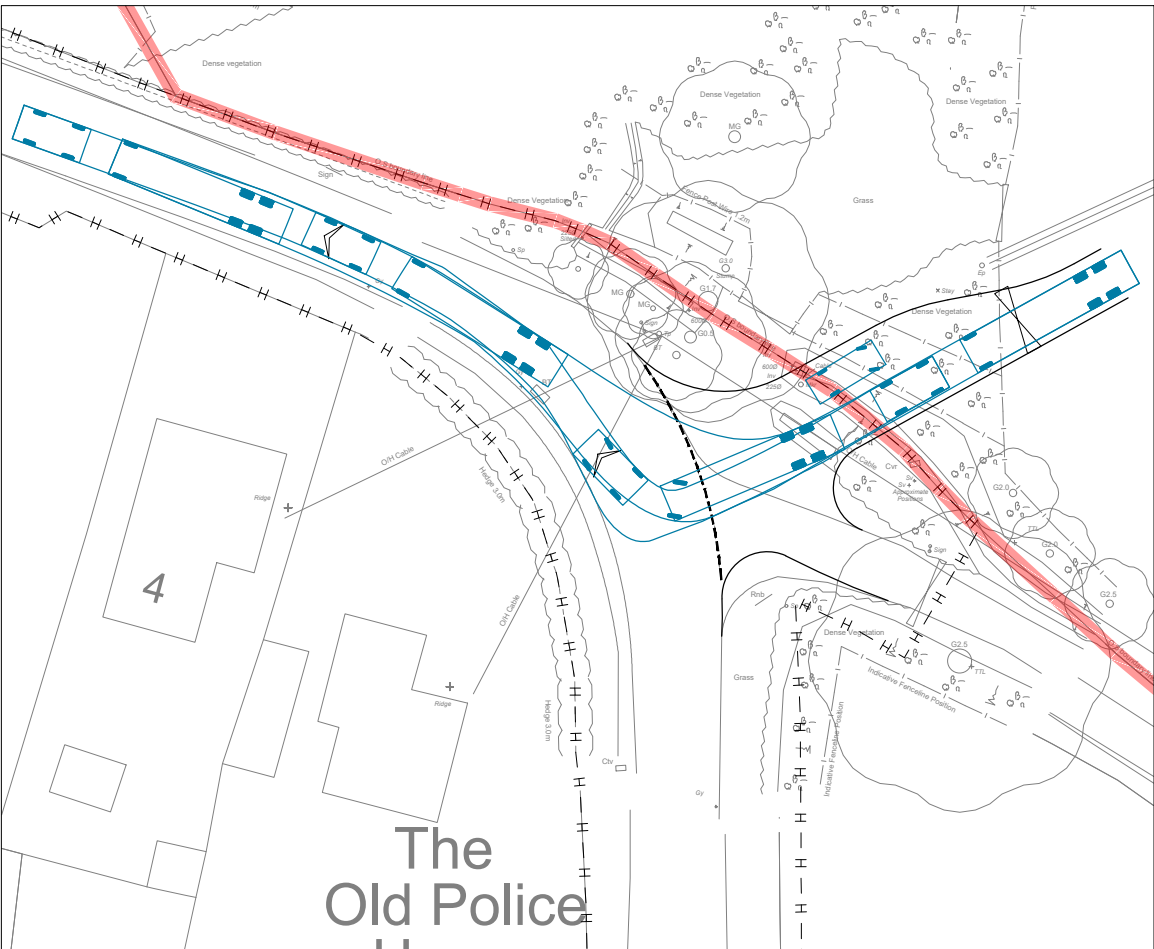

RIGHT-TURN - EXIT

NOTES

1. This drawing is to be read in conjunction with all relevant documents and specifications.
2. Dimensions are not to be scaled.

Source:Mapmatic's drawing number 6246 001 Rev 2
AndersonOrr drawing number 23046-SKP1013-D

© Crown copyright and database rights 2024 OS 100018363.

KEY

Tractor and hay wagon - forward gear



B	Visibility revised based on WBC comments.	24/03/24	TH	TF
A	Gate location added. Exiting vehicle shown.	28/01/24	TH	TF
Rev.	Description	Date	By	Chkd

Glanville
Survey > Plan > Engineer

Civil Engineering

Structural Engineering

Transport Planning

Highways Engineering

Building Surveying

Geomatics

Hertfordshire

Oxfordshire

Cambridgeshire

Bristol

Client :	Tony and Rosaline Nasser		
Project :	Warren Crest Farm, Wick Hill Lane Wokingham RG40 3PY		
Title :	Swept Path Analysis Tractor and Hay Wagon		
Engineer : J. Cooper	Date : December 2024		
Director : T. Foxall	Scale : 1:500 @ A3		
Status :	PRELIMINARY		
Drawing No.	8240747/6203		Rev B