
PLANNING

Bee friendly pollinating plants:
- Angelica archangelica
- Lavandula Stoechas 'French Lavendar'
- Euphorbia wallichii Hook. f.
- Apple Tree Malus domestica 'Elster'
- Traditional meadow wildflower mixed seed grass LW1P

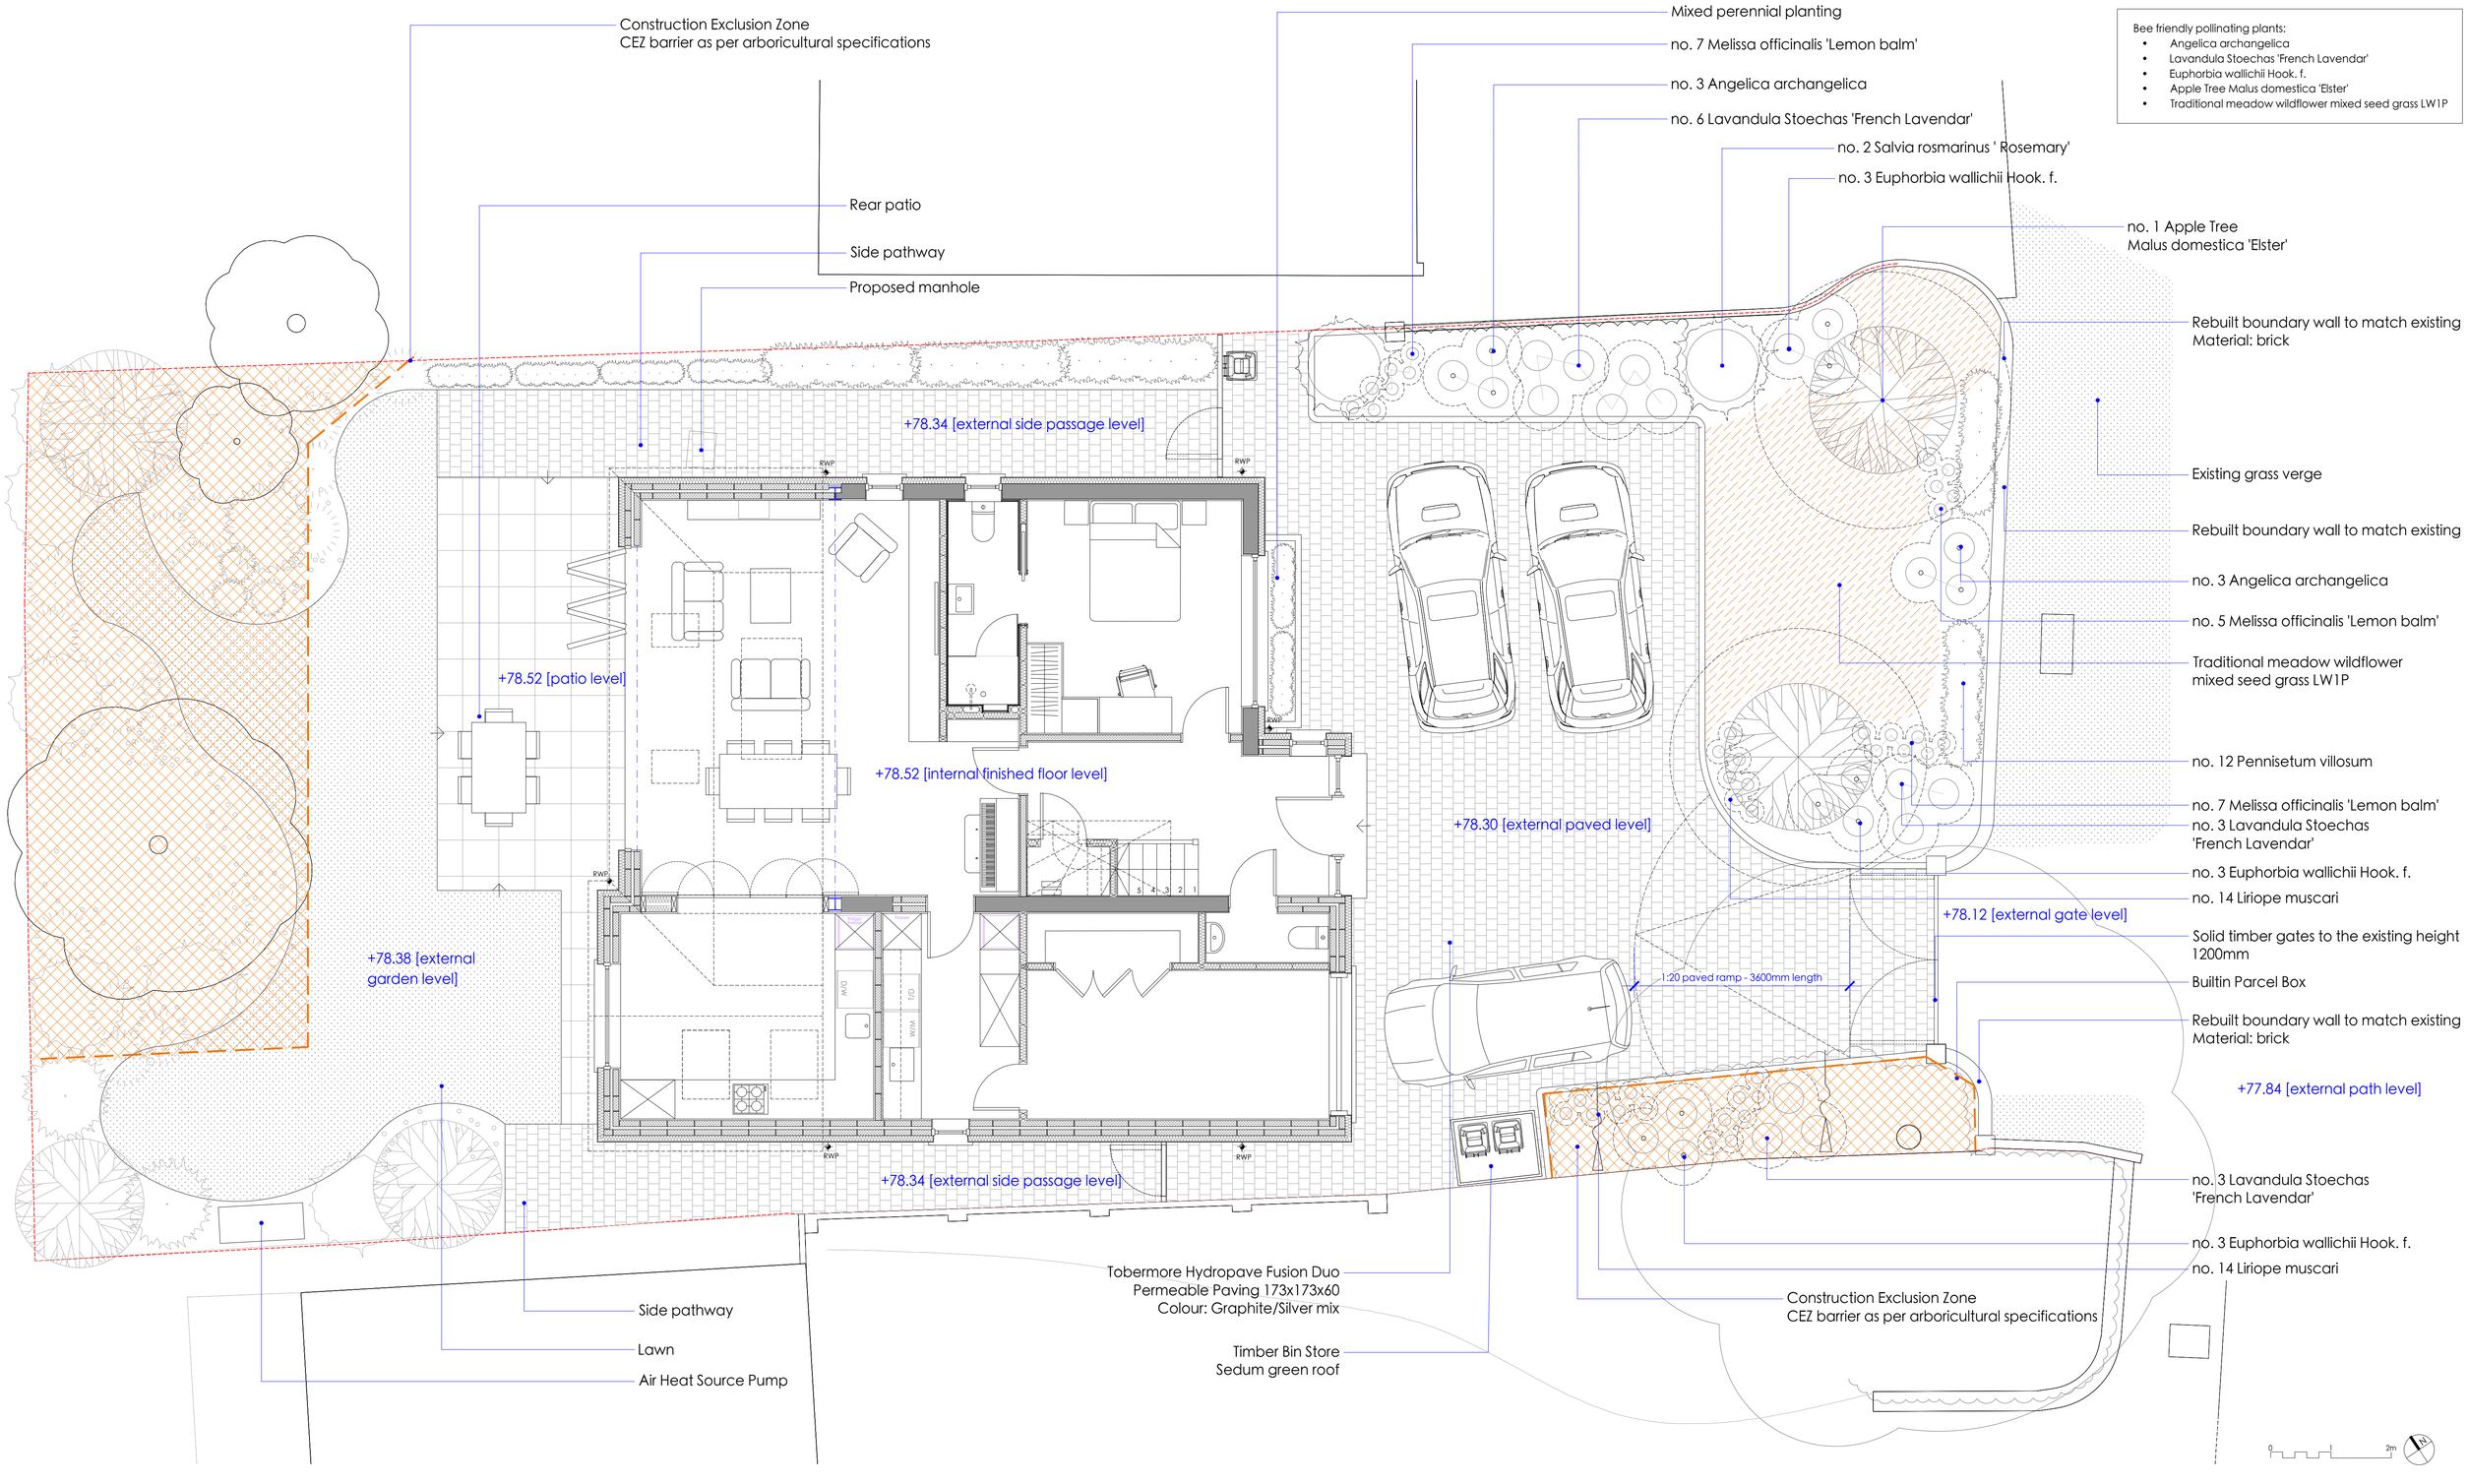

A_Updated scalebar KH_27/11/2024

revisions

MICHAEL JONES ARCHITECTS
020 8948 1863 | 129 Kew Road, Richmond, TW9 2PN
www.mjarchitects.co.uk | studio@mjarchitects.co.uk

job title
63 Elm Road, Earley, Reading RG6 5TR

client
Esther Mirrielees

drawing title
Proposed Front Landscape Plan

drawing number
1988.03.03.Pln.080

rev
A

scale	1:50@A1 /1:100@A3
date	Oct 2024
drawn by	KH
checked by	SP