


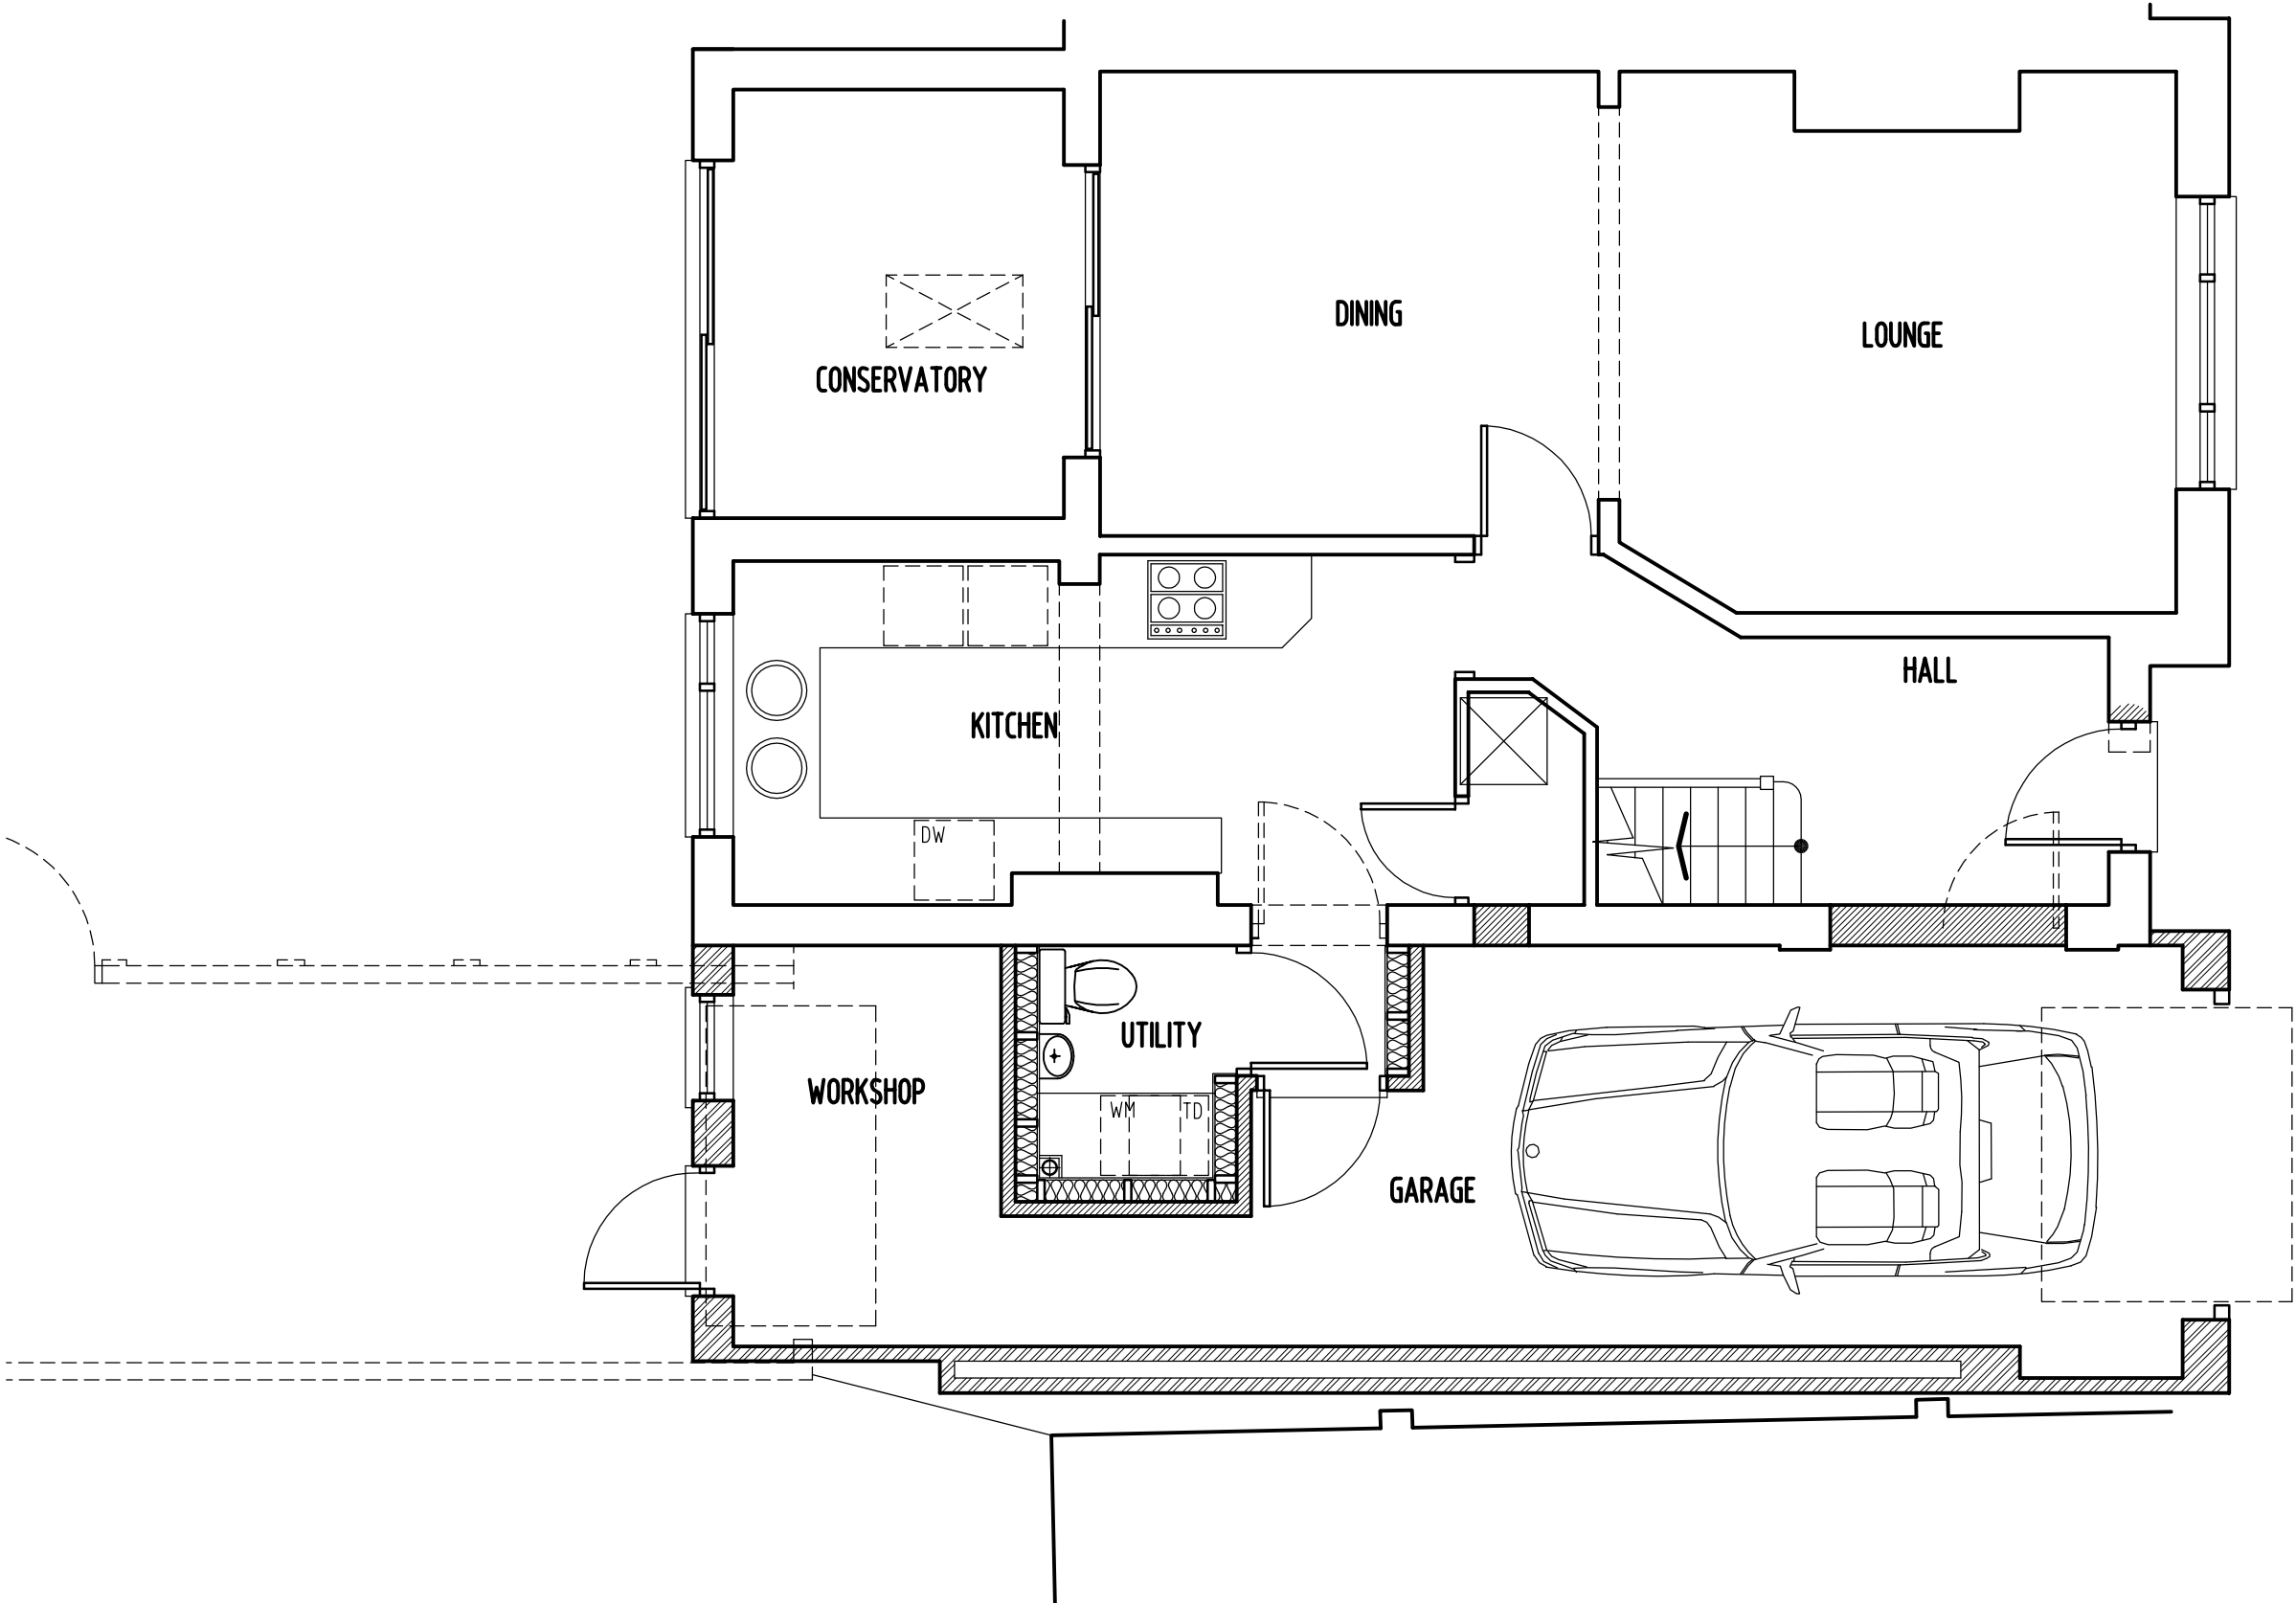

**NOTE**

ALL MATERIALS INTENDED TO BE USED ON NEW EXTENSION ARE TO MATCH EXISTING.

THIS DRAWING HAS BEEN PREPARED WITHOUT THE BENEFIT OF AN ACCURATE SITE SURVEY

ALL KITCHEN/BATHROOM LAYOUTS AND FITTINGS ARE INDICATIVE ONLY.

FOUNDATIONS ARE TO BE ECCENTRICALLY FORMED SO THAT NO PART OF NEW CONSTRUCTION ENCROACHES ONTO ADJOINING OWNERS PROPERTY



SCALE BAR 1 : 50



**RICHARD FENN DESIGNS**  
11 HARRIER CLOSE, WOODLEY,  
READING, BERKSHIRE. RG5 4PE.  
Telephone READING (0118) 9691684  
E-Mail : architect@ntlworld.com

PROPOSED SINGLE STOREY SIDE EXTENSION AT  
1 MULBERRY CLOSE, WOODLEY, READING  
for MR MARK HANSFORD.

**PROPOSED GROUND FLOOR LAYOUT**

|                    |          |
|--------------------|----------|
| DATE               | SCALE    |
| NOVEMBER 17th 2024 | 1 : 50   |
| DRAWING No.        | REVISION |

**MH23**