


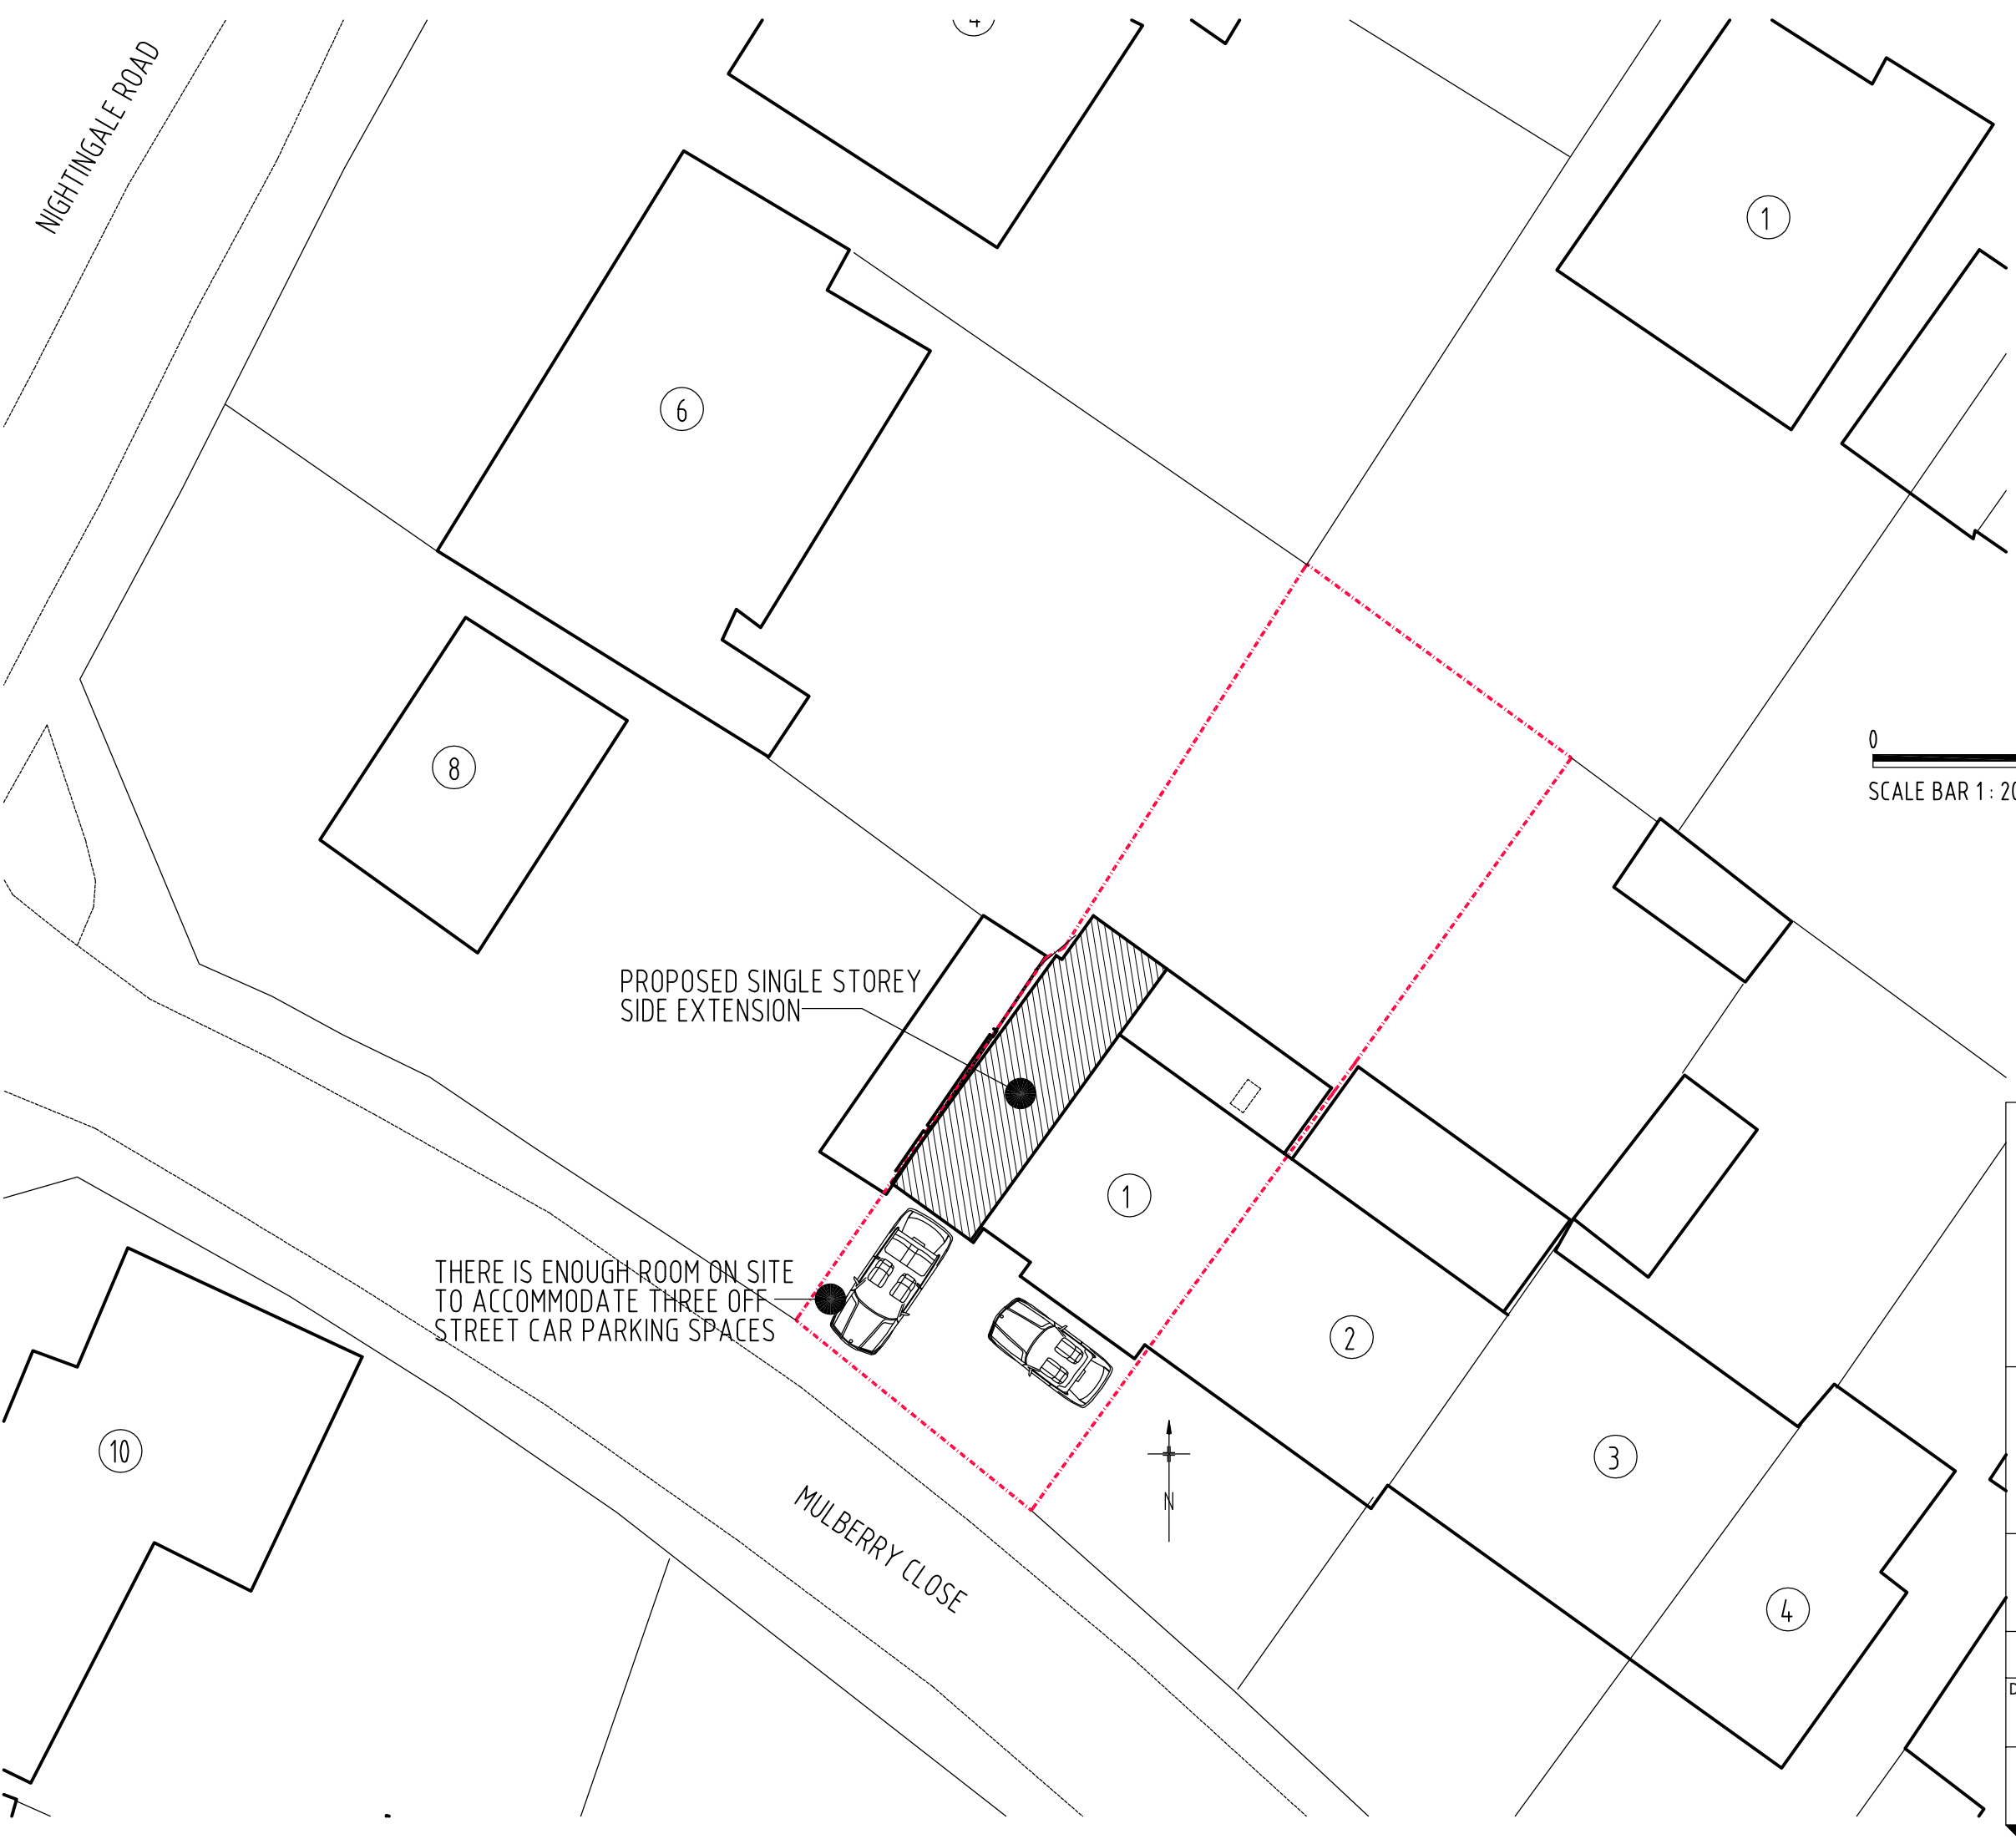

NIGHTINGALE ROAD


MULBERRY CLOSE

PROPOSED SINGLE STOREY
SIDE EXTENSION

THERE IS ENOUGH ROOM ON SITE
TO ACCOMMODATE THREE OFF
STREET CAR PARKING SPACES



NOTE
ALL MATERIALS INTENDED TO BE USED ON
NEW EXTENSION ARE TO MATCH EXISTING.
THIS DRAWING HAS BEEN PREPARED WITHOUT
THE BENEFIT OF AN ACCURATE SITE SURVEY

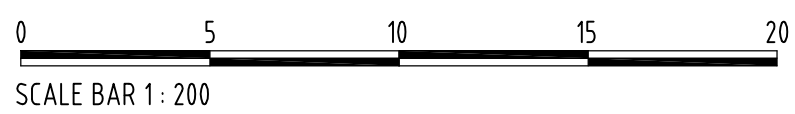

RICHARD FENN DESIGNS
11 HARRIER CLOSE, WOODLEY,
READING, BERKSHIRE. RG5 4PE.
Telephone READING (0118) 9691684
E-Mail : architect@ntlworld.com

PROPOSED SINGLE STOREY SIDE EXTENSION AT
1 MULBERRY CLOSE, WOODLEY, READING
for MR MARK HANSFORD.

SITE / BLOCK PLAN

DATE	SCALE
NOVEMBER 17th 2024	1 : 200
DRAWING No. MH20	REVISION