

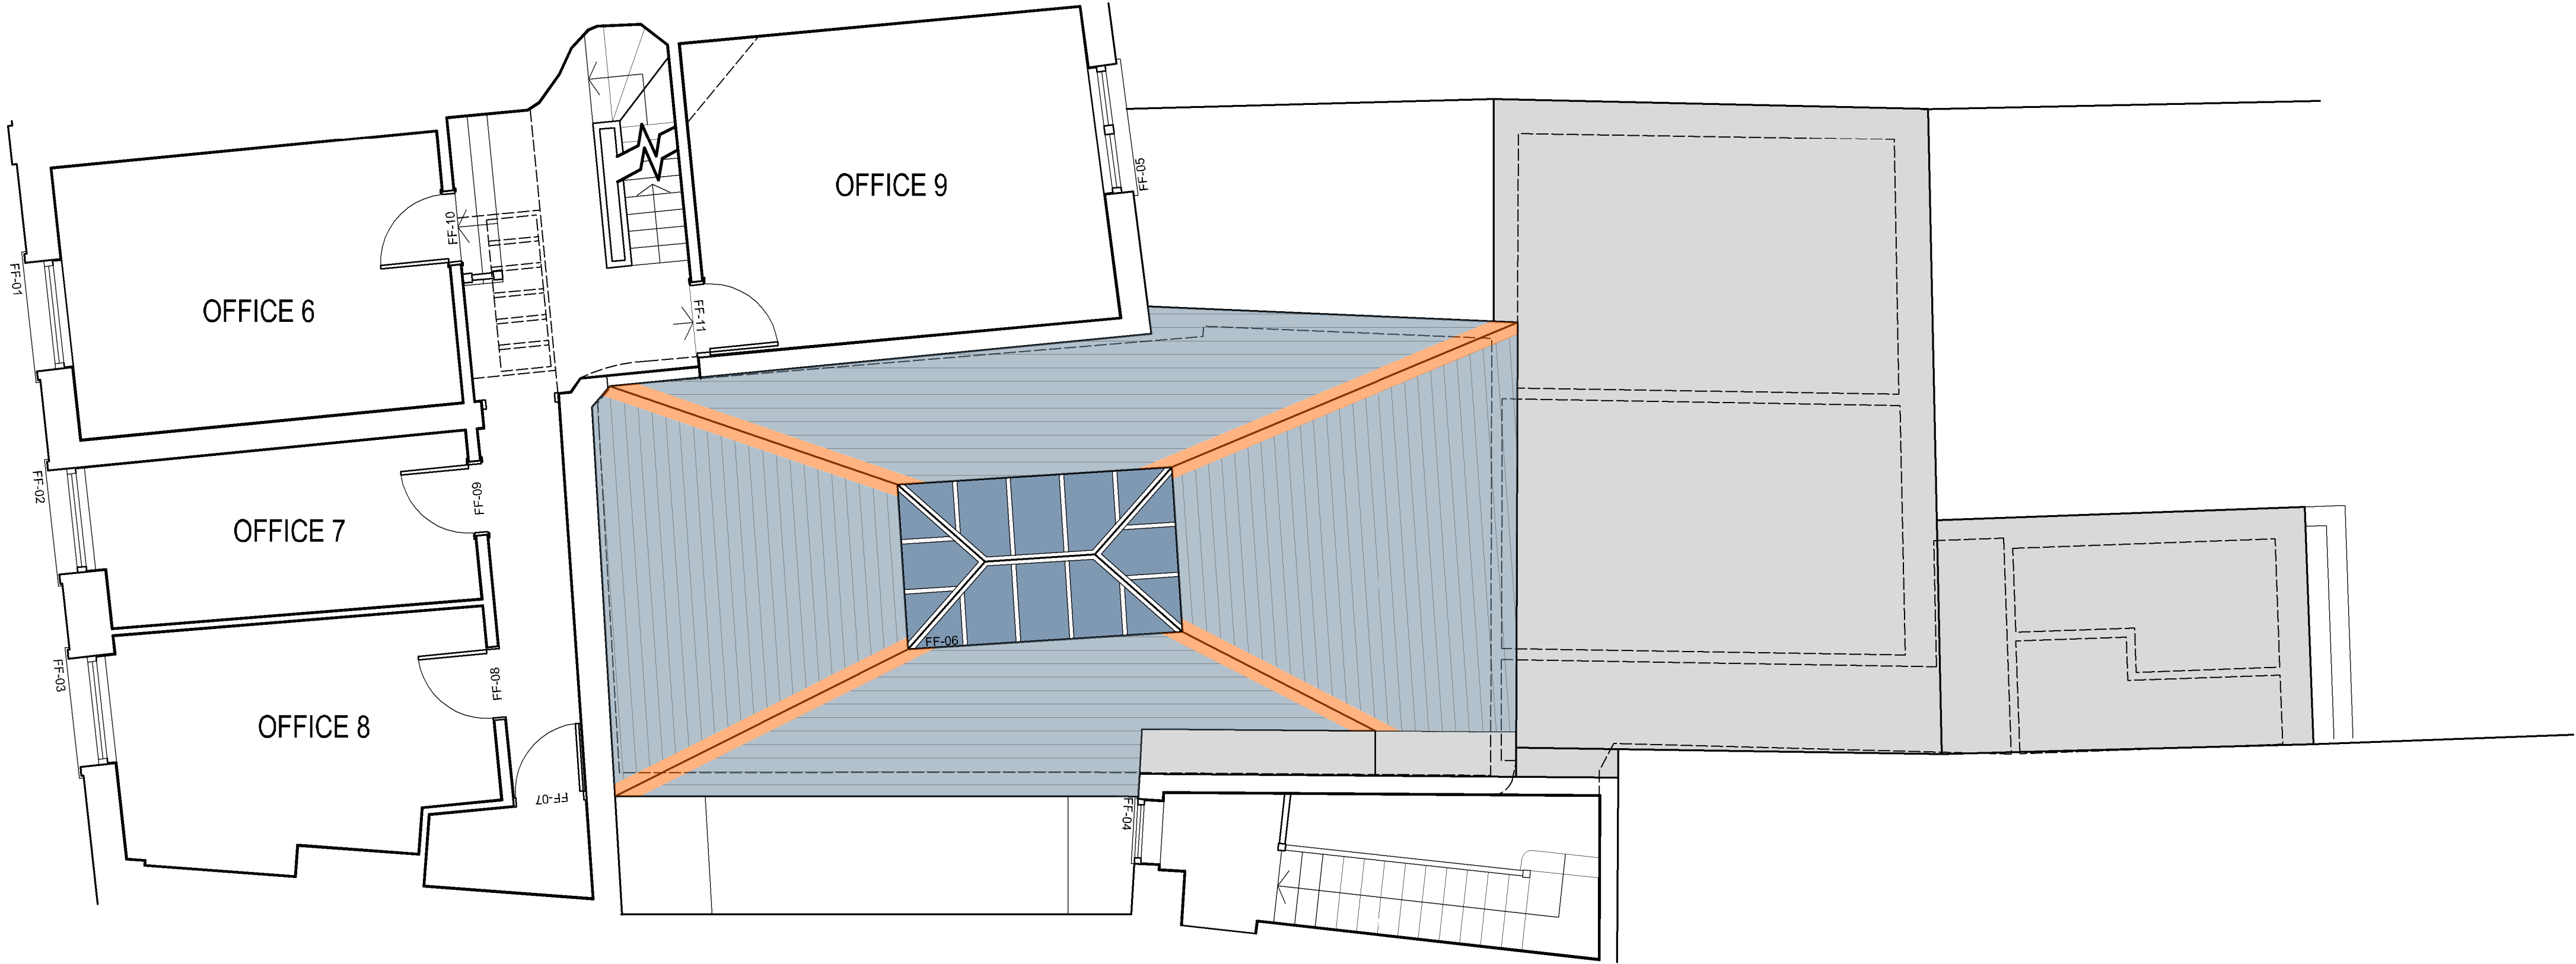


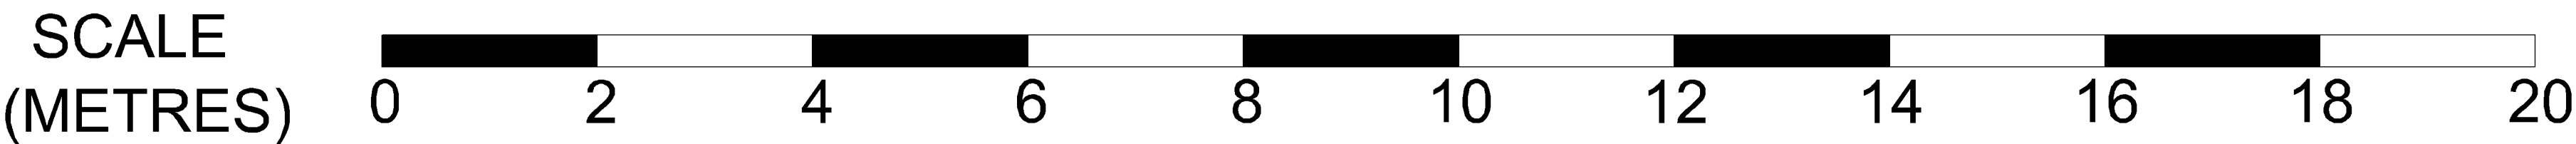

LEVEL 2 - First Floor Plan

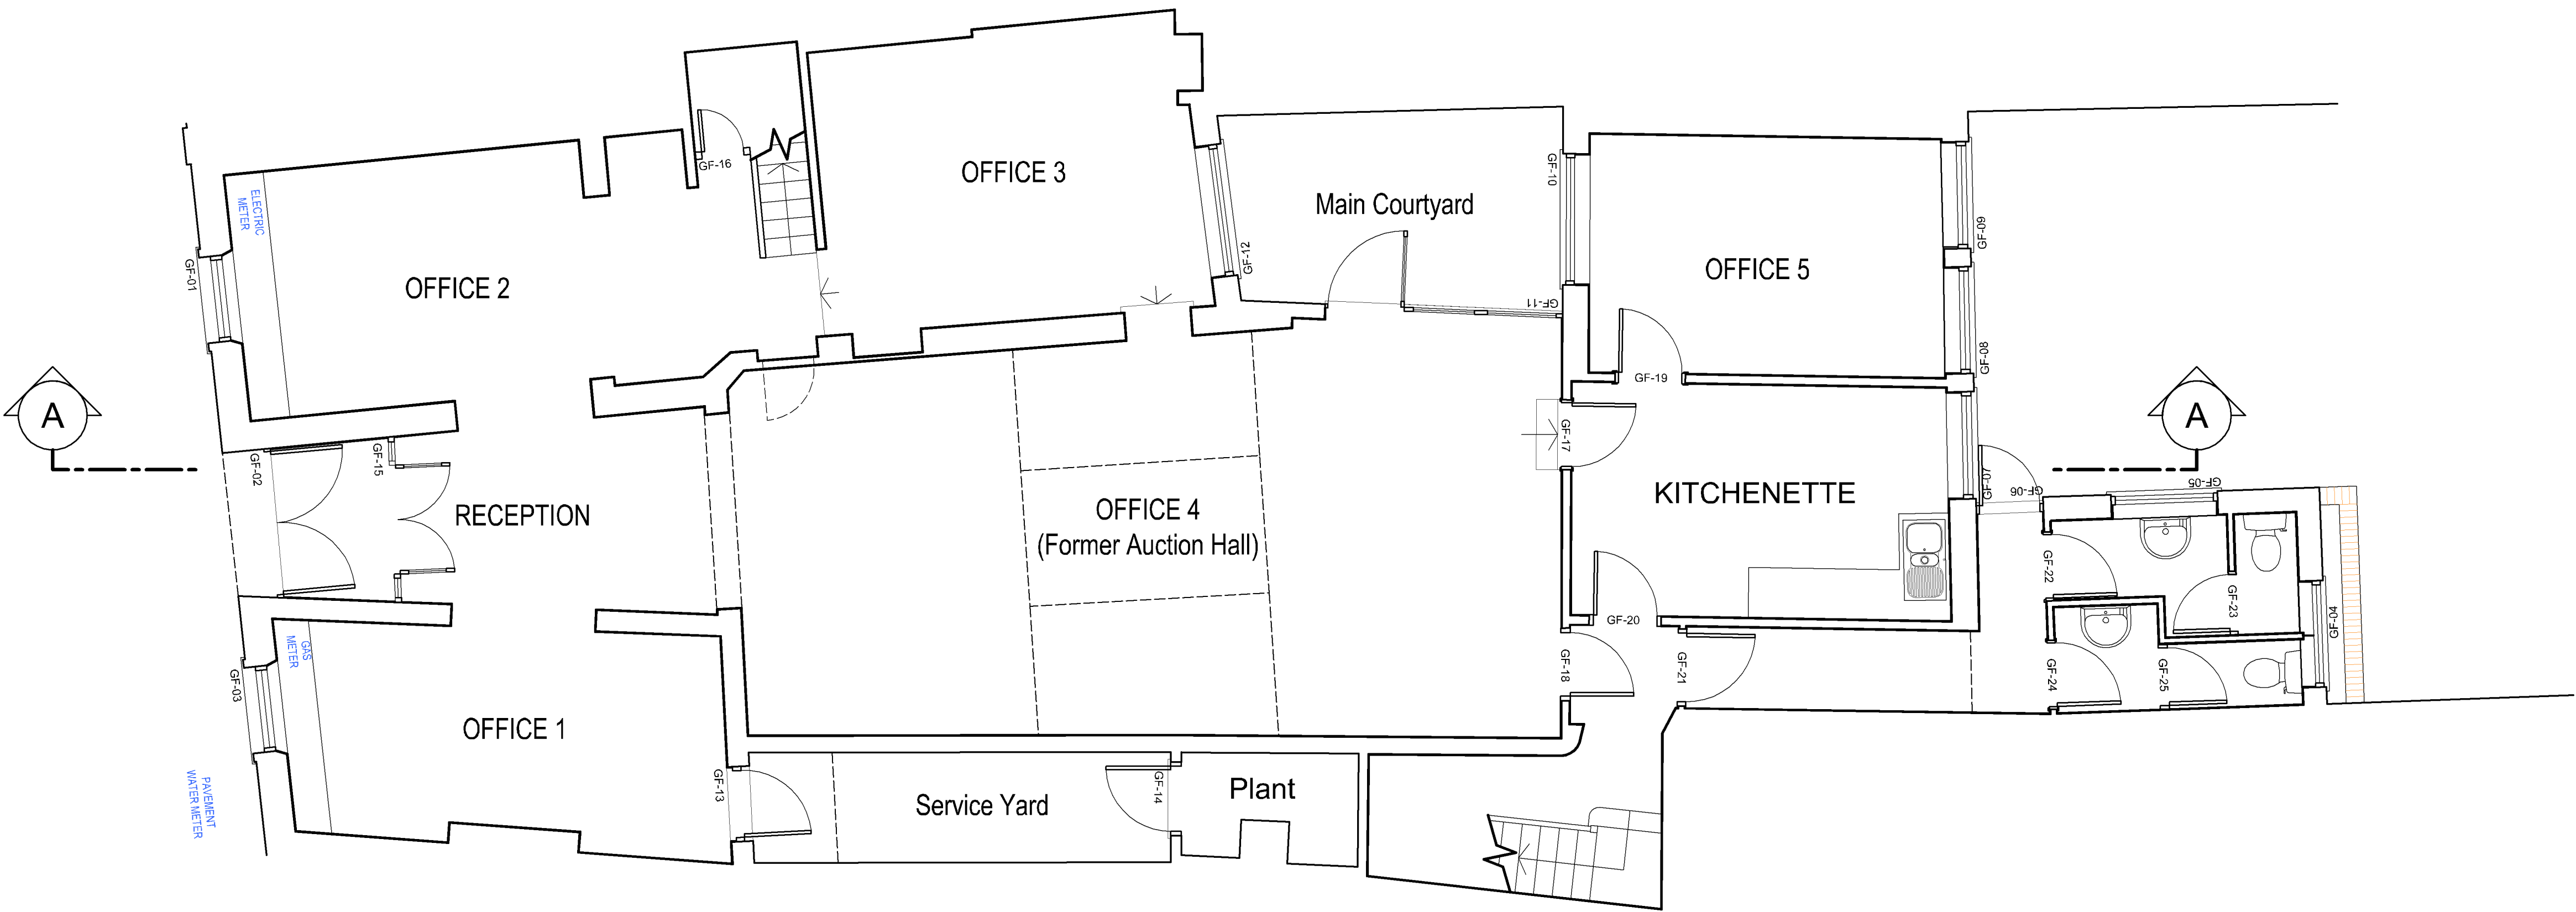


LEVEL 1 - Ground Floor Plan

- 1
- 2
- 3
- 4
- 5
- 6
- 7
- 8

Dimensions to be verified on site.
Figured dimensions to take preference to those scaled.
Architect to be notified of discrepancies immediately.

This drawing is the property of CUTLERARCH LTD
Copyright is reserved by them and the drawing is
issued on the condition that it is not copied,
reproduced, retained or disclosed to any unauthorised
person, either wholly or in part without the consent
in writing of CUTLERARCH LTD.
43 St. Mary's Street, Wallingford, Oxfordshire. OX10 0EU.
Telephone: 01491 838130

AMENDMENTS:

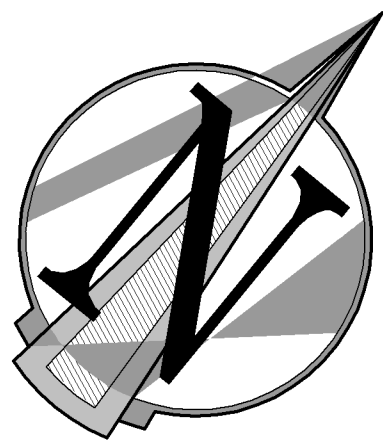

CUTLER ARCHITECTS
Chartered Architects
43 ST. MARY'S STREET WALLINGFORD
OXFORDSHIRE OX10 0EU
mail@cutlerarch.com www.cutlerarch.com
F A X : 01491 838130

01491 838130

RIBA
Chartered Practice

Proposed Alterations:
7 BROAD STREET,
WOKINGHAM,
BERKSHIRE, RG40 1AY.
The Trustees of the PAH Lawrence and PC Neale Settlements

EXISTING:
Ground & First Floor Plans

Date	Scale
JUL 21	1:50 @A1

JobNo	DwgNo	Rev
915.21.1	E/001	C

SURVEY DRAWING