

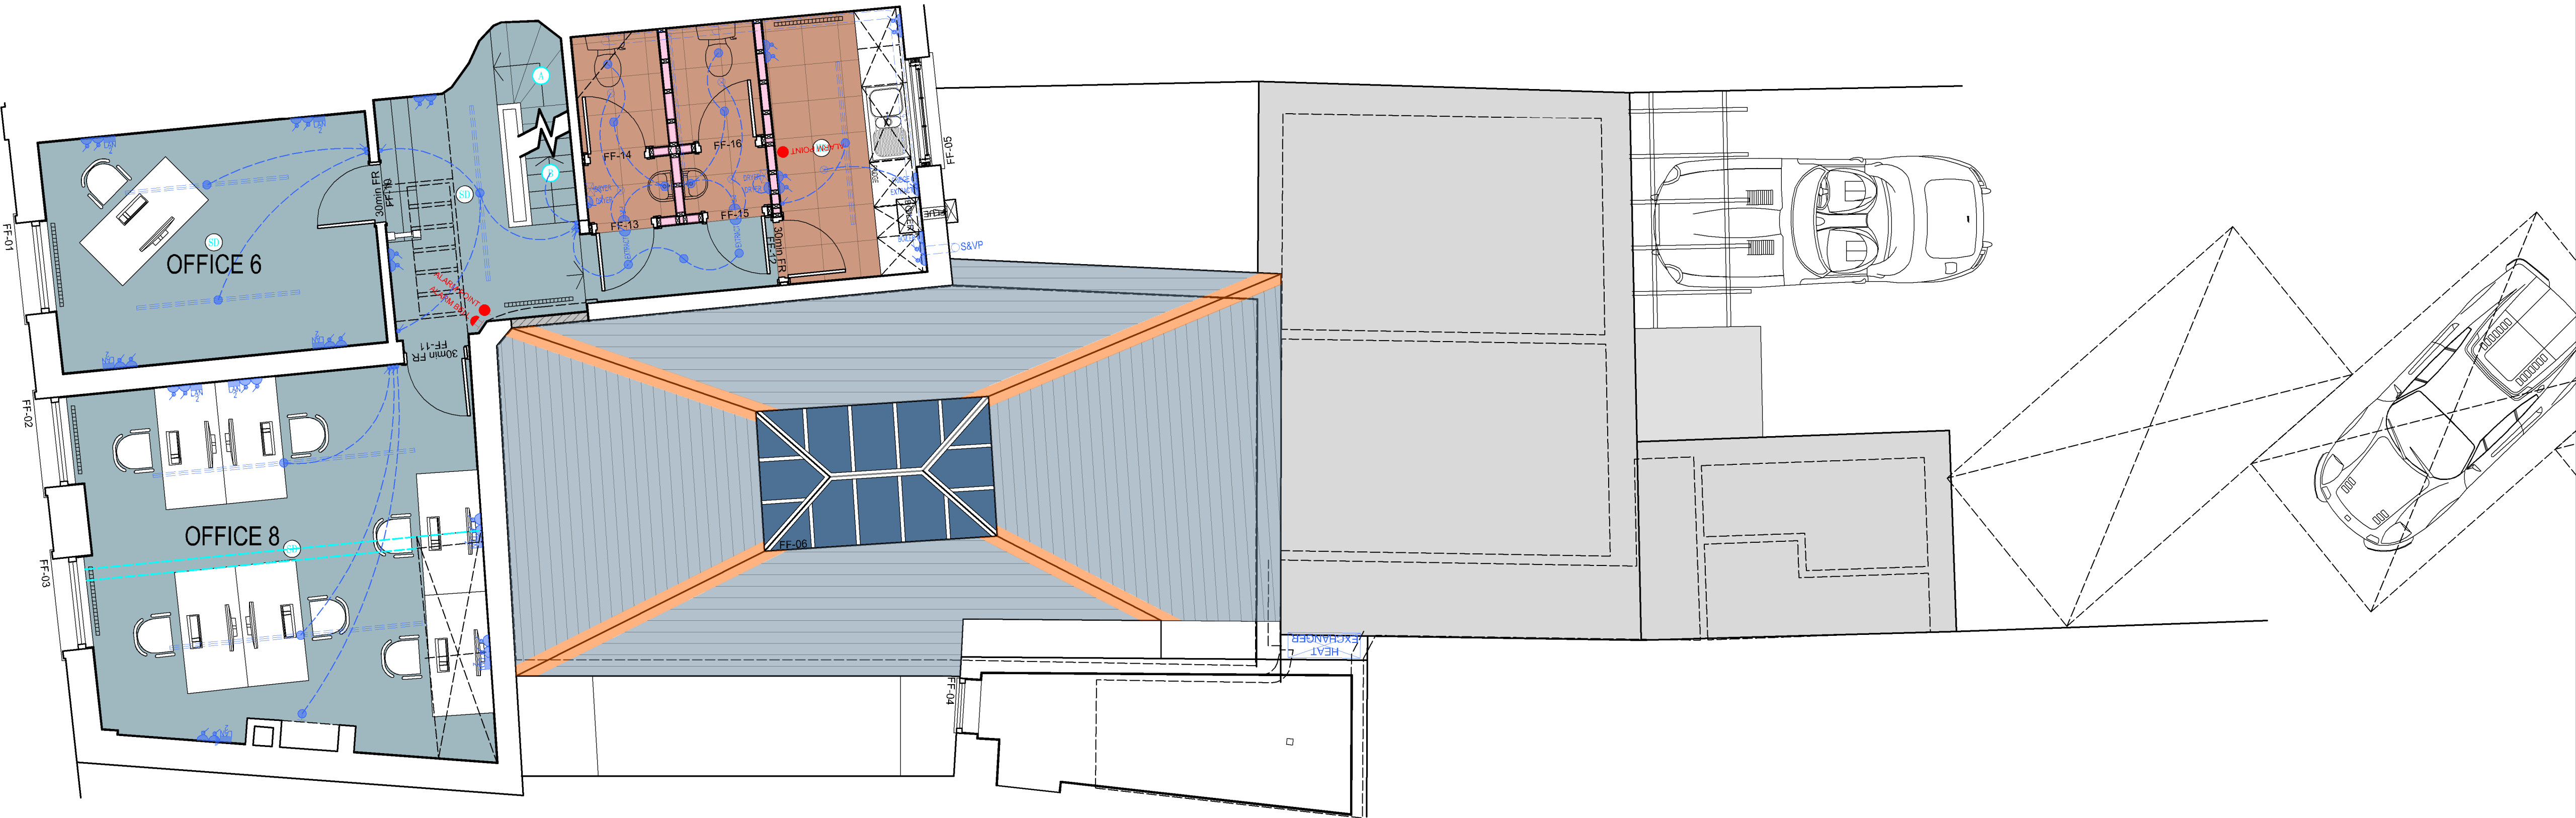


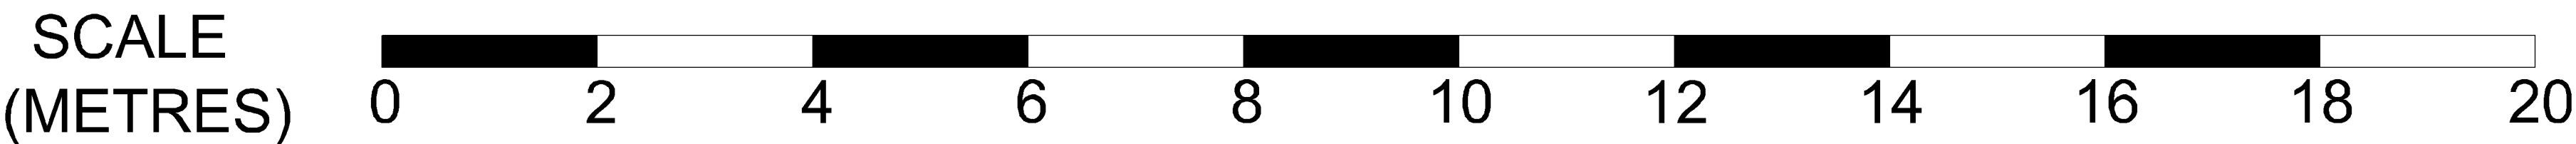

LEVEL 2 - First Floor Plan

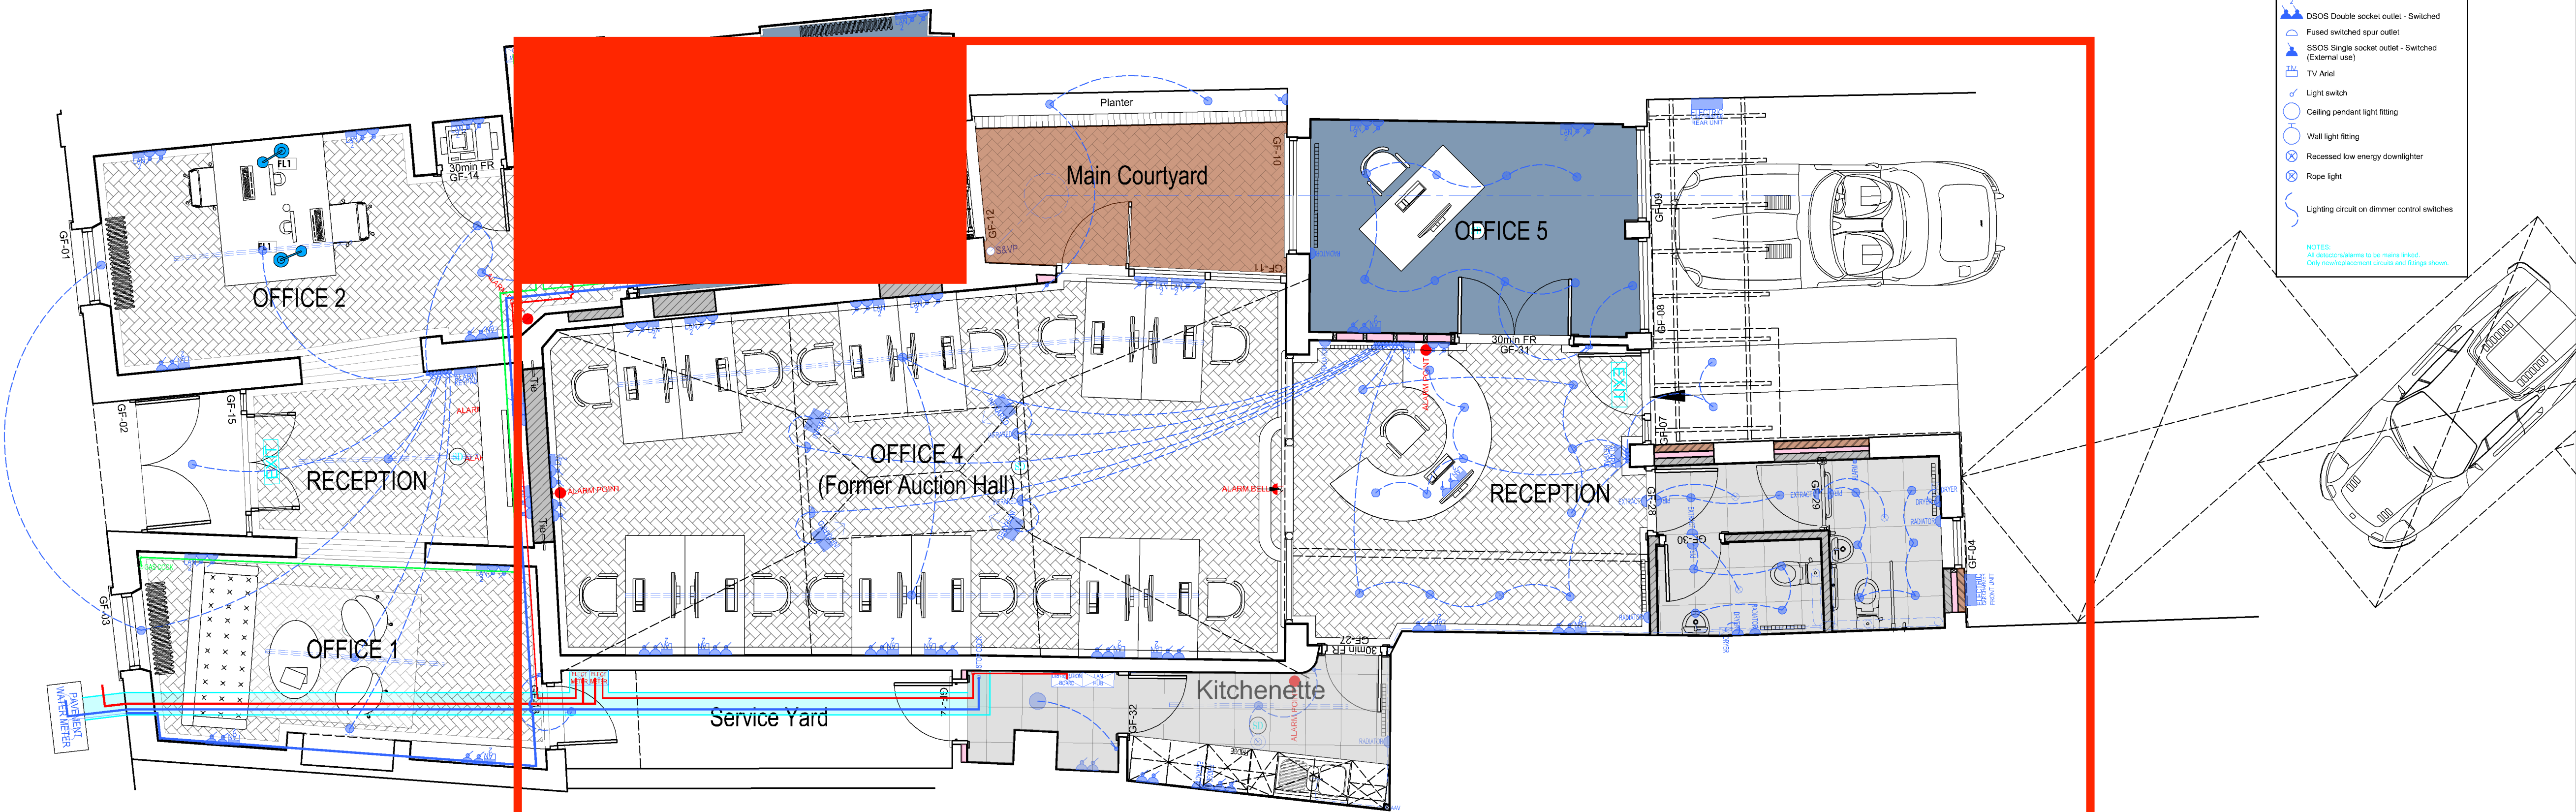

LEVEL 1 - Ground Floor Plan


- 1 2 3 4 5 6 7 8

Dimensions to be verified on site.
Figured dimensions to take preference to those scaled.
Architect to be notified of discrepancies immediately.

This drawing is the property of CUTLERARCH LTD
Copyright is reserved by them and the drawing is
issued on the condition that it is not copied,
reproduced, retained or disclosed to any unauthorised
person, either wholly or in part without the consent
in writing of CUTLERARCH LTD.
43 St. Mary's Street, Wallingford, Oxfordshire, OX10 0EU.
Telephone: 01491 838130

AMENDMENTS:

- I MAY22 Rear Unit all electric.
Key added.
- J SEP22 Revised access to Yard.
Reocated gas meters to Yard.
Electric car charger point relocated.
GF radiators revised.
- K SEP22 'Original' gable wall to Bank added.
Existing roof truss added.
- L SEP22 Service input runs added.

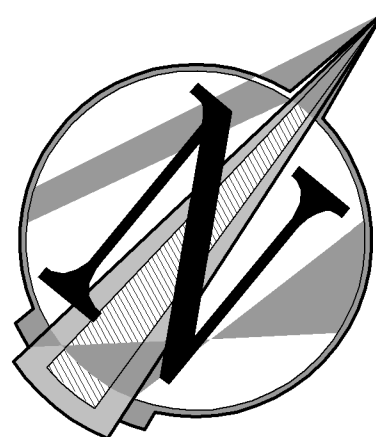

LEGEND:

- 102.5mm brickwork
- 100mm standard brickwork
- Existing wall to be removed
- Local Area Network (double circuit)
- DSOS Double socket outlet - Switched
- Fused switched spur outlet
- SSOS Single socket outlet - Switched (External use)
- TV Aerial
- Light switch
- Ceiling pendant light fitting
- Wall light fitting
- Recessed low energy downlighter
- Rope light
- Lighting circuit on dimmer control switches

NOTES:
All alterations to be made in accordance with the Building Regulations.
Only recommended circuits and fittings shown.

CUTLER ARCHITECTS
Chartered Architects
43 ST. MARY'S STREET WALLINGFORD
OXFORDSHIRE OX10 0EU
mail@cutlerarch.com www.cutlerarch.com
FAX: 01491 836504

01491 838130

RIBA
Chartered Practice

Proposed Alterations:
7 BROAD STREET,
WOKINGHAM,
BERKSHIRE, RG40 1AY.
The Trustees of the PAH Lawrence and PC Neale Settlements

PROPOSED
Ground & First Floor Plans

Date	Scale
JUL 21	1:50 @A1

JobNo	DwgNo	Rev
915.21.1	P/001	L

PLANNING DRAWING