

FRONT ELEVATION

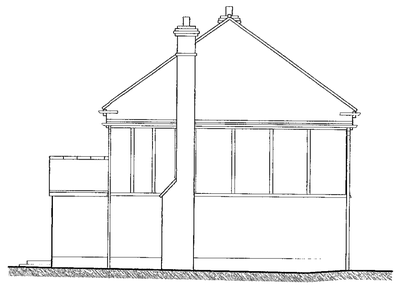

SIDE ELEVATION

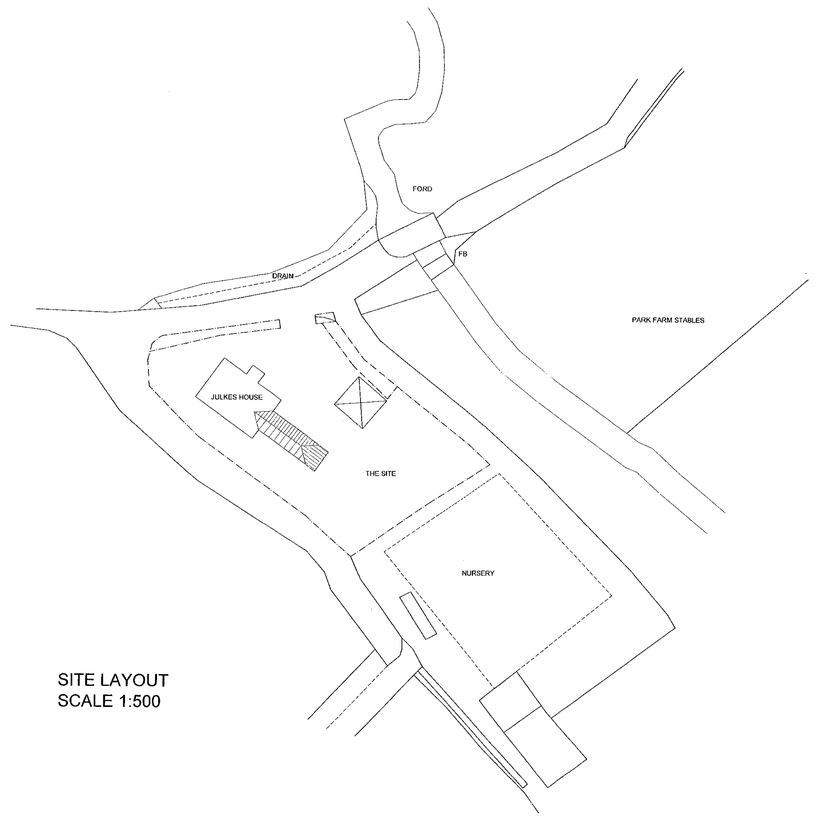

SITE LAYOUT
SCALE 1:500

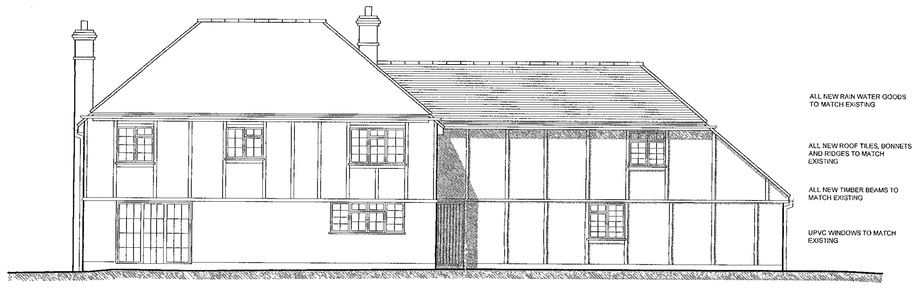

REAR ELEVATION

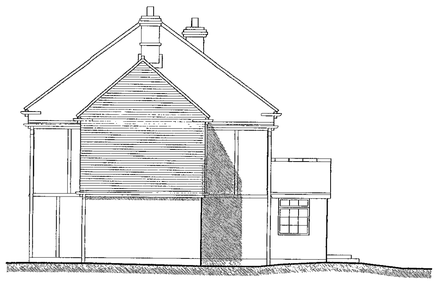

SIDE ELEVATION

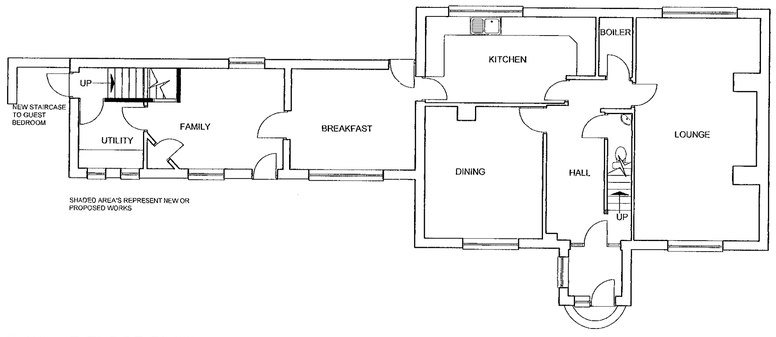

GROUND FLOOR PLAN

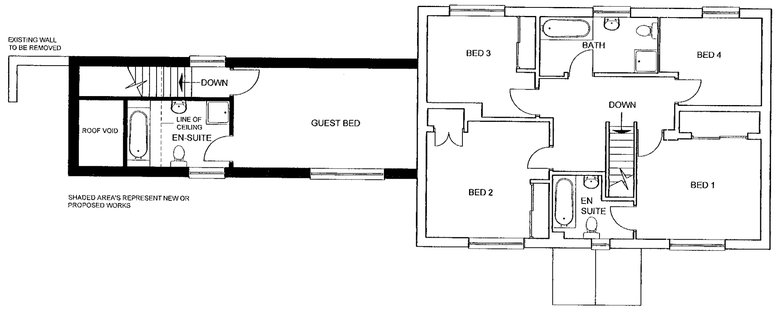

FIRST FLOOR PLAN

APPROVED

APPROVED

PLANNING SERVICES	HST
POL	TBS
DC	EBF
APP	
CS	
09 MAR 2000	
COPIES TO:	ACK:
	FILE:

REV A: 07.03.00. EXTENSION REDUCED IN SIZE

ROMANS

BUILDING SURVEYING & ARCHITECTURE
TEL: 01189 366699 FAX: 01189 366623
4 KING STREET LANE ~ WINNERSH
BERKSHIRE ~ RG42 5AS

Client:
MR P BURT

Project:
JULKES HOUSE
CARTERS HILL
ARBORFIELD

Drawing Title:
PROPOSED PLANS
AND ELEVATIONS

Drawing No.: A99-024-02	Scale: 1:100 & 1:500
Revision: A	Drawn By: RPS
Date: NOV 1999.	Checked By:

0411

REVISED PLAN



FRONT ELEVATION

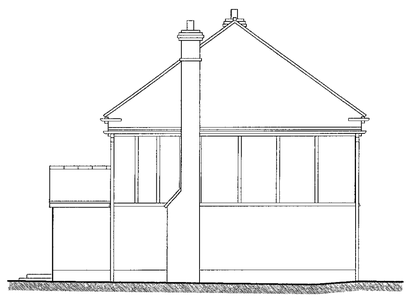

SIDE ELEVATION

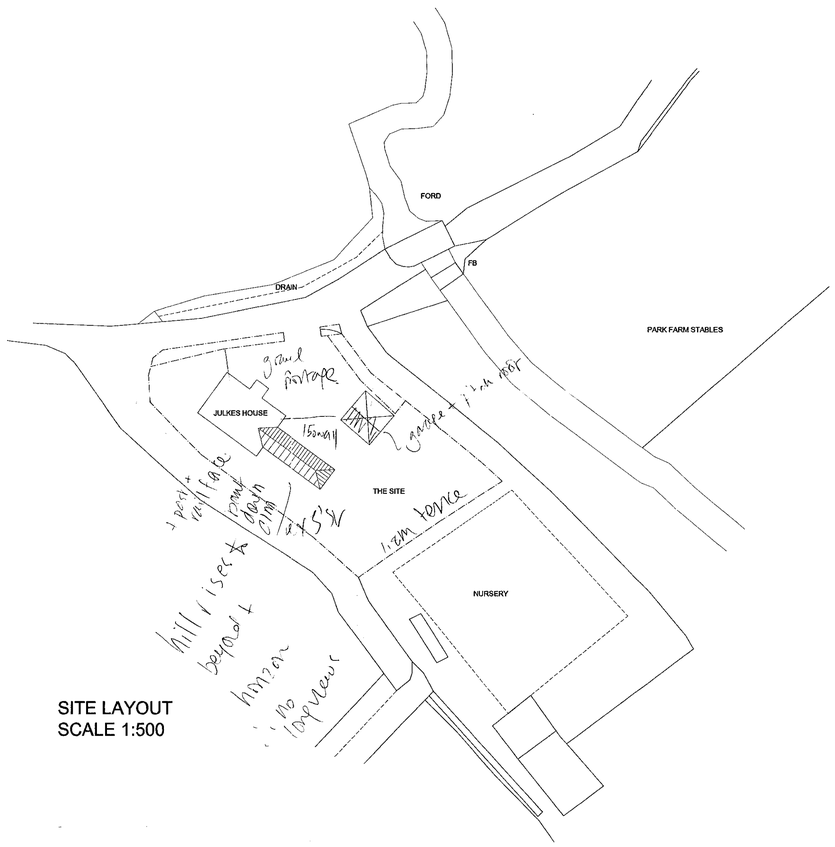

SITE LAYOUT
SCALE 1:500

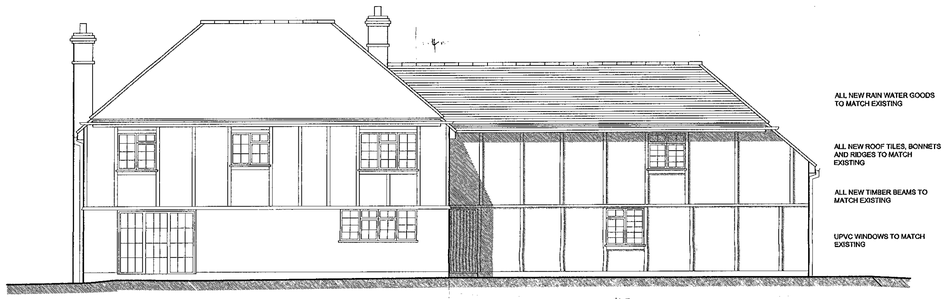

REAR ELEVATION

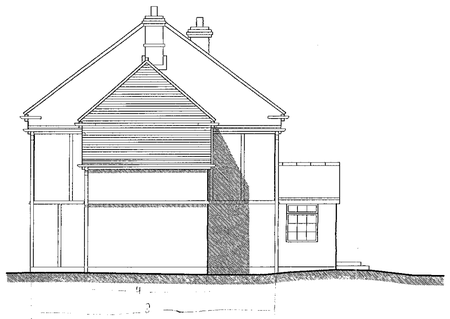

SIDE ELEVATION

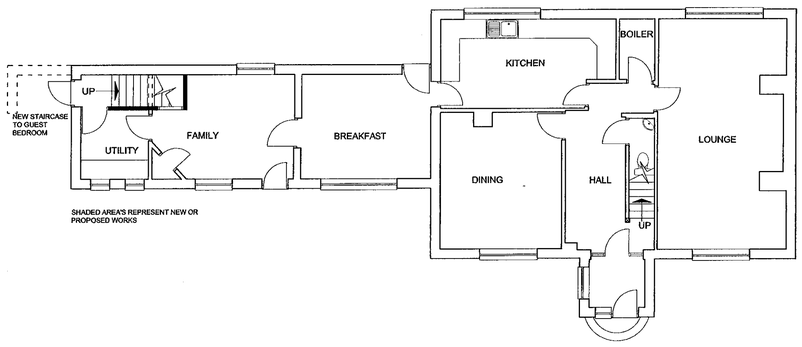

GROUND FLOOR PLAN

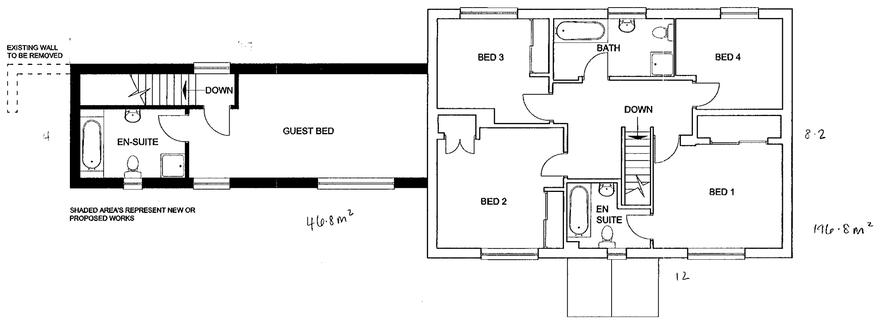

FIRST FLOOR PLAN

SUPERSEDED

ROMANS
BUILDING SURVEYING & ARCHITECTURE
TEL: 01189 366699 FAX: 01189 366623
4 KING STREET LANE ~ WINNERSH
BERKSHIRE ~ RG42 5AS

Client:
MR P BURT

Project:
JULKES HOUSE
CARTERS HILL
ARBORFIELD

Drawing Title:
PROPOSED PLANS
AND ELEVATIONS

Drawing No.:	Scale:
A99-024-02	1:100
Revision: –	Drawn By:
Date: NOV 1999.	Checked By:



FRONT ELEVATION

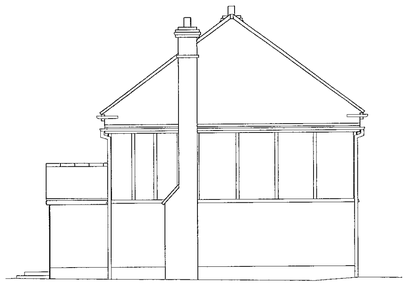

SIDE ELEVATION

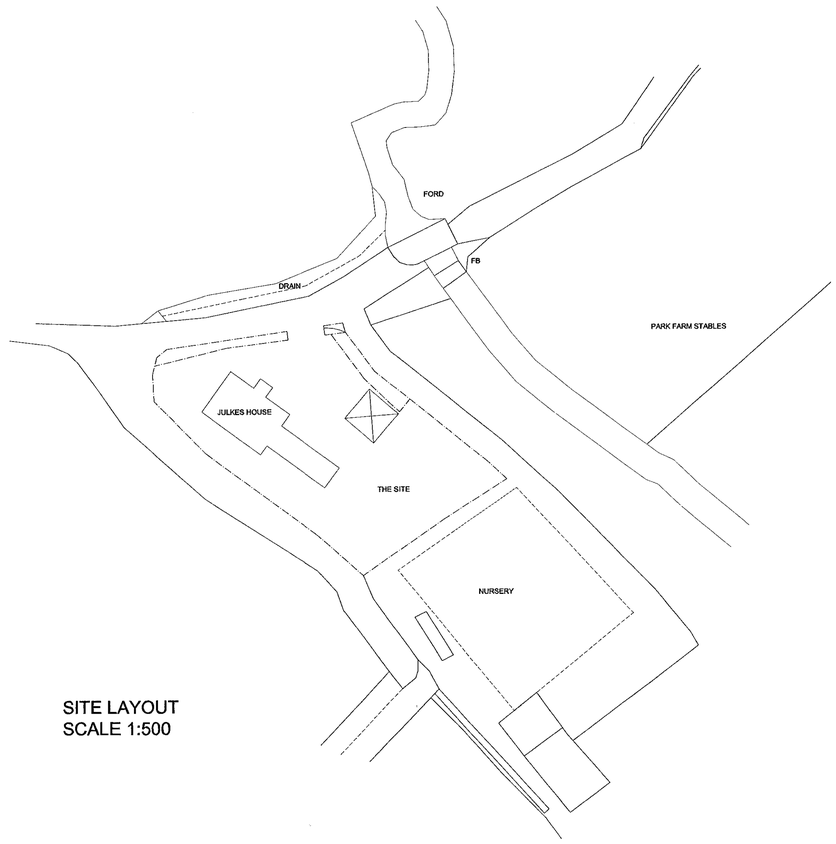

SITE LAYOUT
SCALE 1:500



REAR ELEVATION

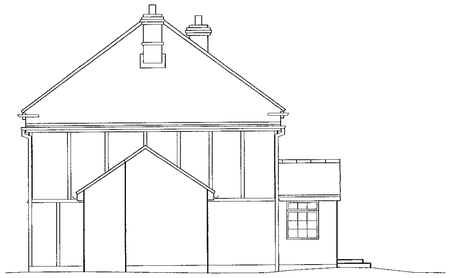

SIDE ELEVATION

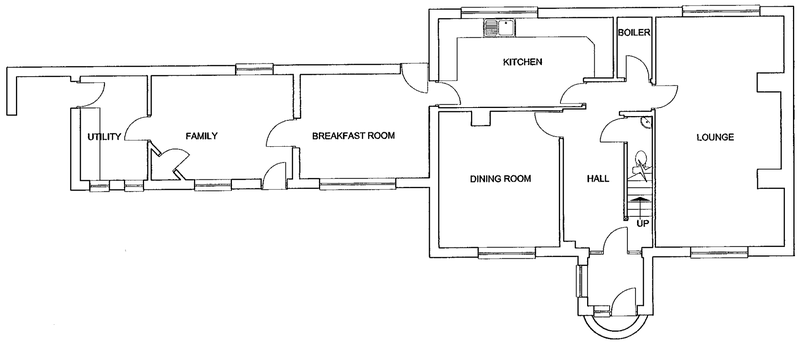

GROUND FLOOR PLAN

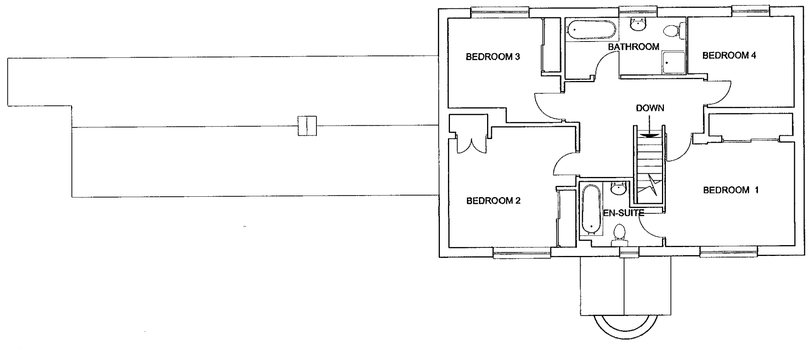

FIRST FLOOR PLAN

21 JAN 2000 0411

ROMANS
BUILDING SURVEYING & ARCHITECTURE
TEL: 01189 366699 FAX: 01189 366623
4 KING STREET LANE ~ WINNERSH
BERKSHIRE ~ RG42 5AS

Client:
MR P BURT

Project:
JULKES HOUSE
CARTERS HILL
ARBORFIELD

Drawing Title:
PLANS AS EXISTING

Drawing No.:	Scale:
A99-024-01	1:100
Revision: –	Drawn By:
Date: NOV 1999.	Checked By: