25.JAN.2000* 0441

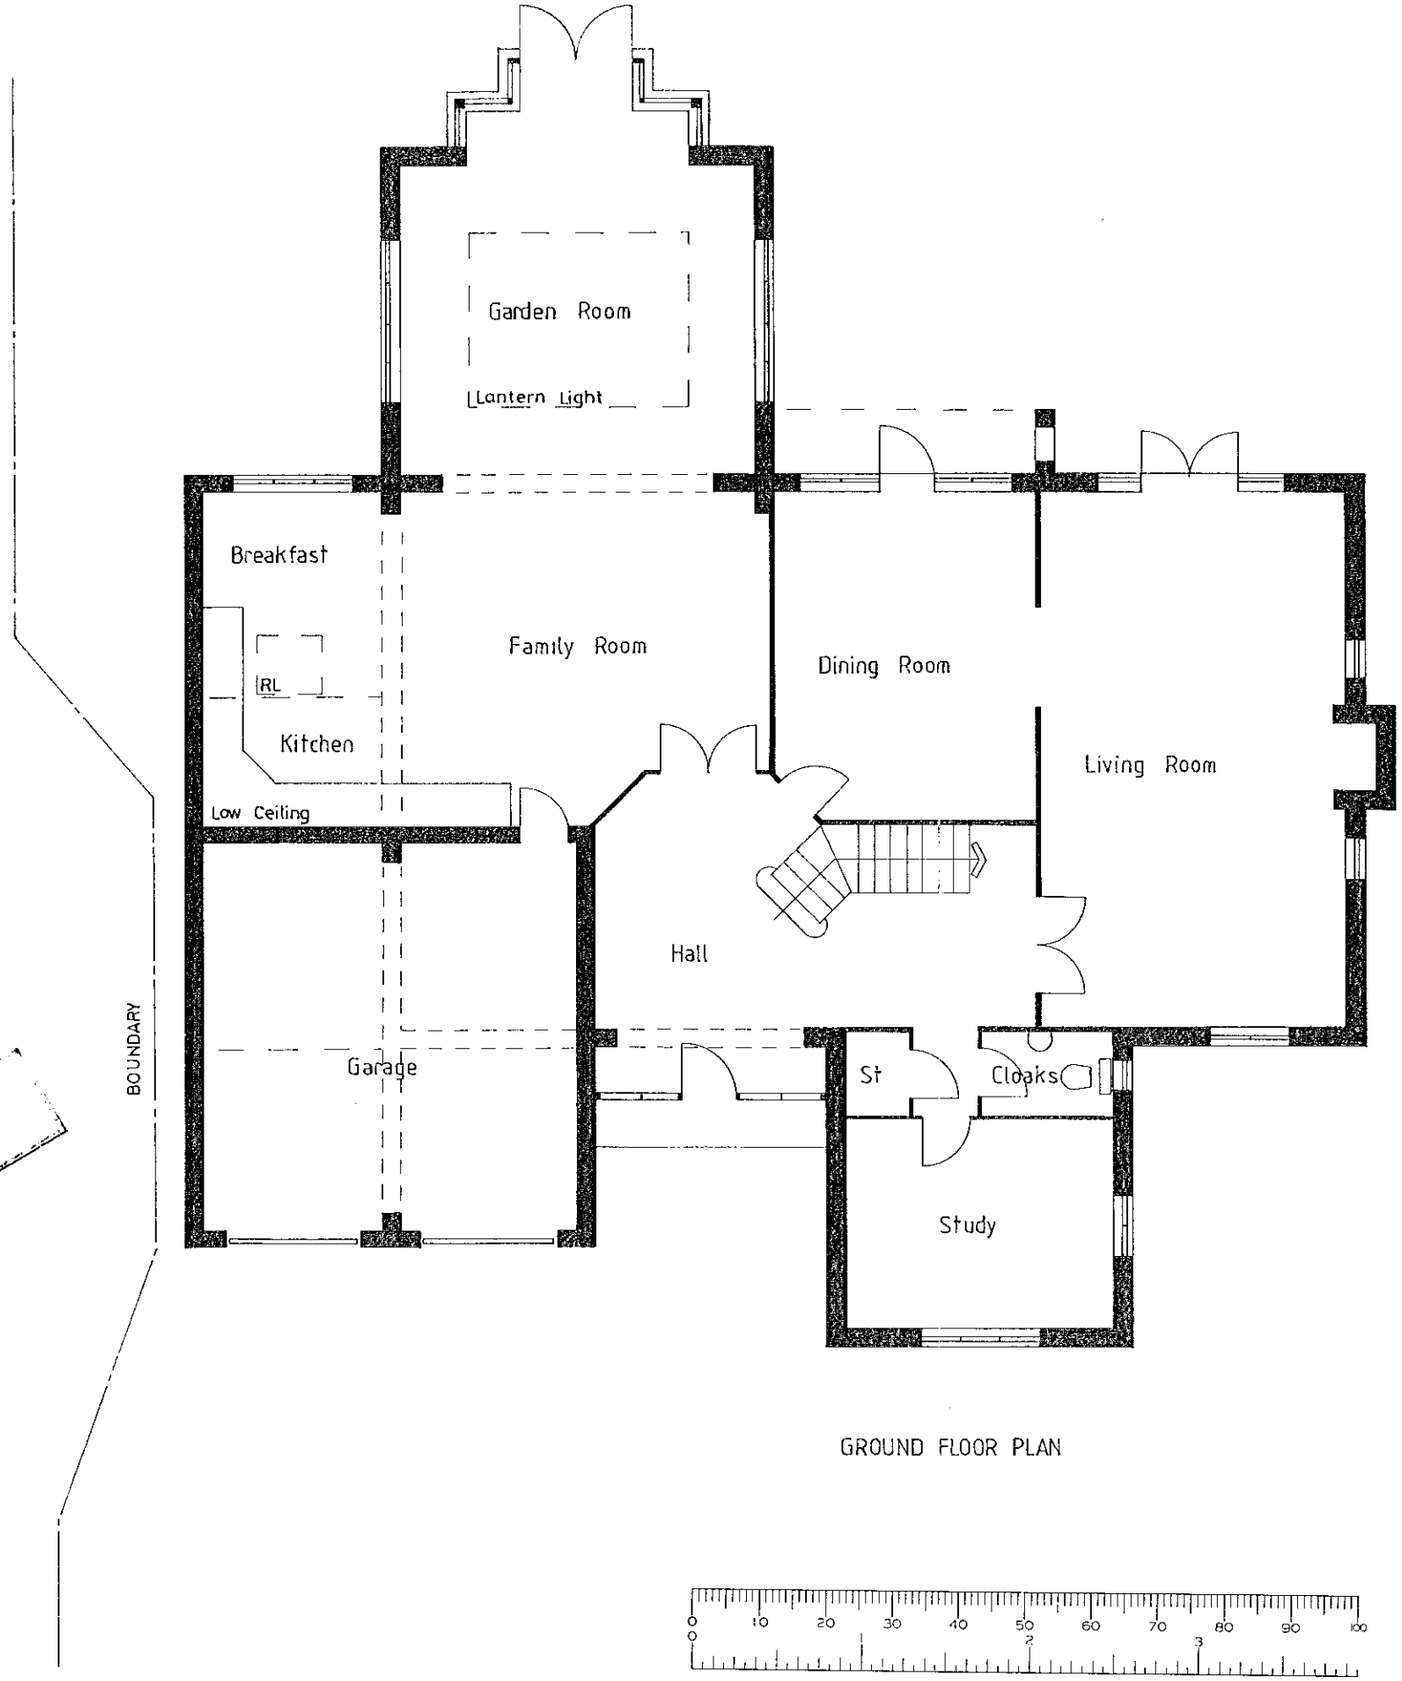

GROUND FLOOR PLAN

job	19 WEST DRIVE SONNING
client	MR & MRS PATEL
drawing	GROUND FLOOR PLAN
scale	1:100
date	JAN 2000
drawn by	JCGS
	1437-12

letter | date | revision

(01 : 8) 9507700
THE STUDIO
LONDON ROAD
BERKSHIRE
101
READING
CHARTERED ARCHITECTS
ANDREWS KALIK ASSOCIATES

25.JAN.2000* 0441

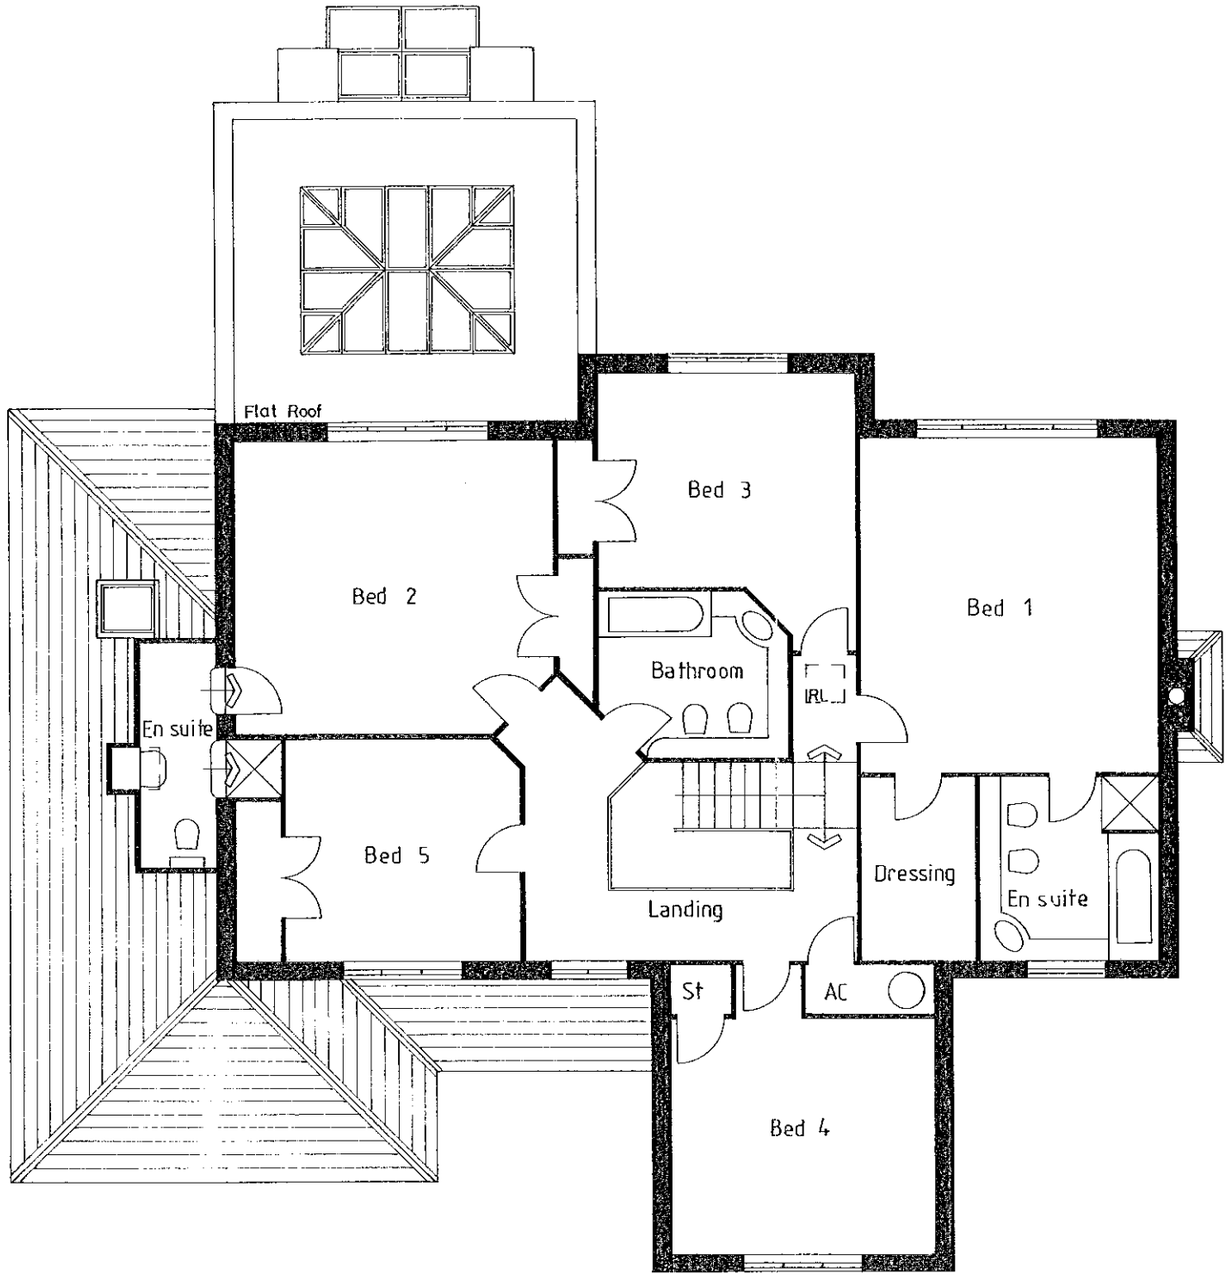

FIRST FLOOR PLAN

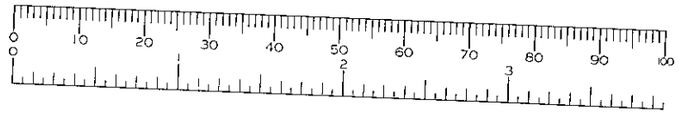

letter	date	revision

job
19 WEST DRIVE
SONNING

client
MR & MRS PATEL

drawing
FIRST FLOOR PLAN

scale 1:100

date JAN2000 | drawn by JCGS

1437-13

(0118) 9507700
THE STUDIO
101 LONDON ROAD
READING BERKSHIRE
CHARTERED ARCHITECTS
ANDREWS KALIE ASSOCIATES

25.JAN.2000* 0441



REAR ELEVATION

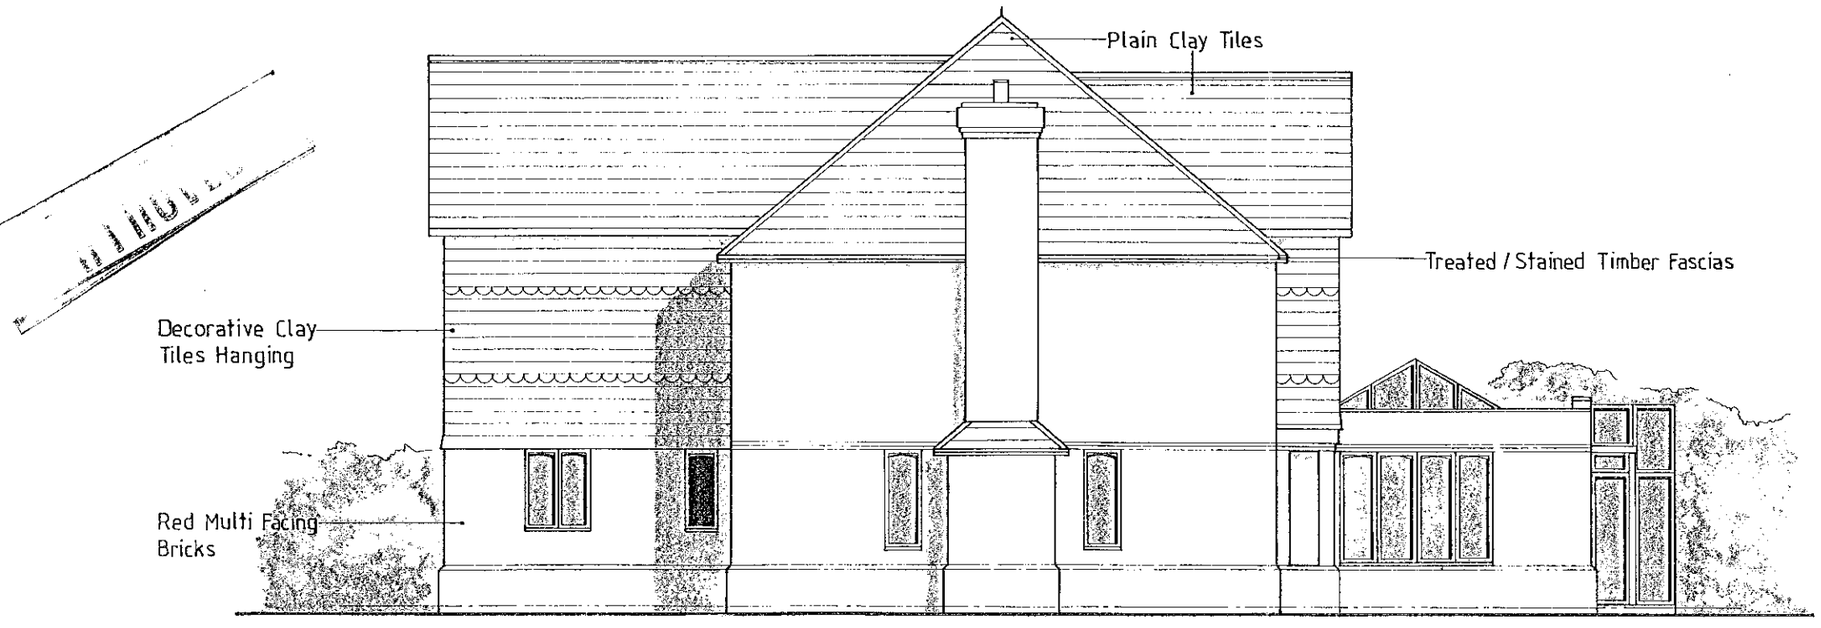

SIDE ELEVATION

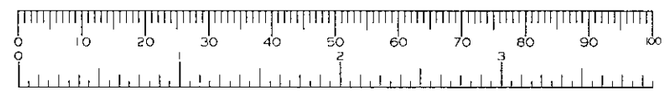

job	19 WEST DRIVE SONNING
client	MR & MRS PATEL
drawing	ELEVATIONS
scale	1:100
date	JAN2000
drawn by	JCGS
	1437-15

letter date revision

(0118) 9507700
THE STUDIO
101 LONDON ROAD
READING BERKSHIRE
CHARTERED ARCHITECTS
ANDREWS KALIK ASSOCIATES

25. JAN. 2000* 0441

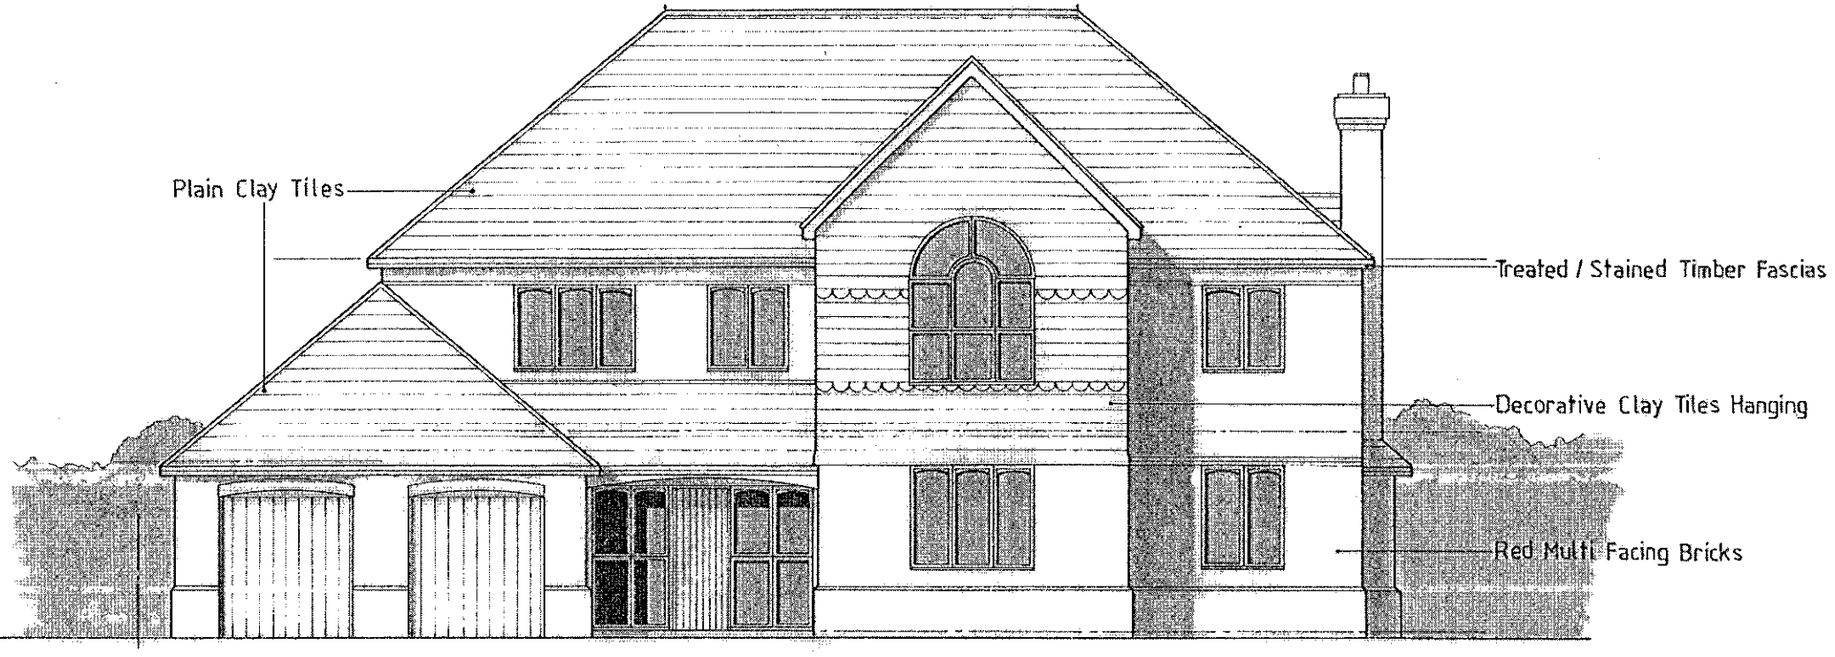

FRONT ELEVATION

APPROVED

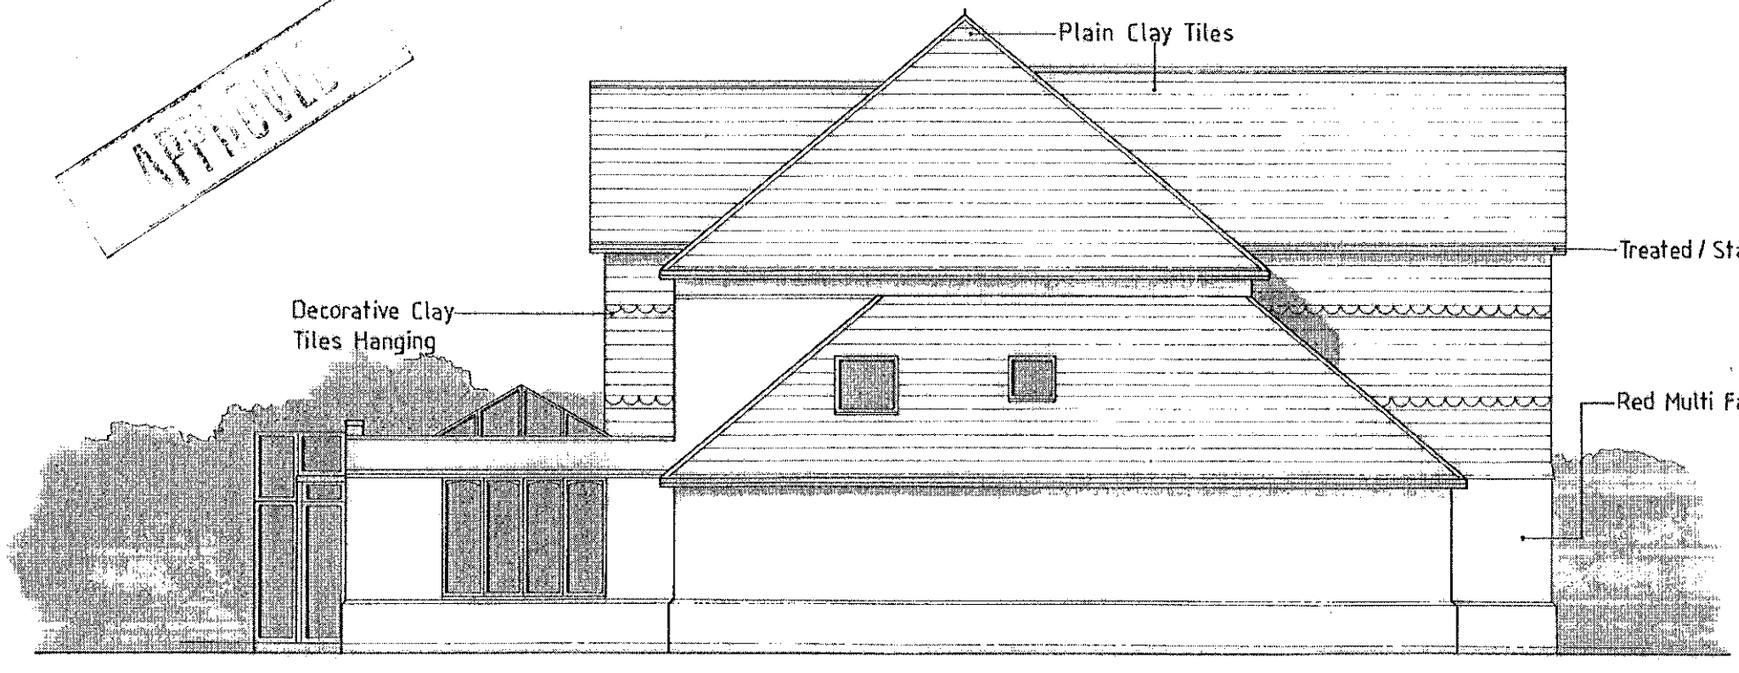

SIDE ELEVATION

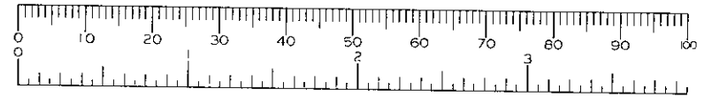

letter	date	revision

job
19 WEST DRIVE
SONNING

client
MR & MRS PATEL

drawing
ELEVATIONS

scale 1:100

date JAN 2000

drawn by JCGS

1437-14

(0118) 9501700
THE STUDIO
101 LONDON ROAD
READING
BERKSHIRE
CHARTERED ARCHITECTS
ANDREWS KALIK ASSOCIATES

25. JAN. 2000* 0441



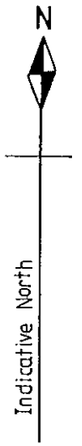

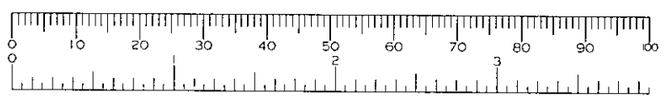

letter date revision

job
19 West Drive
Sonning

client
Mr and Mrs Patel

drawing
Location Plan 1:1250

scale
1:1250

date
Aug 99

sheet size
A3

1437/5

(0118) 9889609
2 ALEXANDRA ROAD BERKSHIRE
READING
Chartered Architects
ANDREWS KALIK ASSOCIATES

25. JAN. 2000 ★ 0441

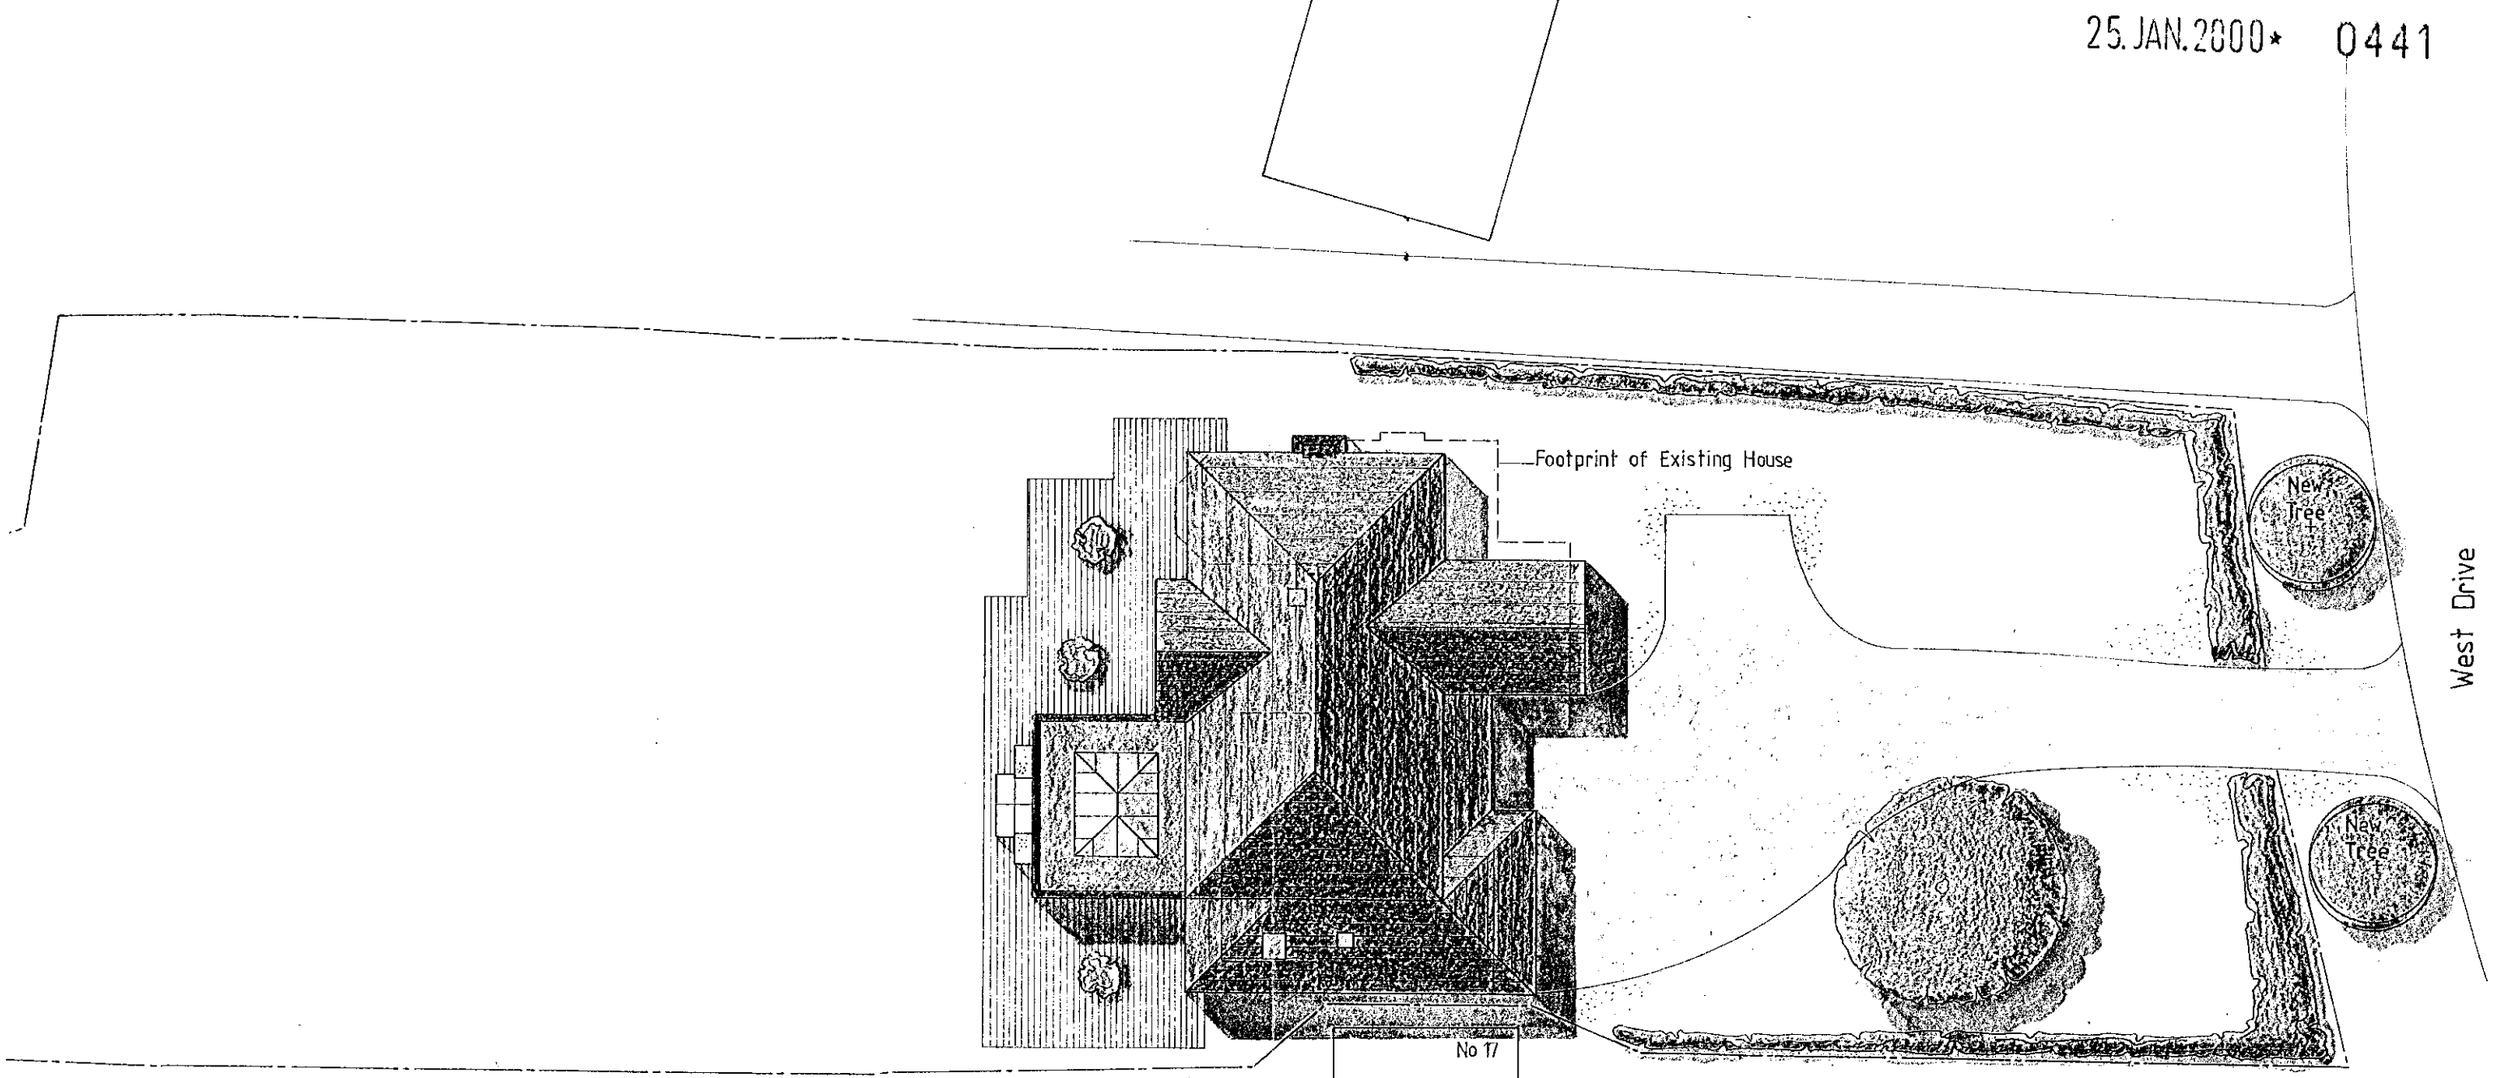

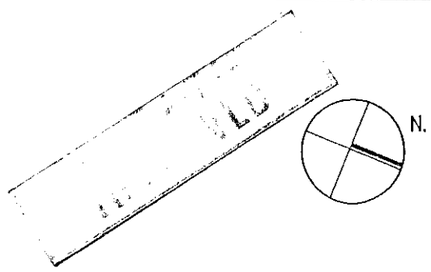

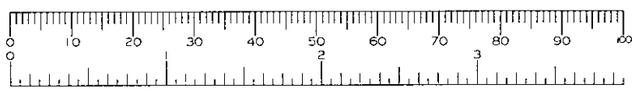

letter	date	revision
A	20·01·00	DRAWING UPDATE

job: 19 WEST DRIVE
SONNING

client: MR & MRS PATEL

drawing: PROPOSED SITE PLAN

scale: 1: 200

date: JAN 2000 | drawn by: JCGS

1437-11 A

KALIK ASSOCIATES
CHARTERED ARCHITECTS
THE STUDIO
101 LONDON ROAD
READING BERKSHIRE
(0118) 9507700
ANDREWS