~~DO NOT SCALE FROM THIS DRAWING.~~ VERIFY ALL DIMENSIONS BEFORE SETTING OUT. COMMENCING WORK OR MAKING ANY SHOP DRAWINGS. REPORT ANY DISCREPANCIES TO SUPERVISING OFFICER IMMEDIATELY.

© COPYRIGHT

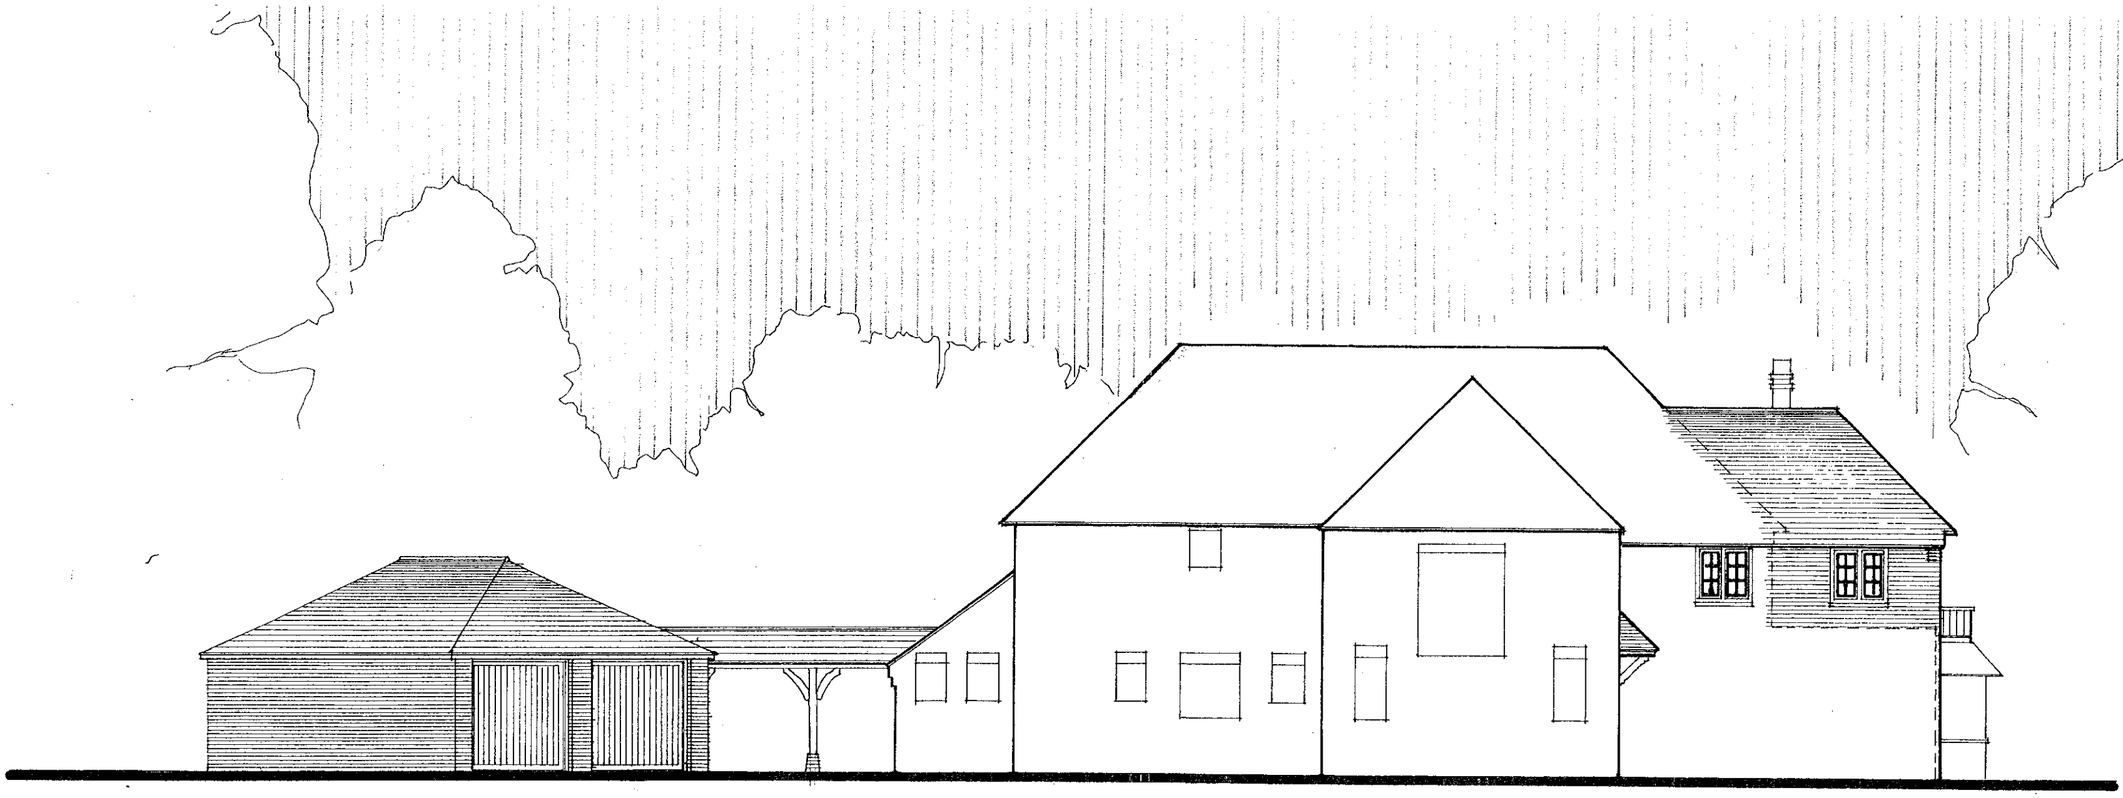

NORTH FACING DRIVE

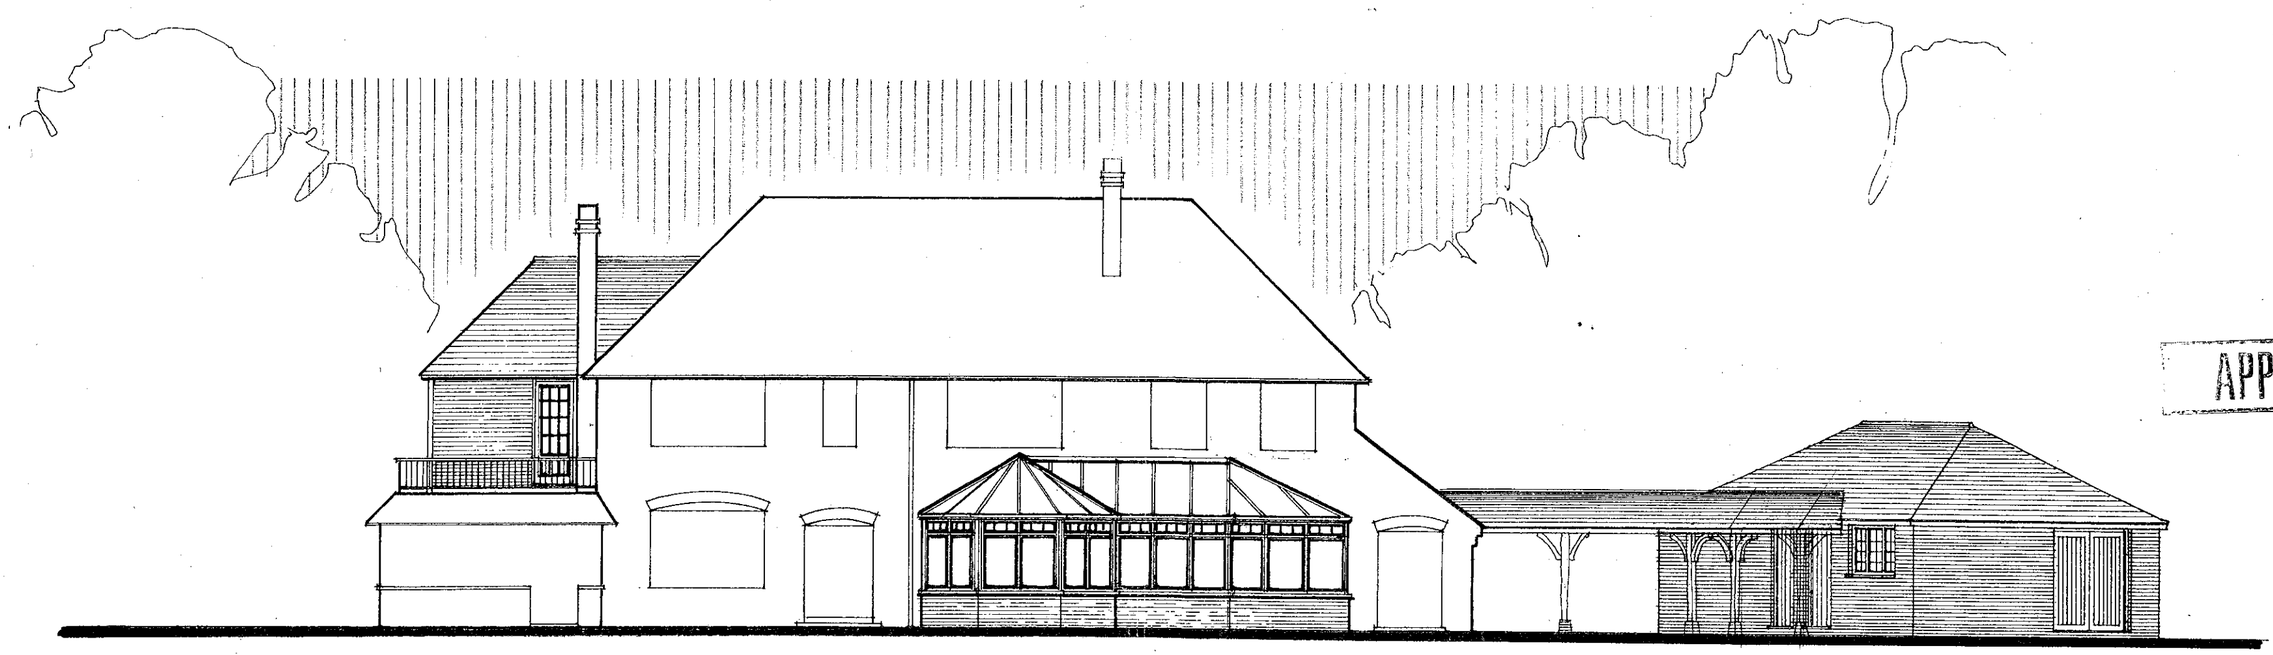

SOUTH ELEVATION

APPROVED



A JAN. '00 GARAGE REPOSITIONED

DMT

THE • DAY • TANNER

ARCHITECTURE & PLANNING PARTNERSHIP

CLIENT Mr C. Bowman

JOB Badgers Bottom, Lodge Rd, Hurst

DRG ELEVATIONS (1)

SCALE 1/100 DRAWN DATE nov 99

11-13 DUKES RIDE, CROWTHORNE, BERKSHIRE RG11 6LZ, 01344 · 777143
5a PROSPECT ST, CAVERSHAM, READING RG4 8JA, 0118 · 946 1242

25 JAN 2000 * 0443

1447/02 A

TPR 151

9 4/3/00

~~DO NOT SCALE FROM THIS DRAWING~~ VERIFY ALL DIMENSIONS BEFORE SETTING OUT, COMMENCING WORK OR MAKING ANY SHOP DRAWINGS. REPORT ANY DISCREPANCIES TO SUPERVISING OFFICER IMMEDIATELY.

© COPYRIGHT



WEST FACING ROAD

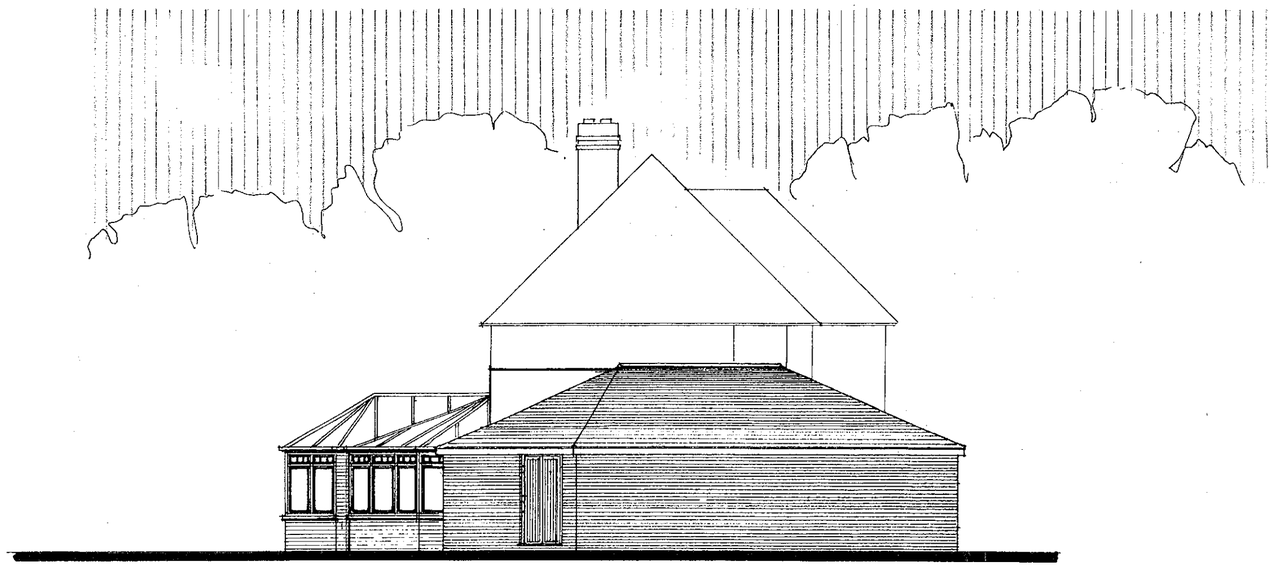

EAST ELEVATION

25 JAN 2000 C443

APPROVED

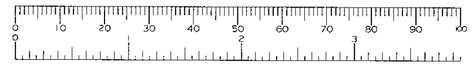

A JAN. '00 GARAGE REPOSITIONED

DMT
THE • DAY • TANNER

ARCHITECTURE & PLANNING PARTNERSHIP

11-13 DUKES RIDE, CROWTHORNE, BERKSHIRE, RG11 6LZ, 01344 · 777143
5a PROSPECT ST, CAVERSHAM, READING, RG4 8JA, 0118 · 946 1242

CLIENT Mr C. Bowman

JOB Badgers Bottom, Lodge Rd, Hurst

DRG ELEVATIONS (2)

SCALE 1/100 DRAWN DATE NOV 99

1447/03 A

TPR 151

4/9/00