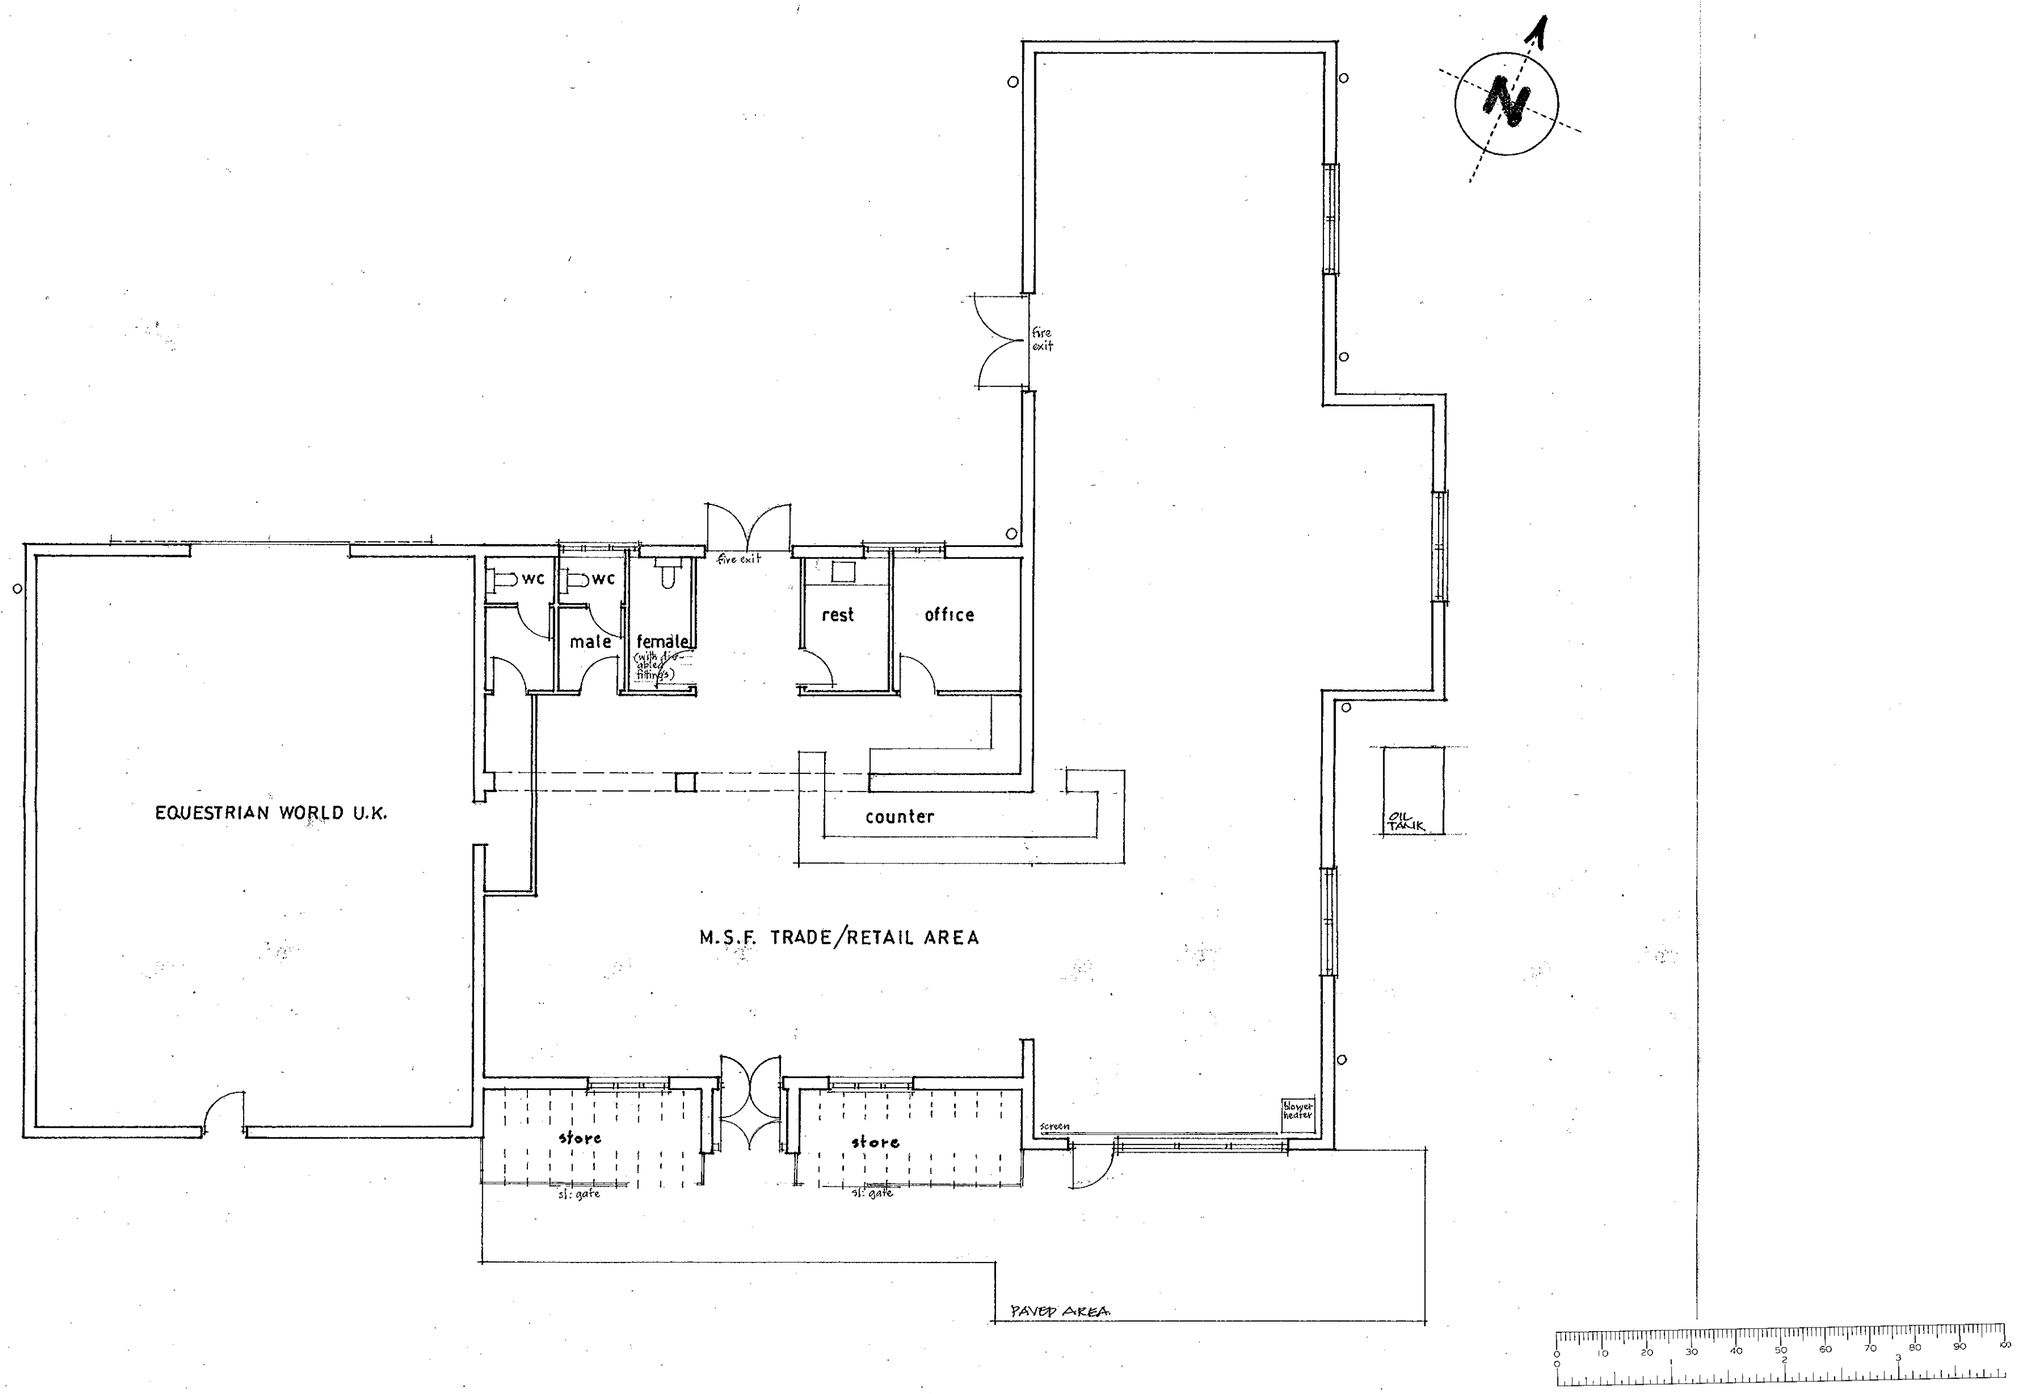


Barrie R. Steele AADipARIBA FFB chartered architect

consultants town planning landscaping building law costs and development

GROVE HOUSE READING ROAD LOWER BASILDON READING RG8 9ND tel/fax 01491 875050

MSF at Twyford Farm Shop, London Road, Twyford

date 13/1/99 scale 1:100

MAIN BUILDING PLAN 9803/105

A4

PART 1 REGISTER

DELEGATED
04. JAN. 2000* 0308

grassed verge

low post & tail fence

indigenous tree screen (exg: reinforced)

grassed area

80'X30' existing on footing

low hedge + fence

oil tank

2.0m high chain-link fence (m/s anglo posts)

2.0m. high close-boarded fence (timber posts)

extent of exg: building

proposed warehouse

Farm (MSF)

parking (gravel: shared)

A 3032

exg: indigenous tree screen

yard

2.0M high close-boarded fence (timber posts)

Shop (Equestrian World UK)

m/s swing gates (vertical bars at 100 c/c + 3 No horizontal rails) on m/s posts - all painted dark green.

deliveries

10.0M

20.5M

R: 9.0M

2.0M high close-boarded fence (timber posts)

low post & rail fence

access (shared)

2.0M high chain-link fence (m/s angle posts)

drive (E. Jarnett)

private drive

private gateway

coniferous tree screen

private garden

indigenous tree screen

House (landlord)

THIS COPY HAS BEEN MADE BY OR WITH THE AUTHORITY OF THE DISTRICT PLANNING OFFICER PURSUANT TO S.47 OF THE COPYRIGHT DESIGNS AND PATENTS ACT 1988. UNLESS THE ACT PROVIDES A RELEVANT EXCEPTION TO COPYRIGHT, FURTHER COPIES SHOULD NOT BE MADE WITHOUT THE PRIOR PERMISSION OF THE COPYRIGHT OWNER.


Barrie R Steele AADipARIBA FFB chartered architect
consultants town planning landscaping building law costs and development
GROVE HOUSE READING ROAD LOWER BASILDON READING RG8 9ND tel/fax 01491 875050

Countrywide Farmers PLC, London Road, Twyford
proposed warehouse extension


scale 1:500 date 14/1/00


BLOCK PLAN (with fencing/gate details noted)

9803/506

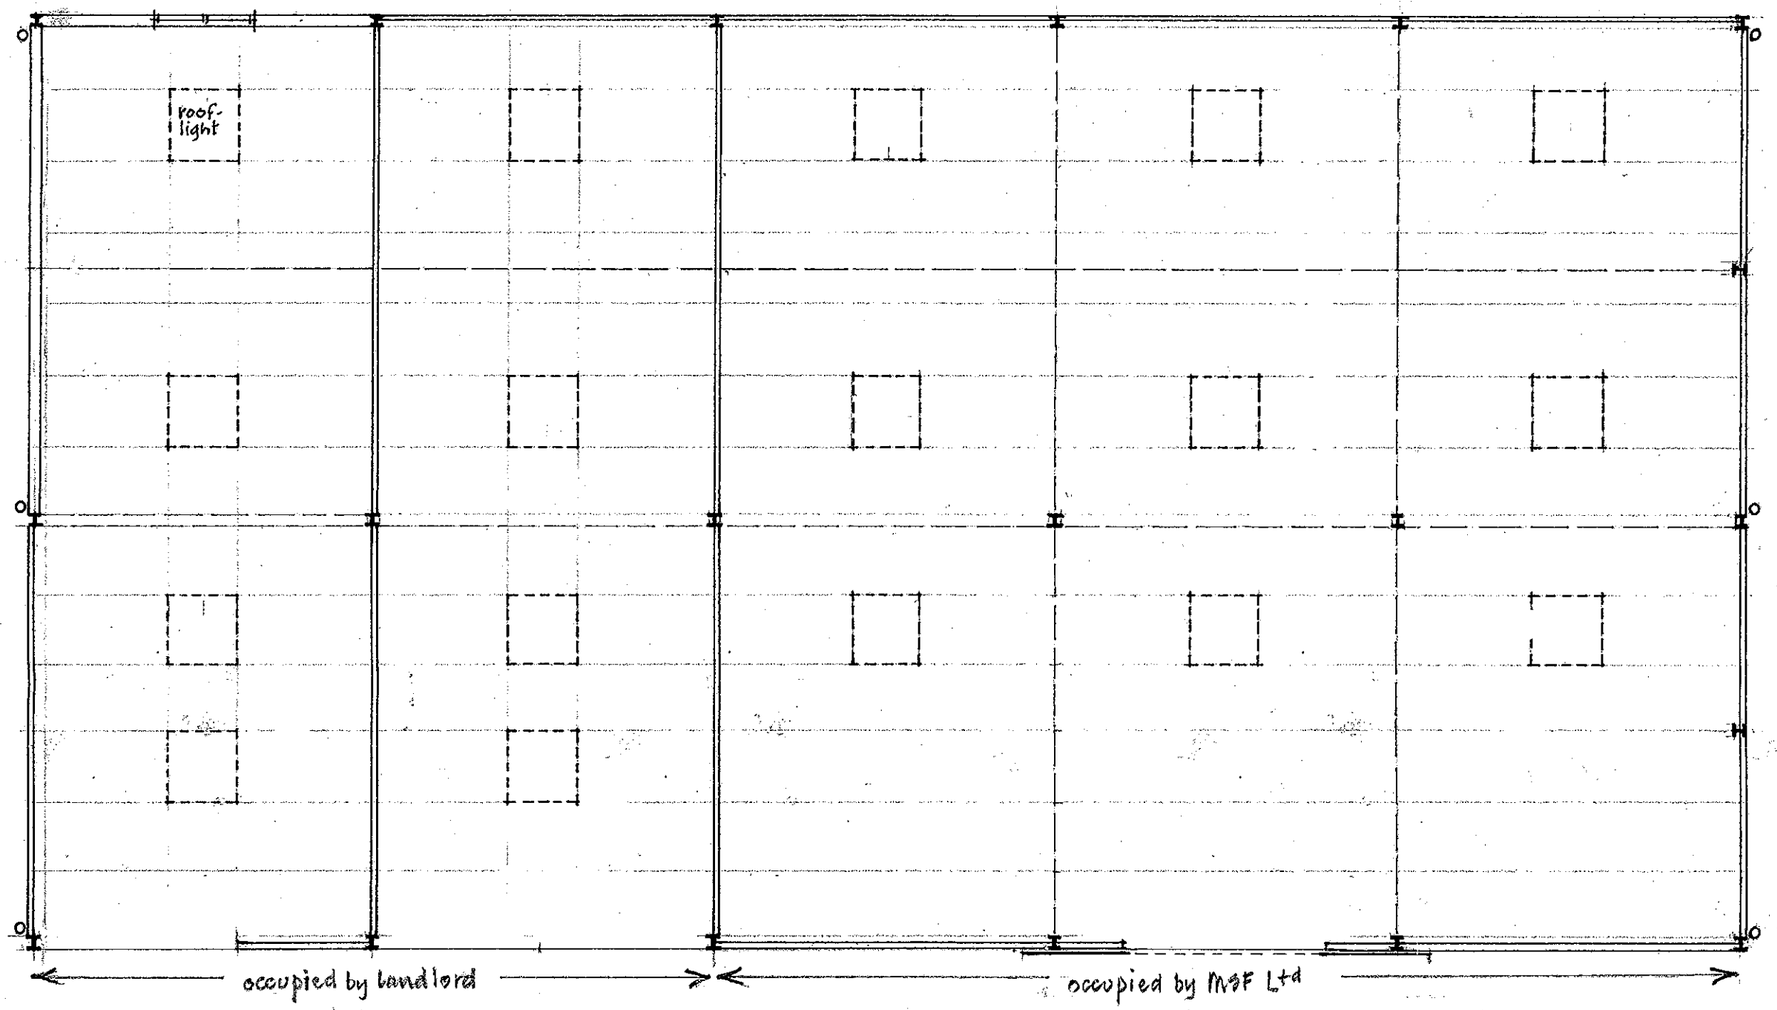

FLOOR PLAN

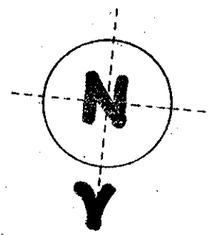

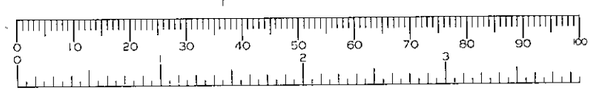

Barrie R Steele AADipARIBA FFB chartered architect
consultants town planning landscaping building law costs and development
GROVE HOUSE READING ROAD LOWER BASILDON READING RG8 9ND tel/fax 01491 875050

MSF at Twyford Farm Shop, London Road, Twyford
date: 13/1/99 scale 1:100

BARN FLOOR PLAN **9803/107**

B 477

Garden Centre

to MAIDENHEAD

A4

to READING

grassed verge

low post & rail fence

indigenous tree screen

grassed area

low hedge + fence

oil tank

2.0m. high chain link fence.

extent of exg: building

proposed warehouse

Farm (MSF)

parking (gravel: shared)

A 3032

indigenous tree screen

yard

Shop (equestrian World UK)

fields (planted)

2.0m chain link fence

low post & rail fence

deliveries

10.0m

20.5M R: 9.0M

access (shared)

2.0m chain link fence

drive (E. Jarnett)

private drive

private gateway

turning area

coniferous tree screen

private garden

indigenous tree screen

Barn (E. Jarnett)

House (landlord)

04 JAN 2000*

to TWYFORD

N

NOTES 1. Turning area to Freight Transport Association standards: 20.5 M 'large banjo' shown for large rigid vehicles (16.5 M only 'banjo' required for artics).

0 10 20 30 40 50 60 70 80 90 100

0 1 2 3

Barrie R Steele AADipARIBA FFB chartered architect

consultants town planning landscaping building law costs and development


GROVE HOUSE READING ROAD LOWER BASILDON READING RG8 9NB tel/fax 01491 875050

Countrywide Farmers P.L.C. London Road, Twyford


proposed warehouse extension.

scale 1:500 date Dec:'99


BLOCK PLAN (read in conjunction with 1:2500 LOCATION) 9803/505

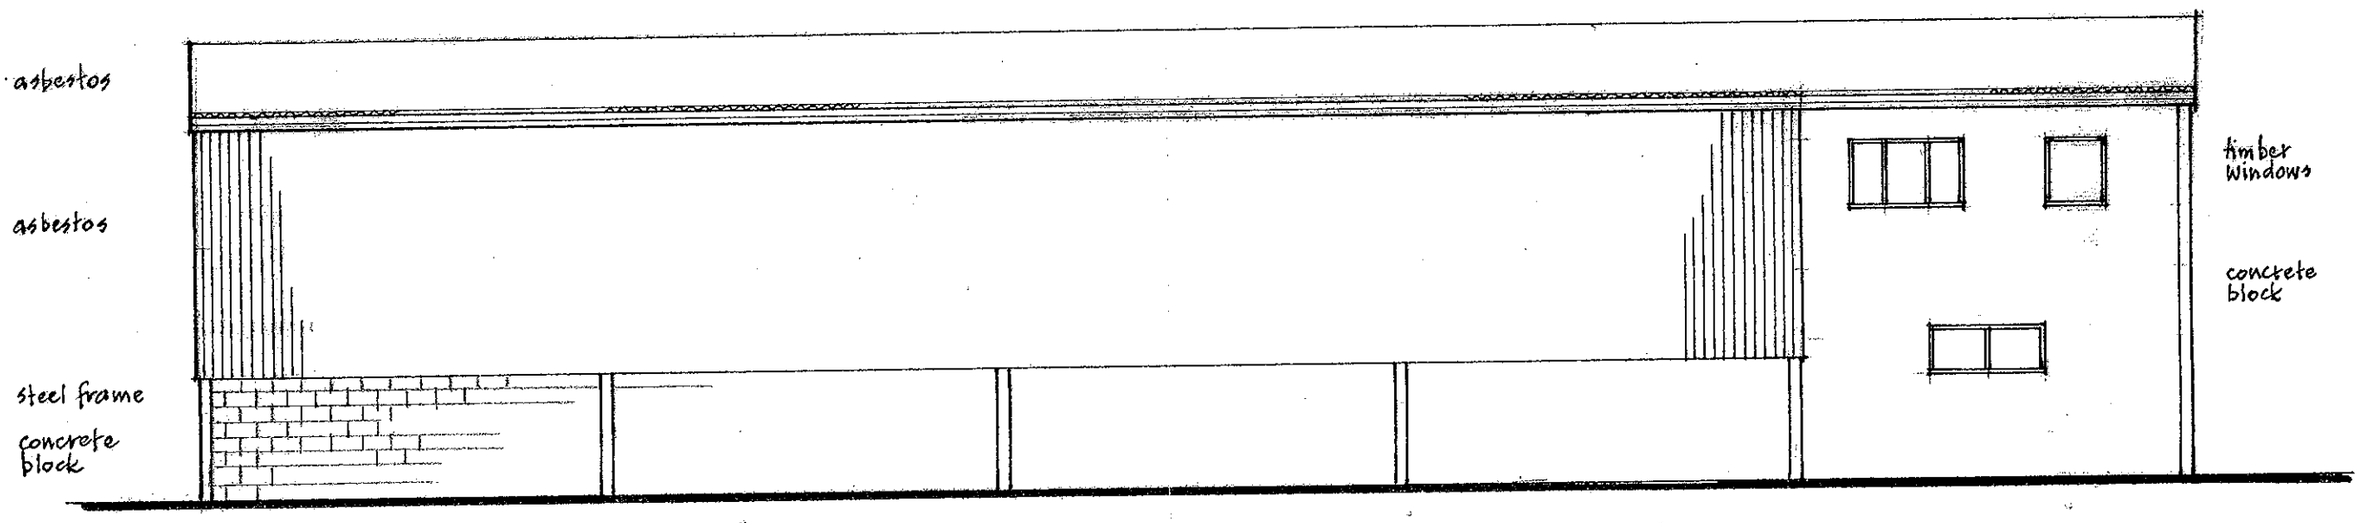


rear elevation

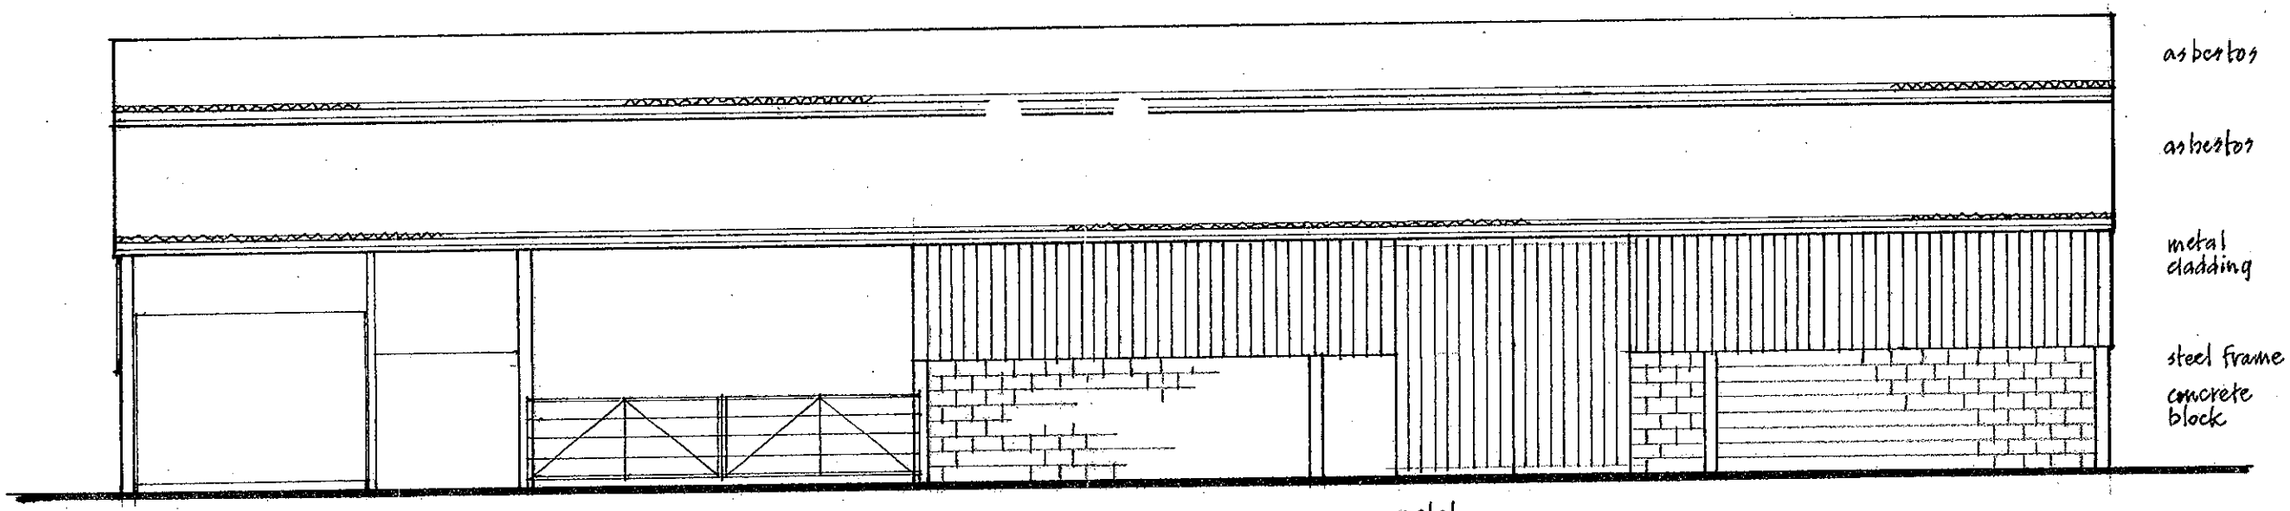


front elevation

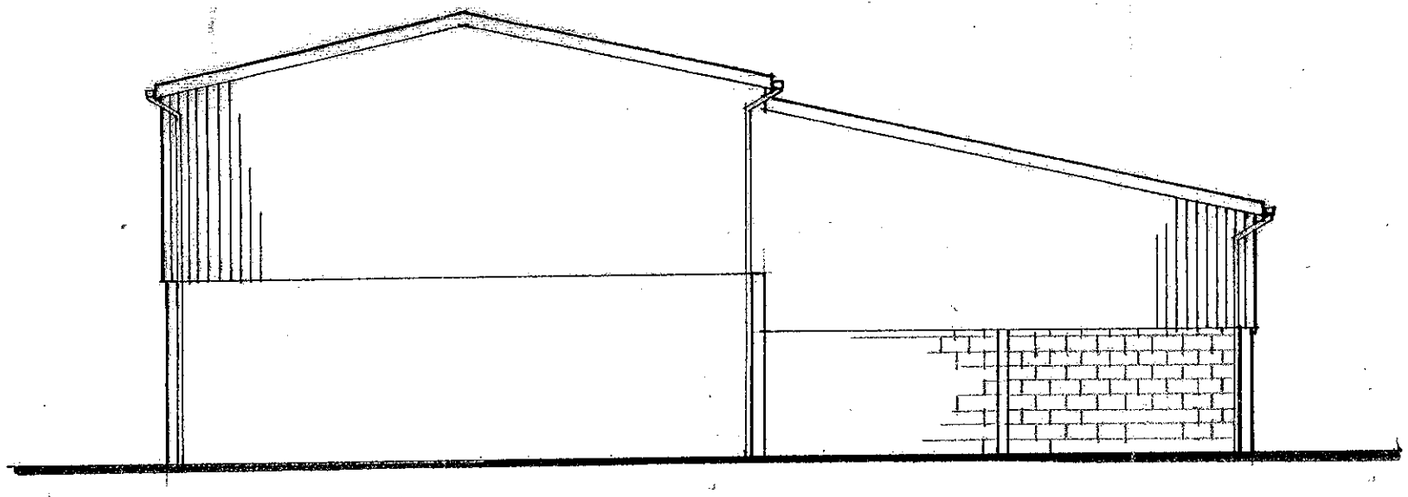

side elevation

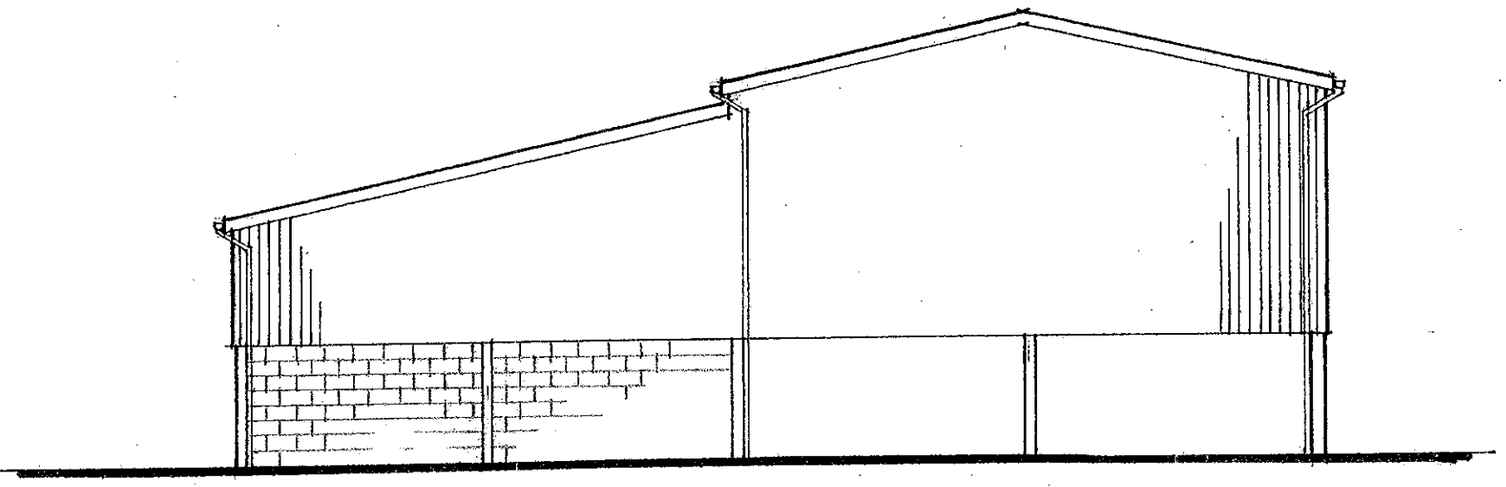

side elevation

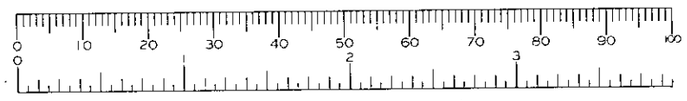

Barrie R Steele AADipARIBA FFB chartered architect

consultants town planning landscaping building law costs and development

GROVE HOUSE READING ROAD LOWER BASILDON READING RG8 9ND tel/fax 01491 875050

MSF at Twyford Farm Shop, London Road, Twyford

BARN ELEVATIONS

date: 13/1/99 scale: 1:100

9803/108

A4

grassed verge

low post & rail fence

indigenous tree screen (exg: reinforced)

grassed area

low hedge + fence

oil tank

2.0m high chain-link fence (m/s anglo posts)

2.0m. high close-boarded fence (timber posts)

extent of exg: building

proposed warehouse

Farm (1455 F)

parking (gravel: shared)

A 3032

exg: indigenous tree screen

yard

2.0M high close-boarded fence (timber posts)

Shop (Equestrian World UK)

m/s swing gates (vertical bars @ 100 c/c + 3No horizontal rails) on m/s posts - all painted dark green.

low post & rail fence

deliveries

10.0M

20.5M R: 9.0M

2.0M high close-boarded fence (timber posts)

access (shared)

2.0M high chain-link fence (m/s anglo posts)

drive (E. Jarnett)

private drive

private gateway

coniferous tree screen

private garden

indigenous tree screen

House (landlord)

04 JAN 2000* 0608

0 10 20 30 40 50 60 70 80 90 100

0 1 2 3

Barrie R Steele AA Dip ARIBA FFB chartered architect

consultants town planning landscaping building law costs and development

GROVE HOUSE READING ROAD LOWER BASILDON READING RG8 9ND tel/fax 01491 875050

Countrywide Farmers PLC, London Road, Twyford

proposed warehouse extension

scale 1:500 date 14/1/00

BLOCK PLAN (with fencing/gate details noted)


9803/506

ER JARNET


~~A003~~

22.001.2002 7642


SIDE ELEVATION

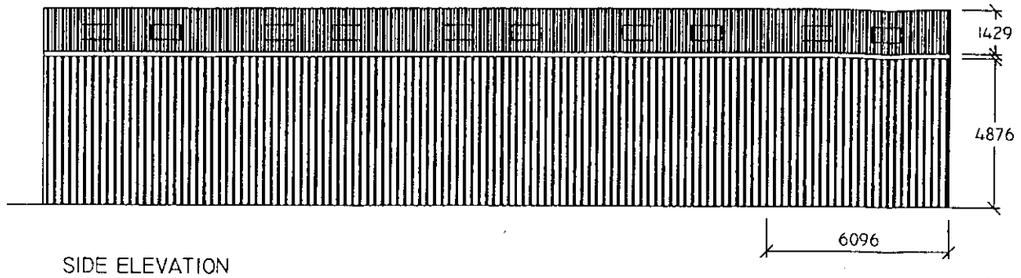


SIDE ELEVATION

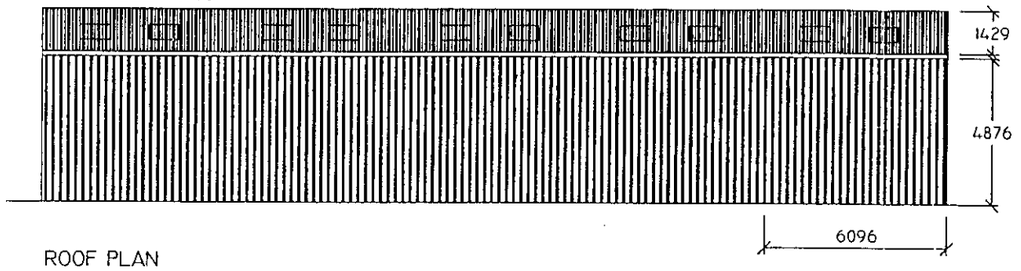


ROOF PLAN

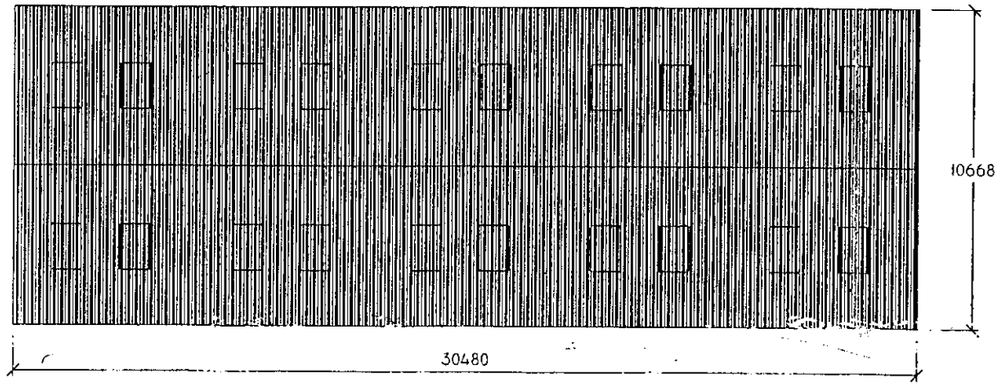

GABLE END VIEW

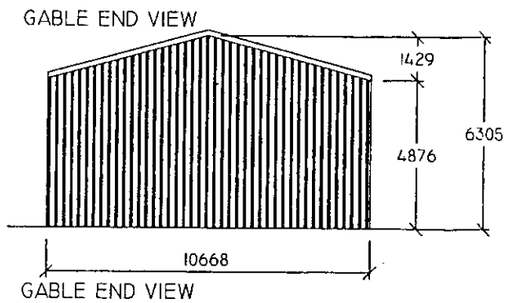


GABLE END VIEW

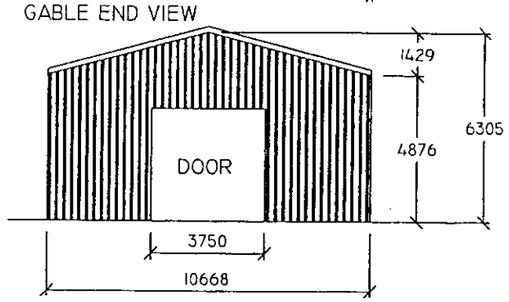

SPECIFICATION
TO SUPPLY GALVANISED STEEL PURLINS BOLTED TO FRAME AT 1.525M CENTRES.
EAVES BEAMS TO BE 225X75 TANALISED TIMBER.
TO SUPPLY 1000 PROFILE 0.7MM THICK PVC COATED BOX PROFILE STEEL SHEETS INCLUDING RIDGE AND VERGE FLASHINGS WITH ALL NECESSARY FIXINGS.
INCORPORATE 20 No 1.525M CORRUGATED GRP CLASS 3 ROOFLIGHTS IN ROOF CLADDING POSITIONED TO SUIT CUSTOMER'S REQUIREMENTS.
EAVES GUTTER TO BE 160 ON THE SIDE WITH 2 No 110 DIAMETER DOWN-PIPES TO EACH SIDE. ALL GUTTERS TO BE PVC WITH RUBBER SEALED JOINTS FIXED TO EAVES BEAMS WITH PVC BRACKETS AT 1M INTERVALS AND PVC DOWN-PIPE CLIPS TO STANCHIONS.
BOTH GABLE ENDS TO BE CLAD DOWN TO 4.876M (16') BELOW EAVES LEVEL WITH 0.7MM PVC COATED BOX PROFILE STEEL SHEETS ON 125X75 TANALISED TIMBER SHEETING RAILS, ALLOWING FOR DOORWAYS.
BOTH SIDES TO BE CLAD TO 4.876M (16').BELOW EAVES LEVEL WITH 0.7MM PVC COATED BOX PROFILE STEEL SHEETS ON 125X75 TANALISED TIMBER SHEETING RAILS.
1 No HAND GEARED, GALVANISED ROLLER SHUTTER DOOR TO BE 3.750M WIDE AND 3.750M HIGH.

Gross External Floor Area
325.16 m².

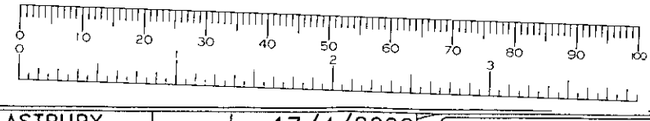

MR JARNET

HAREHATCH


AGRICULTURAL BUILDING

MR E C JARNET
TWYFORD FRUIT FARM
LONDON ROAD
HAREHATCH
Nr READING
BERKS.
RG10 9RS

T ASTBURY		17/4/2000
		17/4/2000
1 : 200		—

00-1688

ROBINSONS' AGRICULTURAL & INDUSTRIAL BUILDINGS LTD.
FIRST AVENUE, WESTON ROAD, CREWE, CHESHIRE. CW1 6BG.
TELEPHONE (10 LINES): 01270 252425
FACSIMILE: 01270 252266

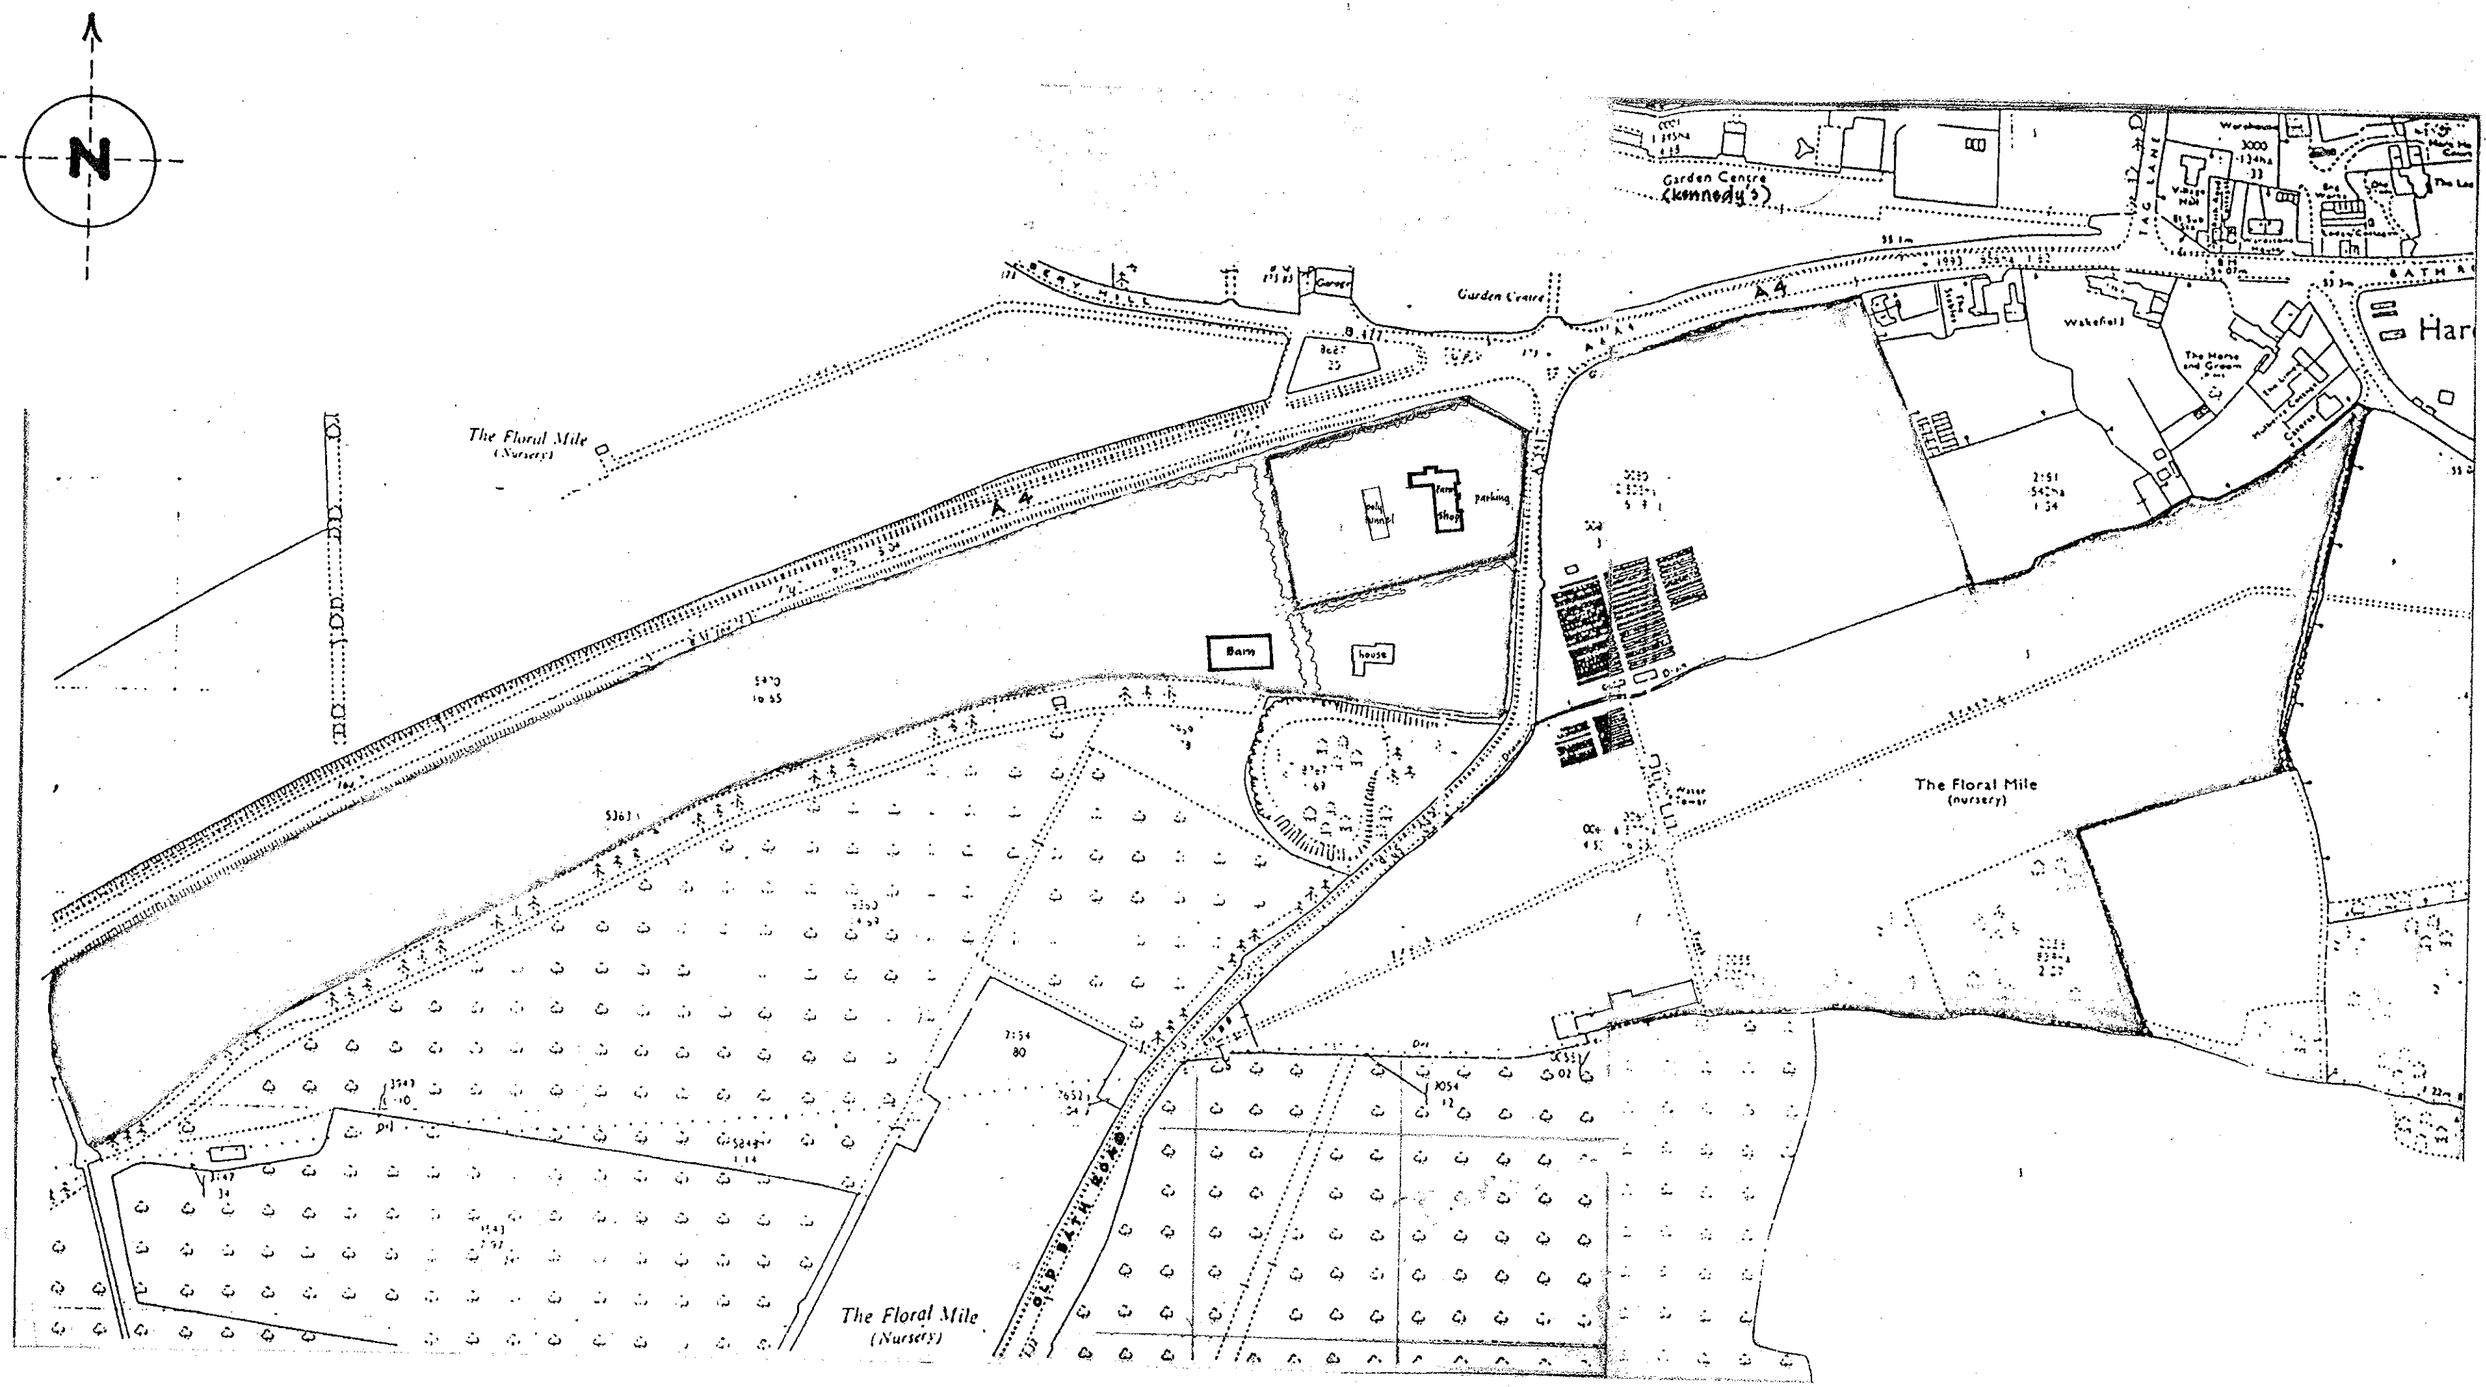

0 10 20 30 40 50 60 70 80 90 100

Barrie R Steele AADipARIBA FFB chartered architect
consultants town planning landscaping building law costs and development
GROVE HOUSE READING ROAD LOWER BASILDON . READING RG8 9ND . tel/fax 01491 875050

Countrywide Farmers P.L.C. . London Road, Twyford
proposed warehouse extension.


scale 1:2500 date: Nov.'99

LOCATION PLAN


9803/2501

04 JAN 2000 *


artificial slate

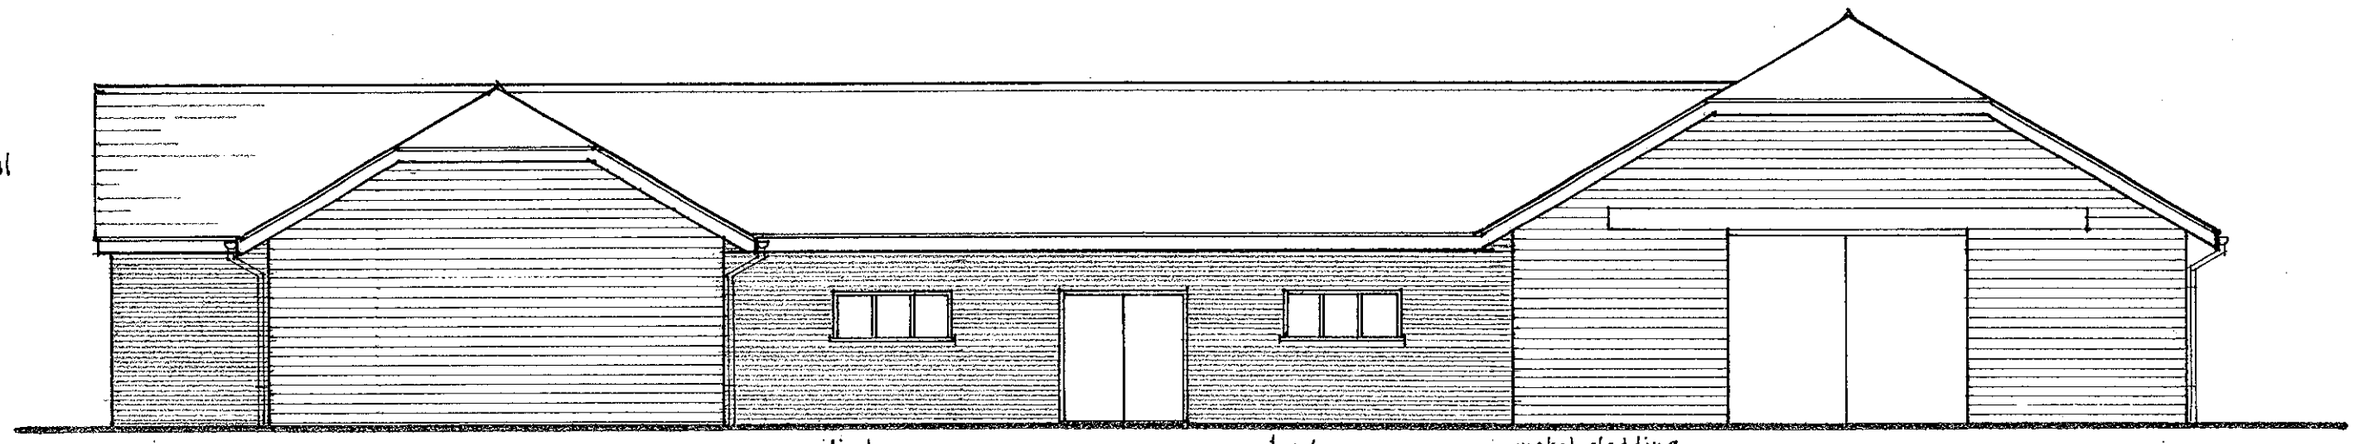


rear elevation (west)

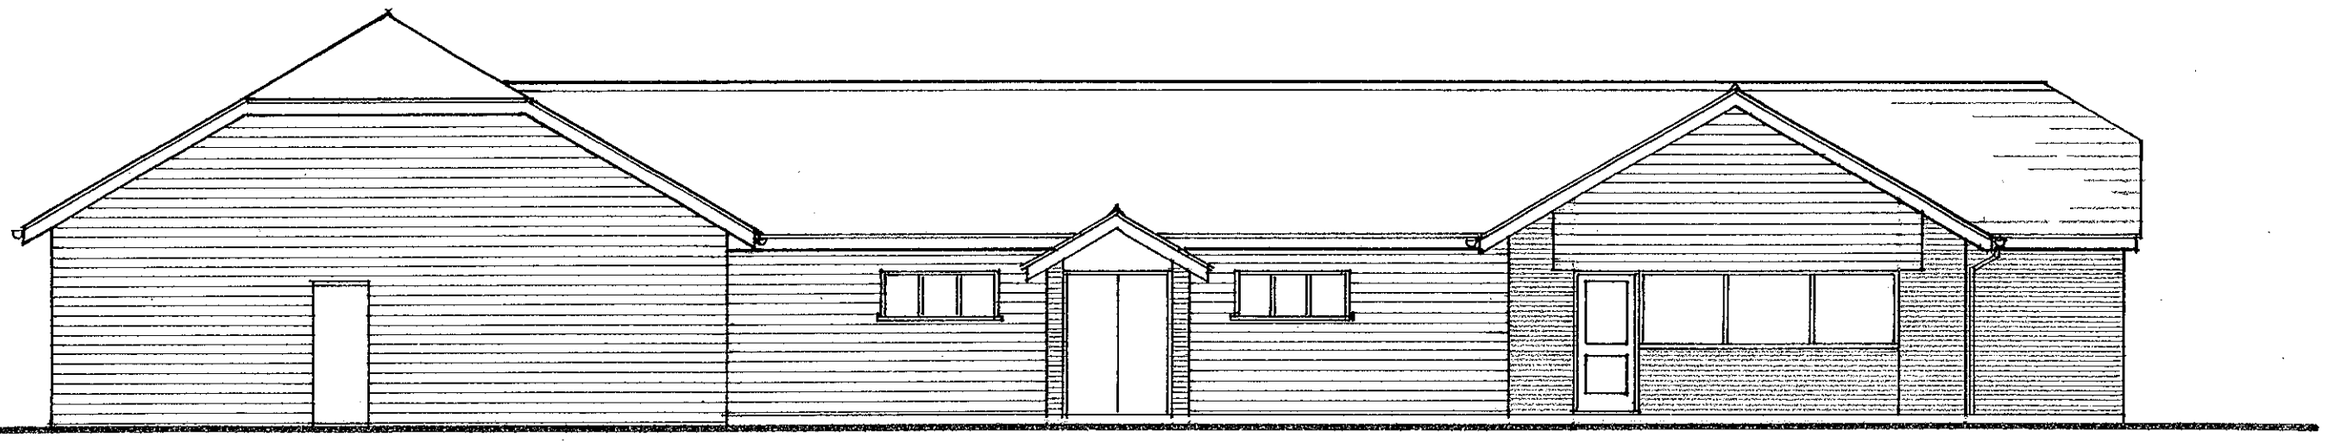


front elevation (east)

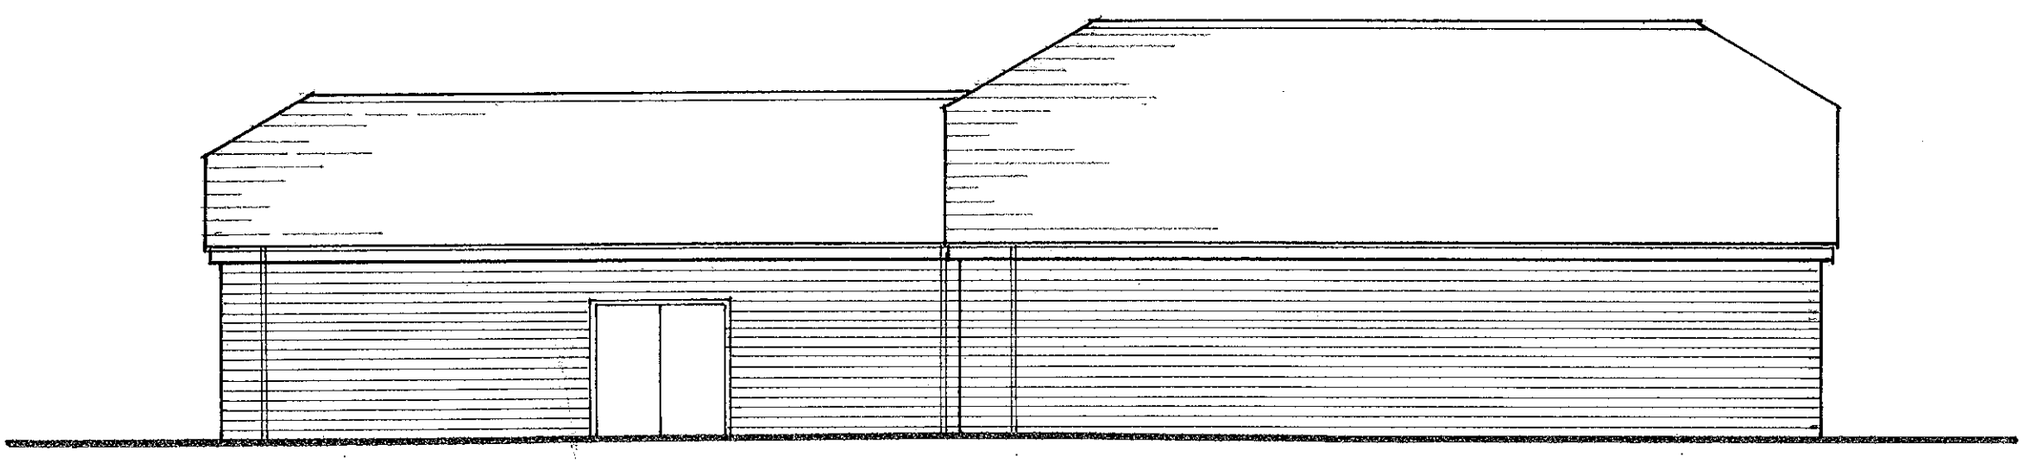


side elevation (south)

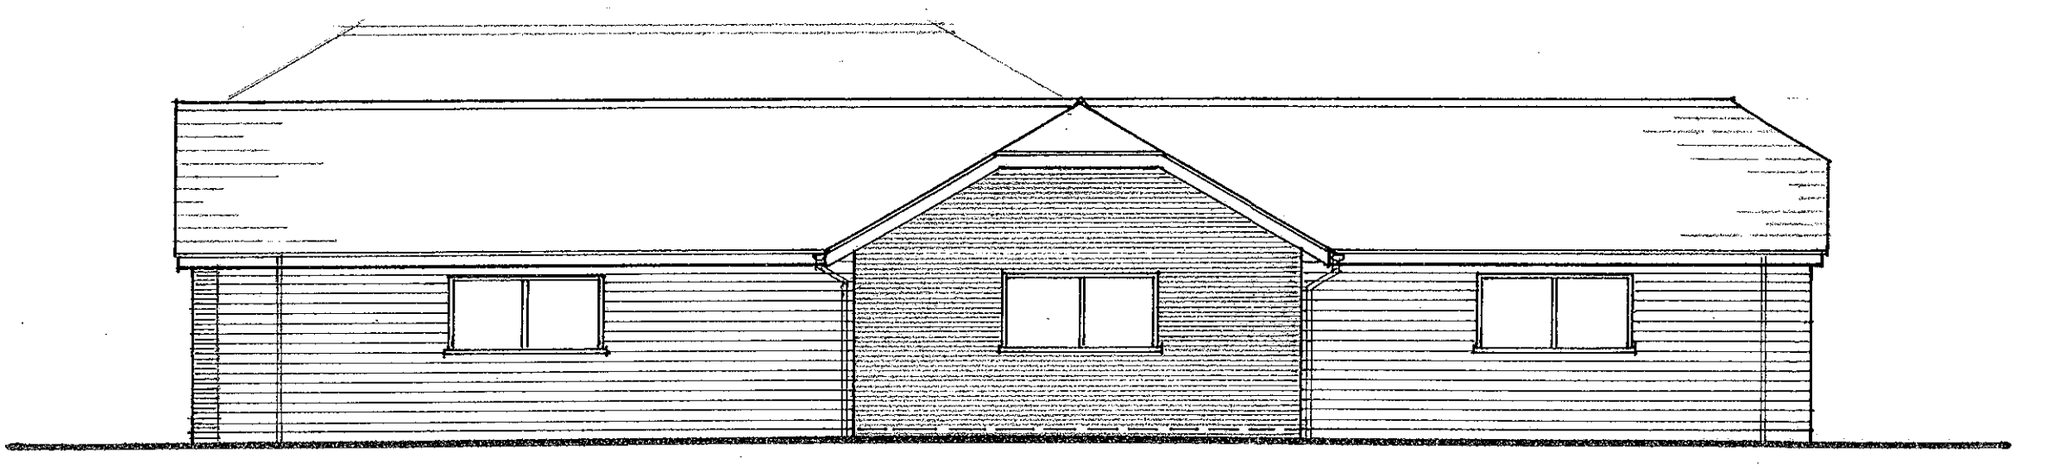

side elevation (north)

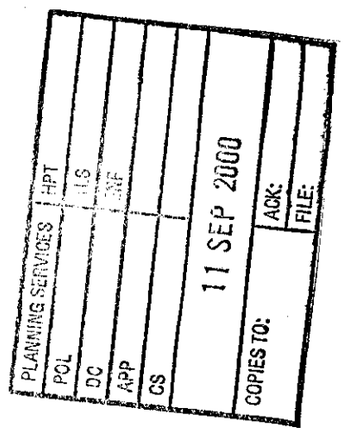

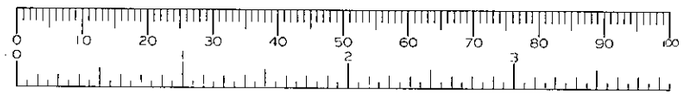


Barrie R Steele AADipARIBA FFB chartered architect
consultants town planning landscaping building law costs and development
GROVE HOUSE READING ROAD LOWER BASILDON READING RG8 9ND tel/fax 01491 875050

Countrywide Farmers PLC. London Road, Twyford.

scale 1:100 date: NOV. 99

ELEVATIONS (existing) **9803/106**

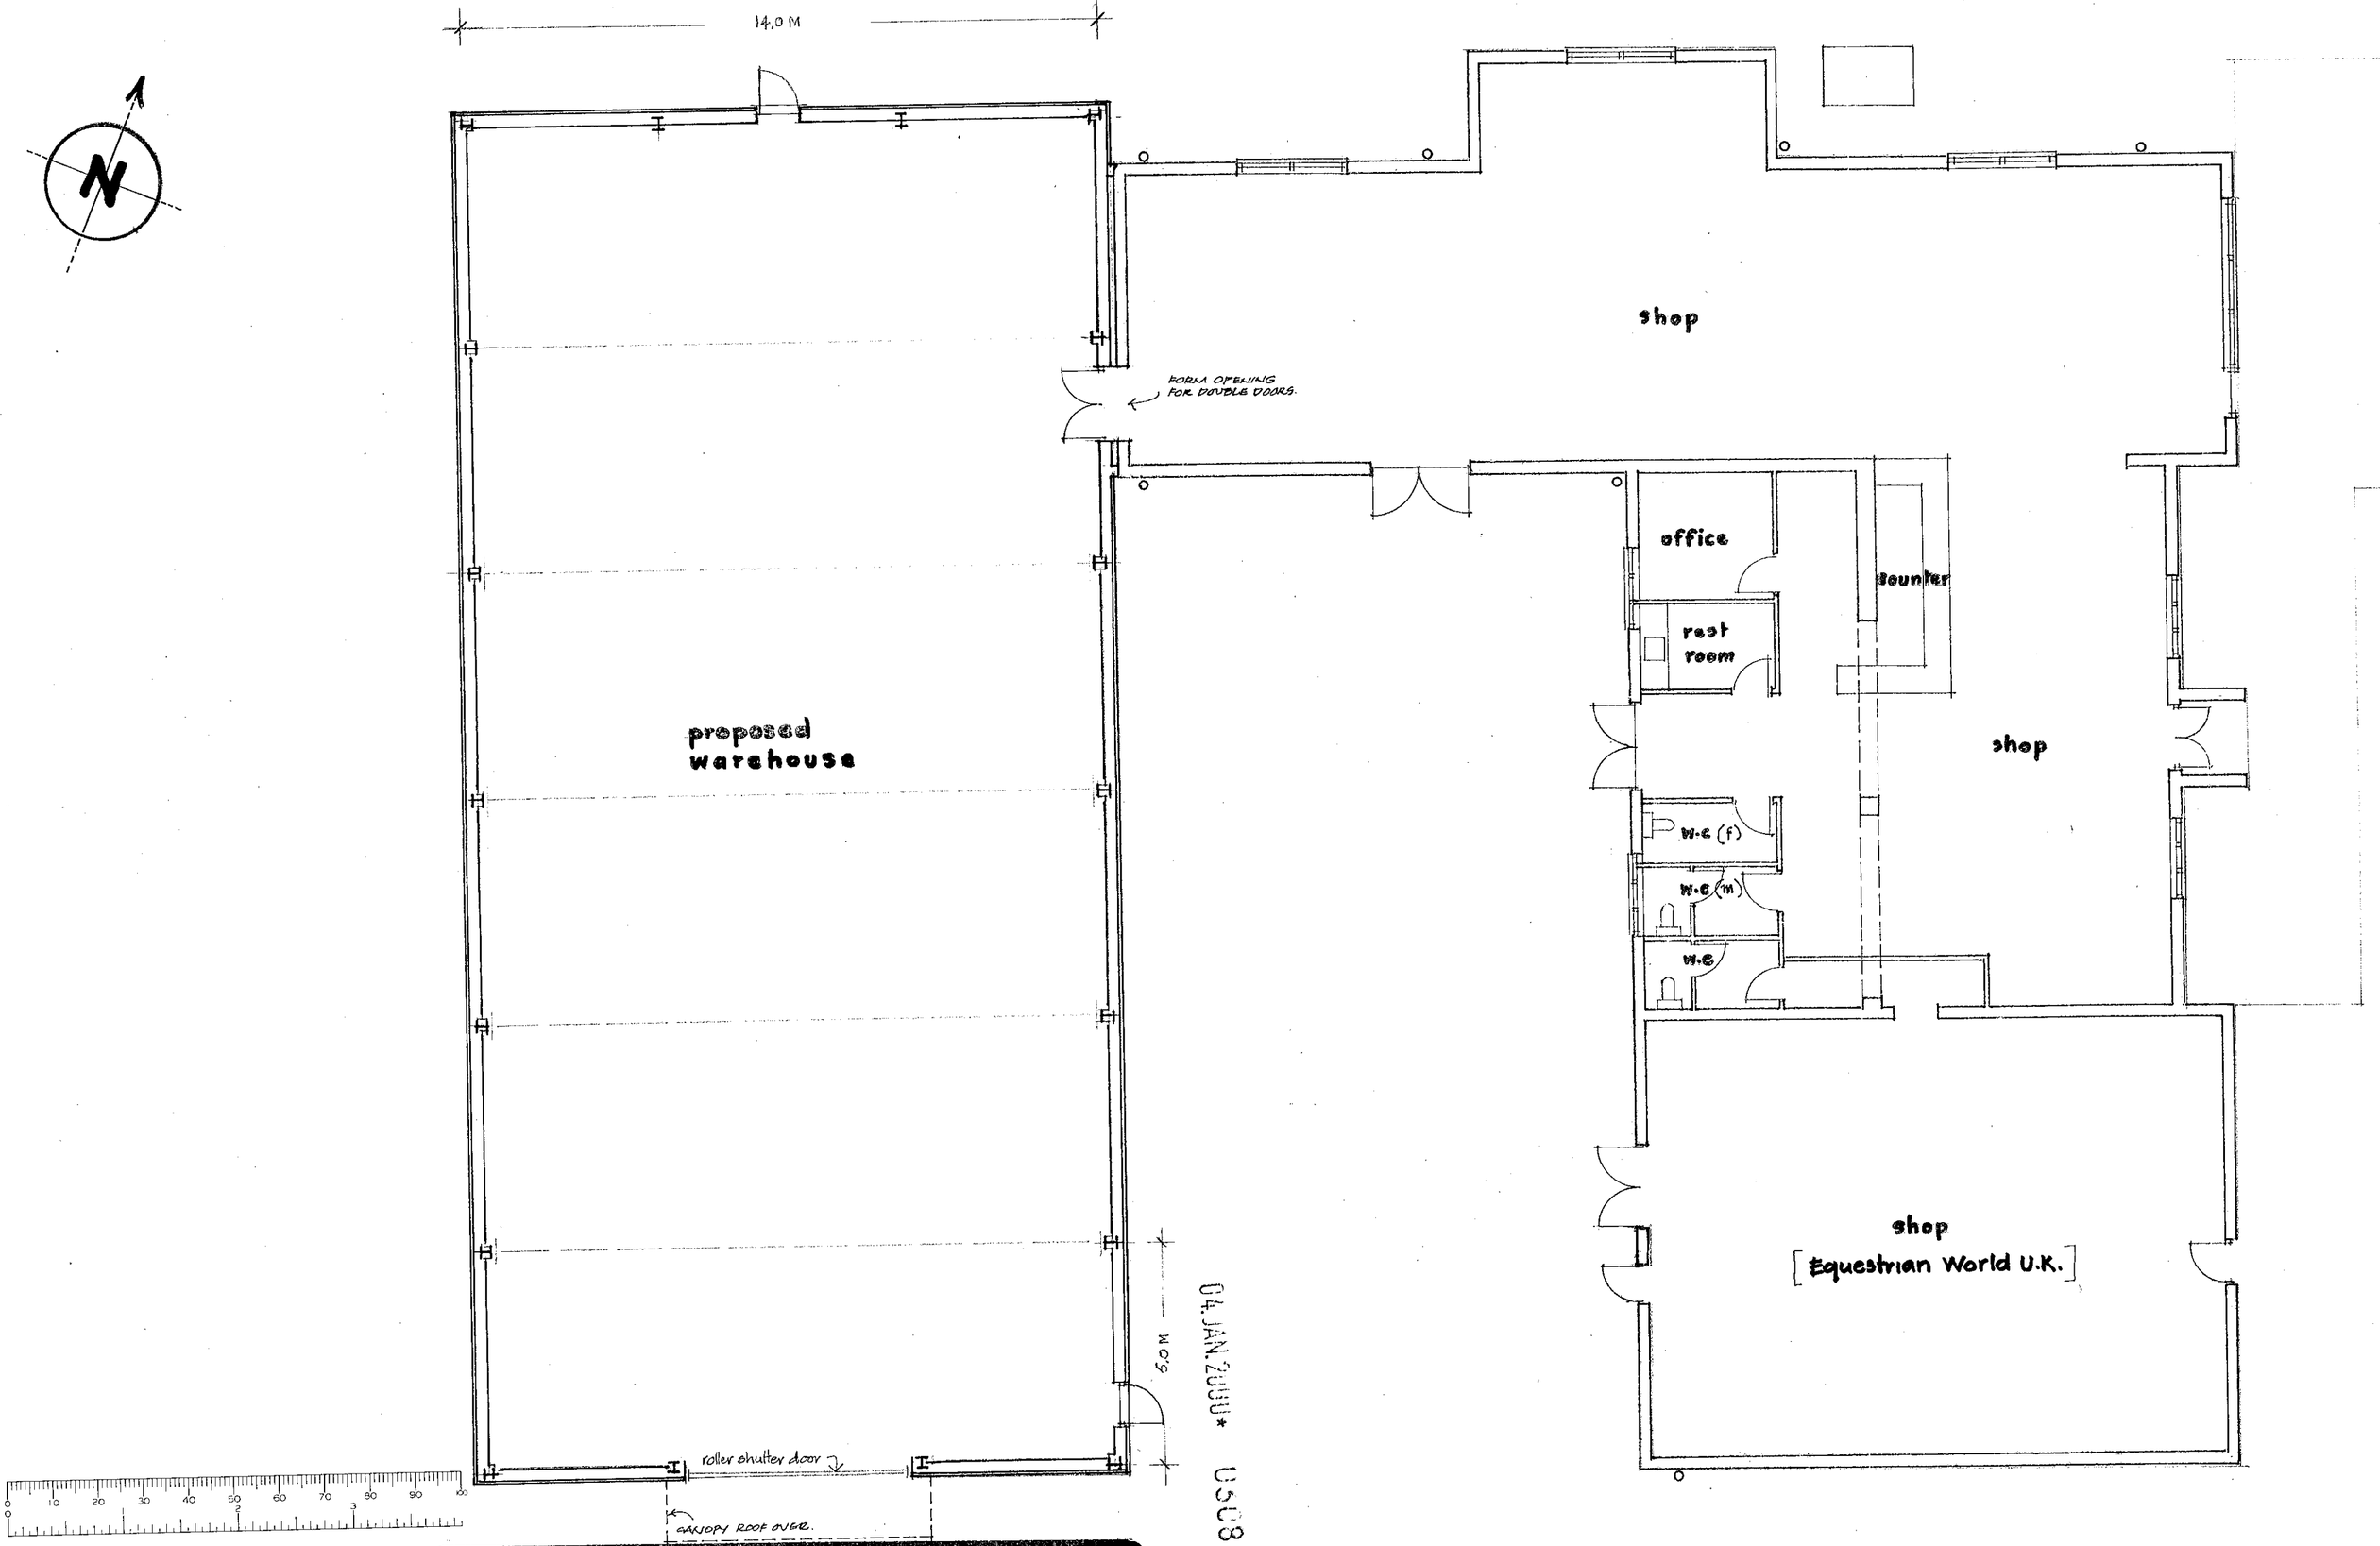

04. JAN. 2000 * 0503

Countrywide Farmers P.L.C., London Road, Twyford
proposed warehouse extension
scale 1:100 date 22/11/99
PLAN **9803/111**

Barrie R Steele AADipARIBA FFB chartered architect
consultants town planning landscaping building law costs and development
GROVE HOUSE READING ROAD LOWER BASILDON READING RG8 9ND tel/fax 01491 875050

to Wargrave

B 477

Engineering/Computer H-Q Site

Clarken Centre Site (+ Photo 5)

to MAIDENHEAD

A4 (Bath Road)

to READING

A

Photo 1

Photo 2

grassed area

exg: deciduous (4.0-9.5M high)

exg: hedgerow, mixed indigenous species + some conifers (varying heights 3.0-5.0M)

exg: conifers (3.0-4.5M high)

exg: deciduous (3.0M high)

exg: low post & rail fence

oil tank

Photo 4

A 3032 (London Road)

Hare Hatch Nurseries Site

exg: deciduous (3.0-4.5M high)

2.0M high chain-link fence (m/s angle posts)

2.0m. high close-boarded fence (timber posts)

extent of exg: building

proposed warehouse

Countrywide Farmers plc exg: occupancy

Farm

exg: hedge (2.0M high)

parking (gravel: shared)

exg: indigenous tree screen (5.0M+ high)

yard

2.0M high close-boarded fence (timber posts)

Equestrian World UK exg: occupancy

Shop

exg: deciduous (4.0M high)

fields (planted) (landlord)

m/s swing gates (vertical bars @ 100 c/c + 3 No horizontal rails) on m/s posts - all painted dark green.

10.0M

deliveries (proposed)

20.5M

R: 4.0M

low post & rail fence

Photo 6

Photo 9

access (shared)

2.0M high close-boarded fence (timber posts)

2.0M high chain-link fence (m/s angle posts)

Photo 8

exg: (shared) drive (landlord)

private gateway

private drive

A

turning area (exg: deliveries/collection by public)

Photo 7

Photo 3

Barn (landlord)

exg: occupancy by Countrywide Farmers plc

exg: conifer hedge (approx 6.0M high)

indigenous tree screen

private garden

House (landlord)

to TWYFORD

N

SECTION A-A

PLANNING SERVICES	HPT	
	TLS	
	EMF	
POL		
DC		
APP		
CS		
COPIES TO:	NOK	
	KE	

NOTES: 1. Turning area to Freight Transport Association Standards: 29.5 large 'banjo' shown for large rigid vehicles (16.5 M only 'banjo' required for 'artic')

Barrie R Steele AADipARIBA FFB chartered architect

consultants town planning landscaping building law costs and development


GROVE HOUSE READING ROAD LOWER BASILDON READING RG8 9ND tel/fax 01491 875050

Countrywide Farmers P.L.C. London Road, Twyford


proposed warehouse extension.

scale 1:500 date 31/08/00


BLOCK PLAN/SECTION 9803/508

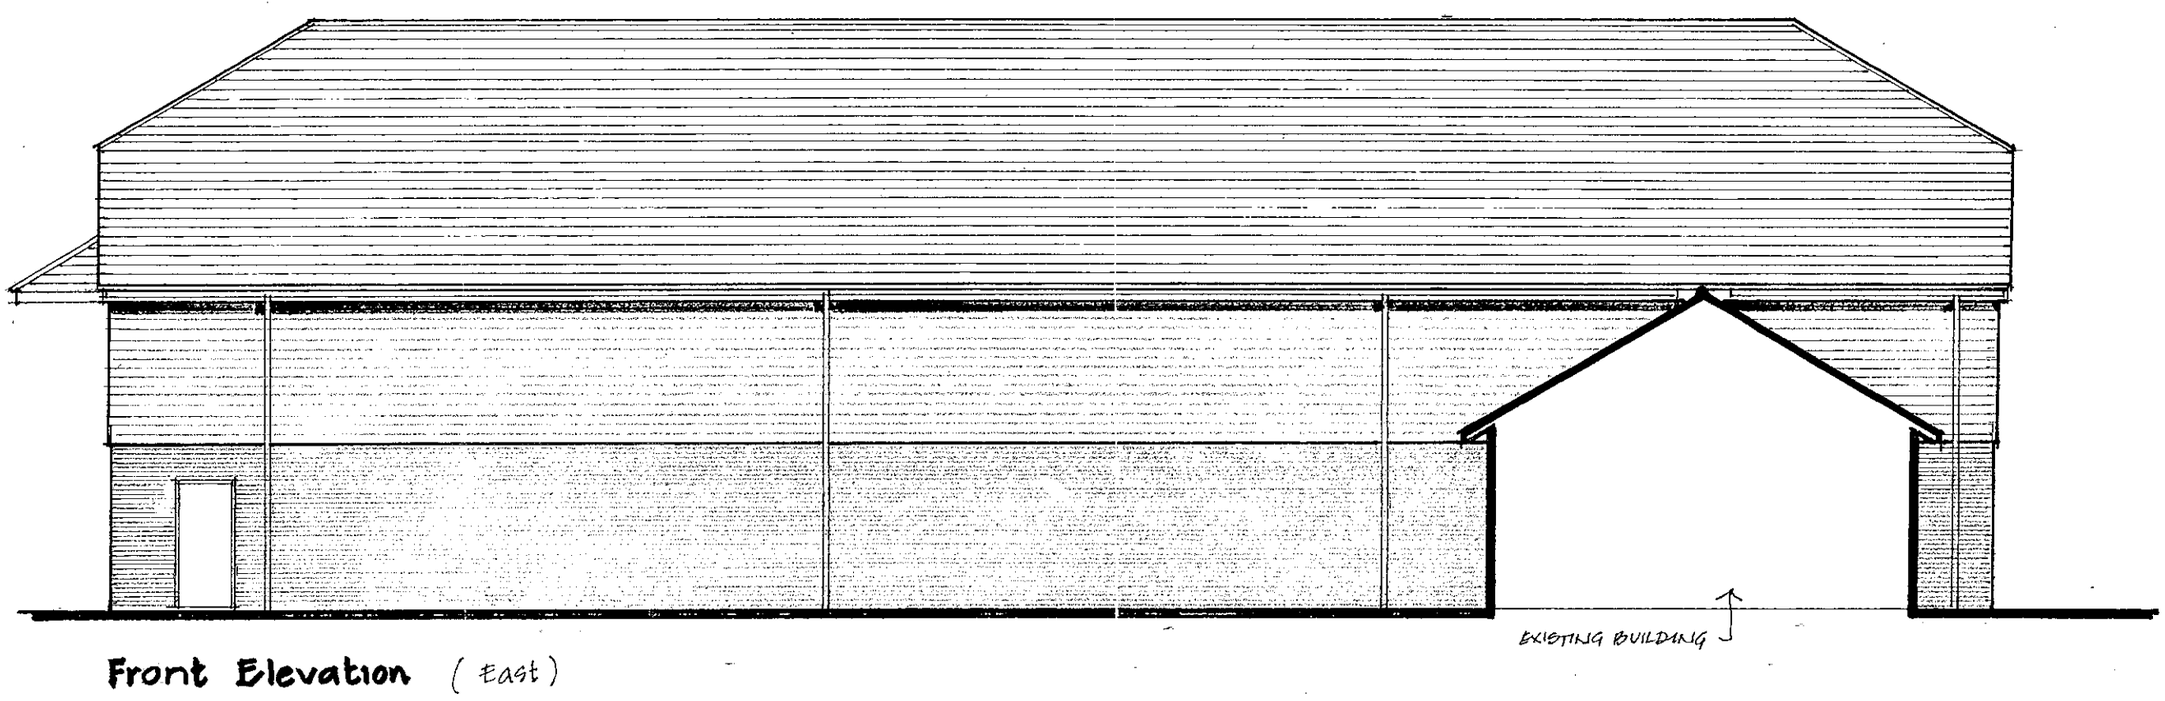

Front Elevation (East)

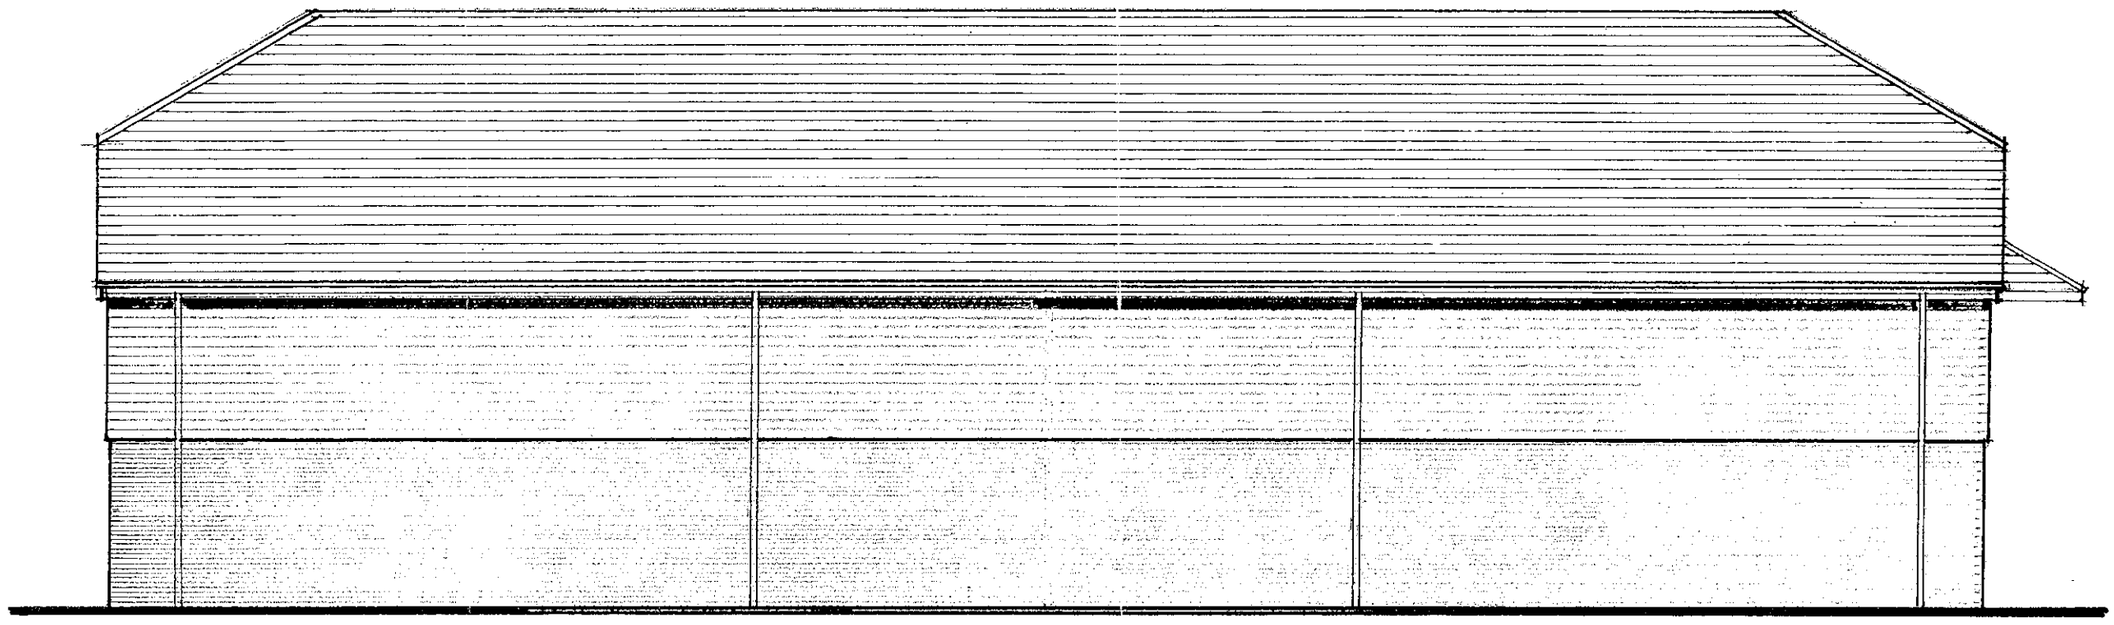


Rear Elevation (West)

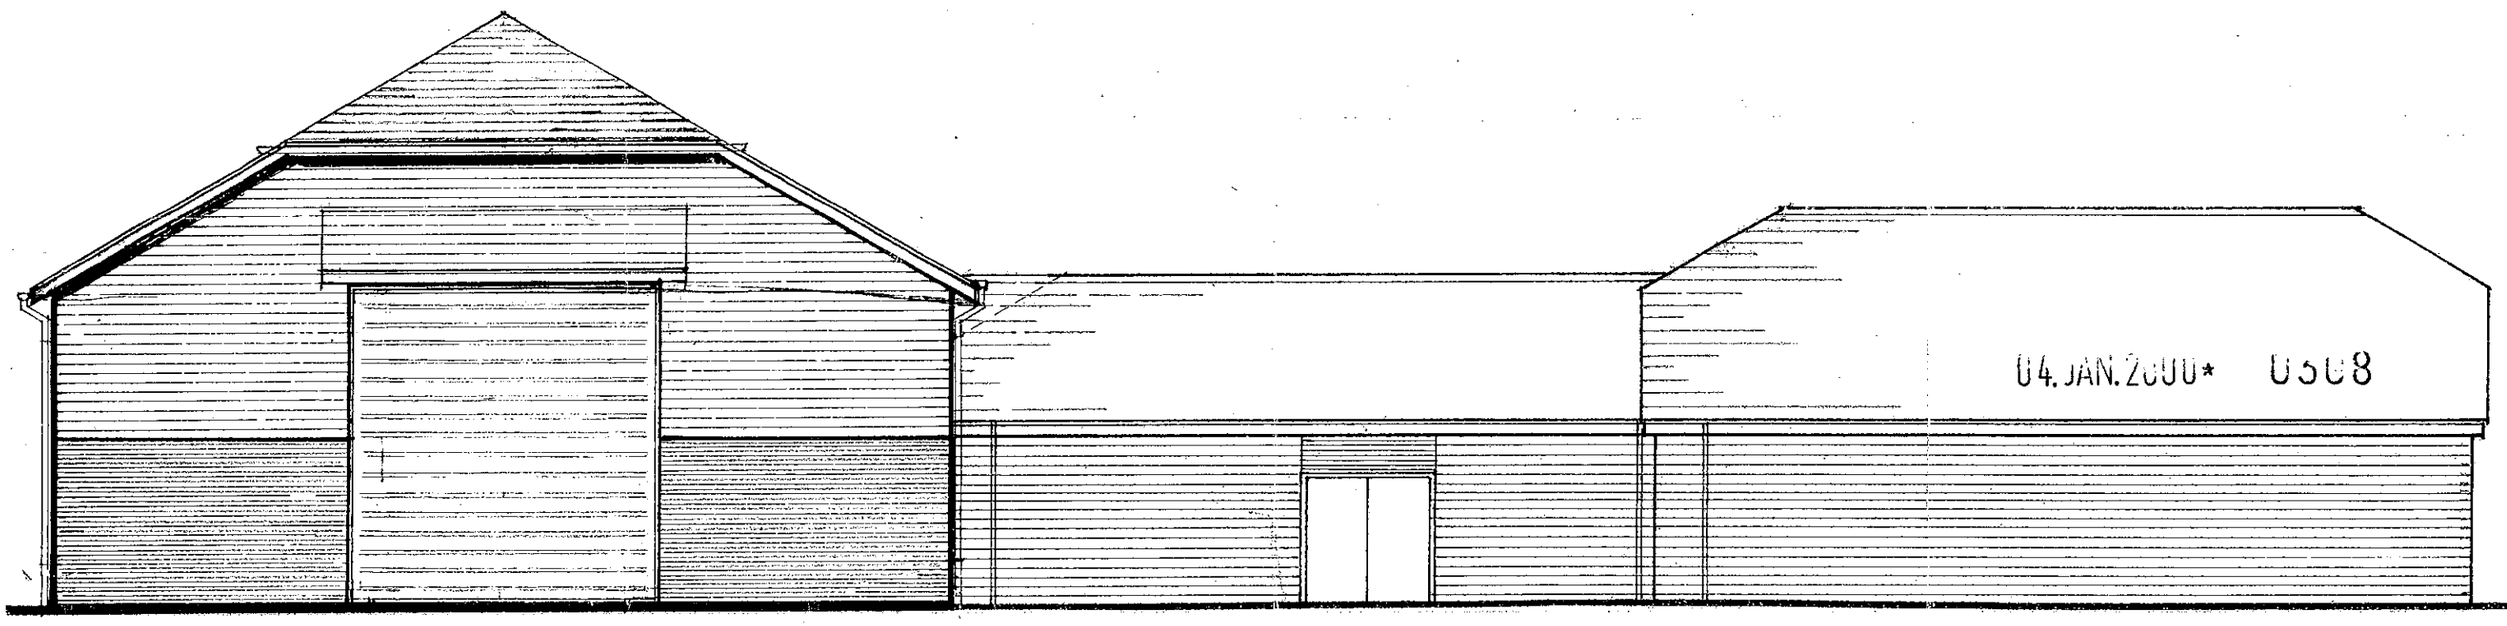


Side Elevation (South)

proposed warehouse extension

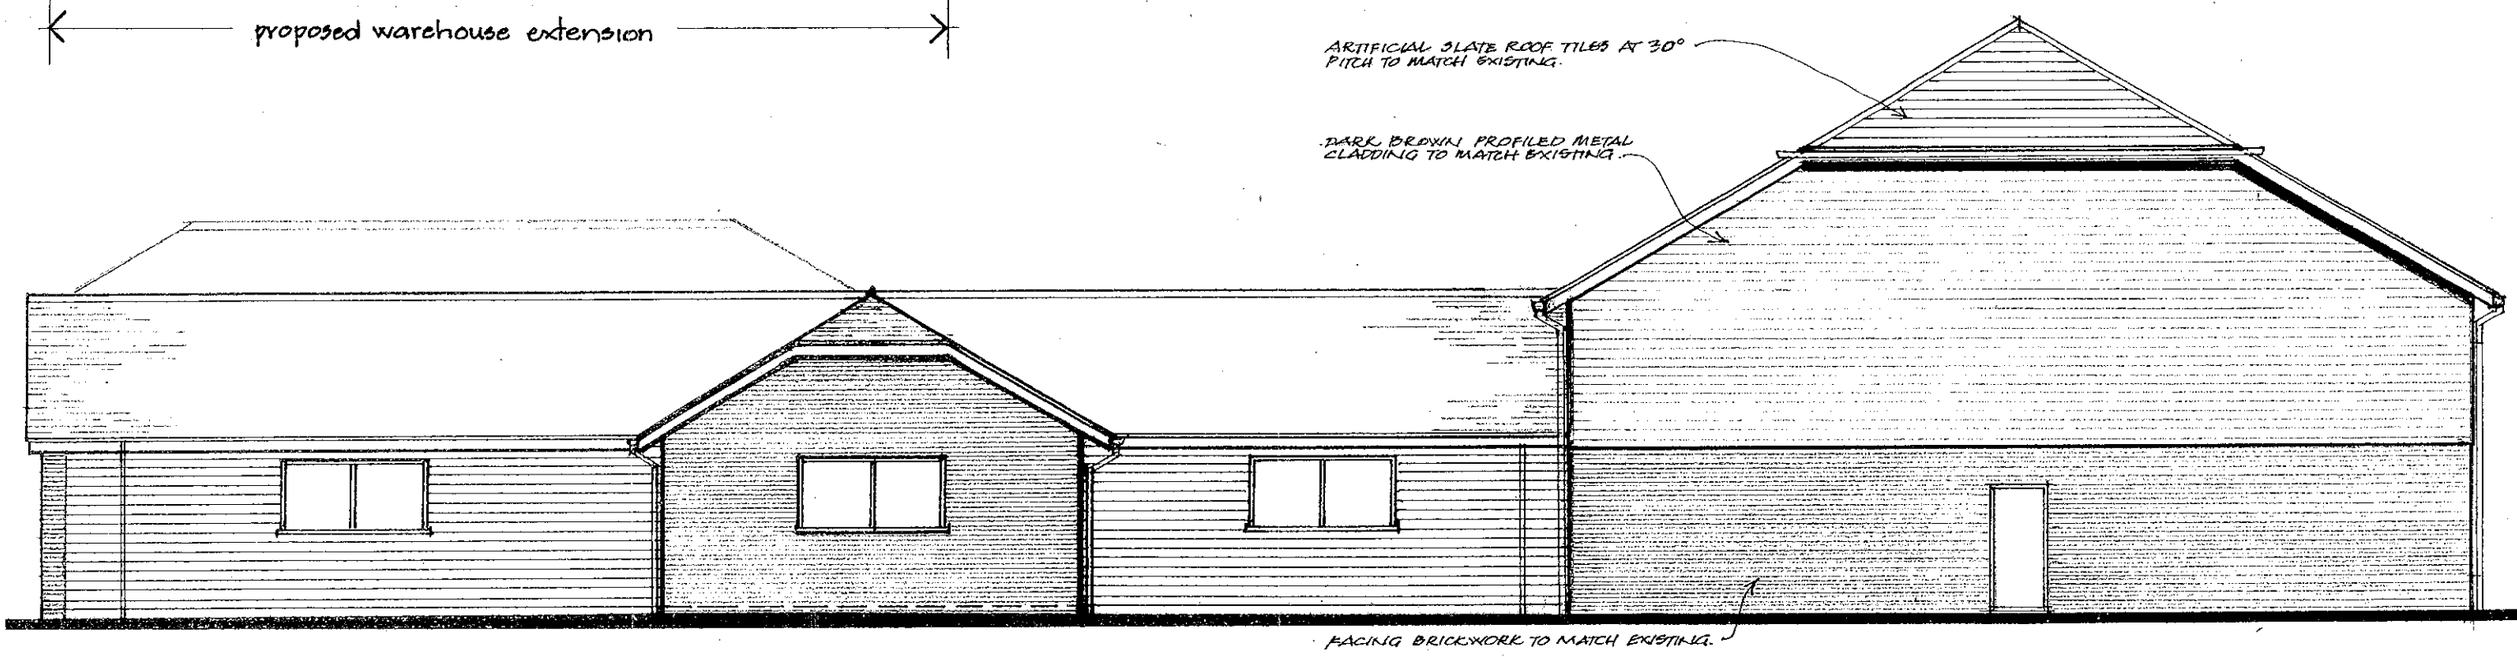

Side Elevation (North : to A4)

proposed warehouse extension

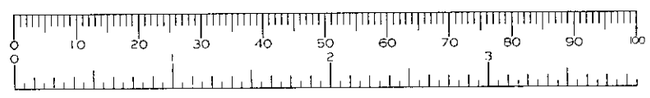

Barrie R Steele AADipARIBA FFB chartered architect

consultants town planning landscaping building law costs and development


GROVE HOUSE READING ROAD LOWER BASILDON READING RG8 9ND tel/fax 01491 875050

Countrywide Farmers P.L.C., London Road, Twyford


proposed warehouse extension

date: 22/11/99 scale: 1:100


ELEVATIONS **9803/112**

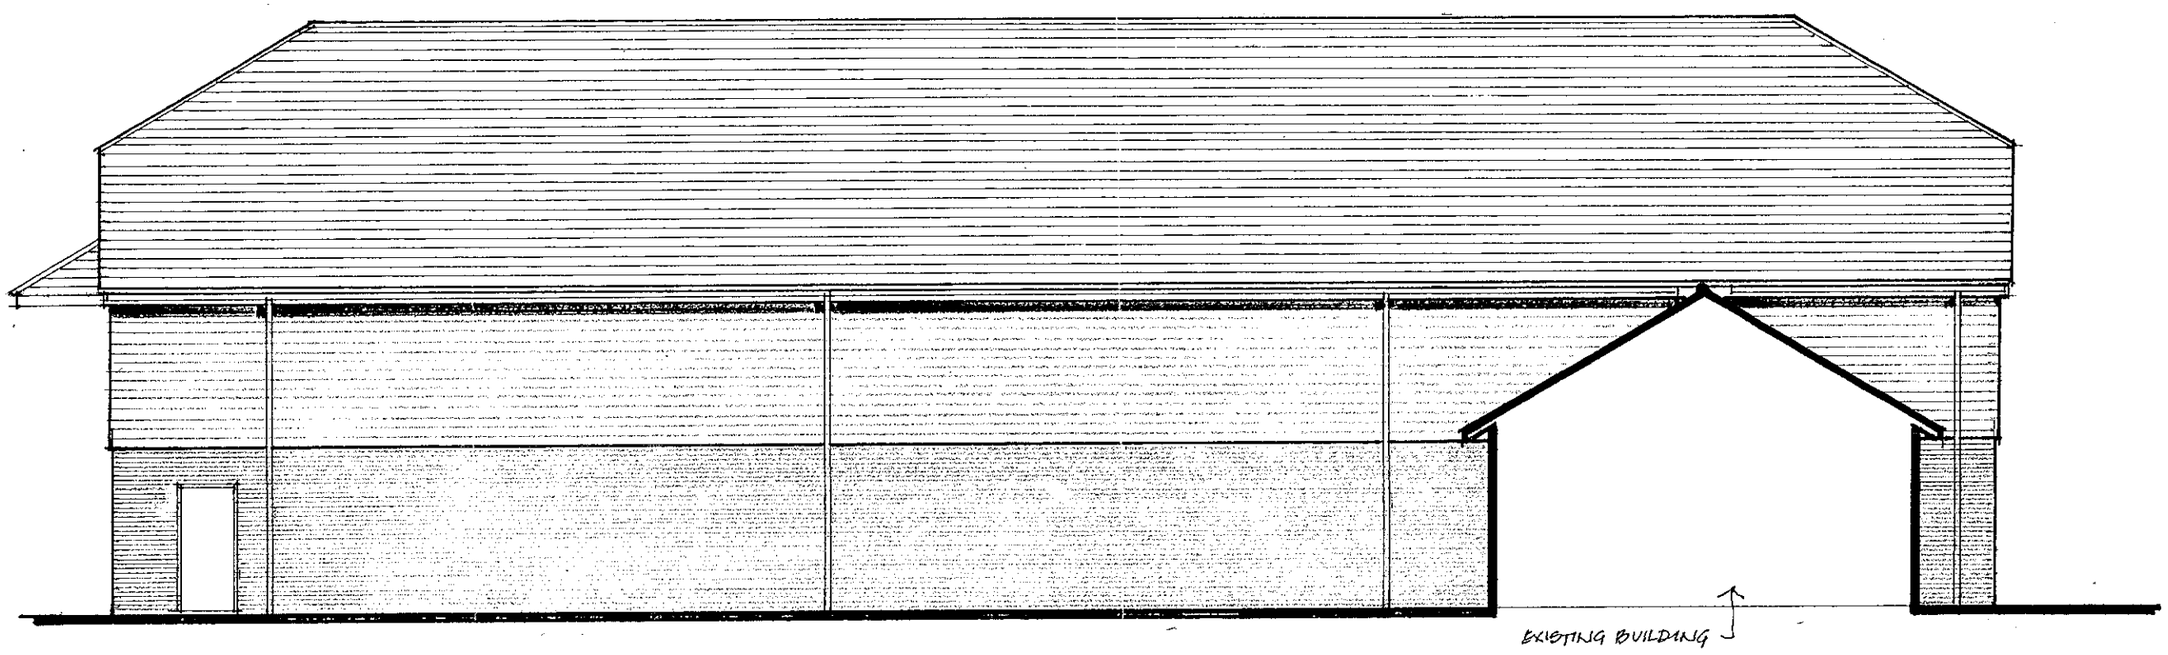

Front Elevation (East)

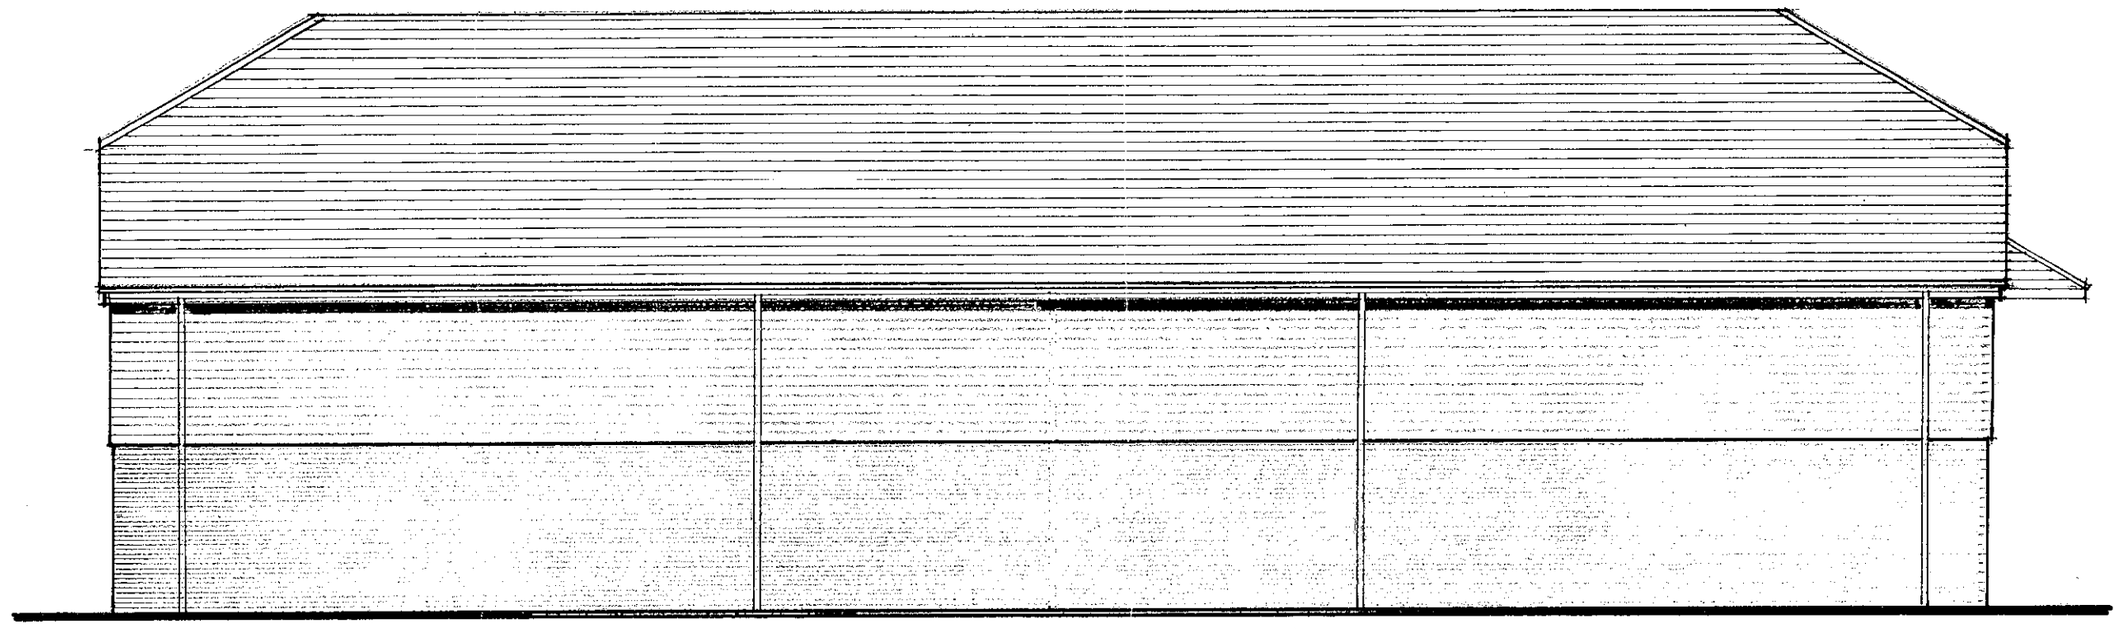


Rear Elevation (West)

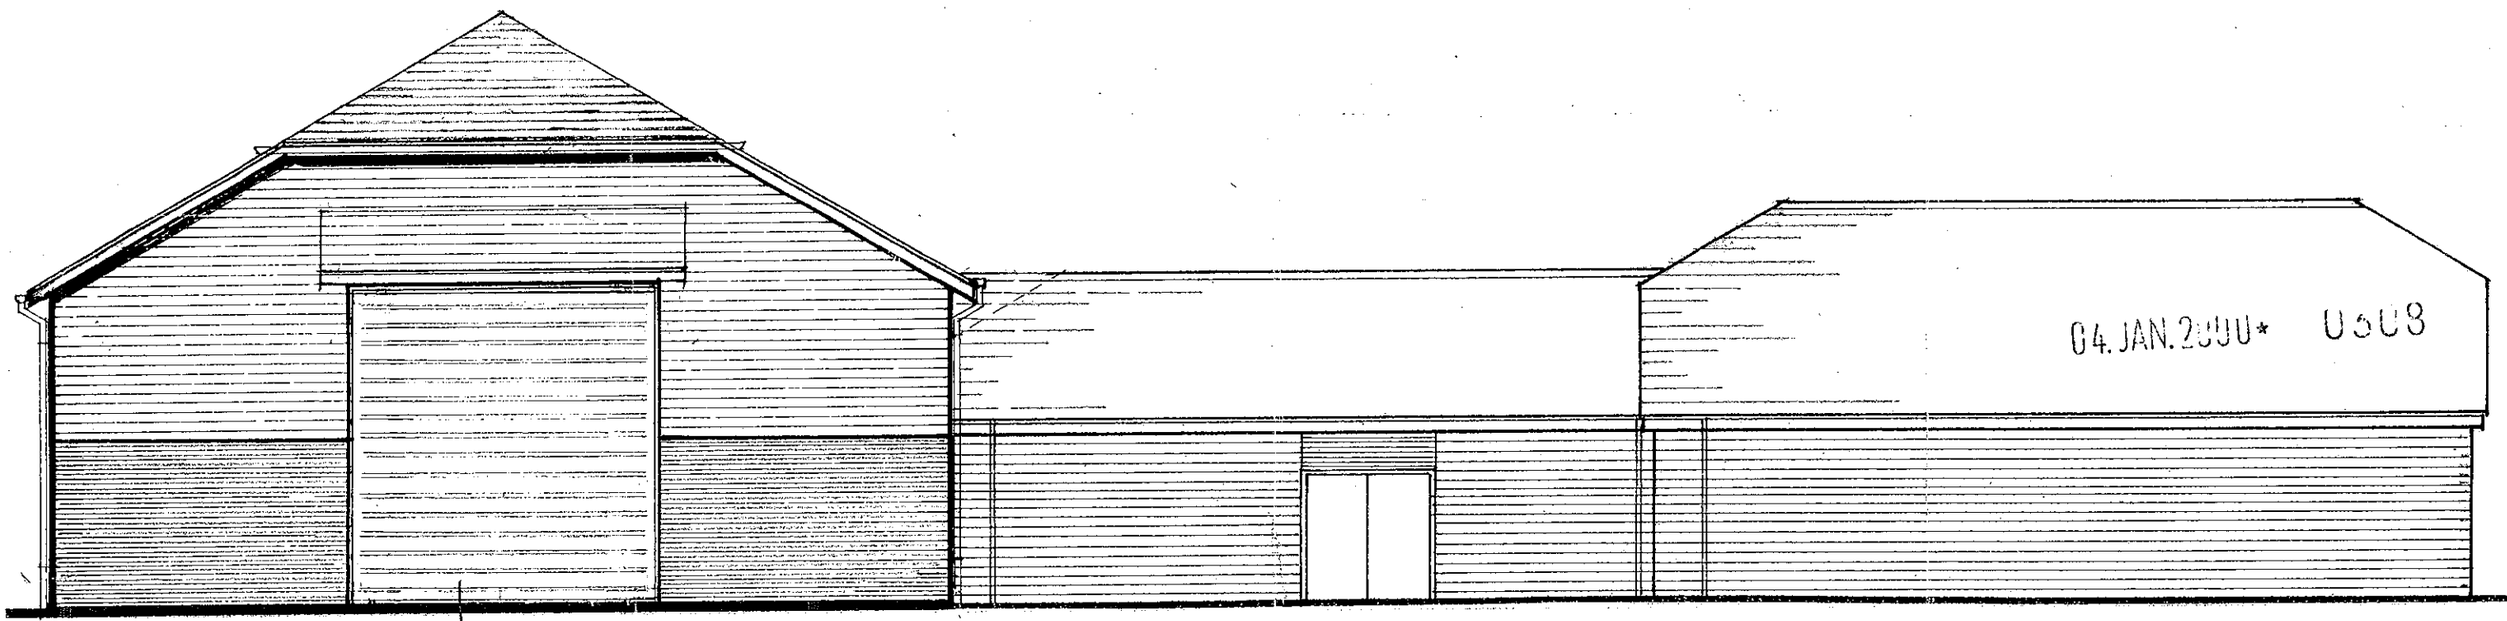

Side Elevation (South)

proposed warehouse extension

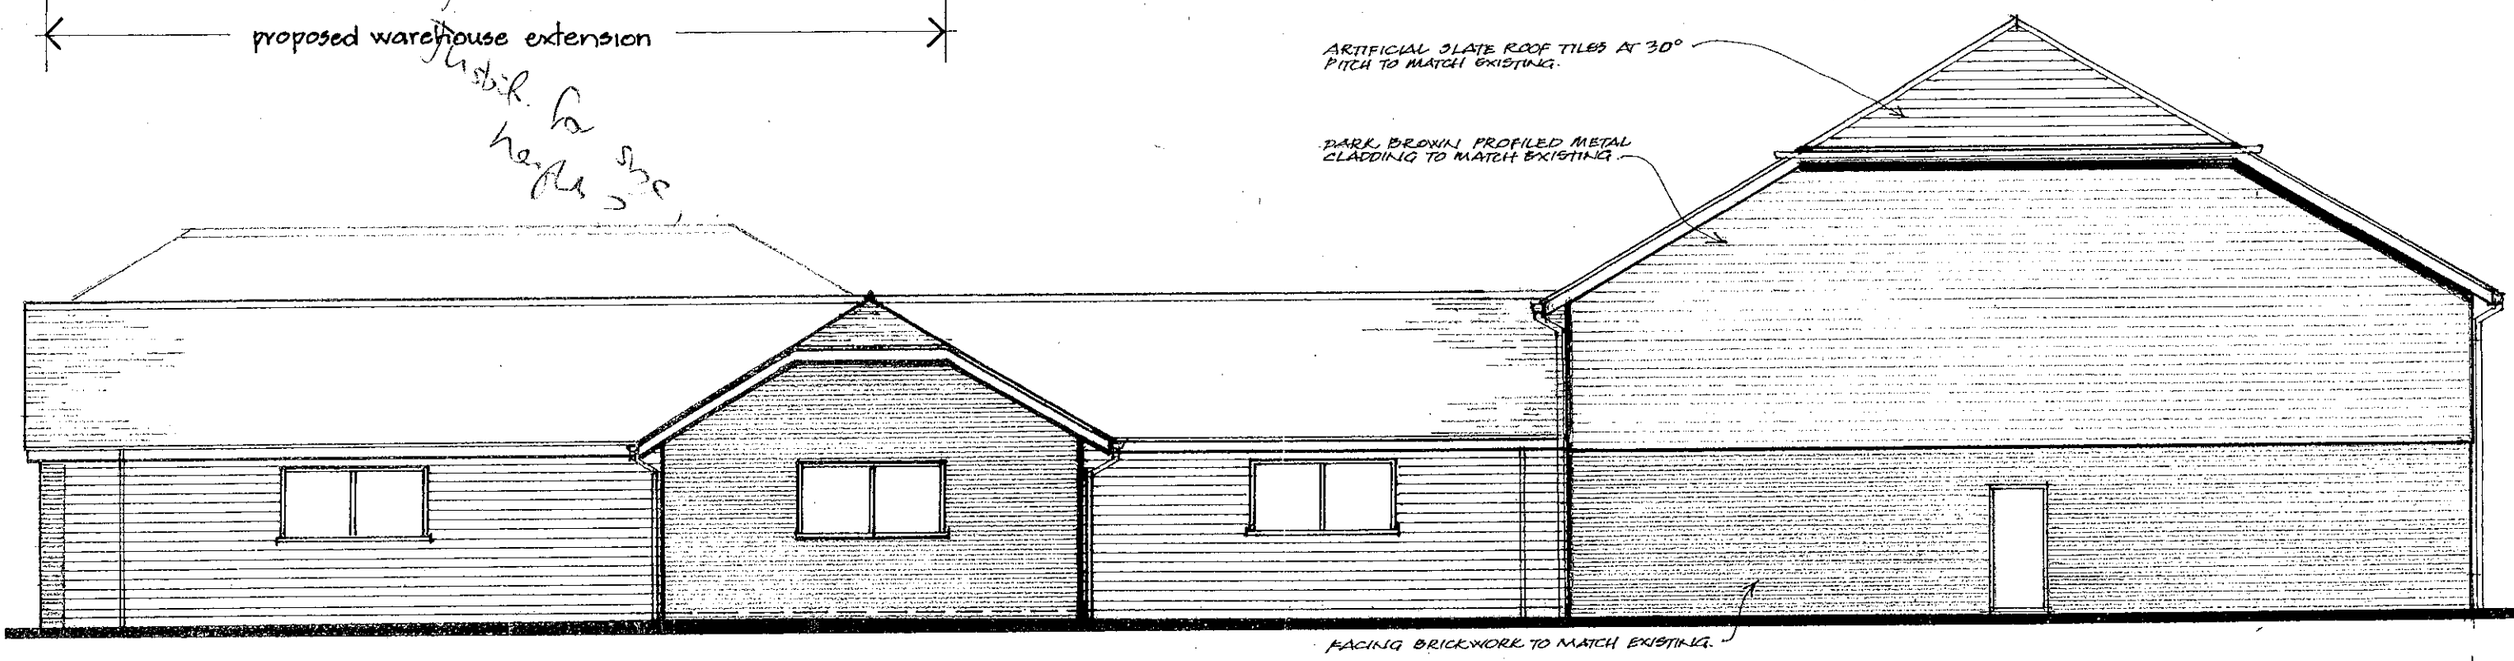

Side Elevation (North: to A4)

proposed warehouse extension

P+L, C+S & N+P.

Existg [(M²) 944.2 retained
55.1 lost

Nas [331.1


re Agreement to restrict mix of uses and in respect of limit goods sold.

1330.4 sqM gross


Barrie R Steele AADipARIBA FFB chartered architect
consultants town planning landscaping building law costs and development
GROVE HOUSE READING ROAD LOWER BASILDON READING RG8 9ND tel/fax 01491 875050

Countrywide Farmers P.L.C., London Road, Twyford
proposed warehouse extension
date: 22/11/99 scale: 1:100
ELEVATIONS **9803/112**


artificial slate

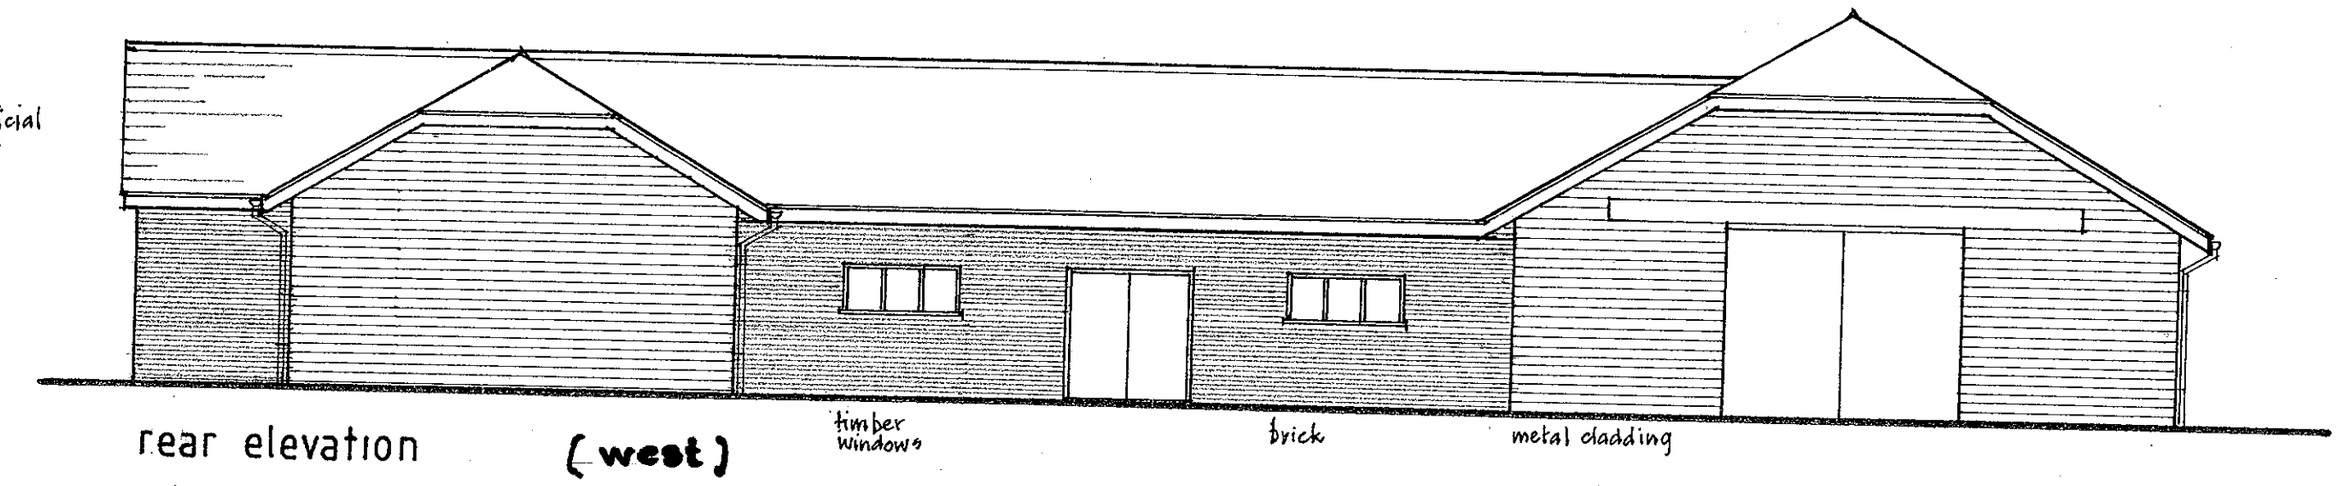


rear elevation (west)

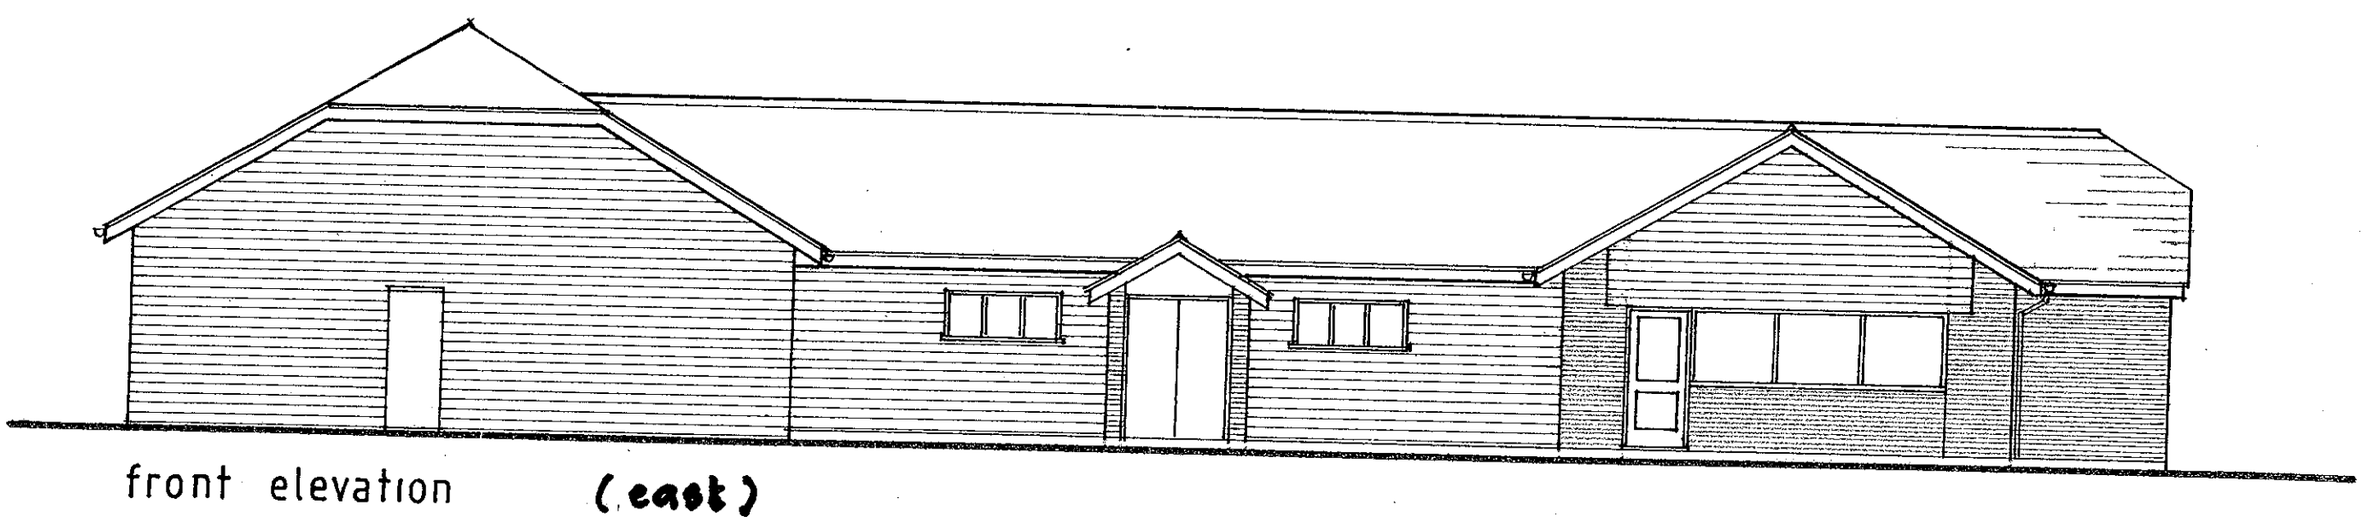

front elevation (east)

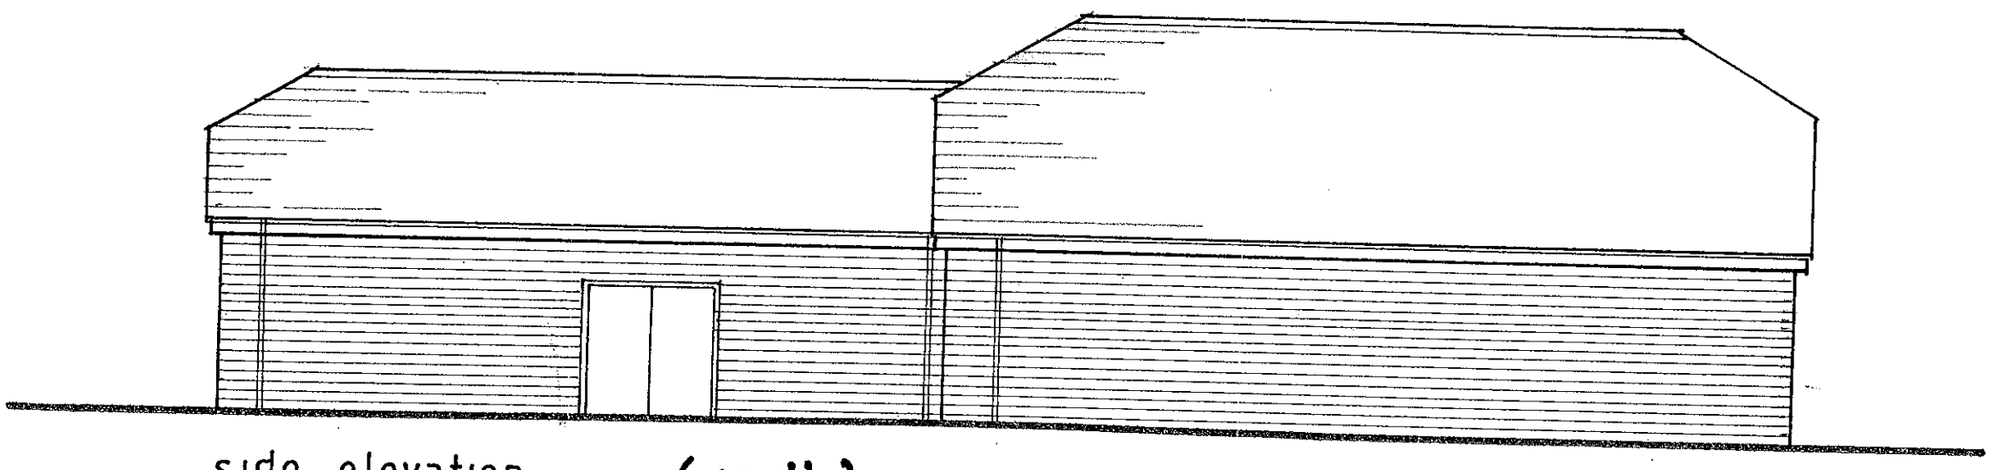


side elevation (south)

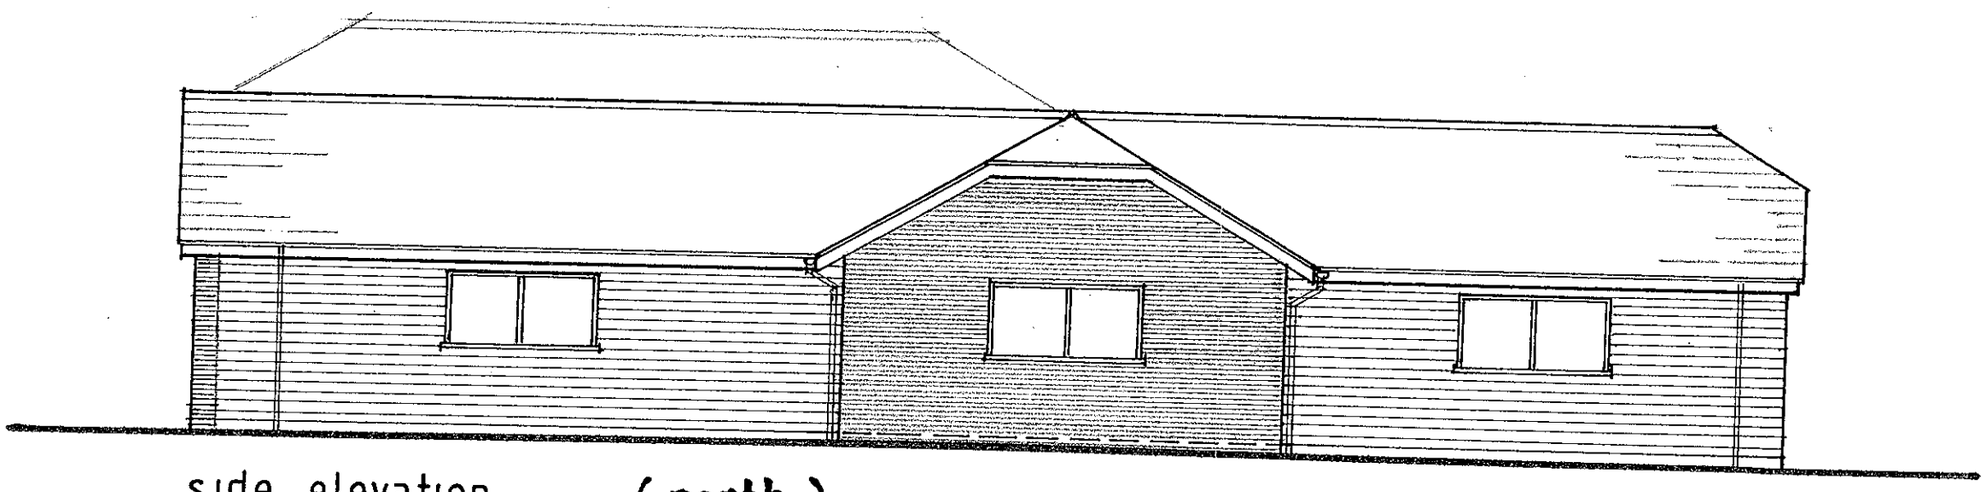

side elevation (north)

04. JAN. 2000* 0508

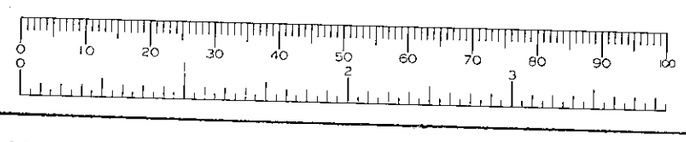


Barrie R Steele AADipARIBA FFB chartered architect
consultants town planning landsceping building law costs and development
GROVE HOUSE READING ROAD LOWER BASILDON READING RG8 9ND tel/fax 01491 875050

Countrywide Farmers PLC. London Road, Twyford.


scale 1:100 date: NOV. 99

ELEVATIONS (existing) 9803/106


artificial slate

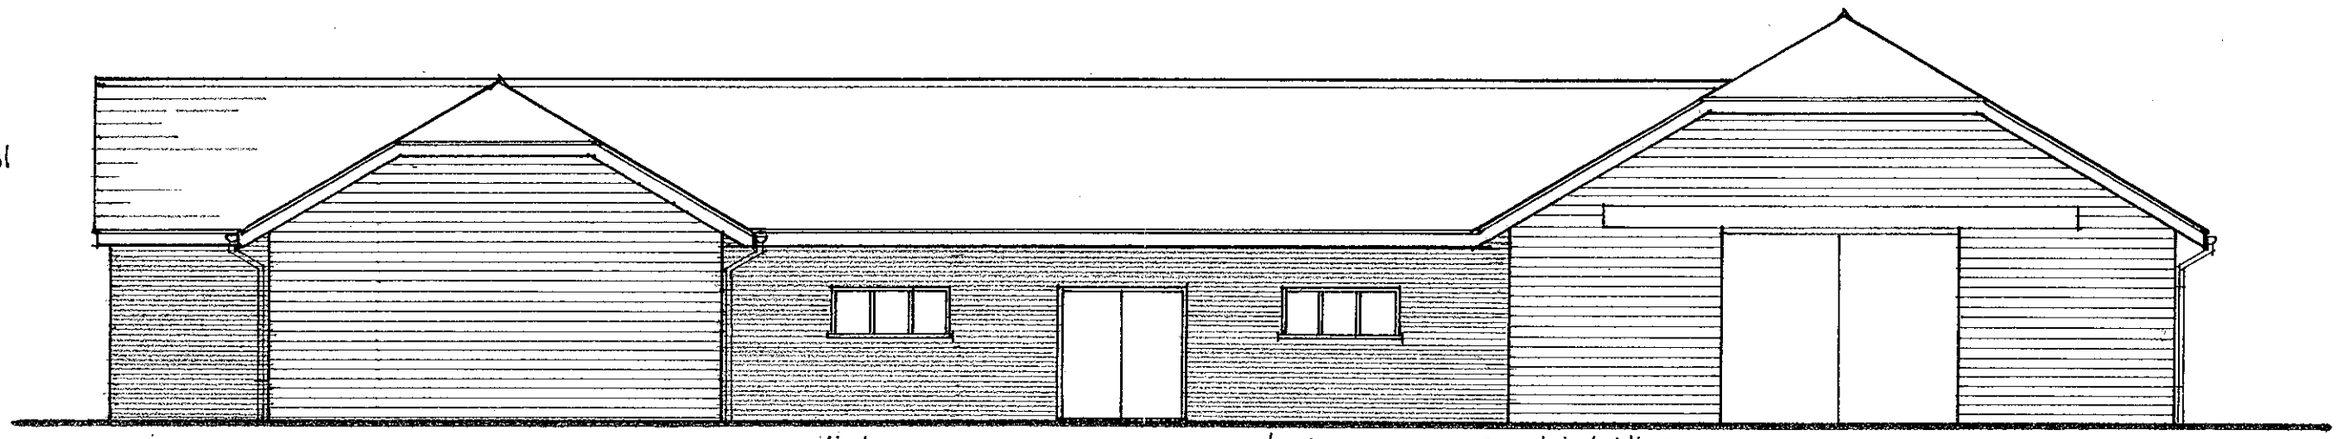


rear elevation (west)

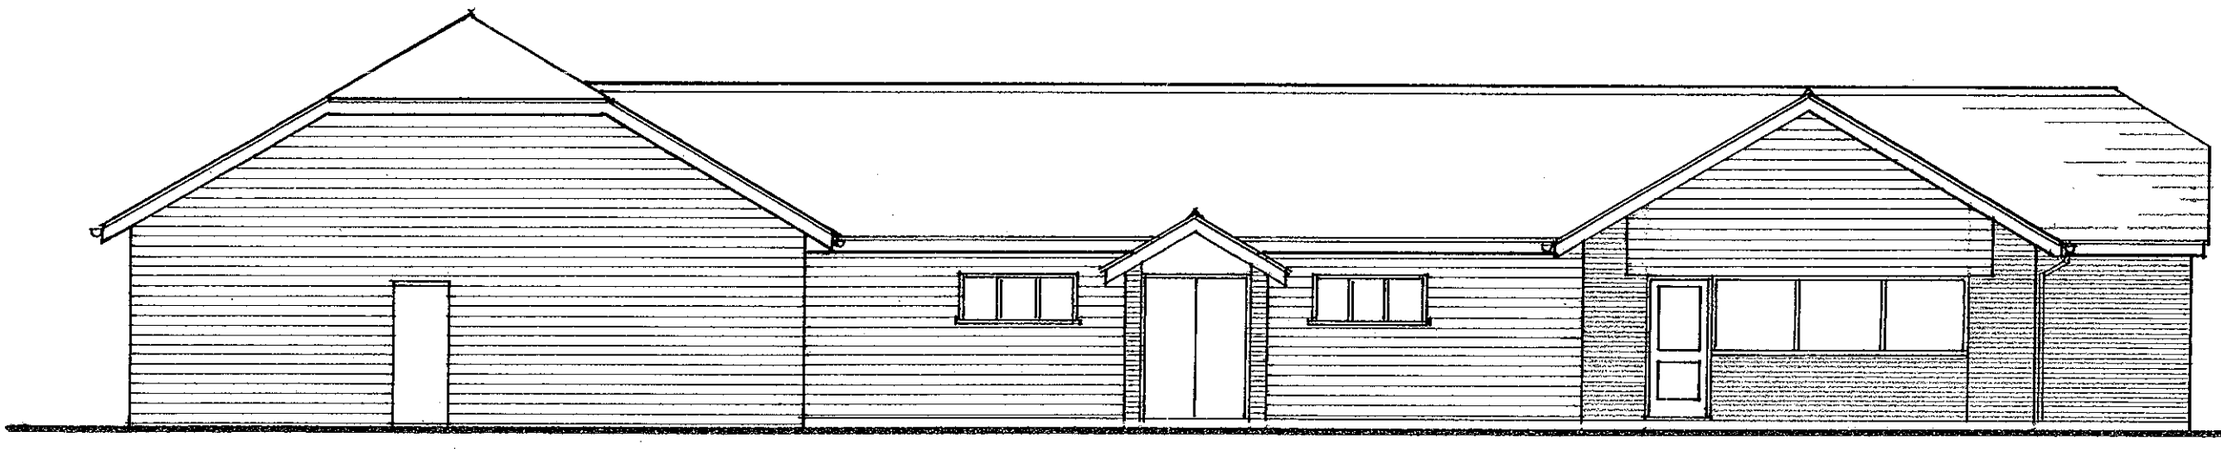

front elevation (east)

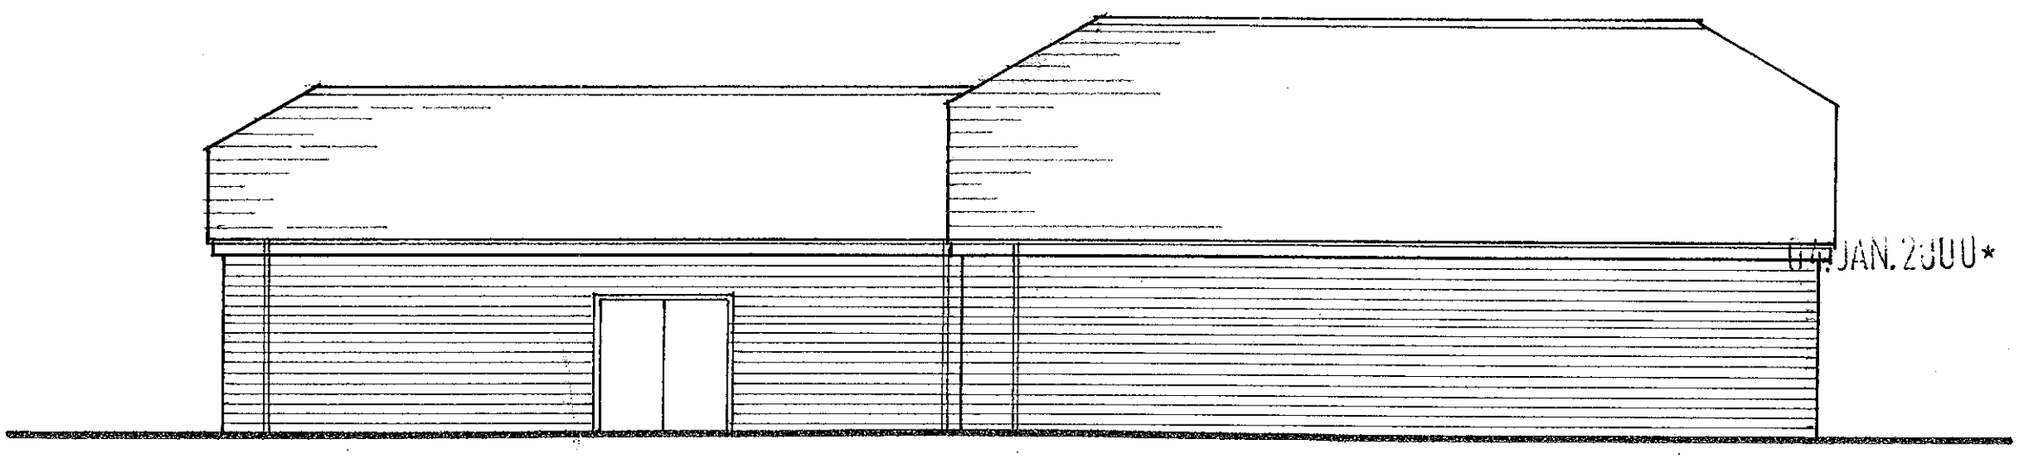

side elevation (south)

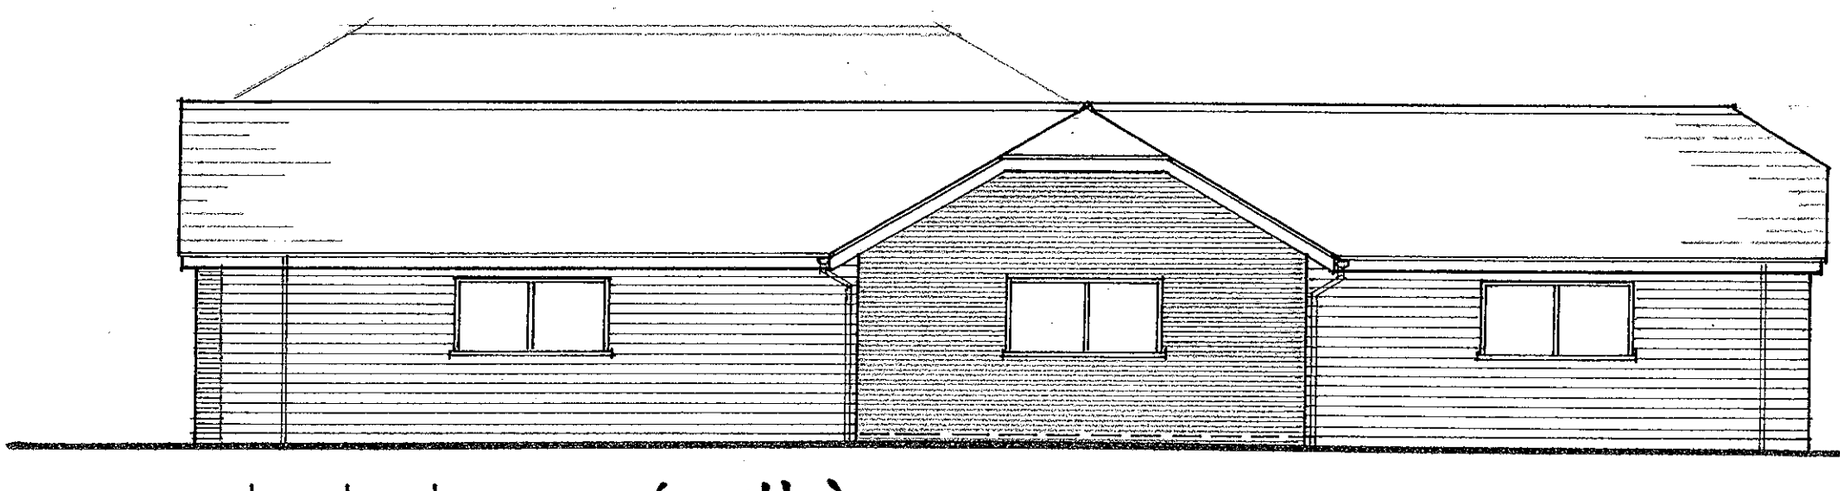

side elevation (north)

04 JAN. 2000* 0508



Barrie R Steele AADipARIBA FFB chartered architect
consultants town planning landscaping building law costs and development
GROVE HOUSE READING ROAD LOWER BASILDON READING RG8 9ND tel/fax 01491 875050

Countrywide Farmers PLC. London Road, Twyford.

scale 1:100 date: NOV. 99

ELEVATIONS (existing) 9803/106

A4

06 JAN 2000* 0508

grassed verge

low post & rail fence

low hedge + fence

indigenous tree screen (exg: reinforced)

grassed area

vis. impact line of ag pol fosbury

oil tank

2.0m high chain-link fence (m/s anglo posts)

2.0m high close-boarded fence (timber posts)

extent of exg: building

proposed warehouse

Farm (MSF)

parking (gravel: shared)

A 3032

exg: indigenous tree screen

yard

2.0M high close-boarded fence (timber posts)

Shop (Equestrian World UK)

m/s swing gates (vertical bars @ 100 c/c + 3 No horizontal rails) on m/s posts - all painted dark green.

low post & rail fence

deliveries

10.0M

20.5M R: 9.0M

2.0M high close-boarded fence (timber posts)

access (shared)

2.0M high chain-link fence (m/s angle posts)

drive (E. Jarnett)

private drive

private gateway

coniferous tree screen

private garden

indigenous tree screen

House (landlord)

0 10 20 30 40 50 60 70 80 90 100

0 1 2 3

Barrie R Steele AADipARIBA FFB chartered architect

consultants town planning landscaping building law costs and development

GROVE HOUSE READING ROAD LOWER BASILDON READING RG8 9ND tel/fax 01491 875050

Countrywide Farmers PLC, London Road, Twyford

proposed warehouse extension

BLOCK PLAN (with fencing/gate details noted)

scale 1:500 date 14/1/00

9803/506

14.0 M

proposed warehouse

FORM OPENING FOR DOUBLE DOORS.

shop

office

rest room

counter

shop

W.C (f)

W.C (m)

W.C

shop

[Equestrian World U.K.]

9.0 M

roller shutter door

CANOPY ROOF OVER.

0 10 20 30 40 50 60 70 80 90 100

04 JAN 2000

U503

Countrywide Farmers P.L.C., London Road, Twyford

proposed warehouse extension

scale 1:100 date 22/11/99

PLAN

9803/111

Barrie R Steele AADipARIBA FFB chartered architect

consultants town planning landscaping building law costs and development

GROVE HOUSE READING ROAD LOWER BASILDON READING RG8 9ND tel/fax 01491 875050

B 477

Garden Centre

to MAIDENHEAD

A4

to READING

grassed verge

low post & rail fence

indigenous tree screen

grassed area

low hedge + Fence

oil tank

2.0 m. high chain link fence.

extent of exg: building

proposed warehouse

Farm (MSF)

A 3032

parking (gravel: shared)

indigenous tree screen

yard

fields (planted)

Shop (Equestrian World UK)

2.0m chain link fence

low post & rail fence

deliveries

10.0M

20.5M

R: 9.0M

access (shared)

2.0m chain link fence

drive (E. Jarnett)

private drive

private gateway

turning area

coniferous tree screen

private garden

indigenous tree screen

Barn (E. Jarnett)

House (landlord)

to TWYFORD

04 JAN 2000 U313

N

NOTES 1. Turning area to Freight Transport Association standards: 20.5 M 'large banjo' shown for large rigid vehicles (16.5 M only 'banjo' required for artics).

Barrie R Steele MADipARIBA FFB chartered architect

consultants town planning landscaping building law costs and development

GROVE HOUSE READING ROAD LOWER BASILDON READING RG8 9NO tel/fax 01491 875050

Countrywide Farmers P.L.C. London Road, Twyford

proposed warehouse extension.

scale 1:500 date Dec:'99

BLOCK PLAN (read in conjunction with 1:2500 LOCATION) 9803/505