


PLANNING
REC'D
13 NOV 2013
COPIES TO:
DATE FILE

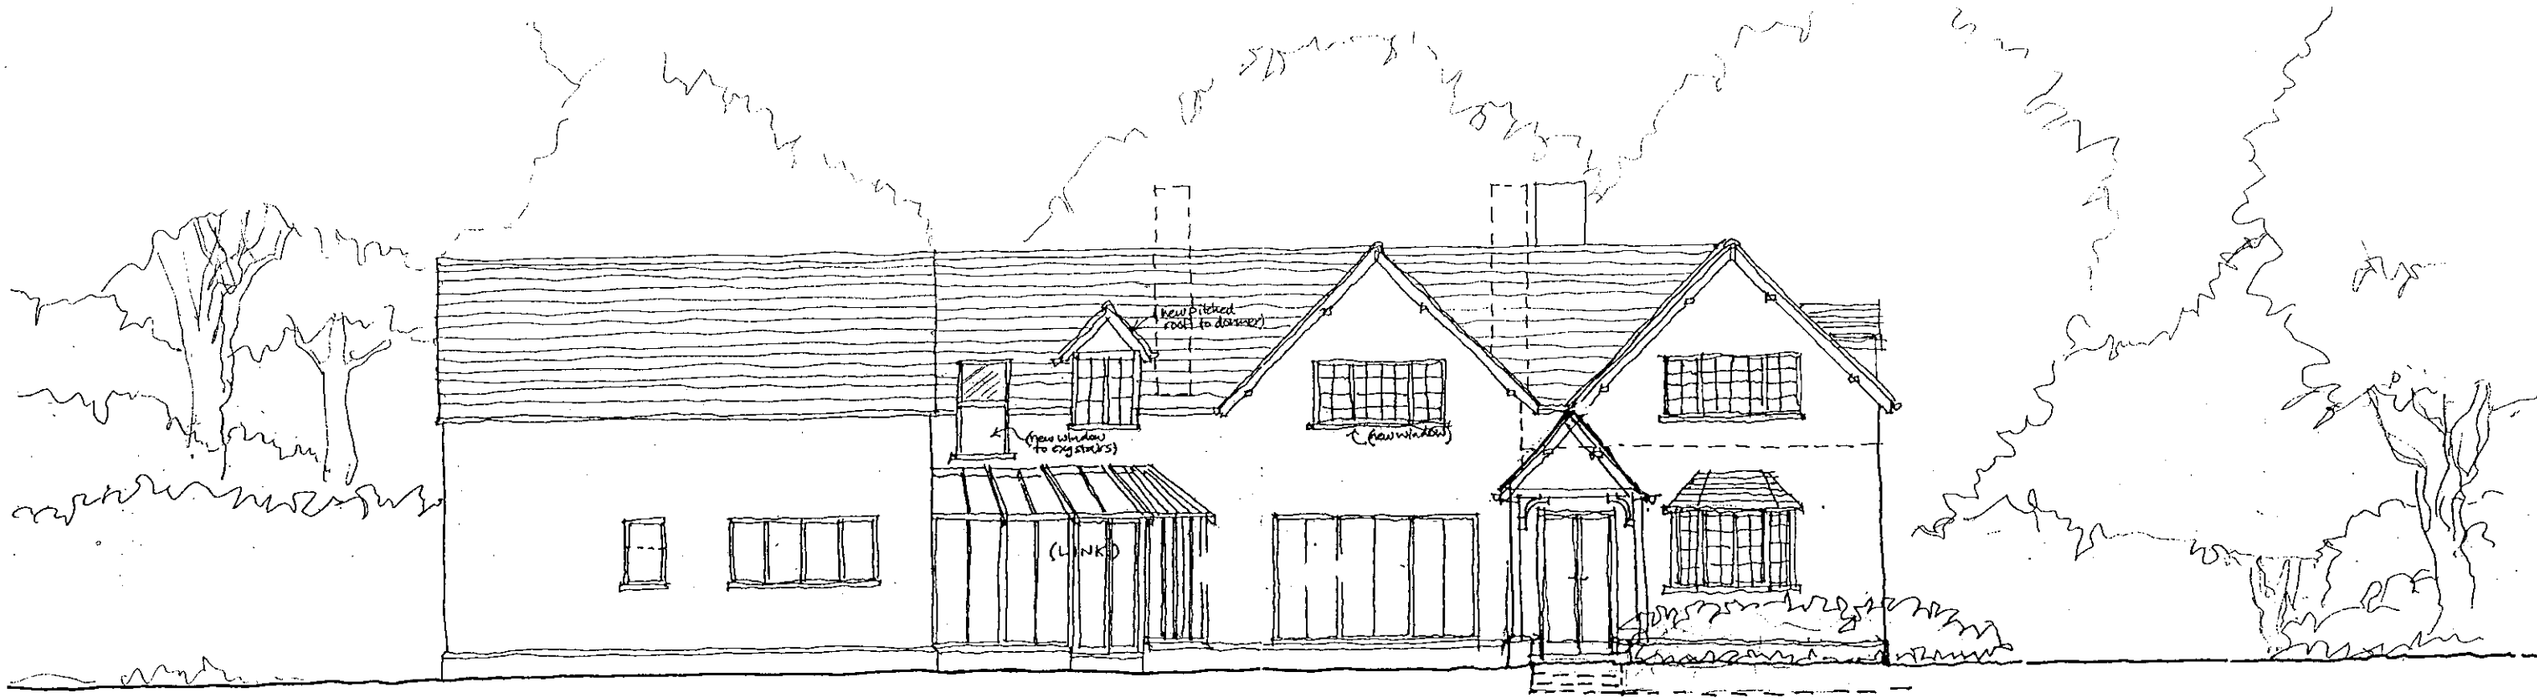

PROPOSED EAST ELEVATION

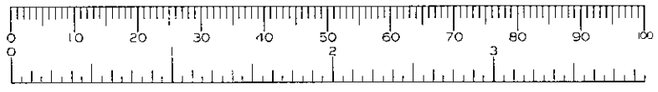

COPIES TO:

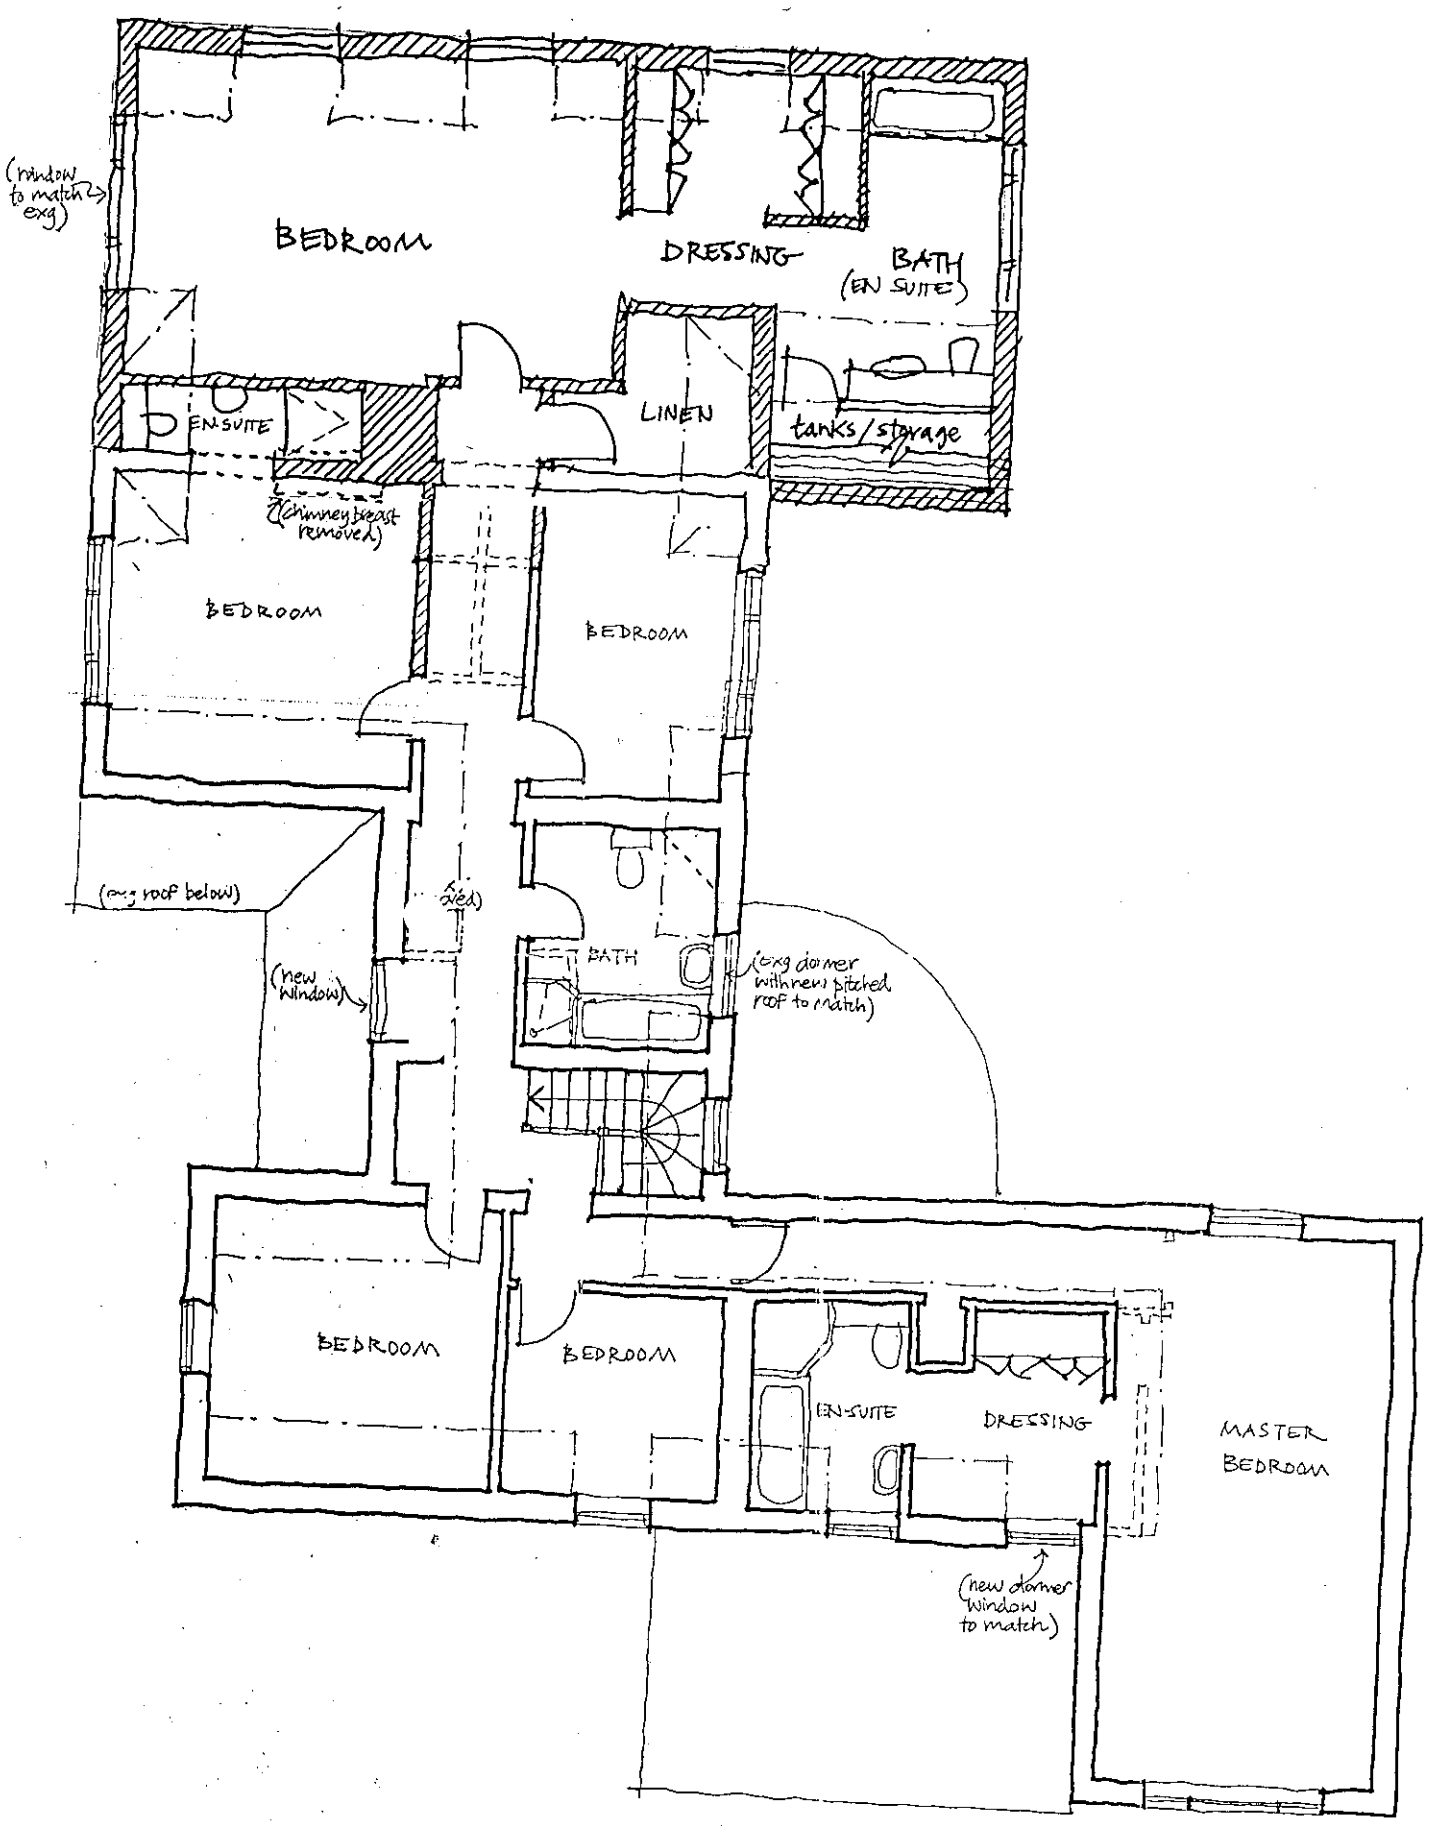

PROPOSED FIRST FLOOR PLAN

LOUNGE

(exg chimney breast removed)

CLOAK

STUDY

HALL

ENTRANCE

(LINK)

DINING

KITCHEN

PLAYROOM

WC

UTILITY

(exg single storey boot/playrm remov

COURTYARD

(5m)

SHWR./ CHANGING

PLANT

GYM

POOL

TERRACE

LANDSCAPING



Notes.

1 All dimensions are shown in MILLIMETRES and must be checked on site prior to the commencement of work and any discrepancy is to be reported.

2 All work is to comply with the current requirements of the Building Regulations and allied legislation.

3 All materials are to be used and installed in strict compliance with the relevant manufacturer's recommendations.

Rev.	Date	Amendments

PLANNING SERVICES UNIT

POL	TLS
DC	FTF
APP	
CS	

27 SEP 1999

COPIES TO: ASK:

SILE:

Drawing Status
PLANNING

Woods
Design · Construction · Management
Ian Richard Woods
111 Grange Road Guildford
Surrey GU2 6QD
Telephone 01483 503395


Project
LONGMOOR LODGE
FINCHHAMPSTED
Mr and Mrs M TAYLOR


Drawing Title
PART
EXISTING
SITE PLAN

Scale 1:200

Drawn IW/CAD | Date AUG 99

Drawing No MT-01 | Rev –

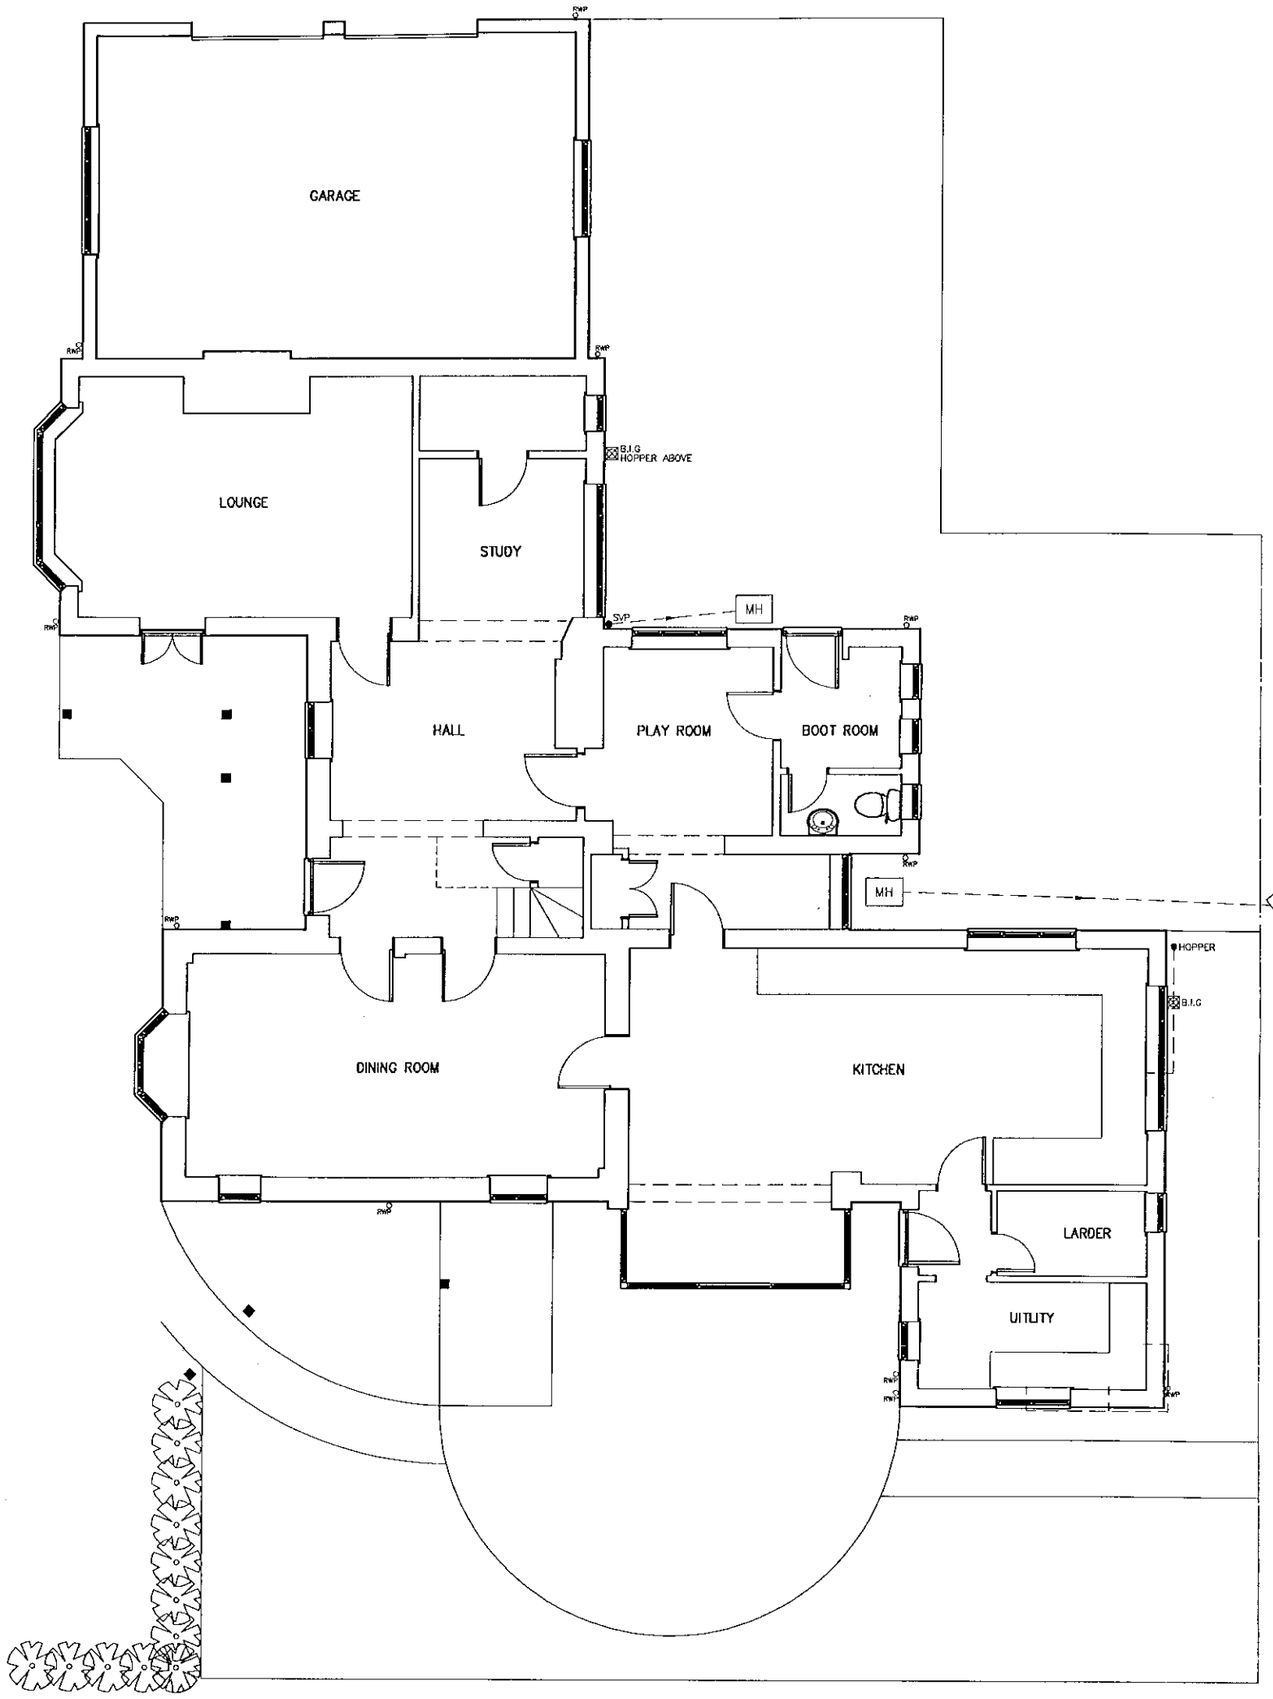

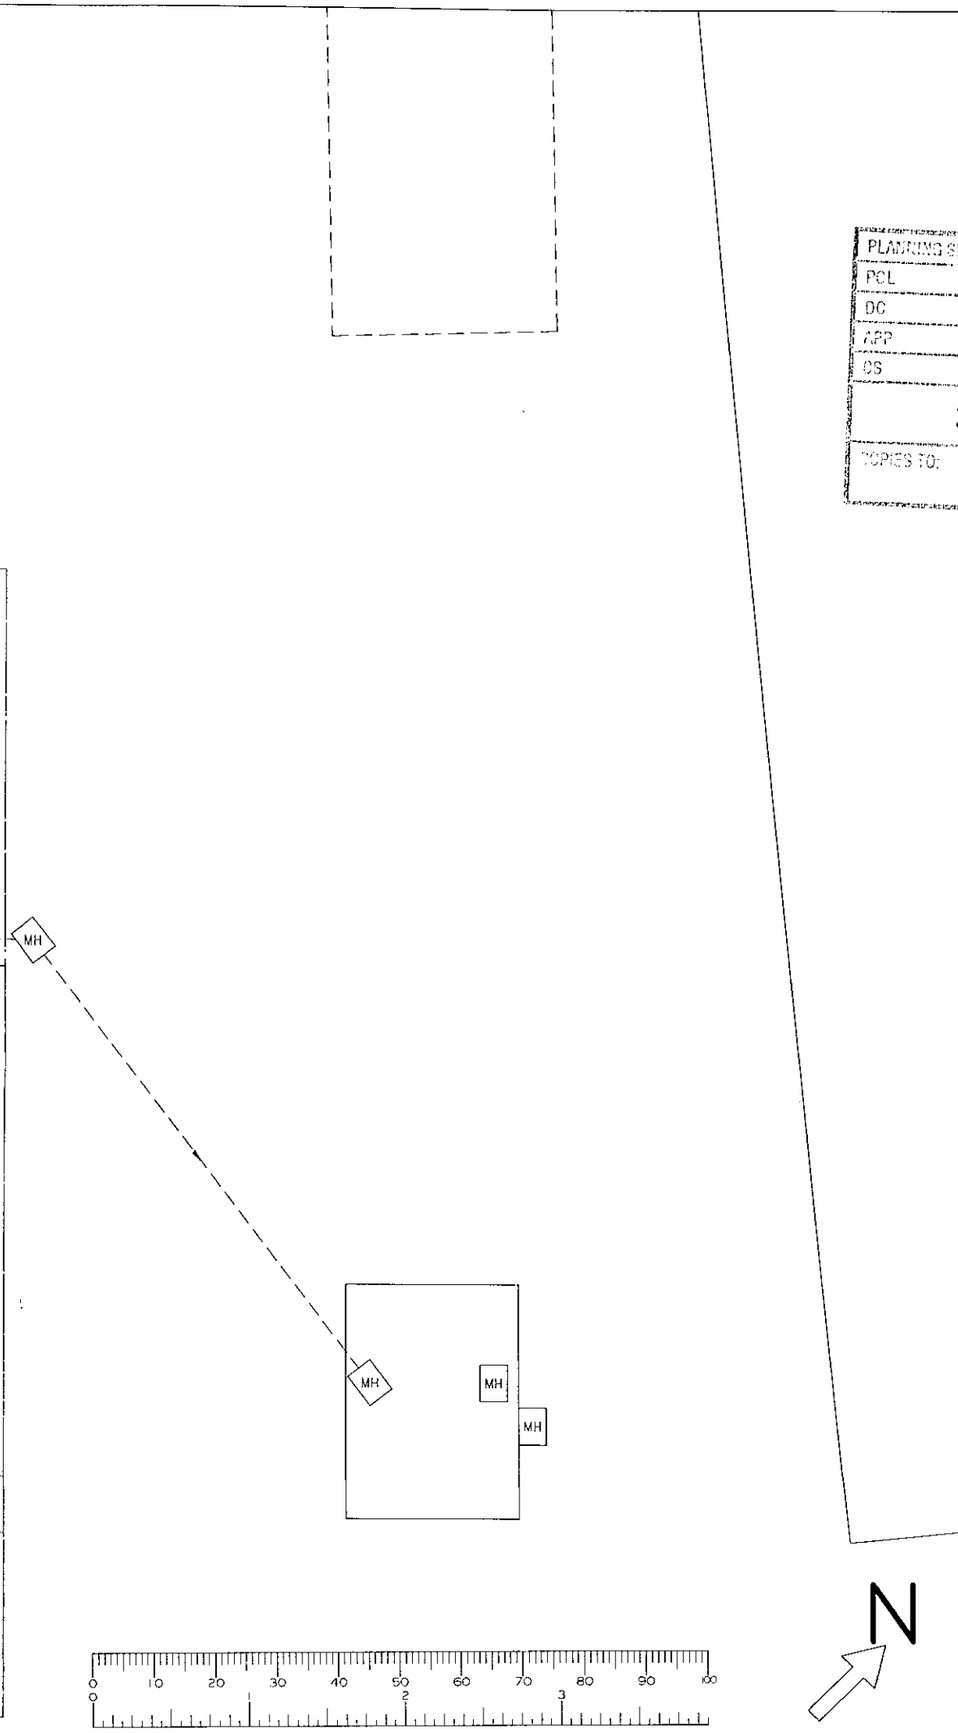

Notes.

1 All dimensions are shown in MILLIMETRES and must be checked on site prior to the commencement of work and any discrepancy is to be reported.

2 All work is to comply with the current requirements of the Building Regulations and allied legislation.

3 All materials are to be used and installed in strict compliance with the relevant manufacturer's recommendations.

Rev	Date	Amendments

PLANNING SET: COPIES: HPT

PCL		
DC		EXT
APP		
CS		

27 SEP 1999

COPIES TO: TEX

FILE

Drawing Status
PLANNING

Woods
Design - Construction - Management
Ian Richard Woods
111 Grange Road Guildford
Surrey GU2 6QD
Telephone 01483 503395


Project
LONGMOOR LODGE
FINCHHAMPSTED
Mr and Mrs M TAYLOR


Drawing Title
EXISTING
GROUND FLOOR
PLAN

Scale 1:100

Drawn IW/CAD | Date AUG 99

Drawing No MT-03 | Rev —

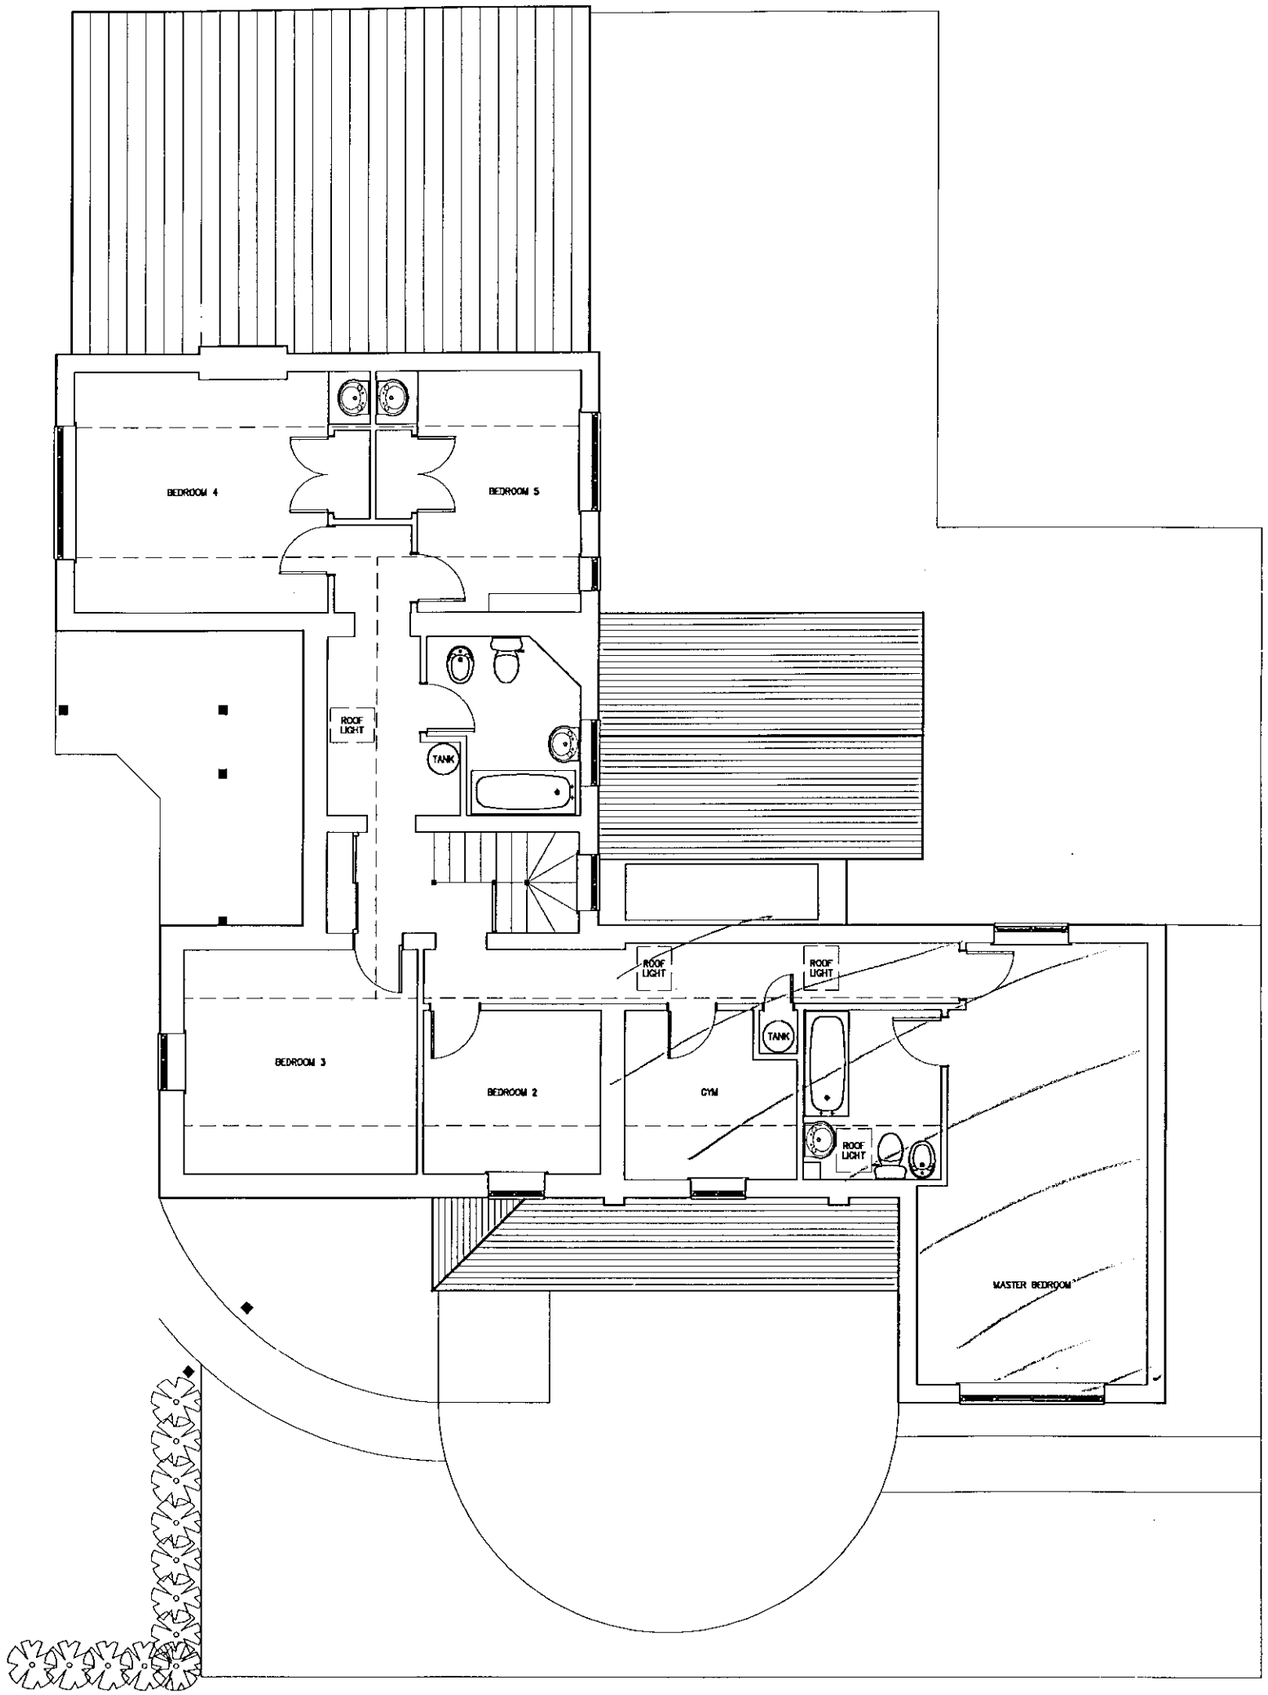

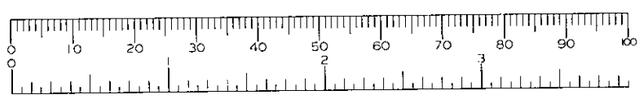



Notes.

1 All dimensions are shown in MILLIMETRES and must be checked on site prior to the commencement of work and any discrepancy is to be reported.

2 All work is to comply with the current requirements of the Building Regulations and allied legislation.

3 All materials are to be used and installed in strict compliance with the relevant manufacturer's recommendations.

Rev.	Date	Amendments

PLANNING SERVICES

POL		TLS
DC		ENF
PP		
CS		
	27 SEP 1999	
COPIES TO:		CS
		TLS

Drawing Status
PLANNING

Woods
Design · Construction · Management
Ian Richard Woods
111 Grange Road Guildford
Surrey GU2 6QD
Telephone 01483 503395

Project
LONGMOOR LODGE
FINCHHAMPSTED
Mr and Mrs M TAYLOR

Drawing Title
EXISTING
FIRST FLOOR
PLAN

Scale 1:100

Drawn IW/CAD | Date AUG 99

Drawing No MT–04 | Rev –

PLANNING SERVICES	RPT
FDL	TLS
DC	BNF
AHP	
CS	
27 SEP 1999	
COPIES TO:	ACK:
	FILE:

PLANT

SHWR/ CHANGING

PLANT/ STORE

CLOAK

STUDY

GYM

POOL

LOUNGE

(exg chimney breast removed)

COURTYARD

HALL

(LINK)

(exg single storey boot/play rm removed)

TERRACE

ENTRANCE

DINING


KITCHEN

LANDSCAPING


WC

PLAYROOM

UTILITY

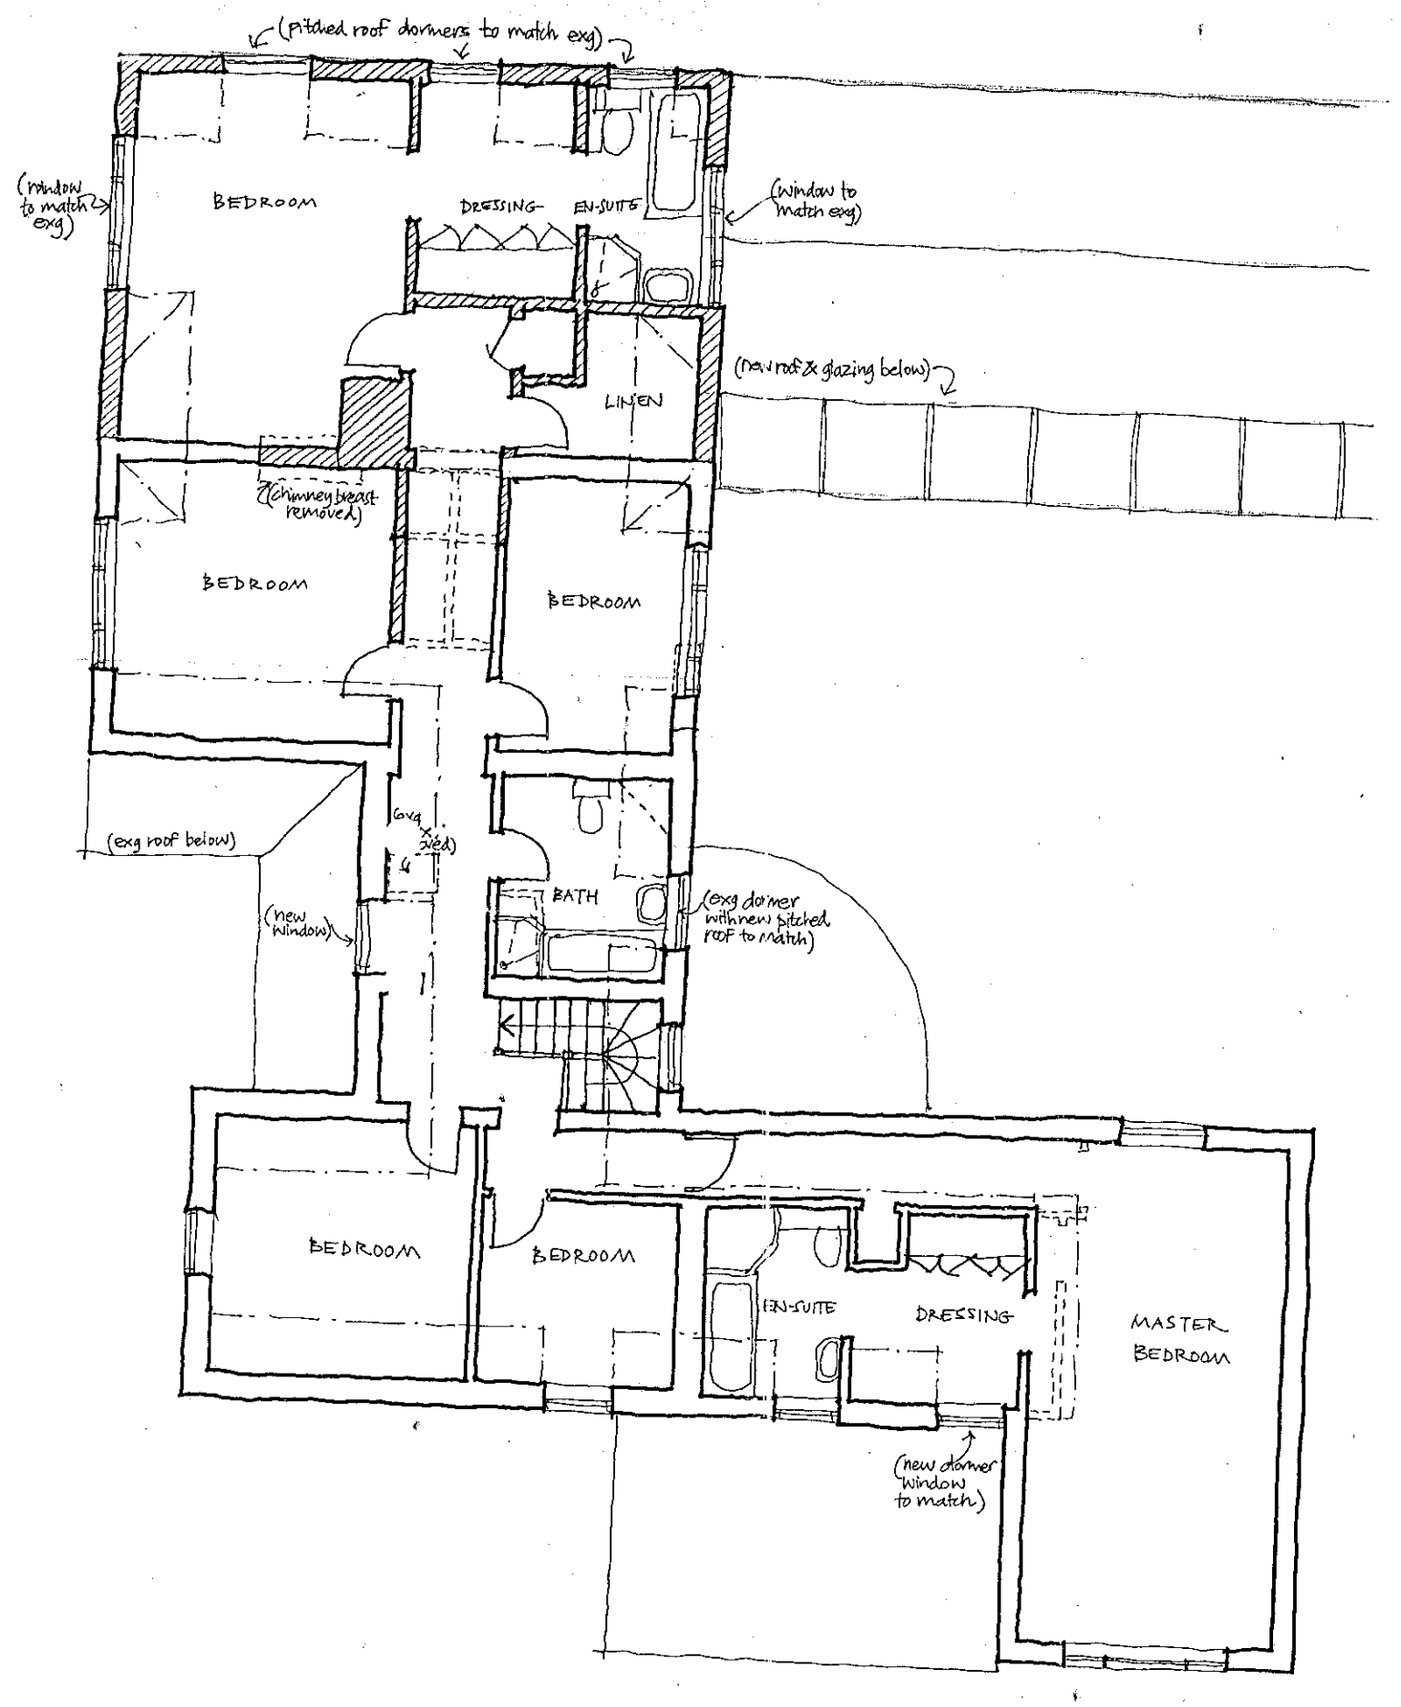

PROPOSED FIRST FLOOR PLAN

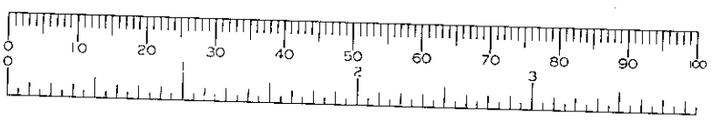

PLANNING SERVICES
POL
DC
APP
OS
27 SEP 1999
NOTES TO:


PLANNING SERVICES	HPT
POL	TLS
DC	ENF
APP	
DS	

27 SEP 1999

COPIES TO:	

PROPOSED WEST (FRONT) ELEVATION


PROPOSED SOUTH ELEVATION

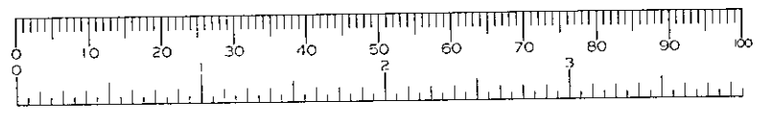




PROPOSED EAST ELEVATION


PLANNING SERVICES	RPT
FOL	TLS
DC	ENF
AP2	
CS	
27 SEP 1999	
COPIES TO:	FOL FILE

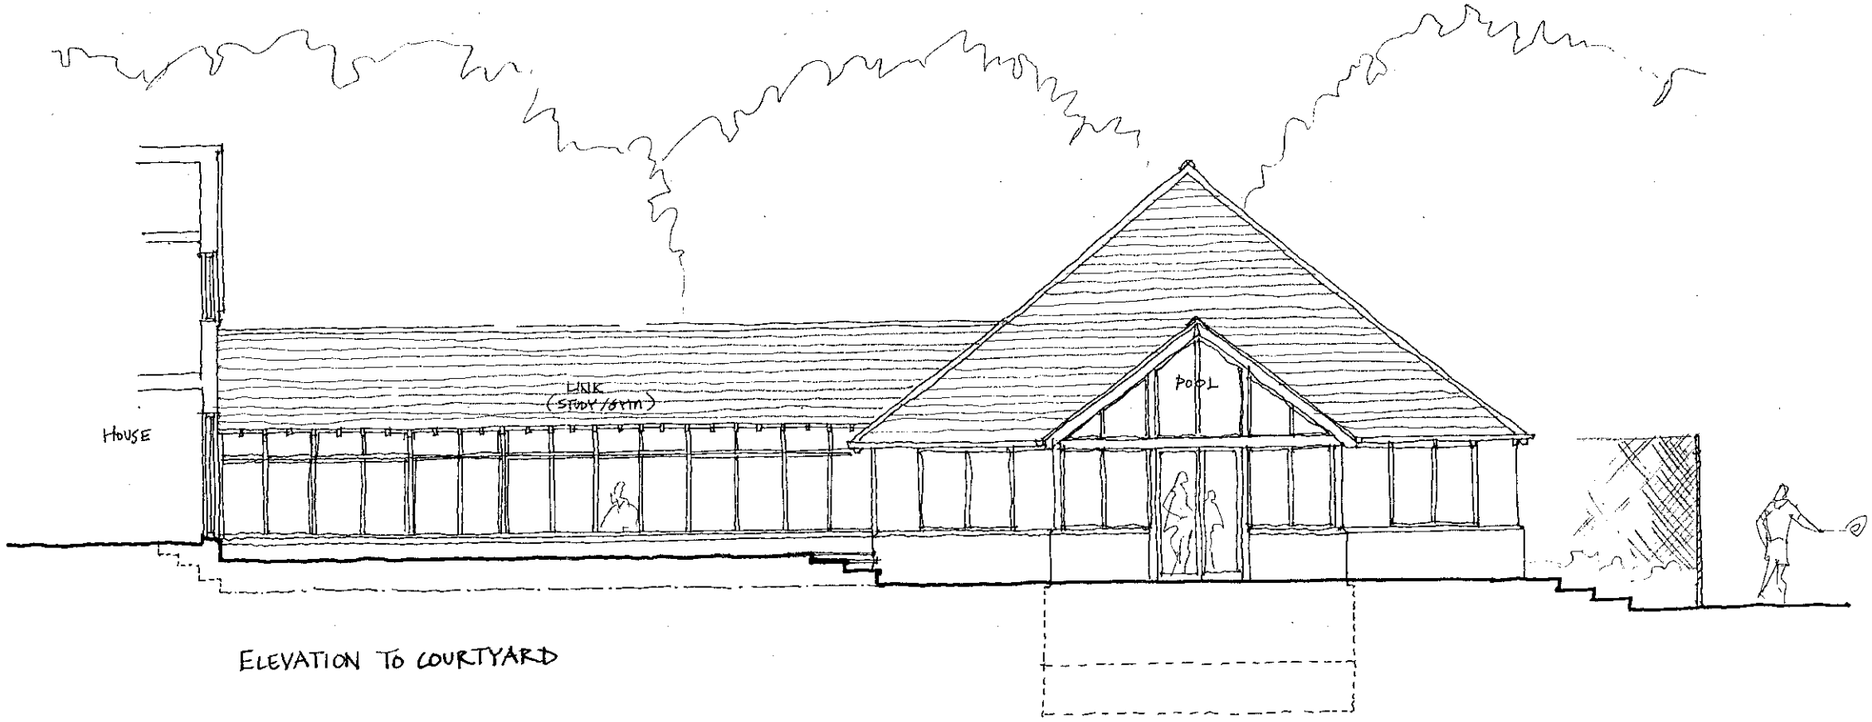


ELEVATION TO COURTYARD

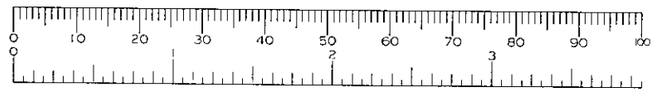


PLANNING SERVICES | HPT
TCL | TLS
DPC | ENF
27 SEP 1999
ACK
FILE

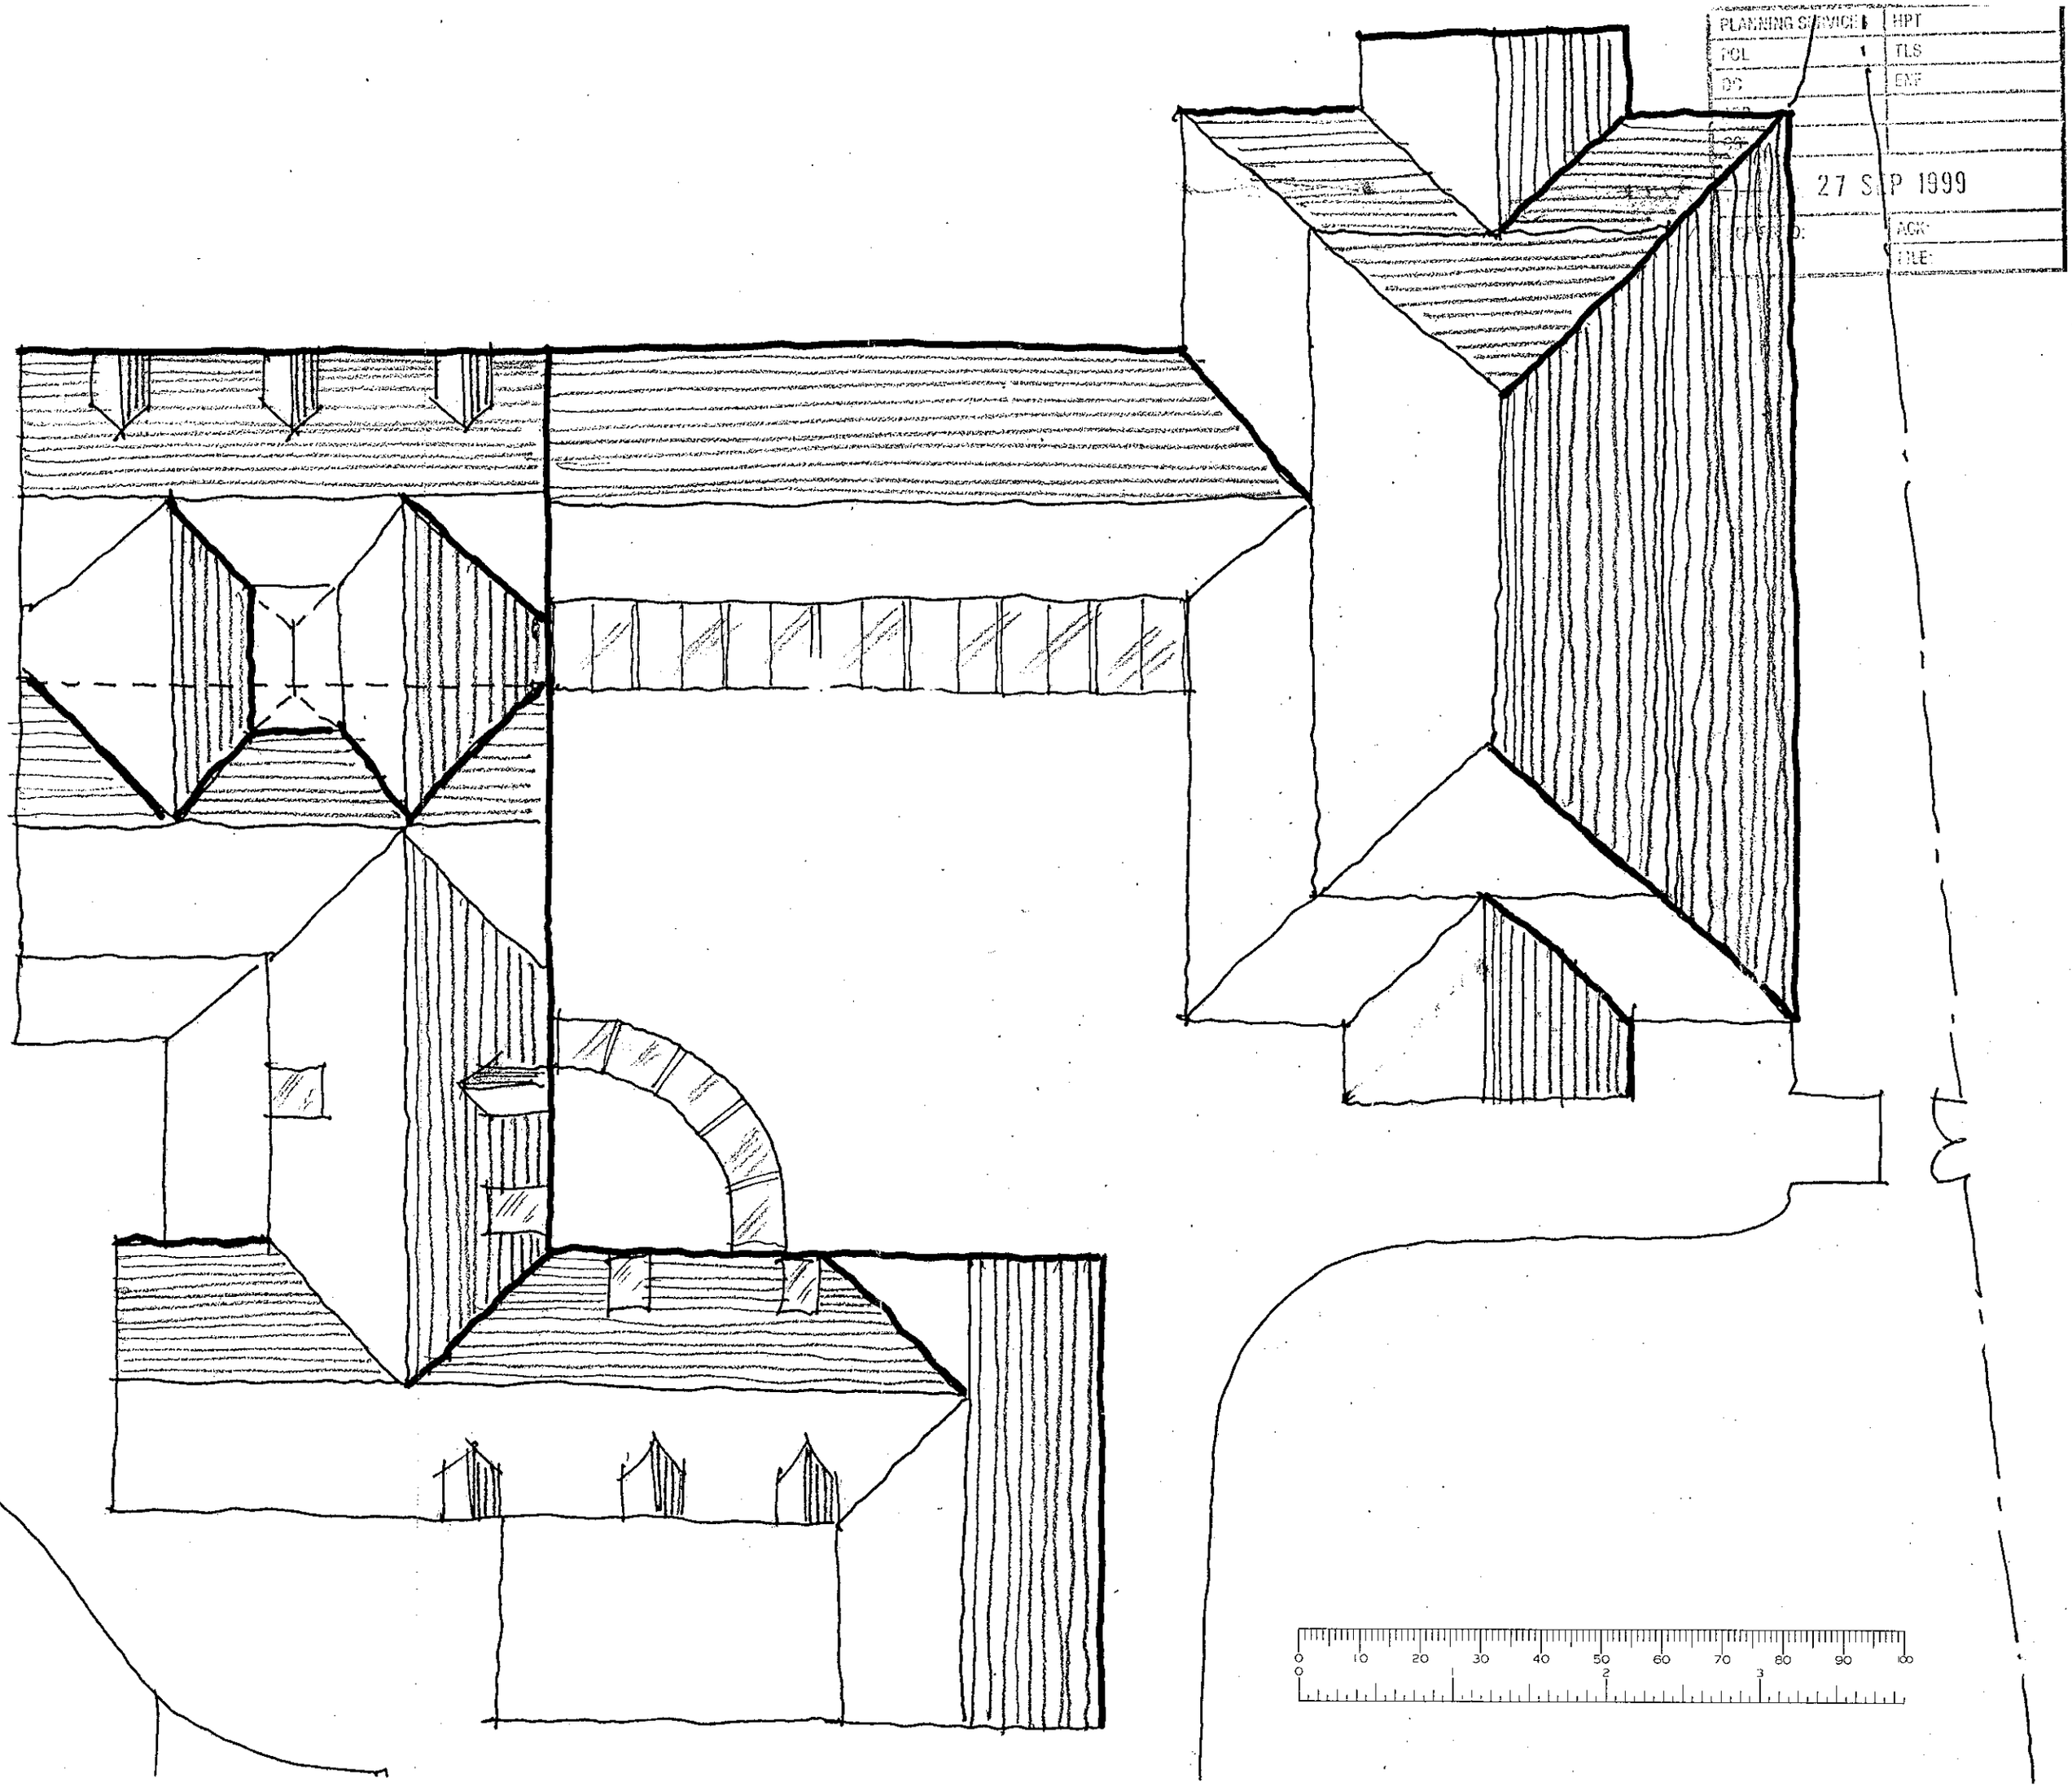



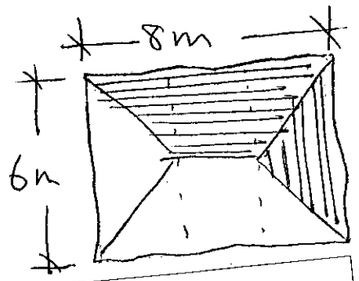

3 BAY GARAGE WITH STUDIO ABOVE.

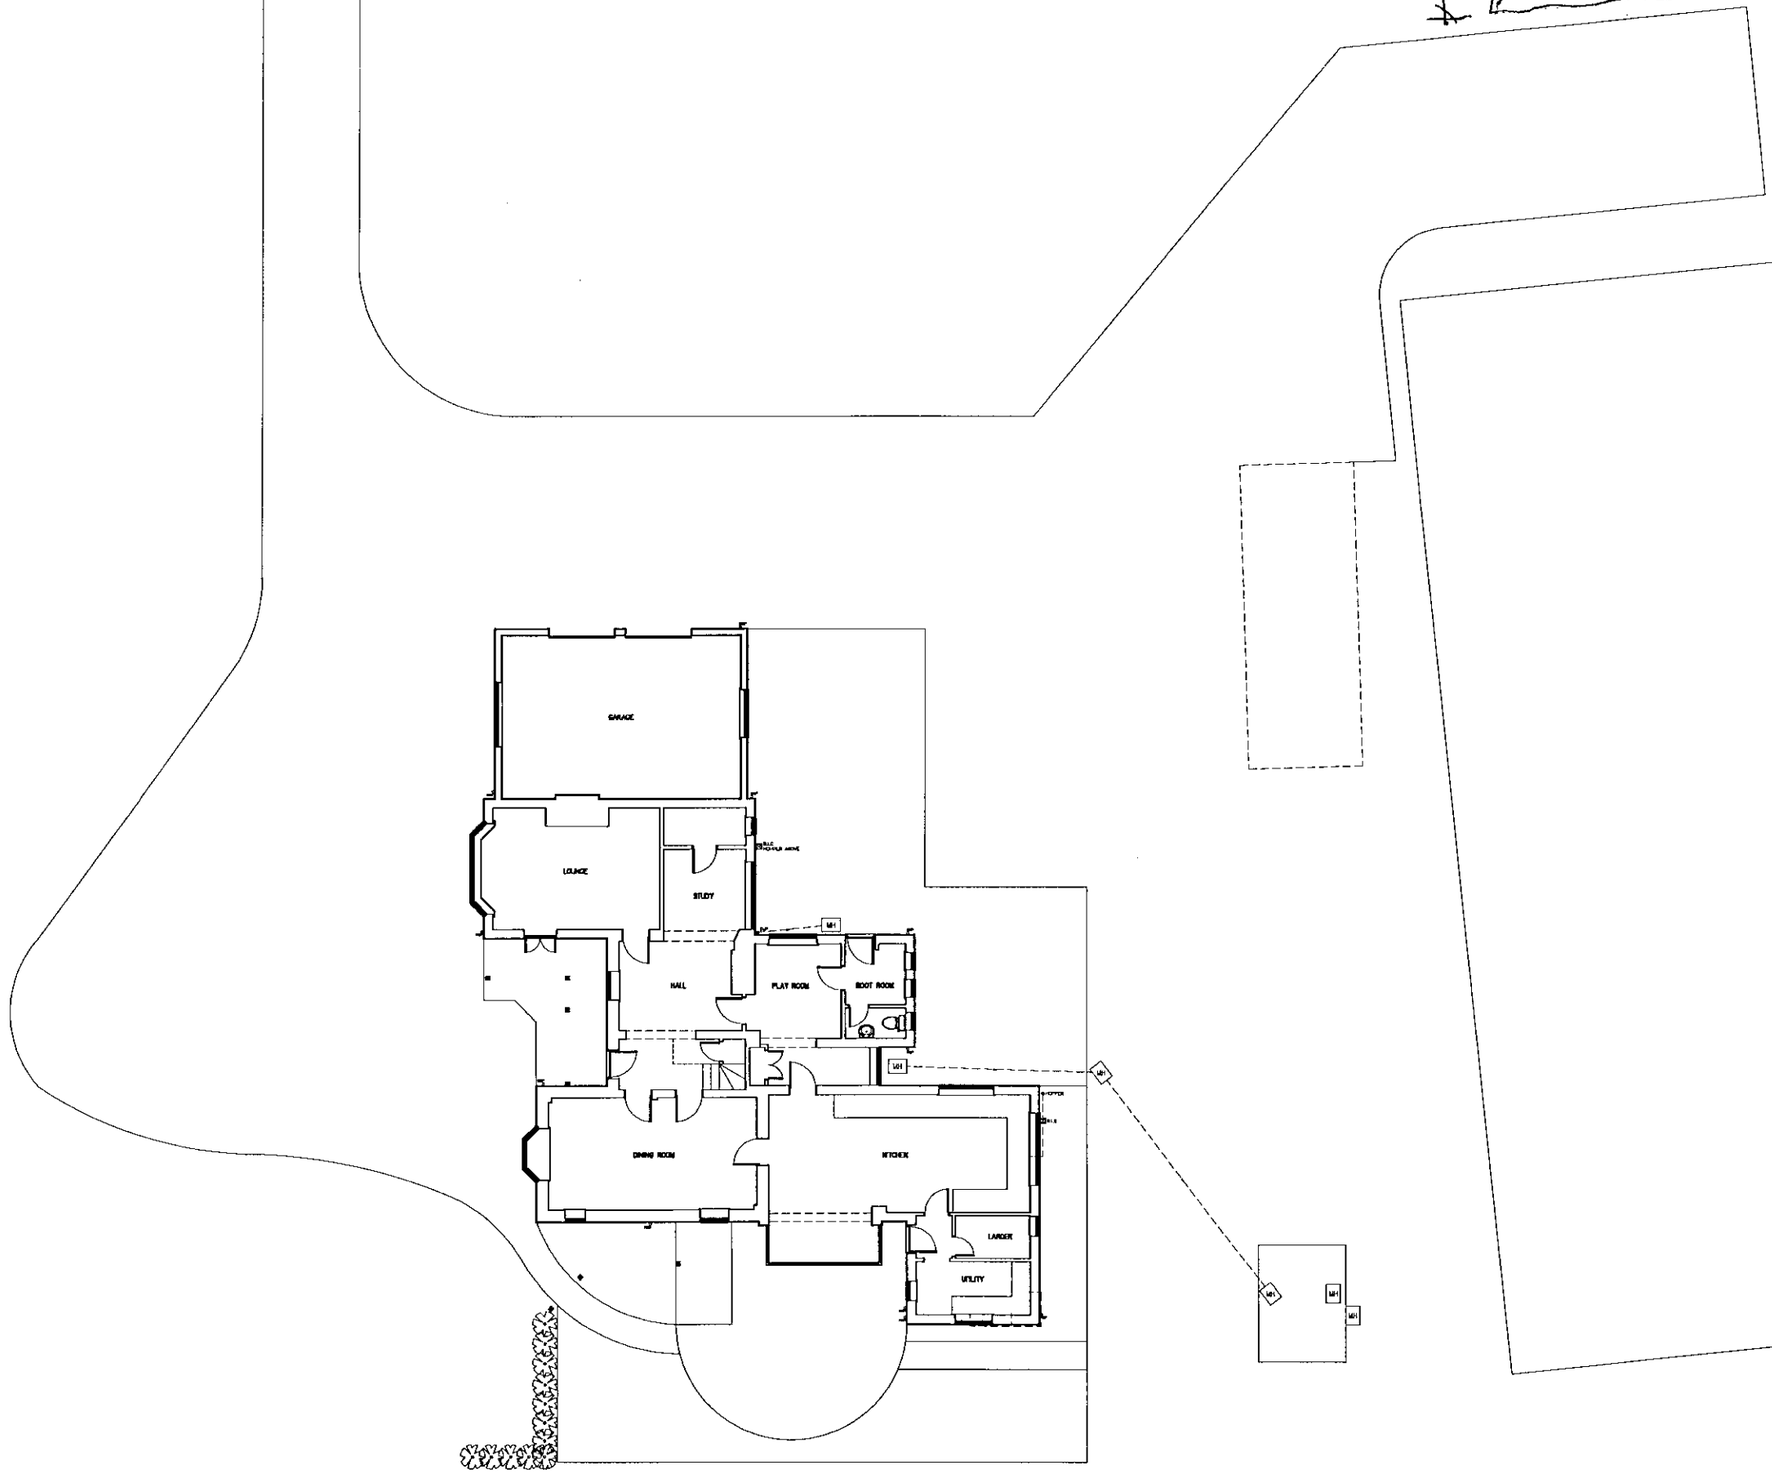

Notes.

1 All dimensions are shown in MILLIMETRES and must be checked on site prior to the commencement of work and any discrepancy is to be reported.

2 All work is to comply with the current requirements of the Building Regulations and allied legislation.

3 All materials are to be used and installed in strict compliance with the relevant manufacturer's recommendations.

Rev	Date	Amendments

PLANNING	SERVICES	HPT
POL		TLS
DC		ENF
APP		
CS		
	27 SEP 1999	
COPIES TO:	CS	
	ENF	


Drawing Status
PLANNING

Woods
Design · Construction · Management
Ian Richard Woods
111 Grange Road Guildford
Surrey GU2 6QD
Telephone 01483 503395

Project
LONGMOOR LODGE
FINCHHAMPSTED
Mr and Mrs M TAYLOR

Drawing Title
PROPOSED GARAGE BLOCK

Scale	1:200
Drawn	IW/CAD
Date	AUG 99
Drawing No	MT-0
Rev	-

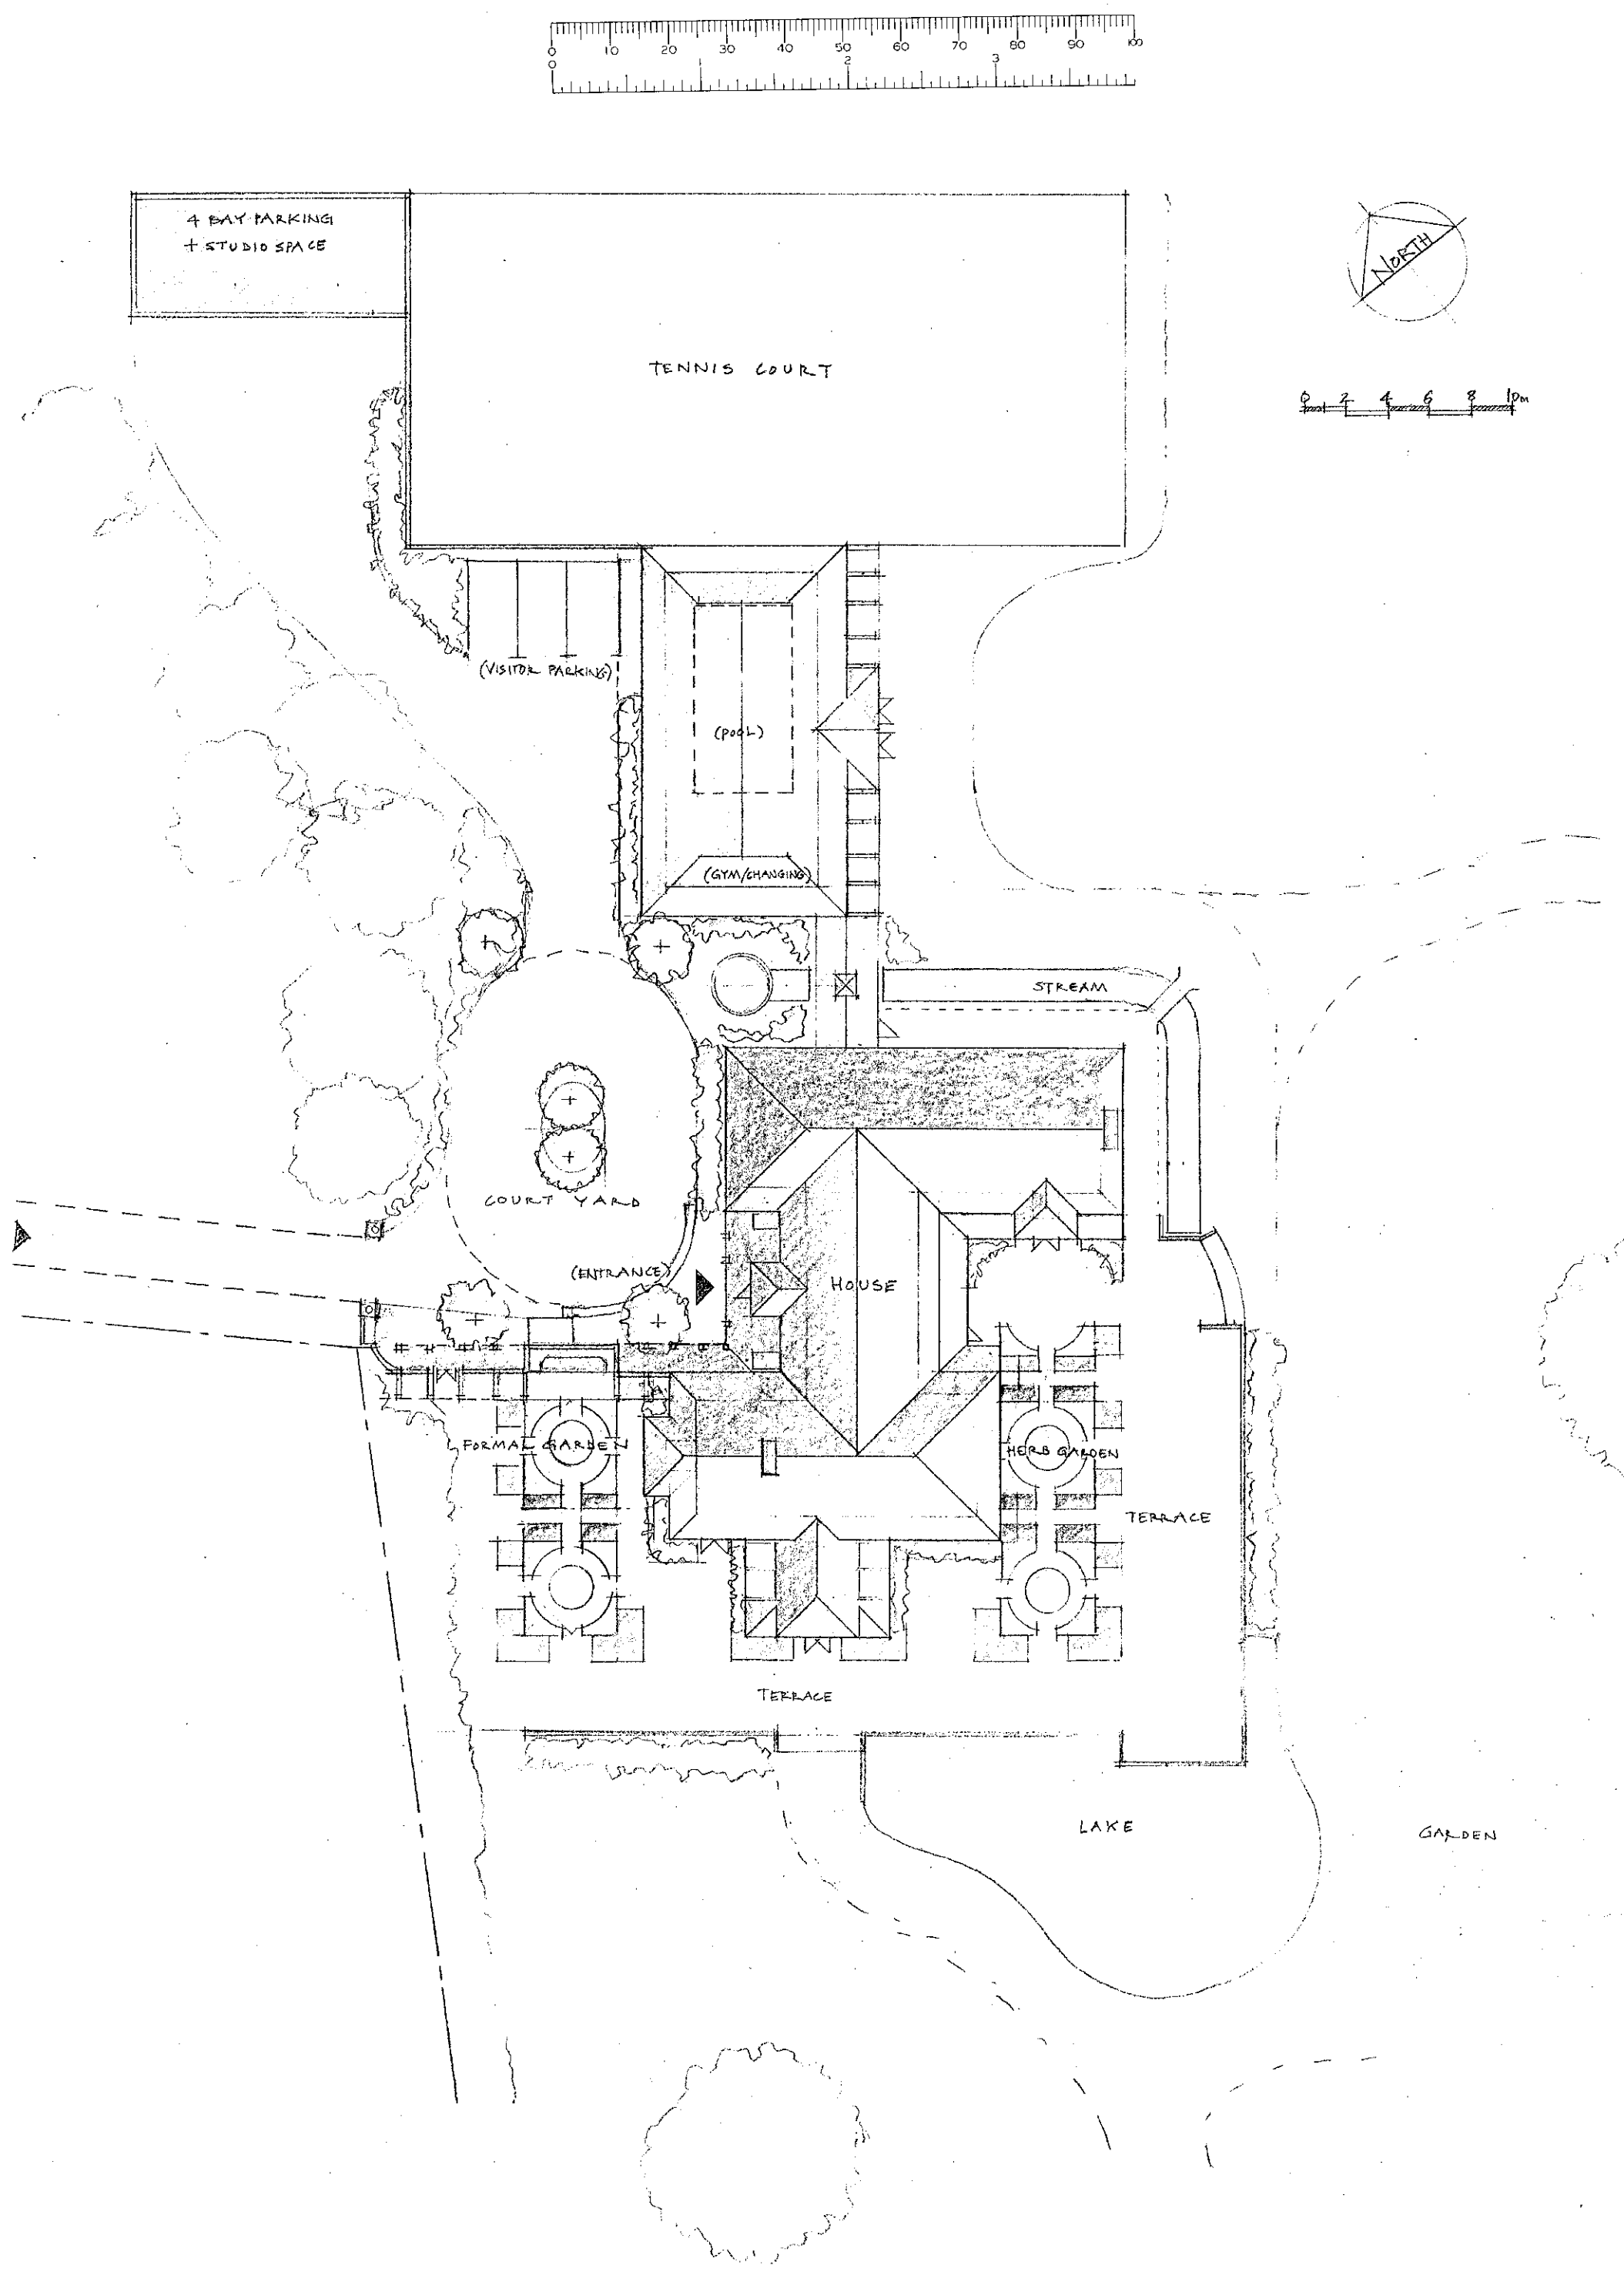
4 BAY PARKING
+ STUDIO SPACE
TENNIS COURT
NORTH
(VISITOR PARKING)
(POOL)
(GYM/CHANGING)
STREAM
COURT YARD
(ENTRANCE)
HOUSE
FORMAL GARDEN
HERB GARDEN
TERRACE
TERRACE
LAKE
GARDEN

DINING

SUN ROOM

BREAKFAST/ PLAY/DAY ROOM

HALL

(Gallery above)

LARDER

SD.

KITCHEN


'BOOT ROOM'

WC


CLOAK


UTILITY

LOUNGE

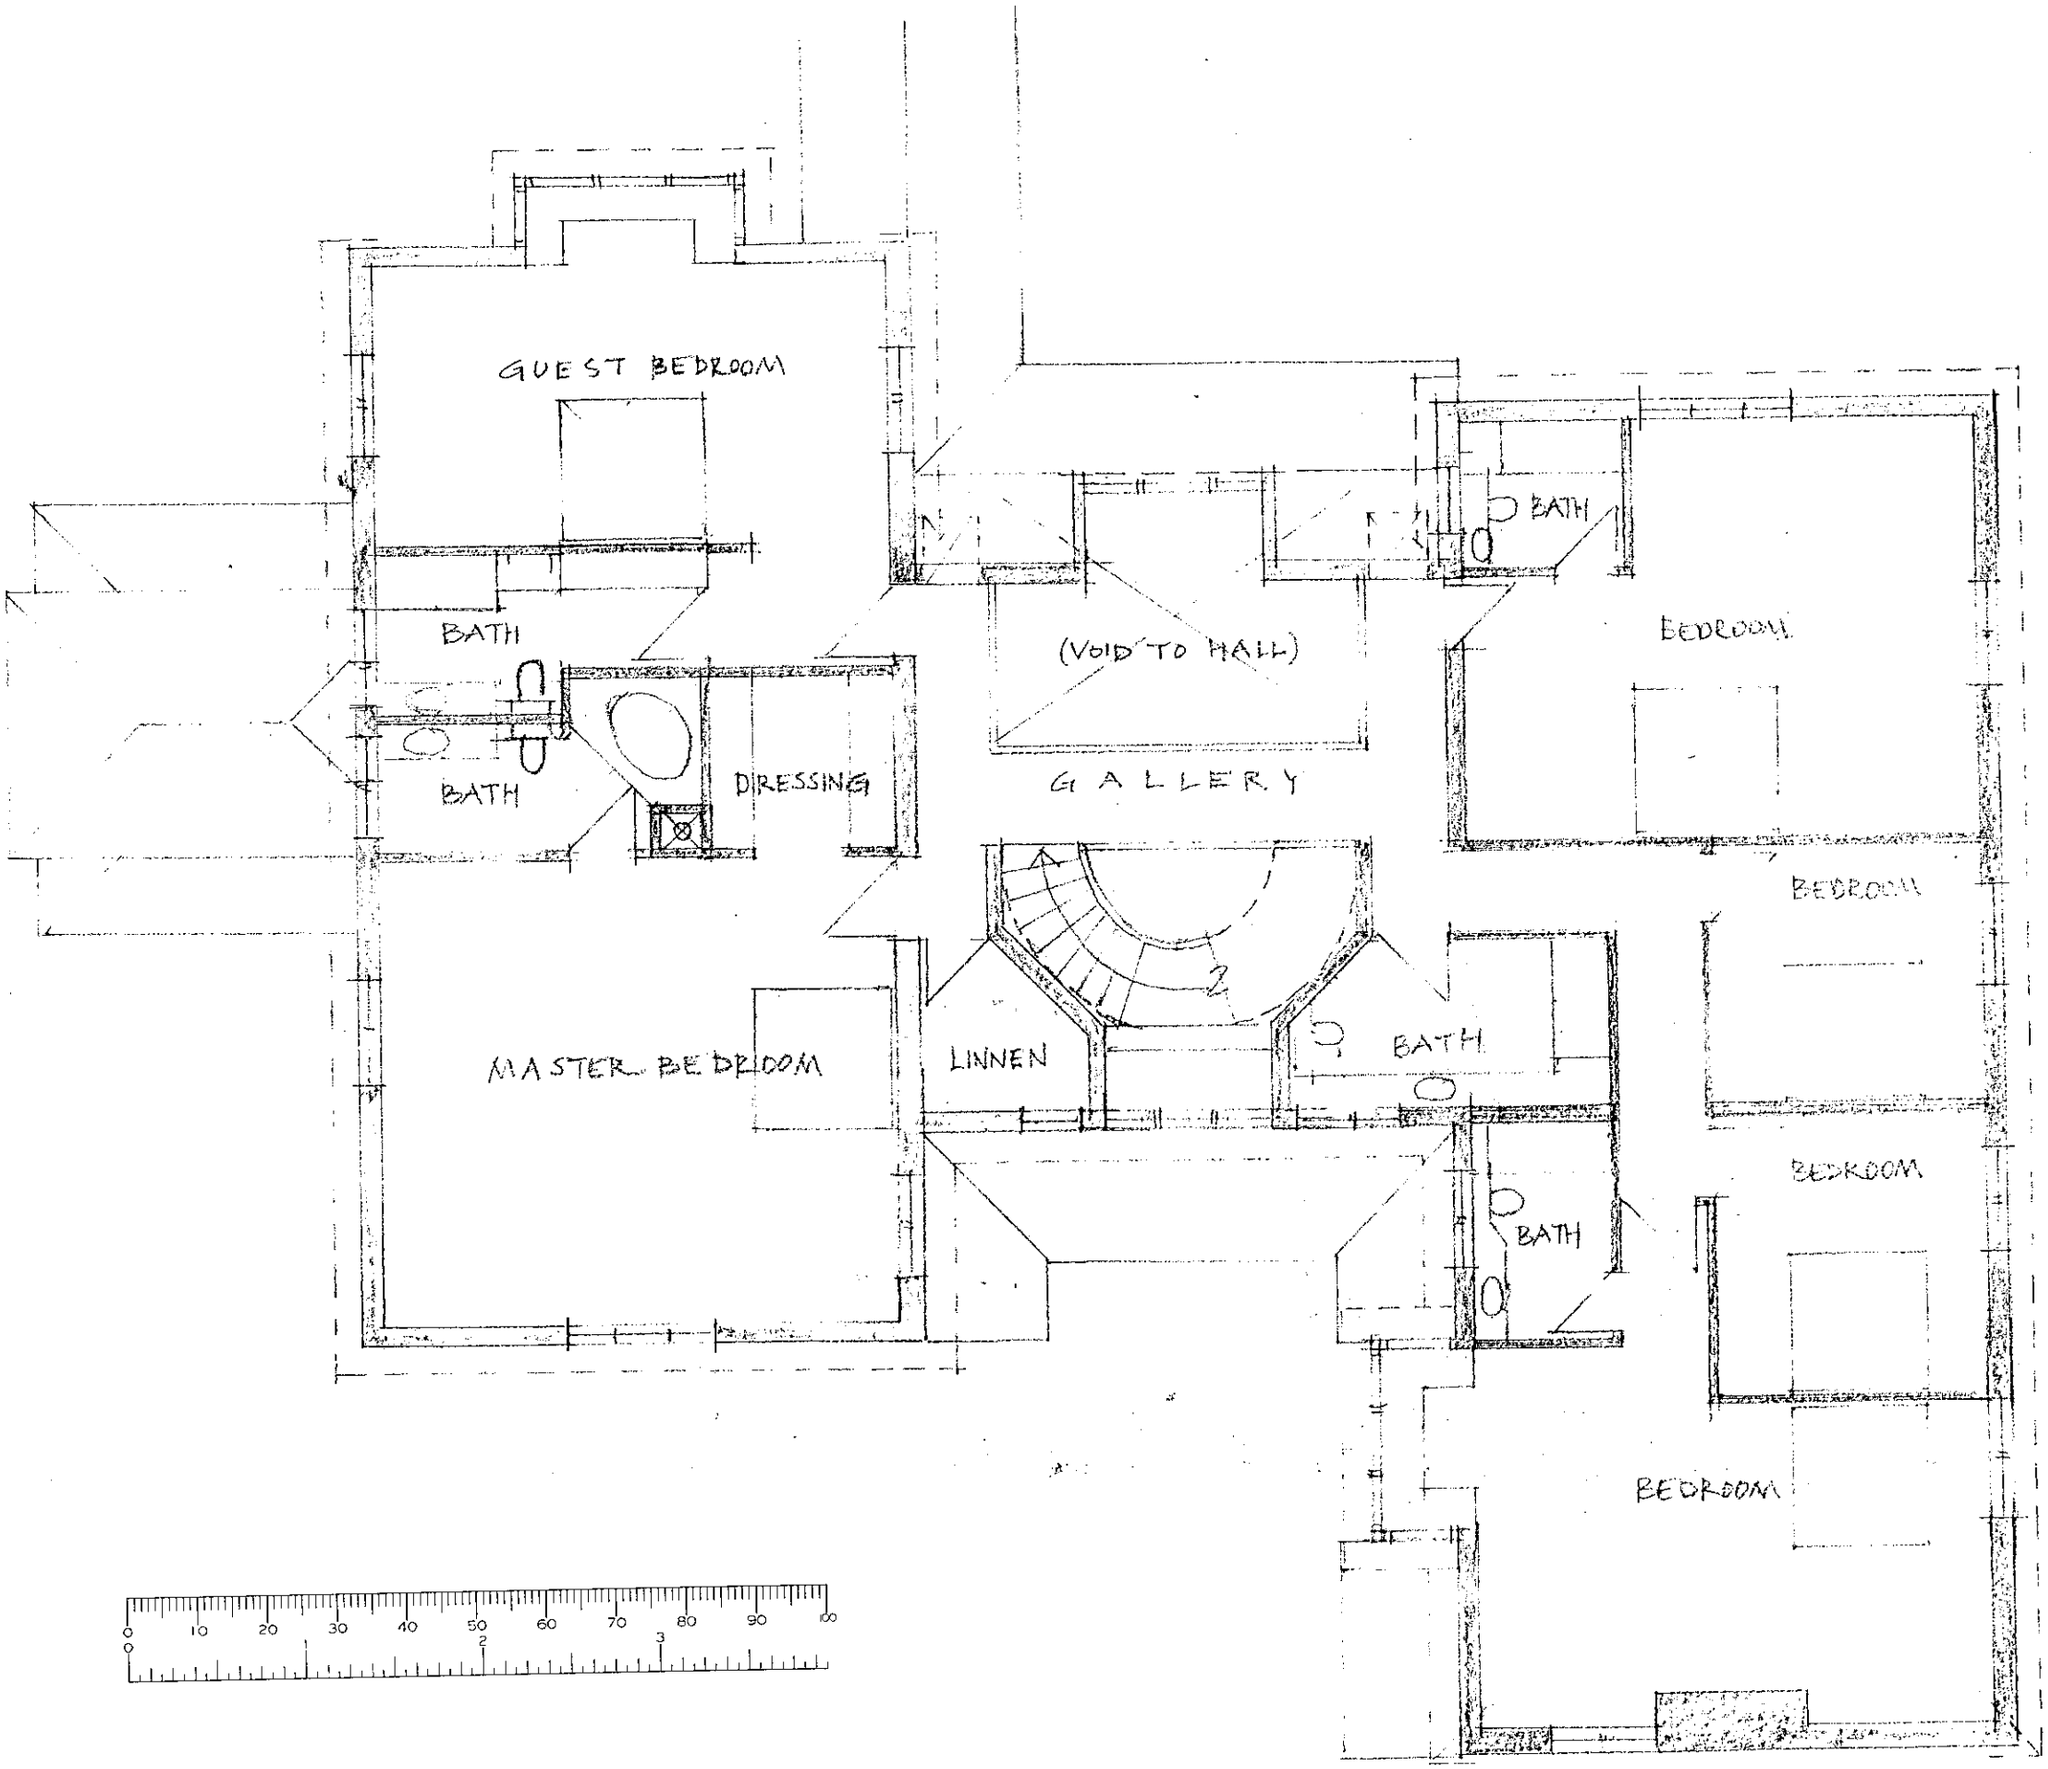
GUEST BEDROOM
BATH
BATH
DRESSING
(VOID TO HALL)
GALLERY
BATH
BEDROOM
BEDROOM
MASTER BEDROOM
LINNEN
BATH
BATH
BEDROOM
BEDROOM
0 10 20 30 40 50 60 70 80 90 100
2
3

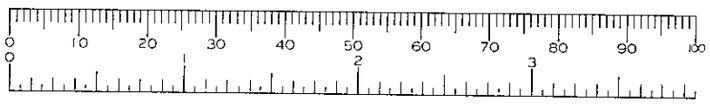




0
10
20
30
40
50
60
70
80
90
100
2
3

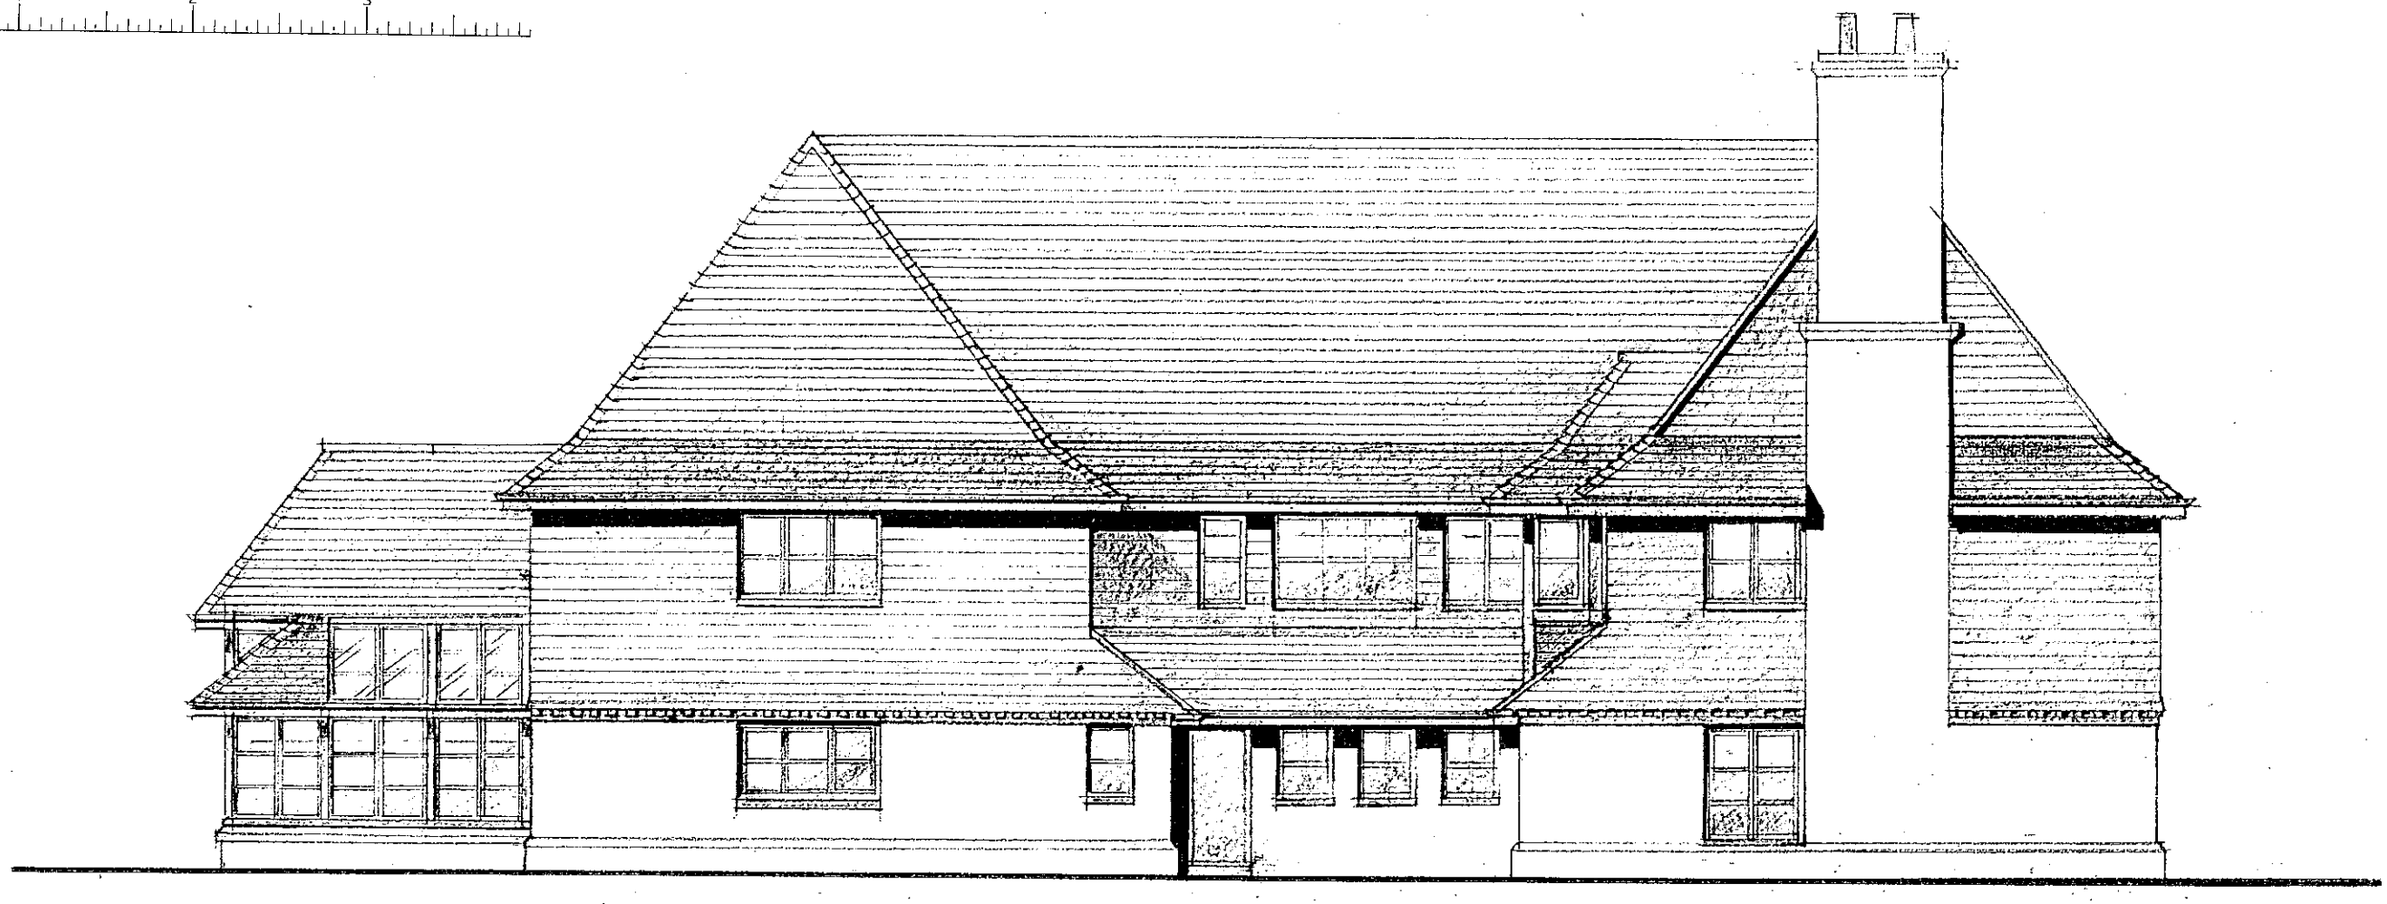



0
10
20
30
40
50
60
70
80
90
100
1
2
3

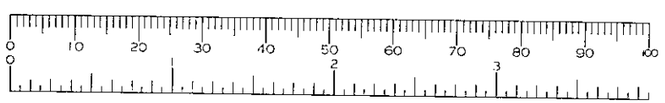


0
10
20
30
40
50
60
70
80
90
100
2
3

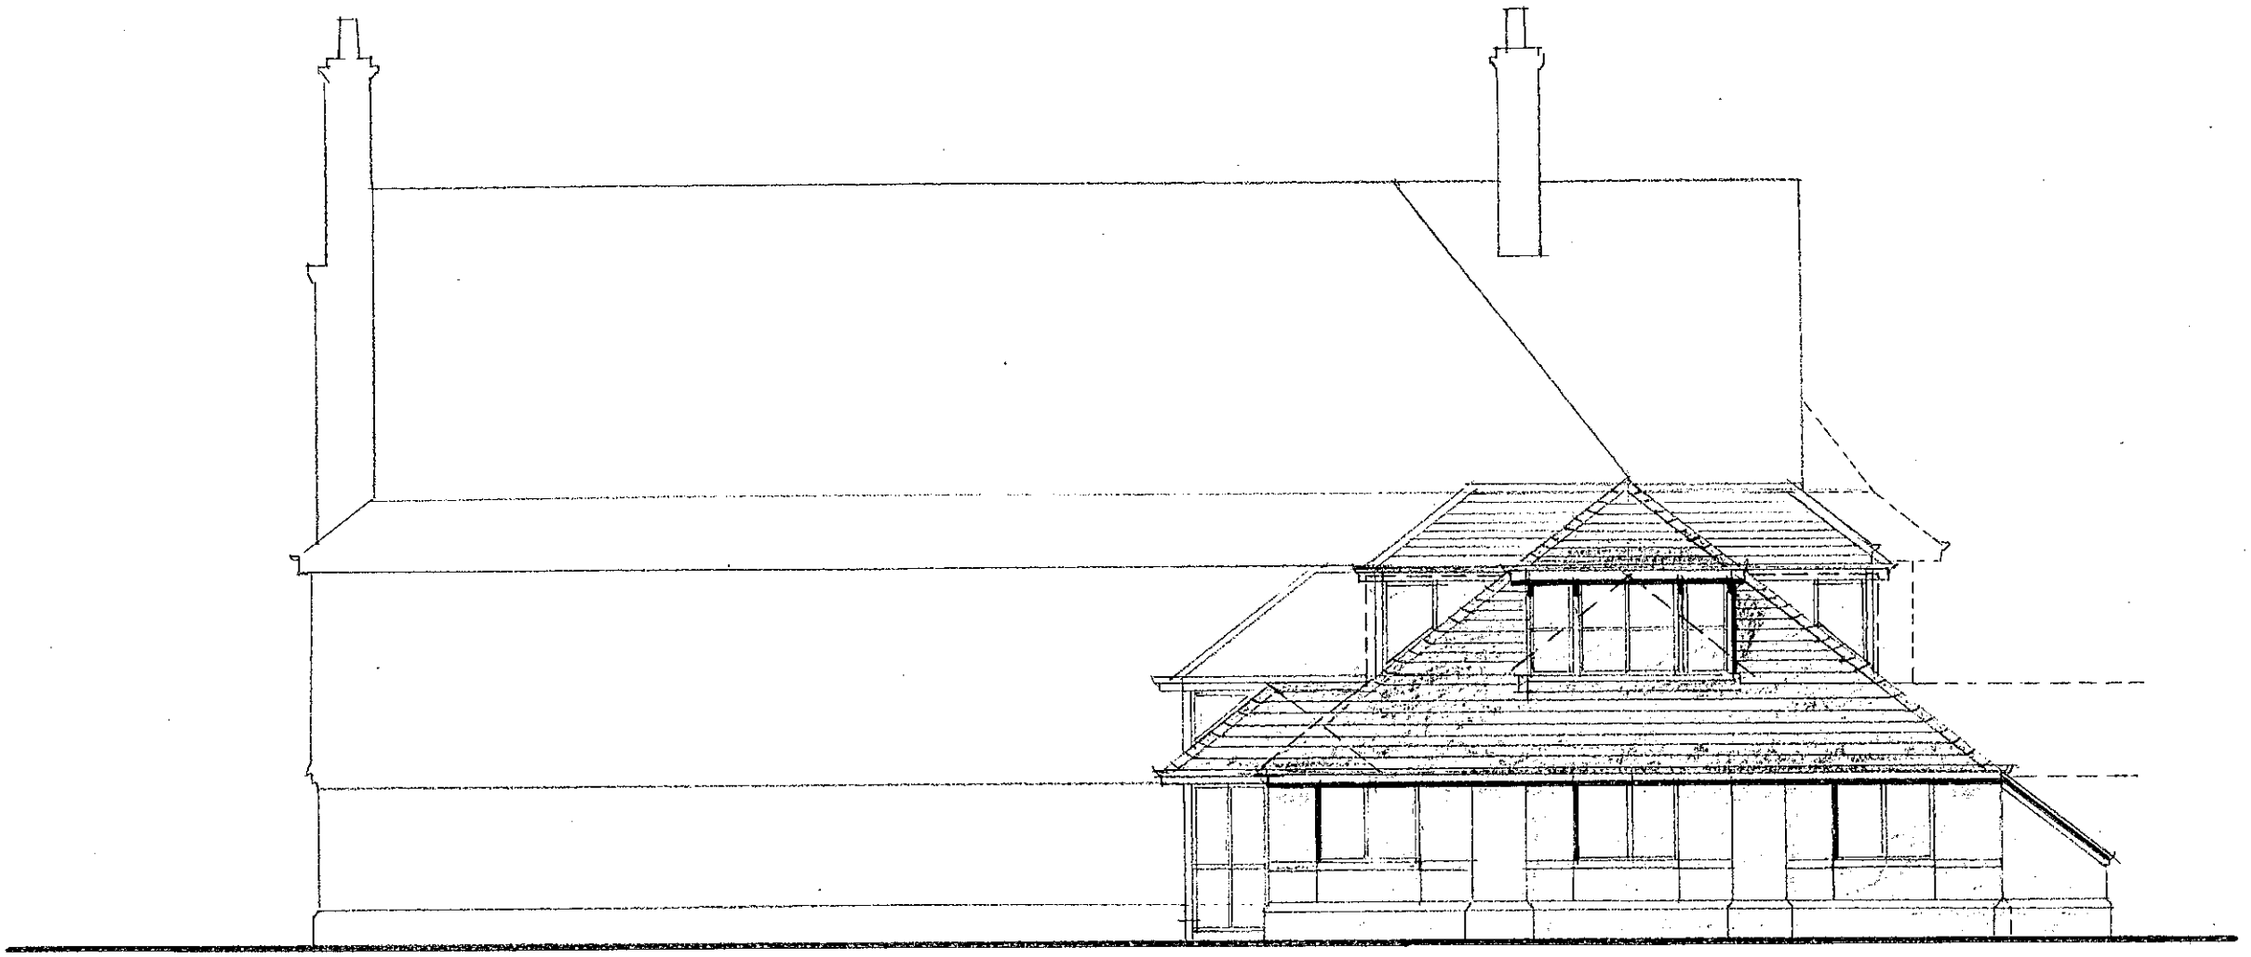

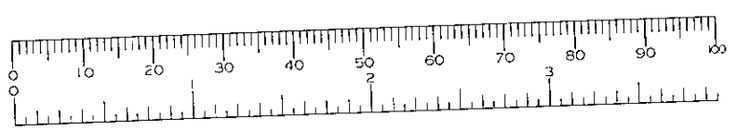

0
10
20
30
40
50
60
70
80
90
100
0
2
3



EXISTING WEST ELEVATION



EXISTING EAST ELEVATION

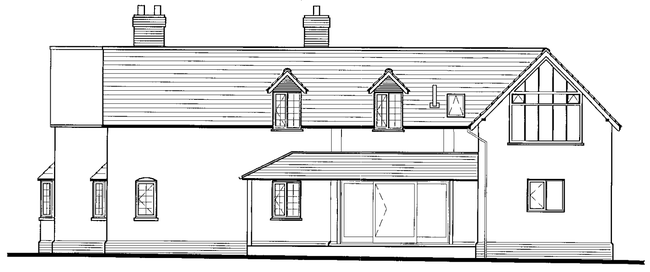

EXISTING SOUTH ELEVATION



EXISTING NORTH ELEVATION




PROPOSED WEST ELEVATION



PROPOSED EAST ELEVATION



PROPOSED SOUTH ELEVATION

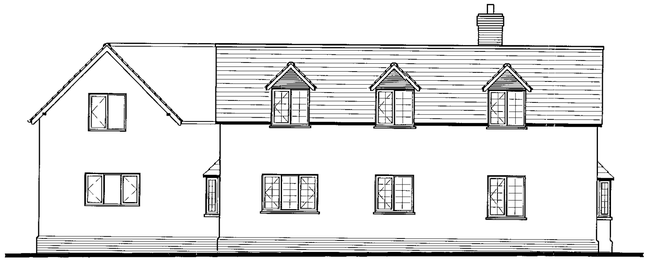

PROPOSED NORTH ELEVATION

Notes.

1 All dimensions are shown in MILLIMETRES and must be checked on site prior to the commencement of work and any discrepancy is to be reported.

2 All work is to comply with the current requirements of the Building Regulations and allied legislation.

3 All materials are to be used and installed in strict compliance with the relevant manufacturer's recommendations.

Rev	Date	Amendments



Drawing Status
PLANNING

Woods
Design · Construction · Management
Ian Richard Woods
111 Grange Road Guildford
Surrey GU2 6QD
Telephone 01483 503395

Project
LONGMOOR LODGE
FINCHHAMPSTED
Mr and Mrs M TAYLOR


Drawing Title
EXISTING ELEVATIONS
PROPOSED ELEVATIONS


Scale 1:100

Drawn IW/CAD | Date AUG 99

Drawing No MT–05 | Rev –

08.JAN.2000* 03:1

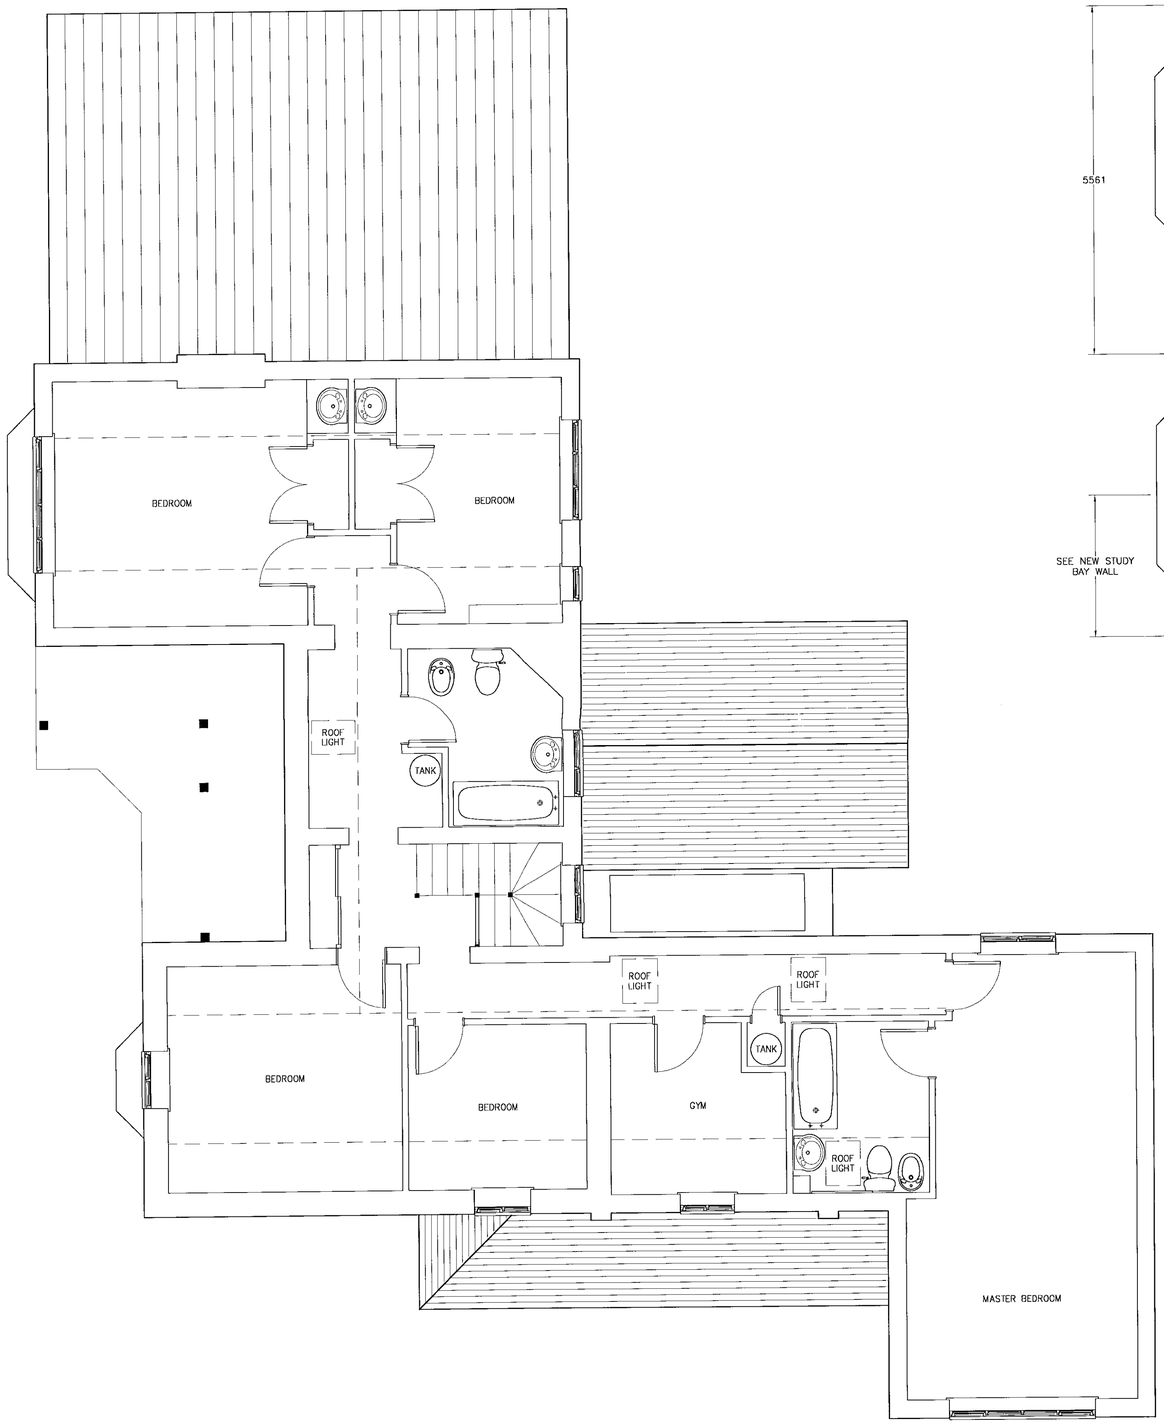

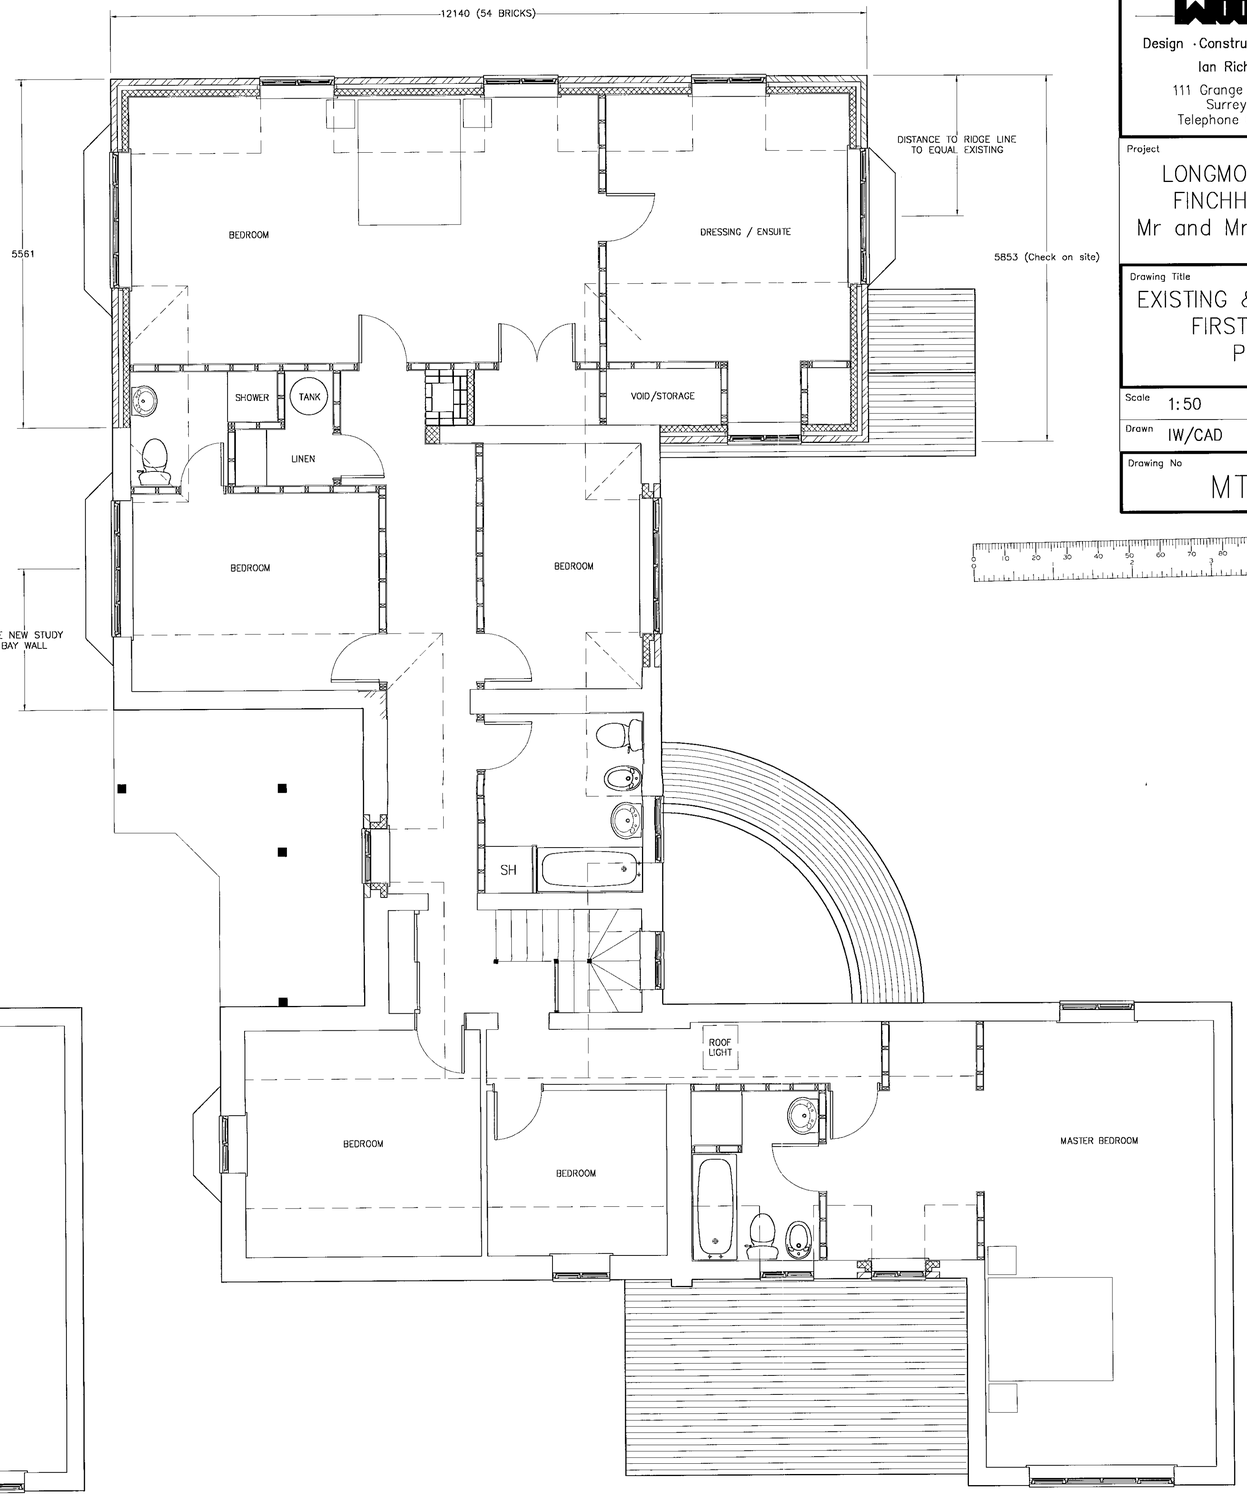

Notes.

1 All dimensions are shown in MILLIMETRES and must be checked on site prior to the commencement of work and any discrepancy is to be reported.

2 All work is to comply with the current requirements of the Building Regulations and allied legislation.

3 All materials are to be used and installed in strict compliance with the relevant manufacturer's recommendations.

Drawing Status
PLANNING

Woods
Design · Construction · Management
Ian Richard Woods
111 Grange Road Guildford
Surrey GU2 6QD
Telephone 01483 503395


Project
LONGMOOR LODGE
FINCHHAMPSTED
Mr and Mrs M TAYLOR

Drawing Title
EXISTING & PROPOSED FIRST FLOOR PLAN

Scale 1:50

Drawn IW/CAD | Date AUG 99

Drawing No MT–04 | Rev –

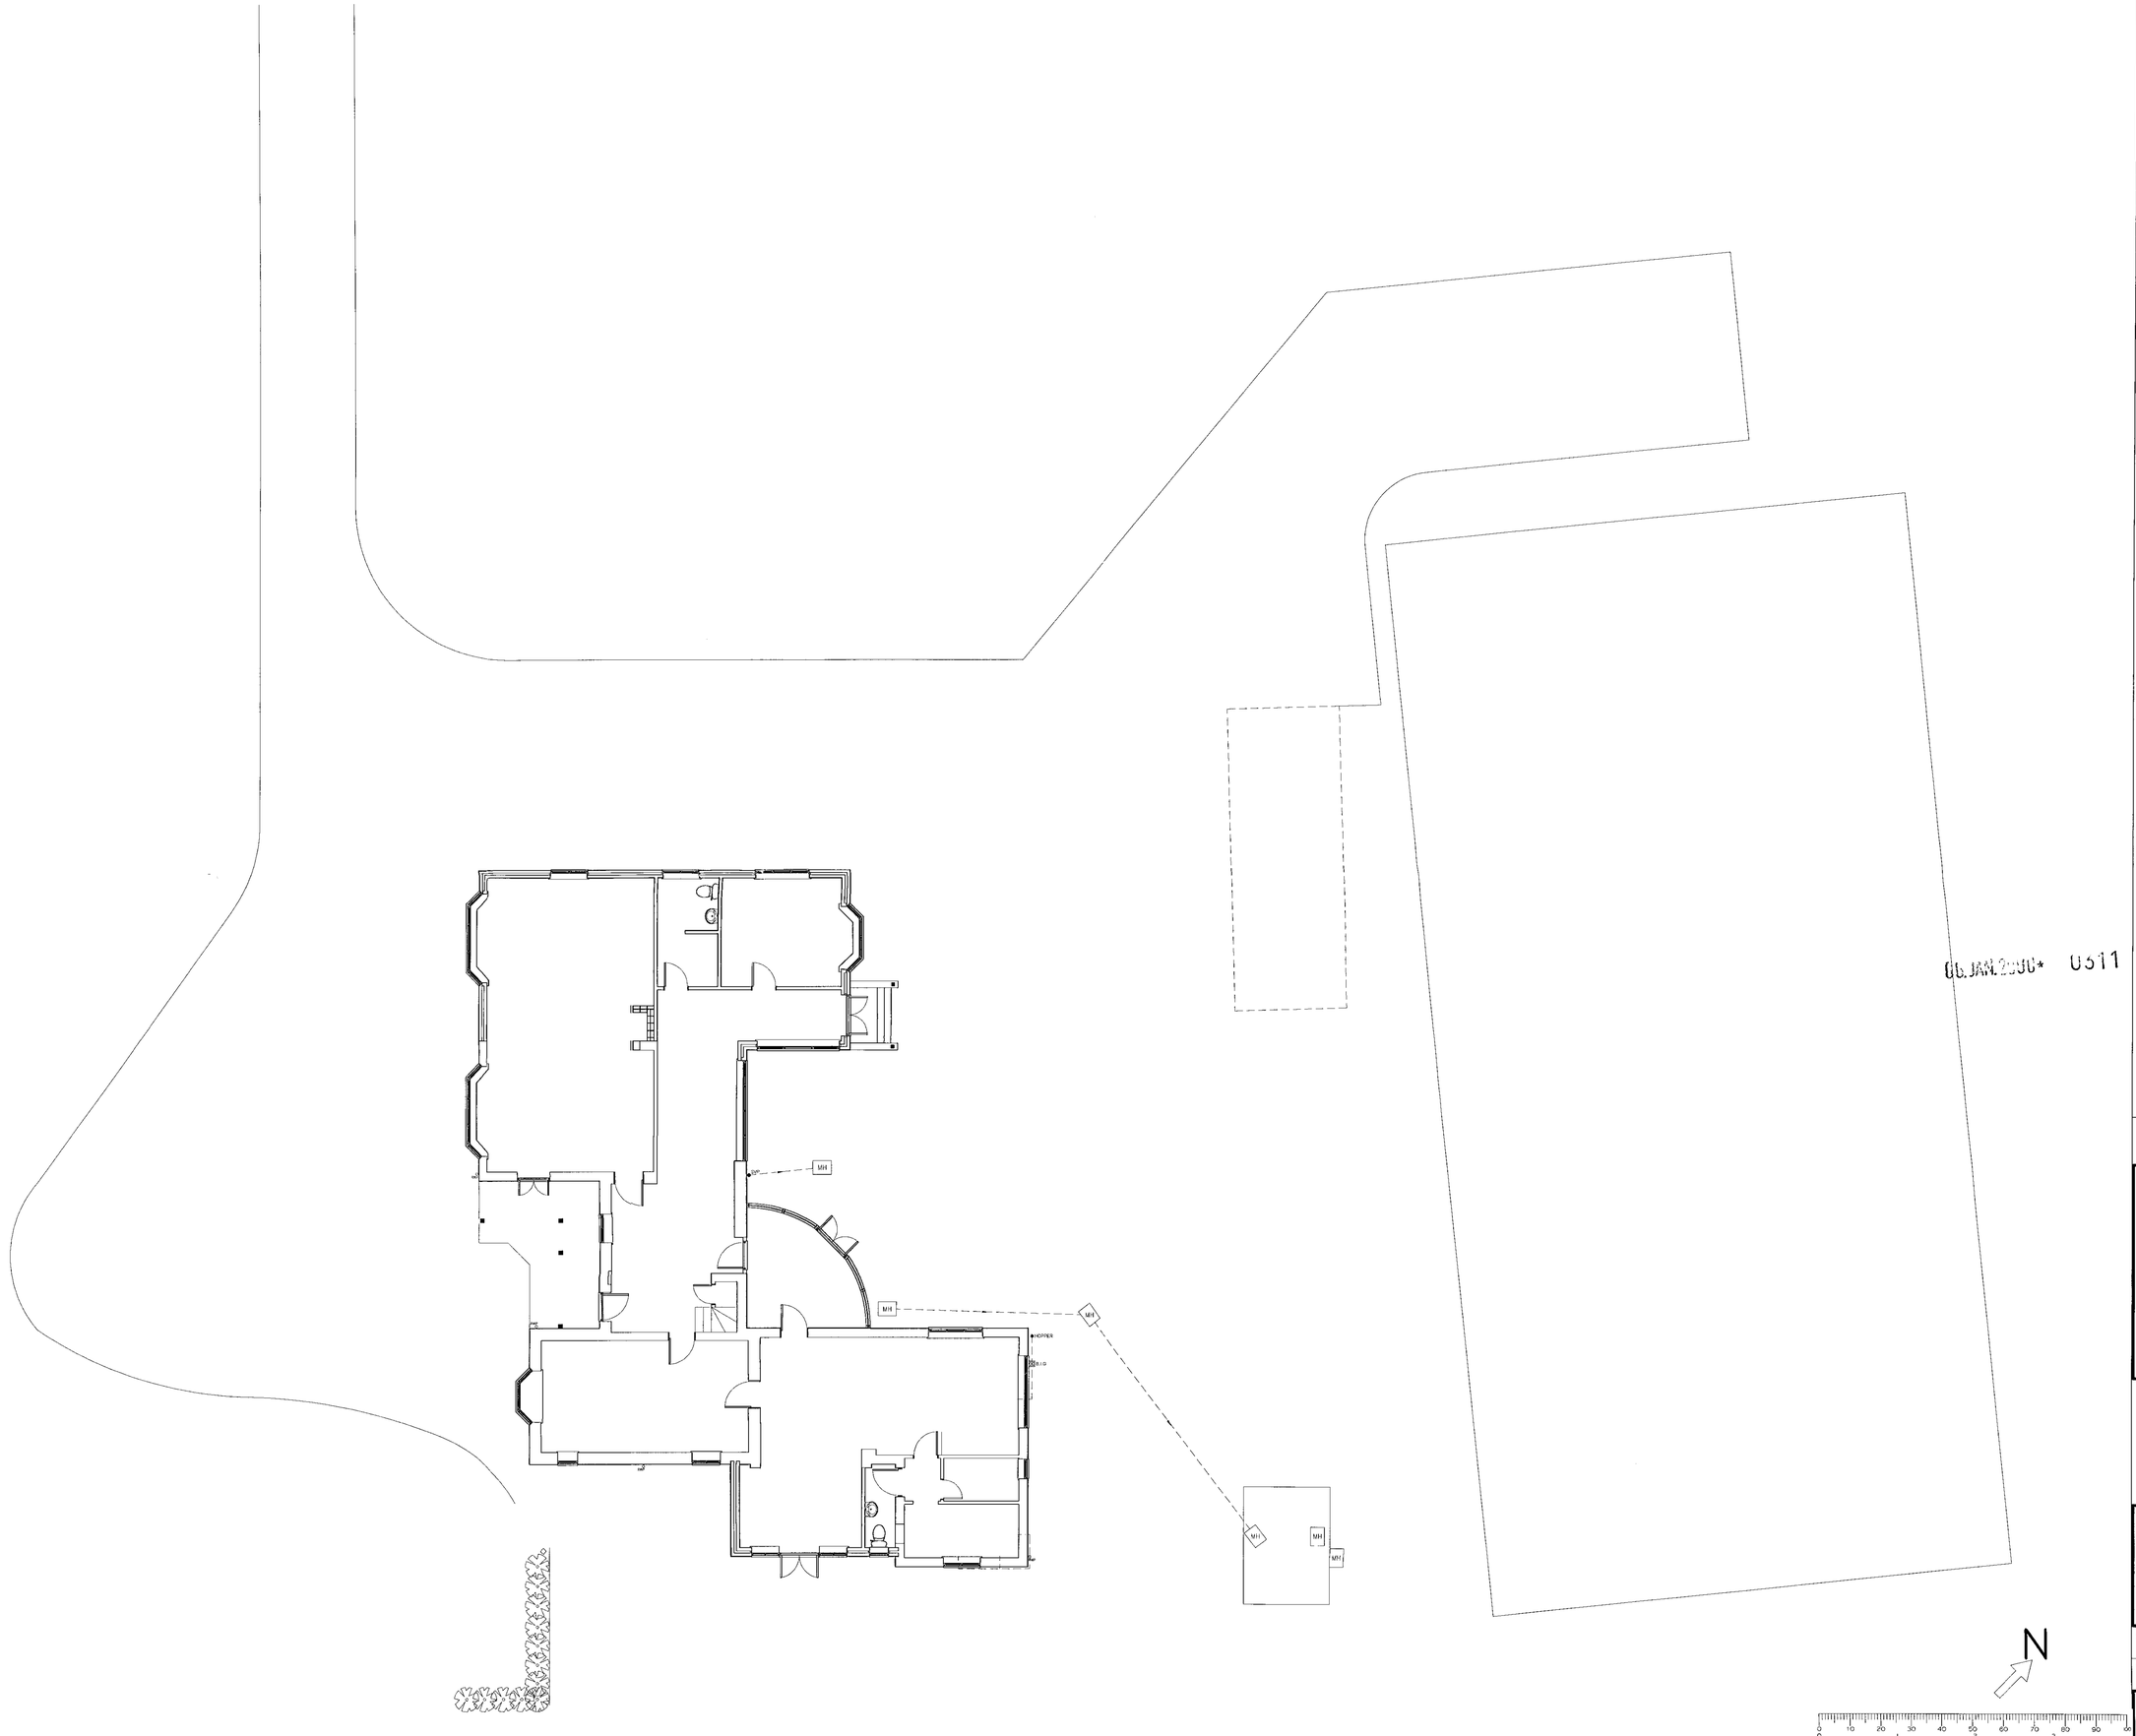

06 JAN 2000* U511

Notes.

1 All dimensions are shown in MILLIMETRES and must be checked on site prior to the commencement of work and any discrepancy is to be reported.

2 All work is to comply with the current requirements of the Building Regulations and allied legislation.

3 All materials are to be used and installed in strict compliance with the relevant manufacturer's recommendations.

Rev	Date	Amendments

Drawing Status
PLANNING

Woods
Design · Construction · Management
Ian Richard Woods
111 Grange Road Guildford
Surrey GU2 6QD
Telephone 01483 503395

Project
LONGMOOR LODGE
FINCHHAMPSTED
Mr and Mrs M TAYLOR


Drawing Title
PROPOSED
SITE PLAN


Scale 1:50

Drawn IW/CAD | Date AUG 99

Drawing No MT-02 | Rev –

06 JAN 2000* 0511

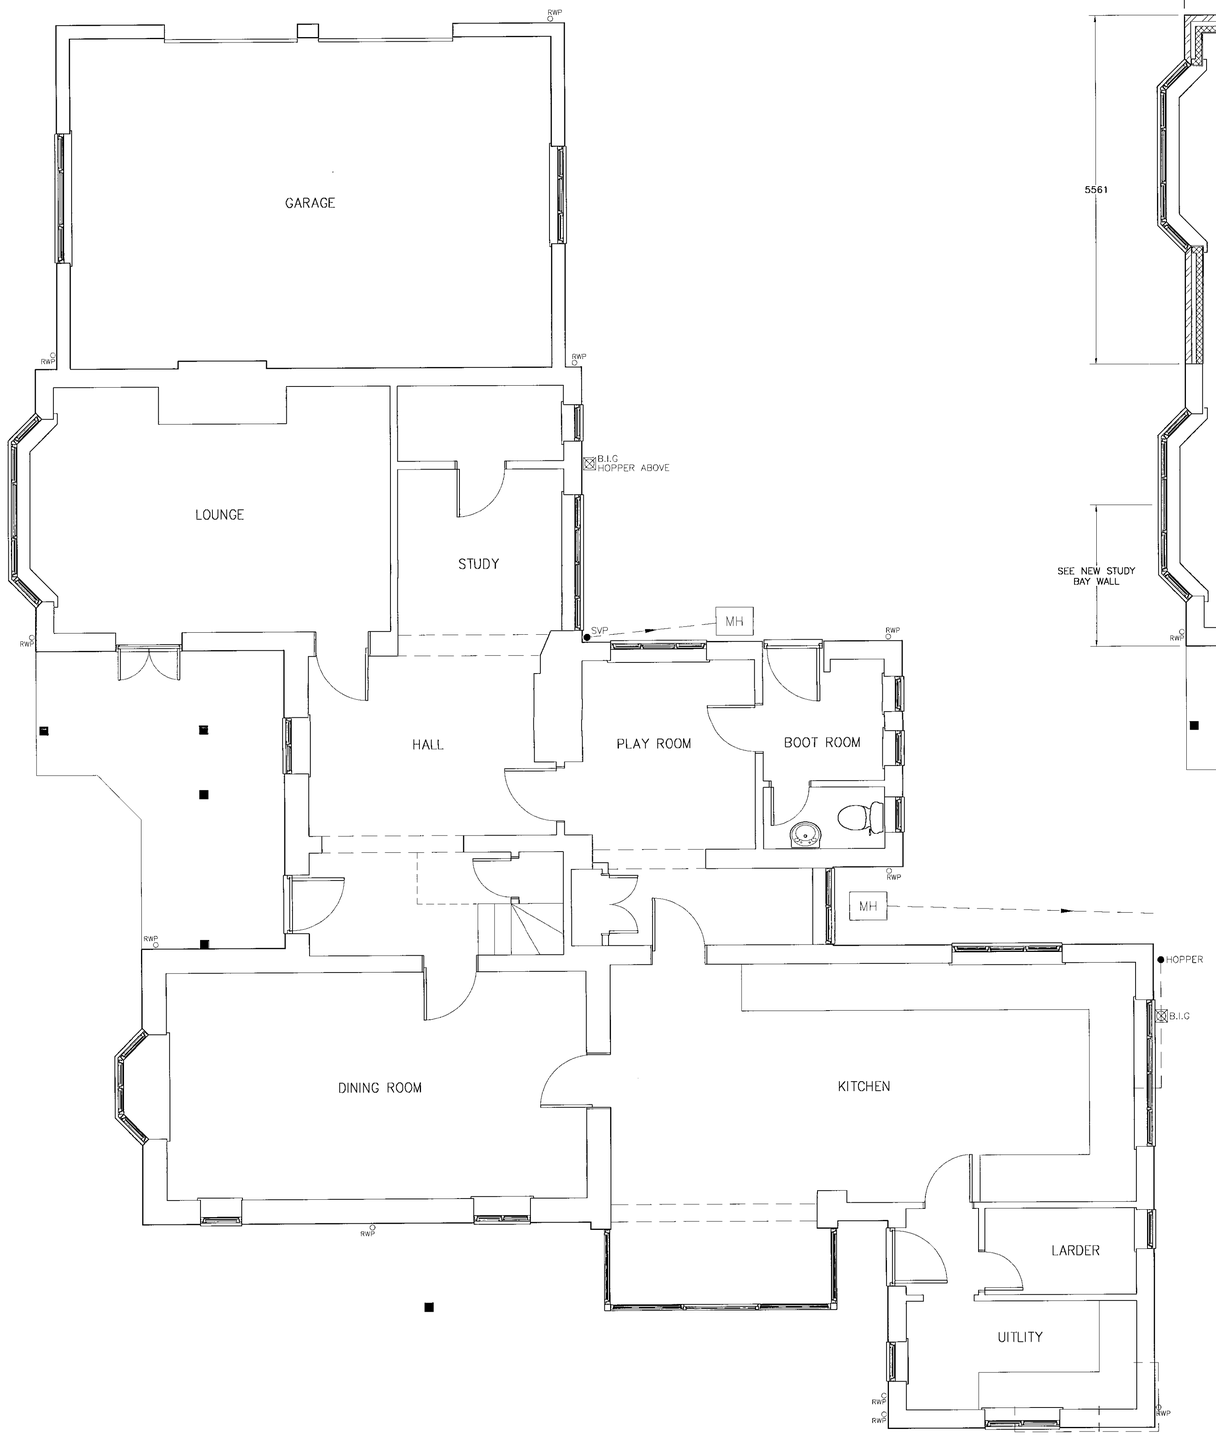

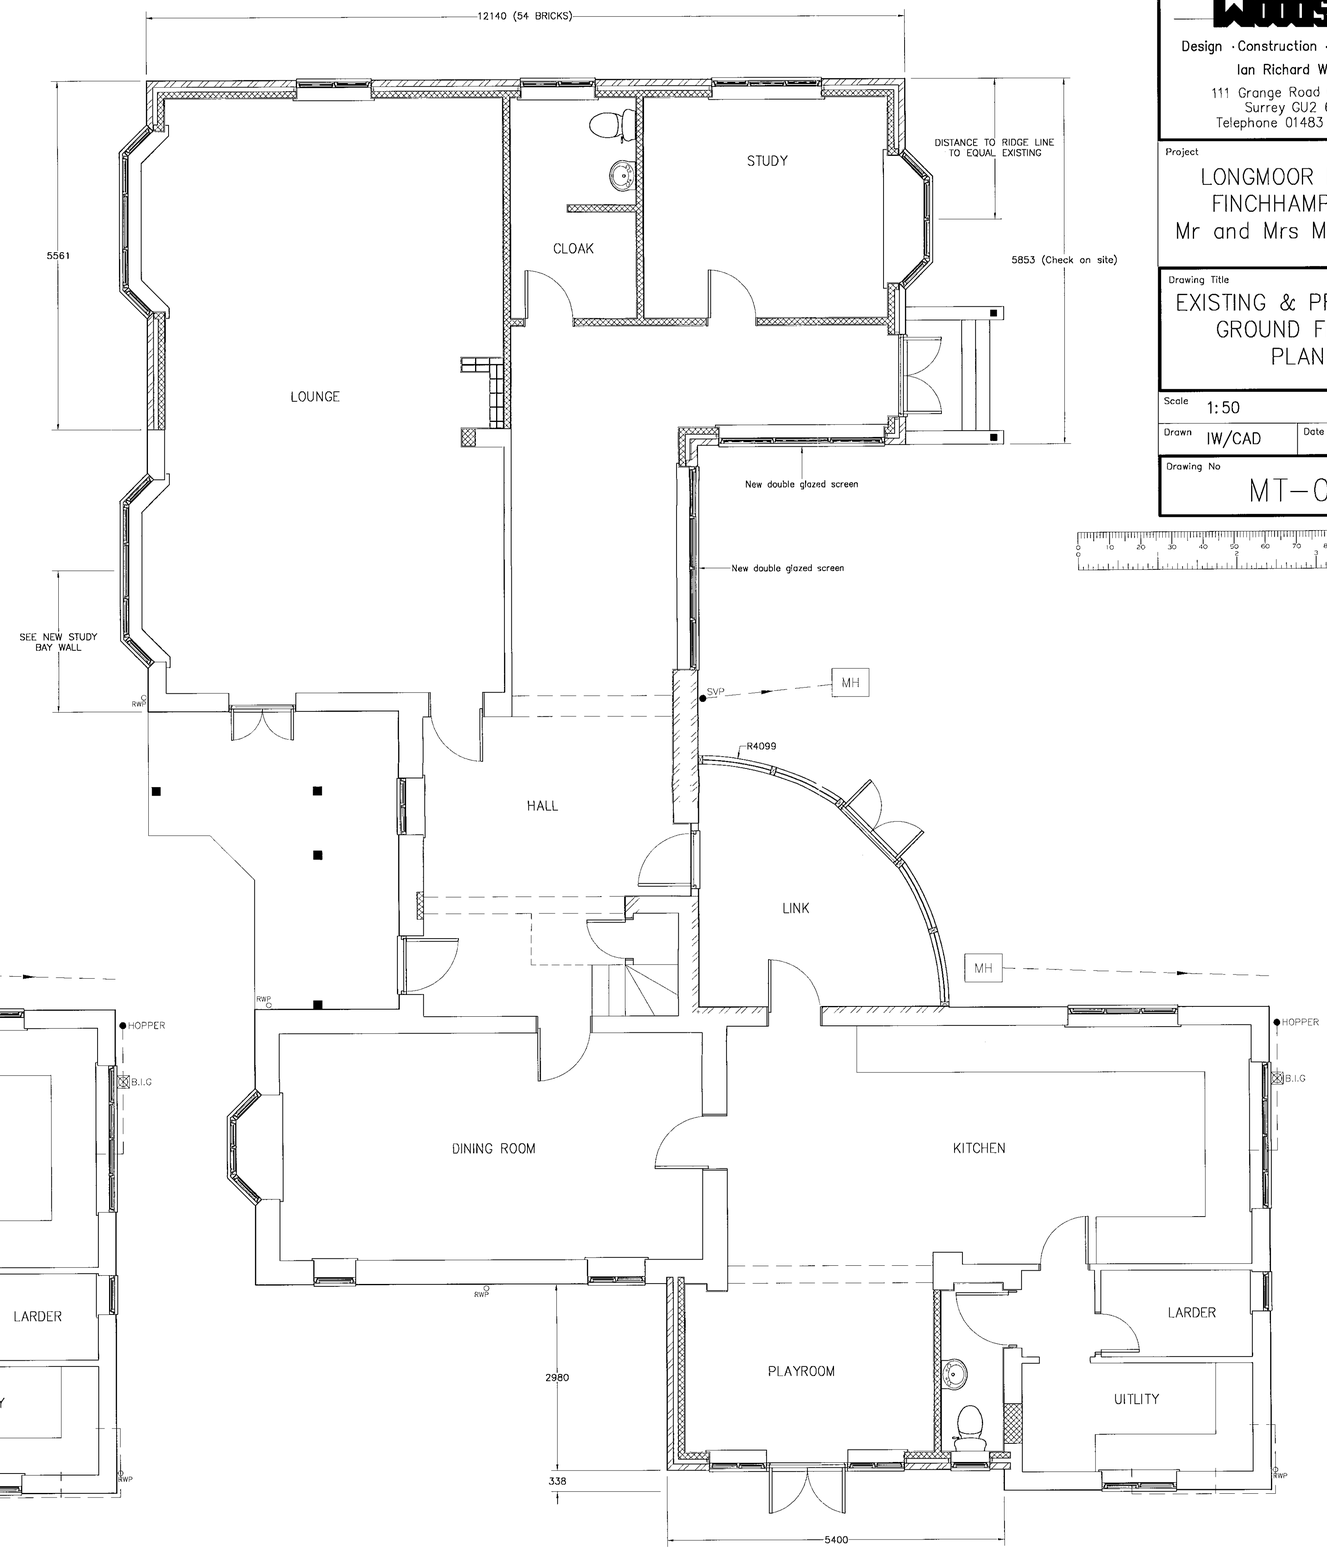

Notes.

1 All dimensions are shown in MILLIMETRES and must be checked on site prior to the commencement of work and any discrepancy is to be reported.

2 All work is to comply with the current requirements of the Building Regulations and allied legislation.

3 All materials are to be used and installed in strict compliance with the relevant manufacturer's recommendations.

Drawing Status
PLANNING

Woods
Design · Construction · Management
Ian Richard Woods
111 Grange Road Guildford
Surrey GU2 6QD
Telephone 01483 503395

Project
LONGMOOR LODGE
FINCHHAMPSTED
Mr and Mrs M TAYLOR

Drawing Title
EXISTING & PROPOSED GROUND FLOOR PLAN

Scale 1:50

Drawn IW/CAD | Date AUG 99

Drawing No MT–03 | Rev –