

Loddon Court Farm - "Side Road Ahead" Sign Scheme

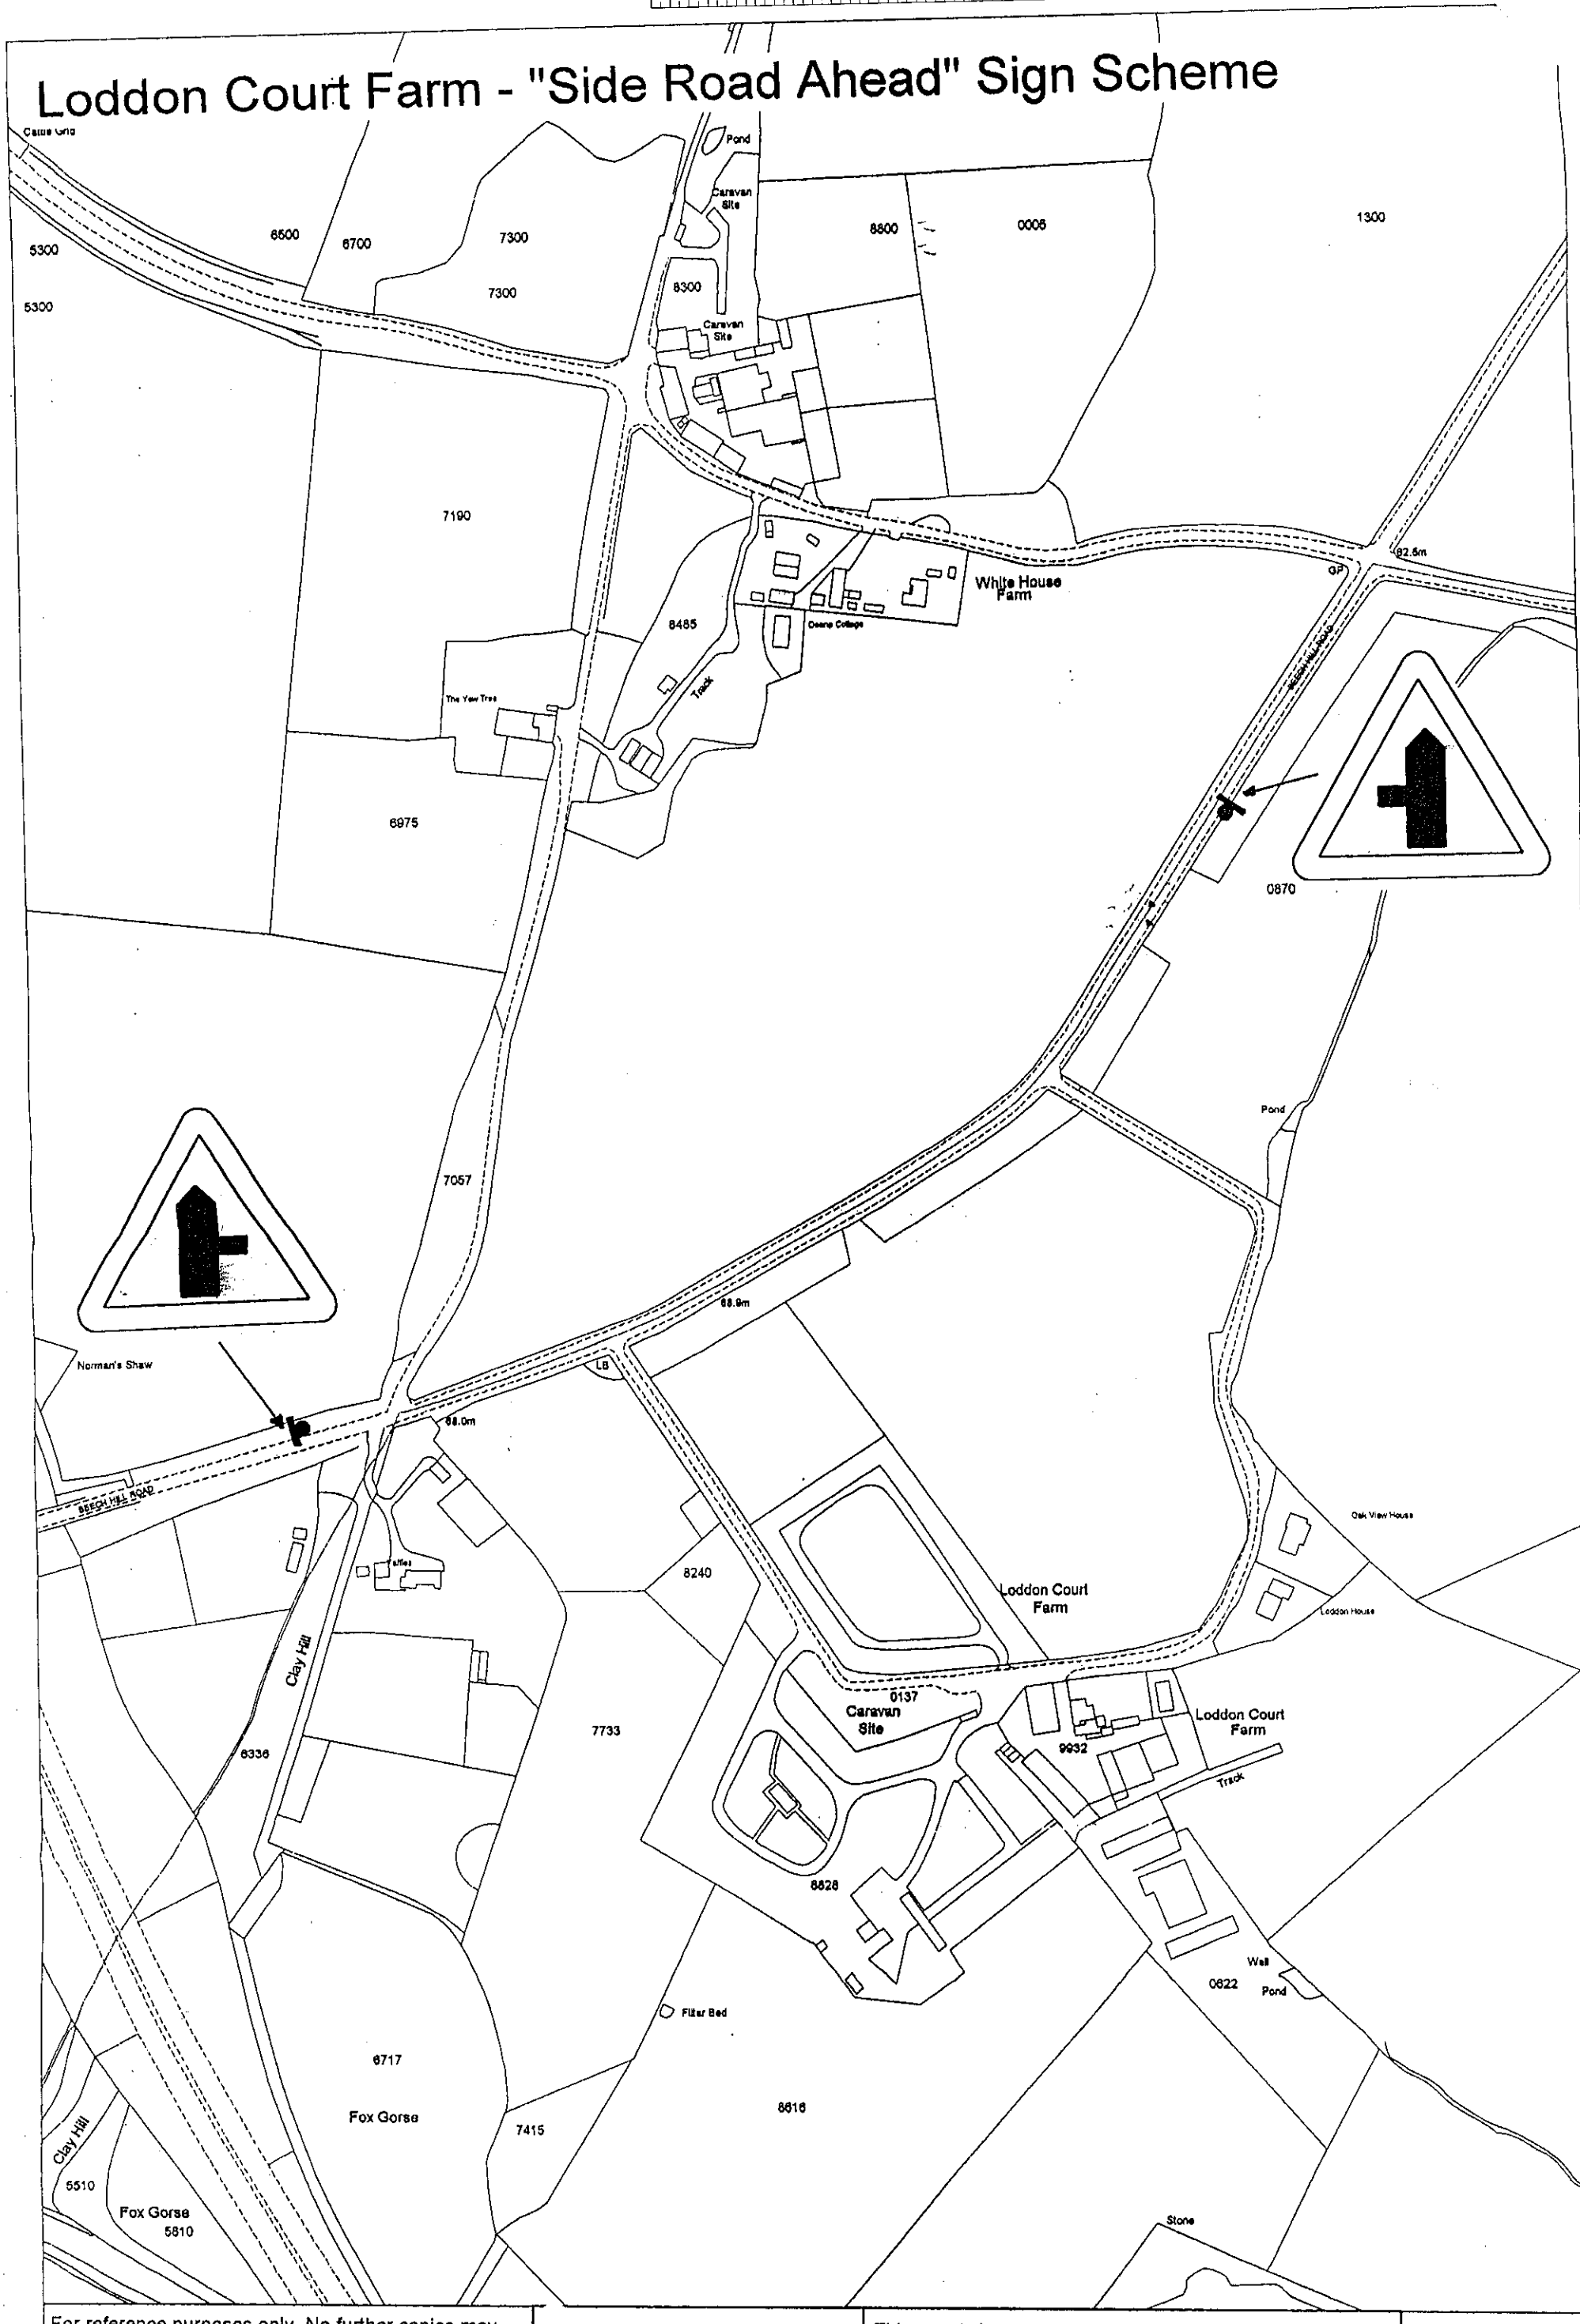

For reference purposes only. No further copies may be made.


Site Plan
Scale: 1 to 2500

This map is base pon Ordnance Survey material with the permission of Ordnance Survey on behalf of the Controller of HMSO Office. © Crown Copyright.

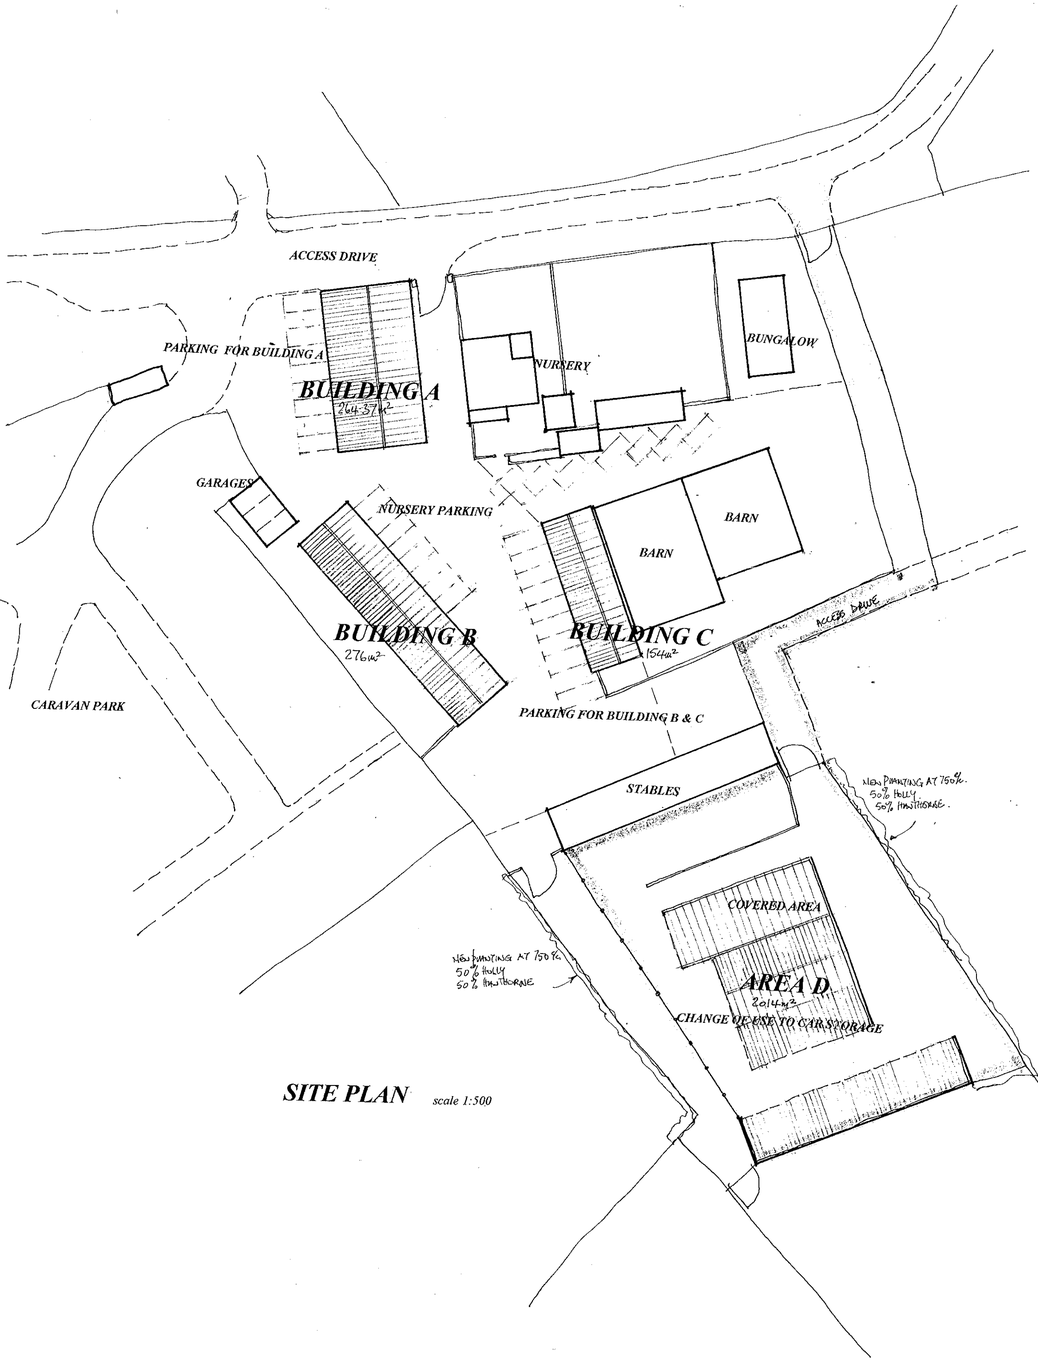

SITE PLAN *scale 1:500*



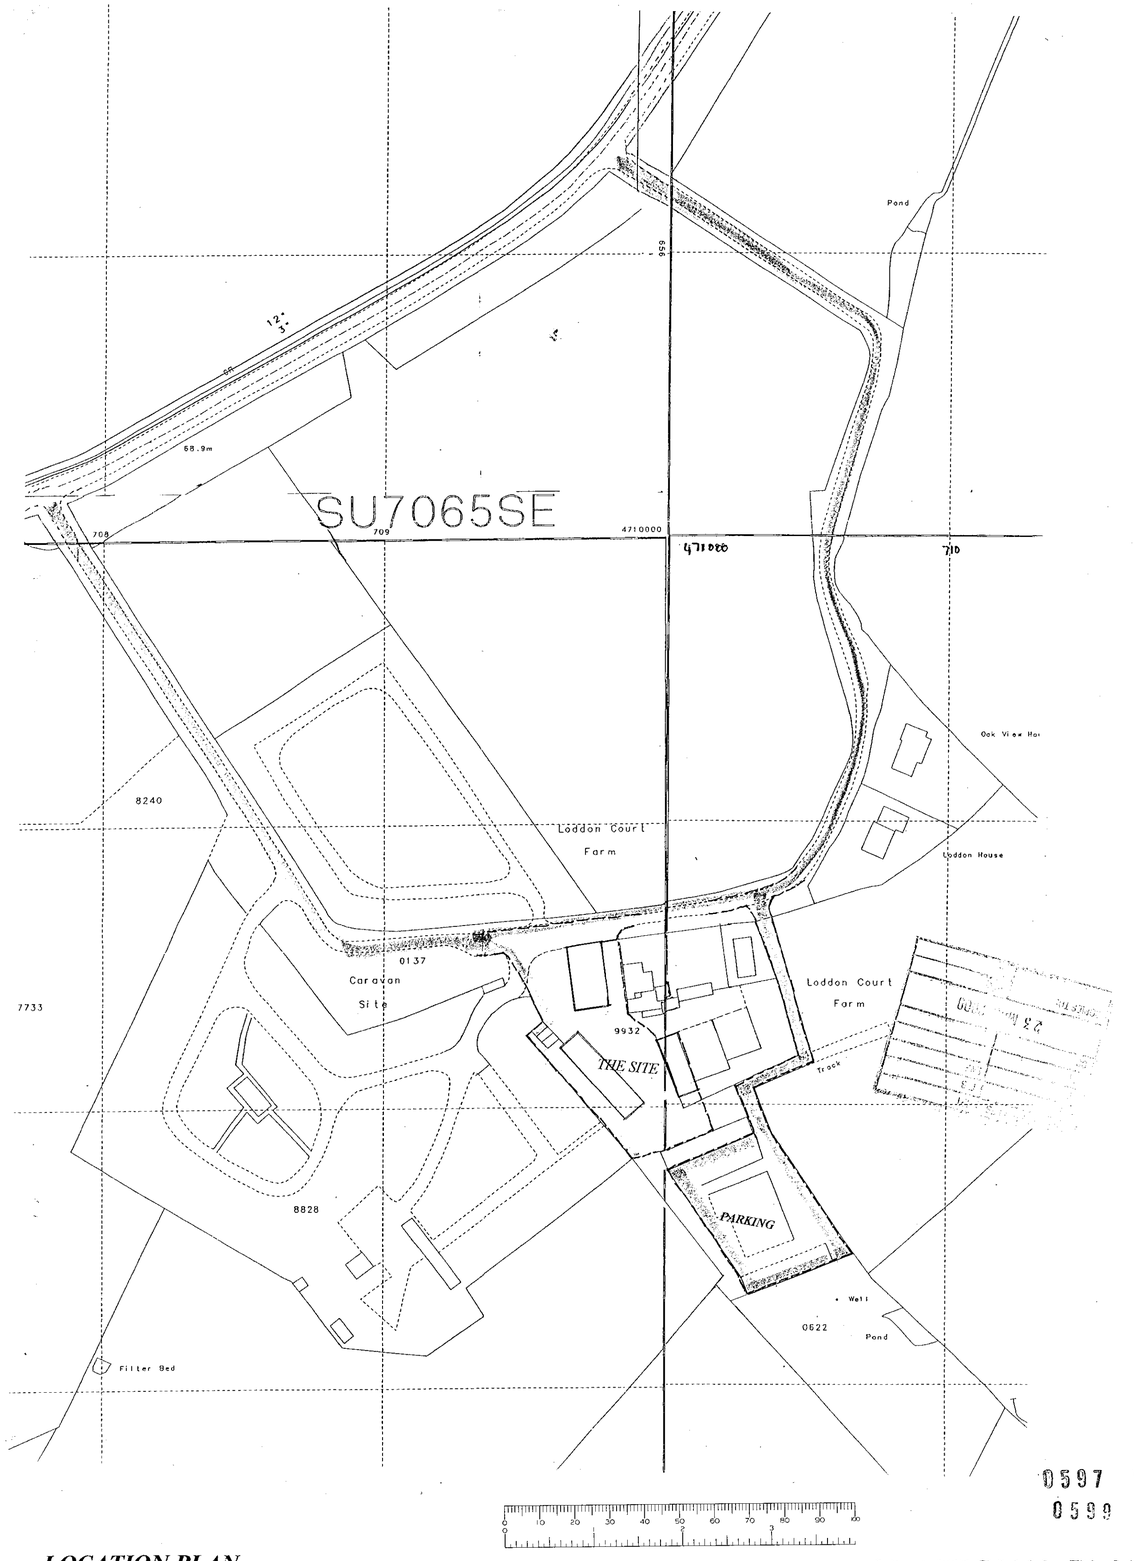

LOCATION PLAN *scale 1:1250*

0597
0599

ADDITIONAL PLAN


Proposal
CHANGE OF USE.

Drawing
SITE & LOCATION PLANS

Site
LODDON COURT FARM. SPENCERS WOOD .

Date ***February 00*** *Scale* ***1:1250 & 1:500*** *Drawing No* ***D 510-01*** A

COLIN DAWSON & ASSOCIATES
Architectural Design & Building Surveying.
MALVERN HOUSE
1 MALVERN WAY
TWYFORD
READING. BERKSHIRE. RG10 9PY.
Tel:. **(0118) 9343322** *Fax:* **(0118) 9343322**

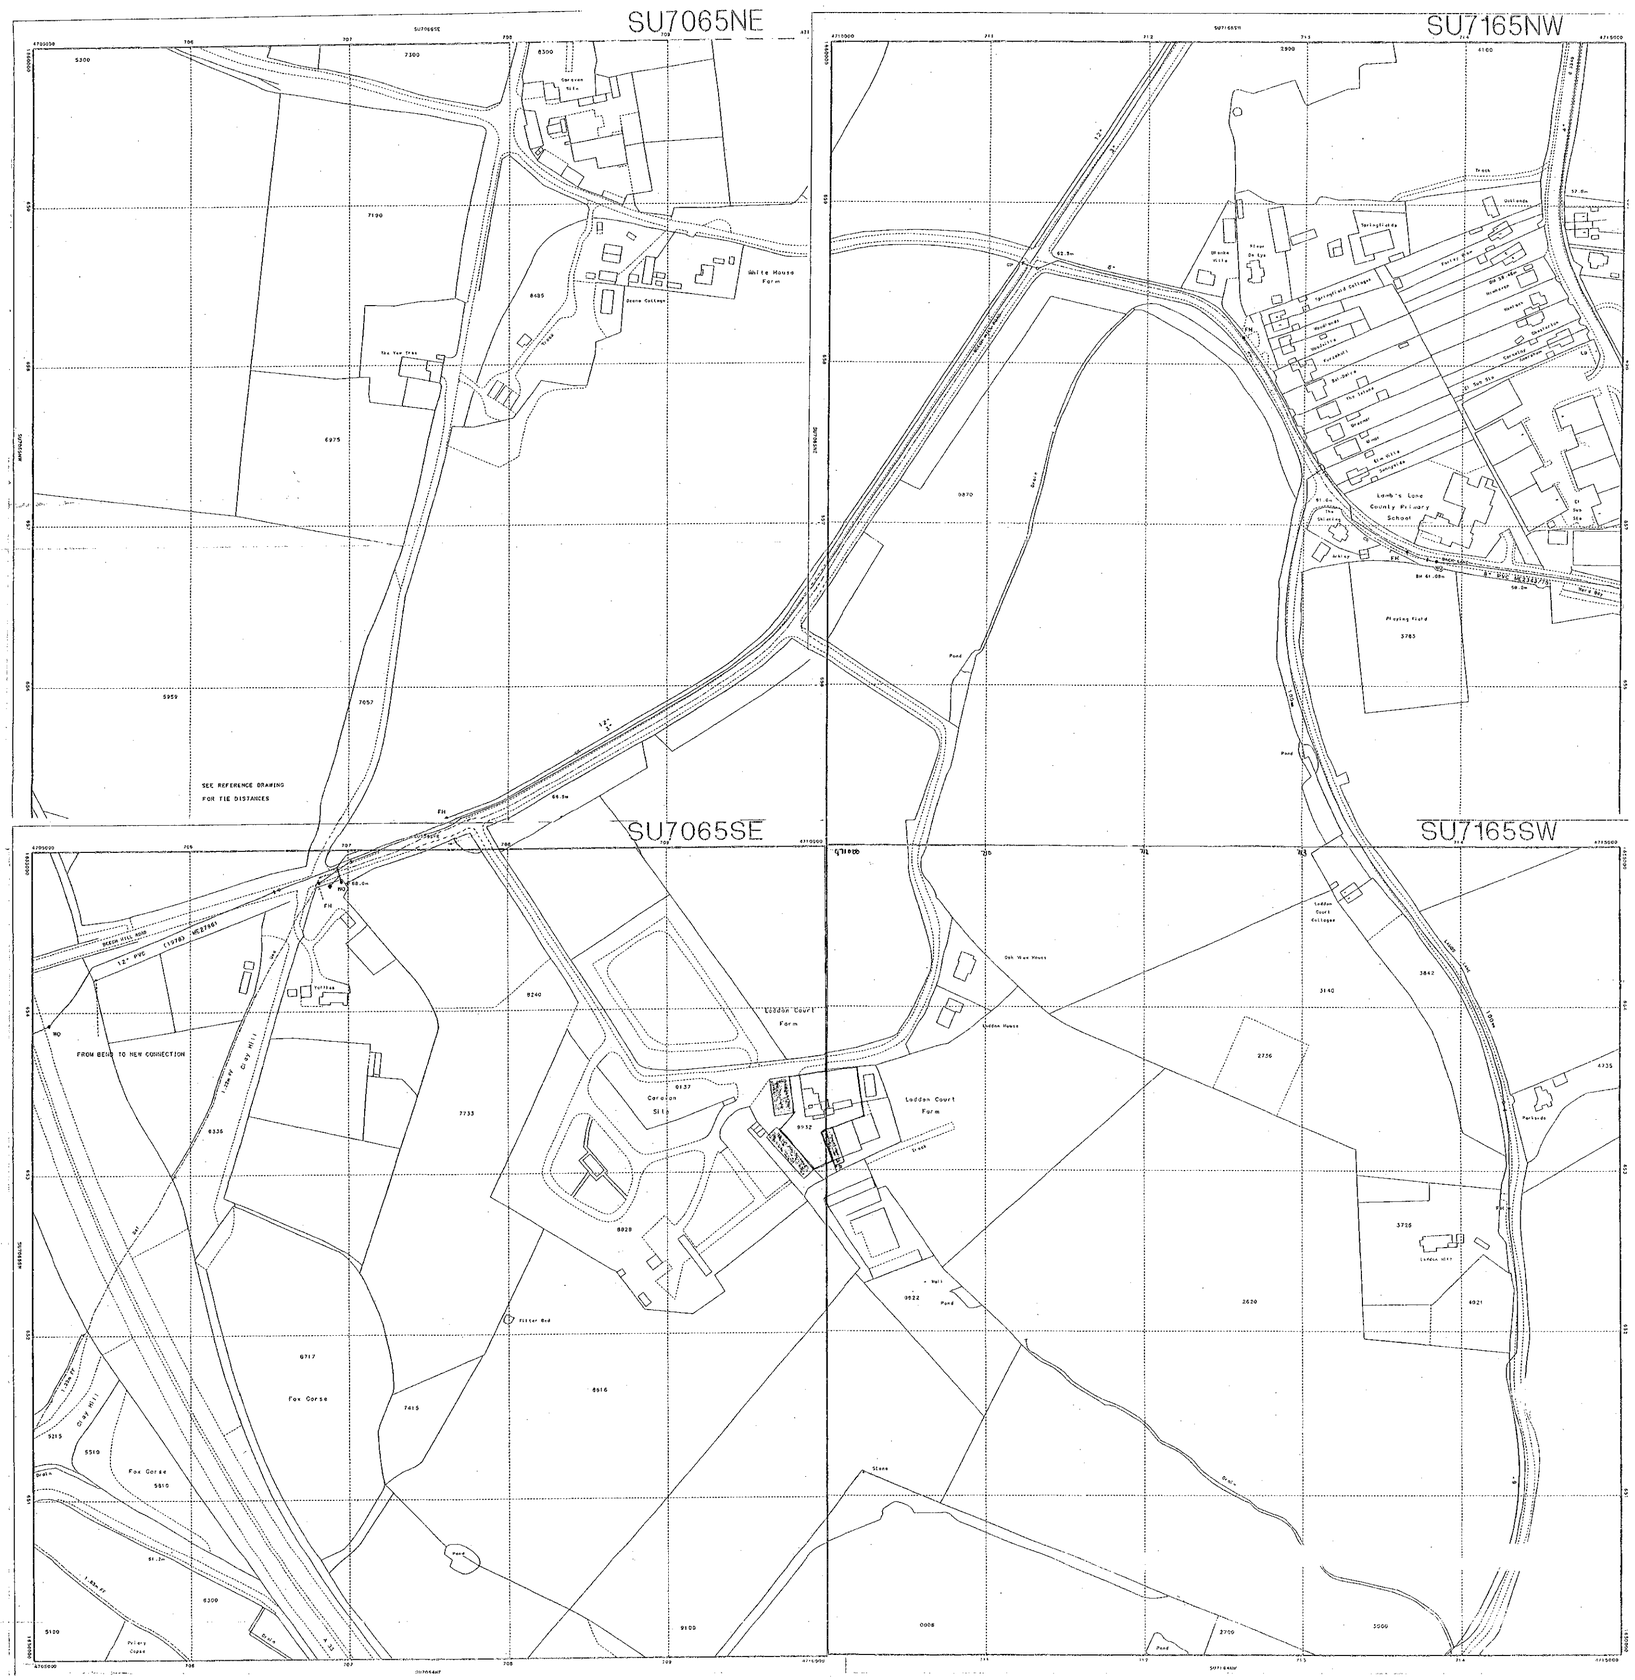

PLANNING
PRO
GC
APP
CS
25 MAR 2000
COPIES TO: DSK FILE

0597
0599

ADDITIONAL PLAN


Proposal
CHANGE OF USE.

Drawing
SITE LOCATION PLAN


Site
LODDON COURT FARM. SPENCERS WOOD .


Date ***March 00*** *Scale* ***1:2500*** *Drawing No* ***D 510-05***

COLIN DAWSON & ASSOCIATES
Architectural Design & Building Surveying.
MALVERN HOUSE
1 MALVERN WAY
TWYFORD
READING. BERKSHIRE. RG10 9PY.
Tel: . **(0118) 9343322** *Fax:* **(0118) 9343322**

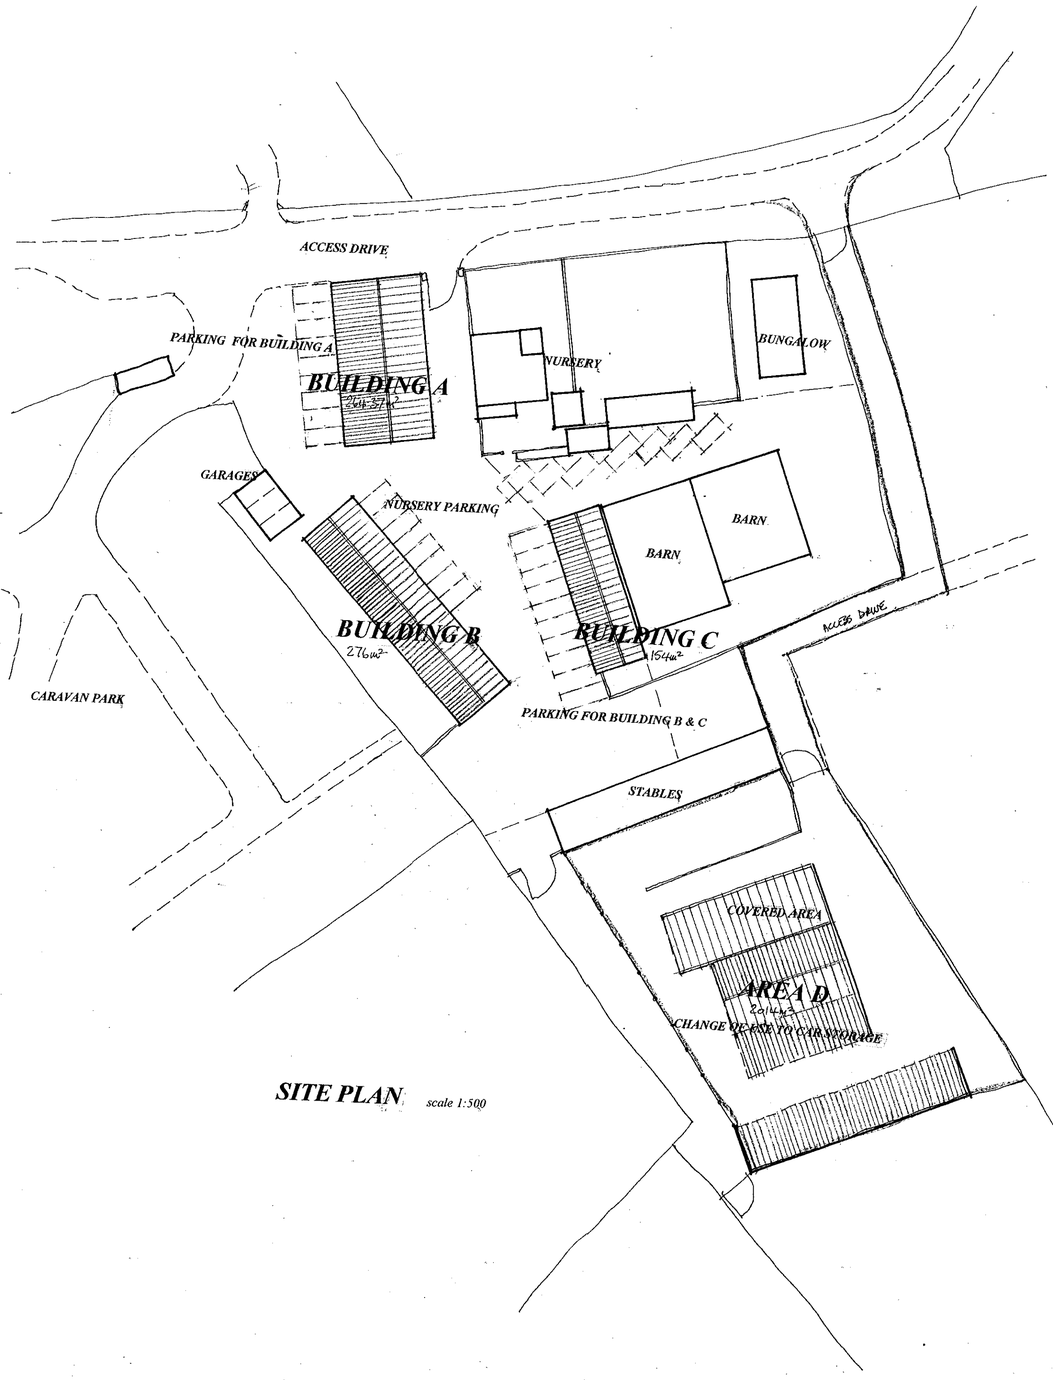

SITE PLAN scale 1:500

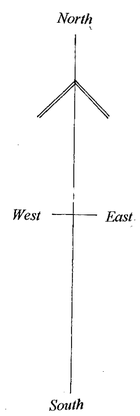

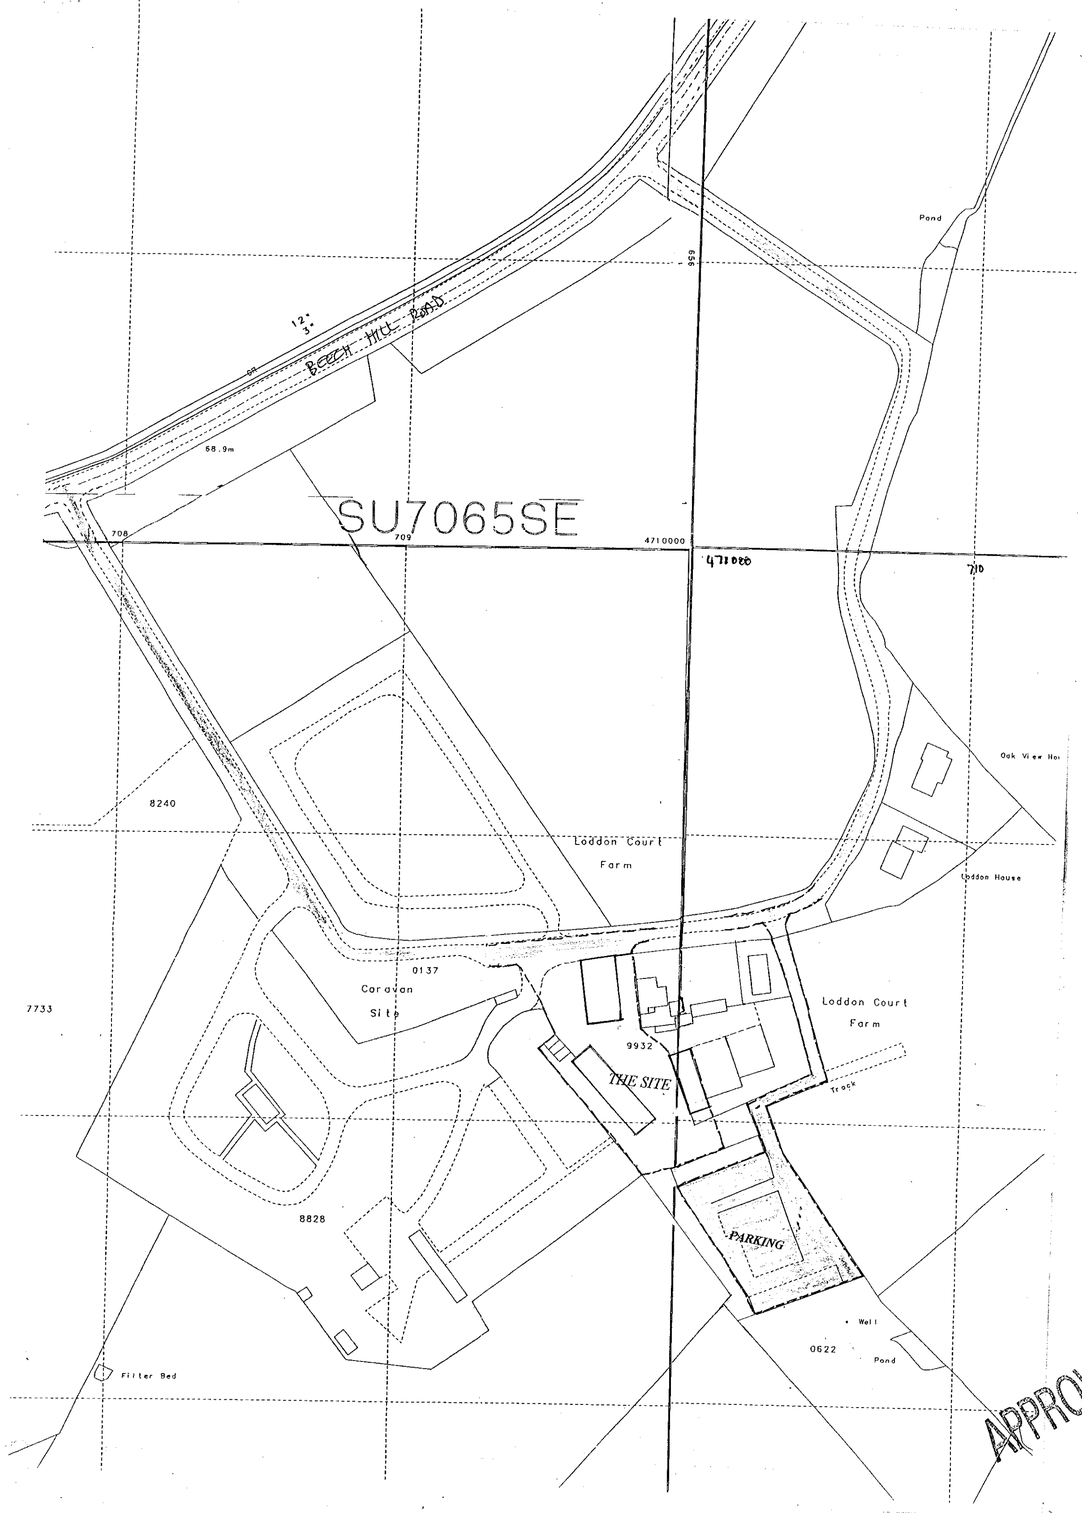

LOCATION PLAN scale 1:1250

APPROVED

15.FEB. 2000* 0597


Proposal CHANGE OF USE.
Site

Drawing SITE & LOCATION PLANS

LODDON COURT FARM. SPENCERS WOOD.


Date February 00 *Scale* 1:1250 & 1:500 *Drawing No* D 510-01

COLIN DAWSON & ASSOCIATES
Architectural Design & Building Surveying.
MALVERN HOUSE
1 MALVERN WAY
TWYFORD
READING. BERKSHIRE RG10 9PY.
Tel: **(0118) 9343322** *Fax:* **(0118) 9343322**

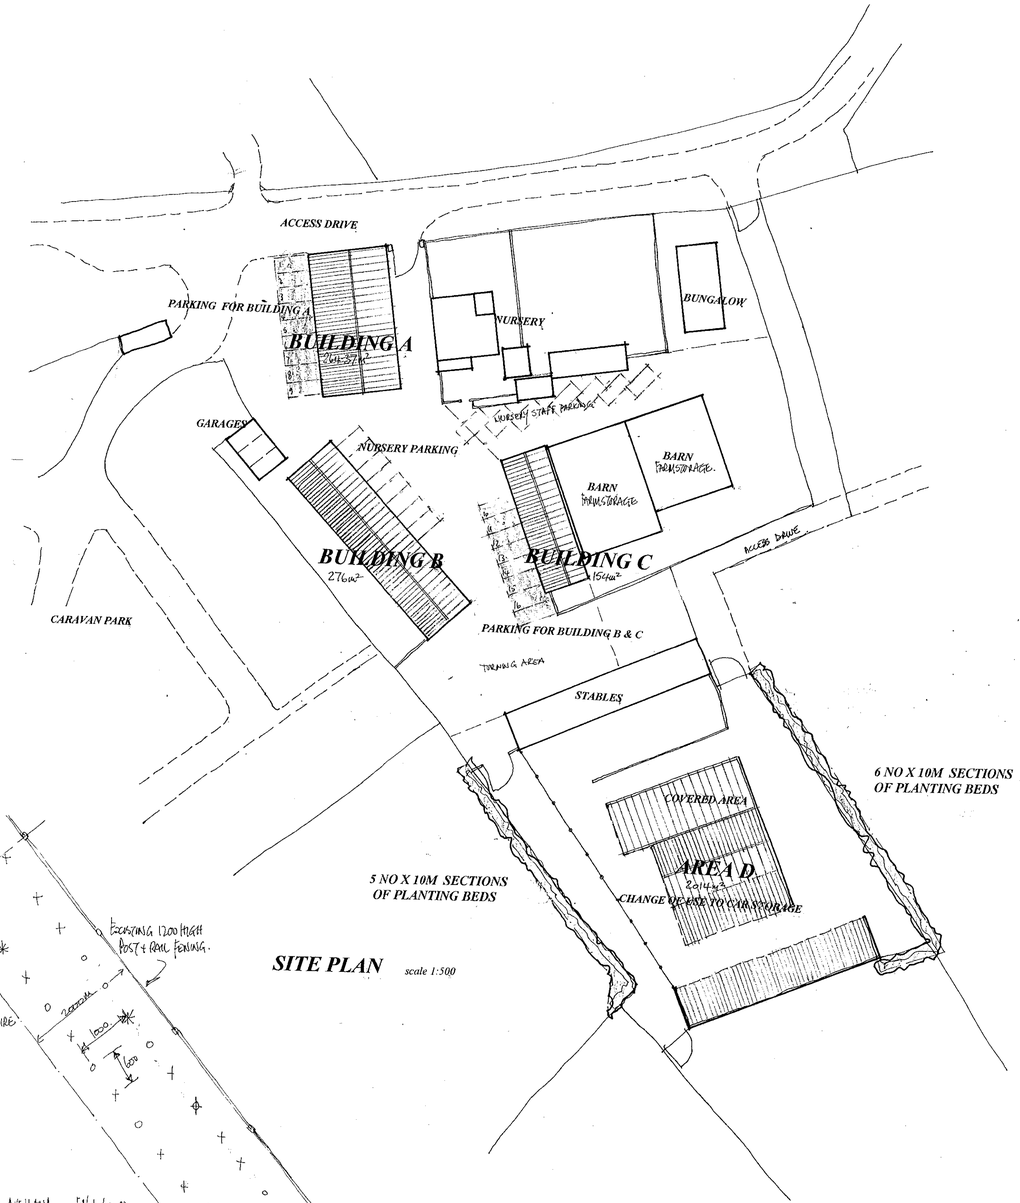

SITE PLAN

scale 1:500

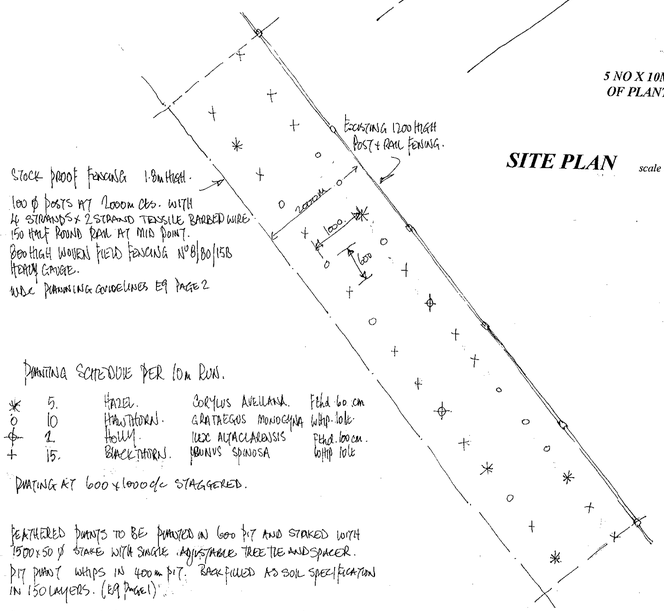

STOCK PROOF FENCING 1.8m HIGH.
100 ϕ POSTS AT 2000m CRS. WITH
4 STRANDS 5 x 2 STRAND TENSILE BARBED WIRE
150 HALF ROUND RAIL AT MID POINT.
800 HIGH WOVEN FIELD FENCING N°8/80/15B
HERRING GRADE.
W.D.C. PLANNING GUIDELINES E9 PAGE 2

PLANTING SCHEDULE PER 10m RUN.

*	5.	HAZEL.	CORYLUS AVELLANA.	Fthd 60 cm
○	10	HAWTHORN.	CRATAEGUS MONOGYNA	Whip 1ole
⊕	1.	HOLLY	ILEX AQUIFOLIUM	Fthd. 60cm.
+	15.	BLACKTHORN.	PRUNUS SPINOSA	Whip 1ole


PLANTING AT 600 x 1000 c/c STAGGERED.

FEATHERED PLANTS TO BE PLANTED IN 600 PIT AND STAKED WITH 1500 x 50 ϕ STAKE WITH SINGLE ADJUSTABLE TREE TIE AND SPACER.
PIT PLANT WRAPS IN 400m PIT. BACKFILLED AS SOIL SPECIFICATION IN 150 LAYERS. (E9 Page 1).

SOIL SPECIFICATION

EXISTING SOIL TO BE TURNED OVER TO A DEPTH OF 450m WITH SLOW RELEASE FERTILISER APPLIED TO MANUFACTURER'S RECOMMENDATION. 50m GRADE CORKEBARK MULCHED TO 75m DEPTH AFTER PLANTING AND BROADCAST 24 GRANULES INCORPORATED IN PLANTING PITS TO MANUFACTURERS RECOMMENDATIONS.
MAINTENANCE OF PLANTING BEDS TO W.D.C. GUIDELINES E11 PAGE 1.

TYPICAL 10m SECTION OF PLANTING BEDS

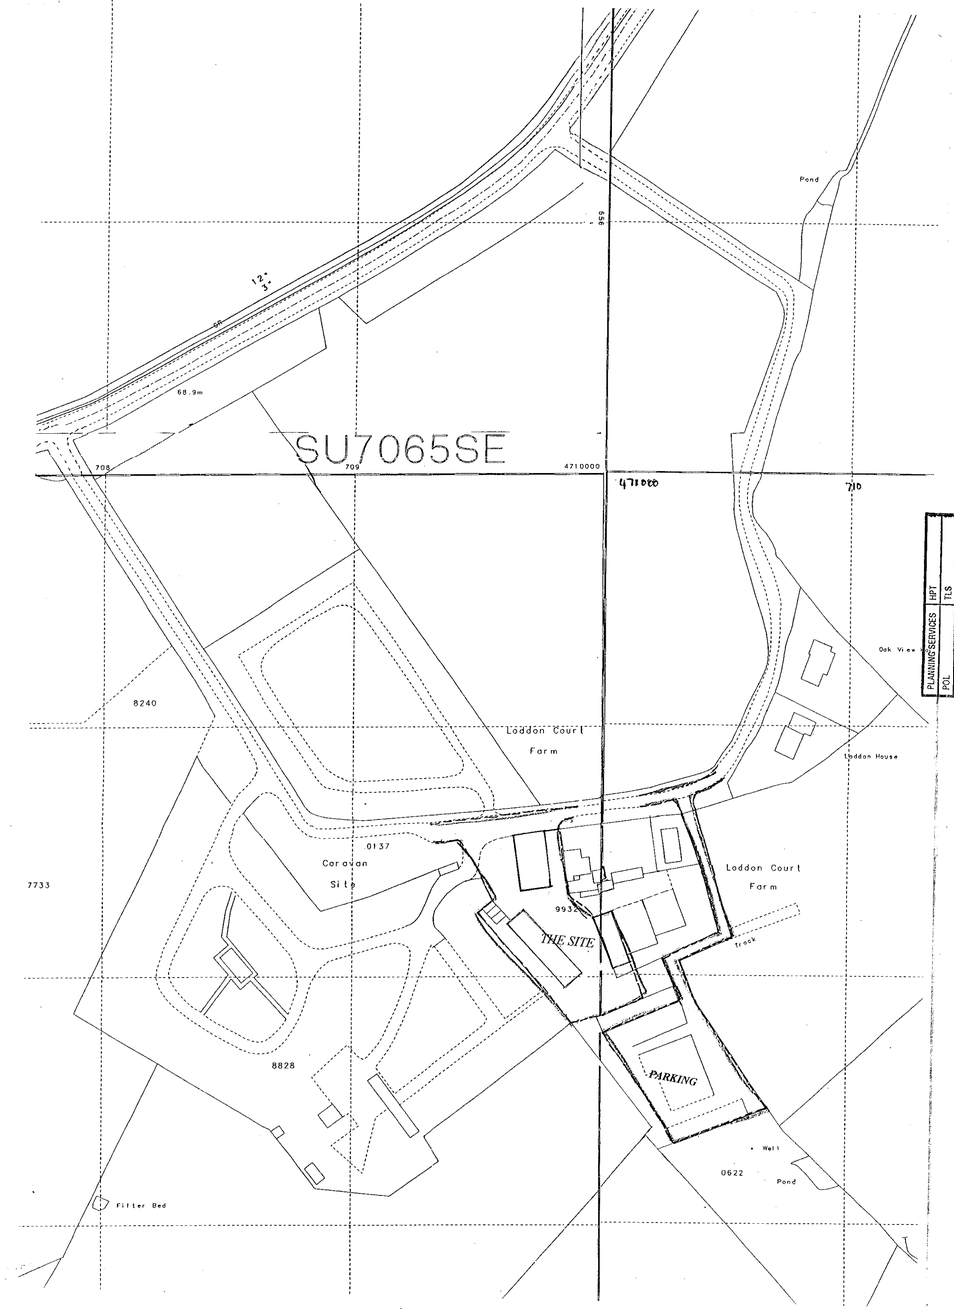

LOCATION PLAN

scale 1:1250

0 10 20 30 40 50 60 70 80 90 100

Proposal
CHANGE OF USE.

Drawing
SITE & LOCATION PLANS

Site
LODDON COURT FARM. SPENCERS WOOD .

Date **February 00** *Scale* **1:1250 & 1:500** *Drawing No* **D 510-01 C**

COLIN DAWSON & ASSOCIATES
Architectural Design & Building Surveying.
MALVERN HOUSE
1 MALVERN WAY
TWYFORD
READING. BERKSHIRE RG10 9PY.
Tel: **(0118) 9343322** *Fax:* **(0118) 9343322.**