


23

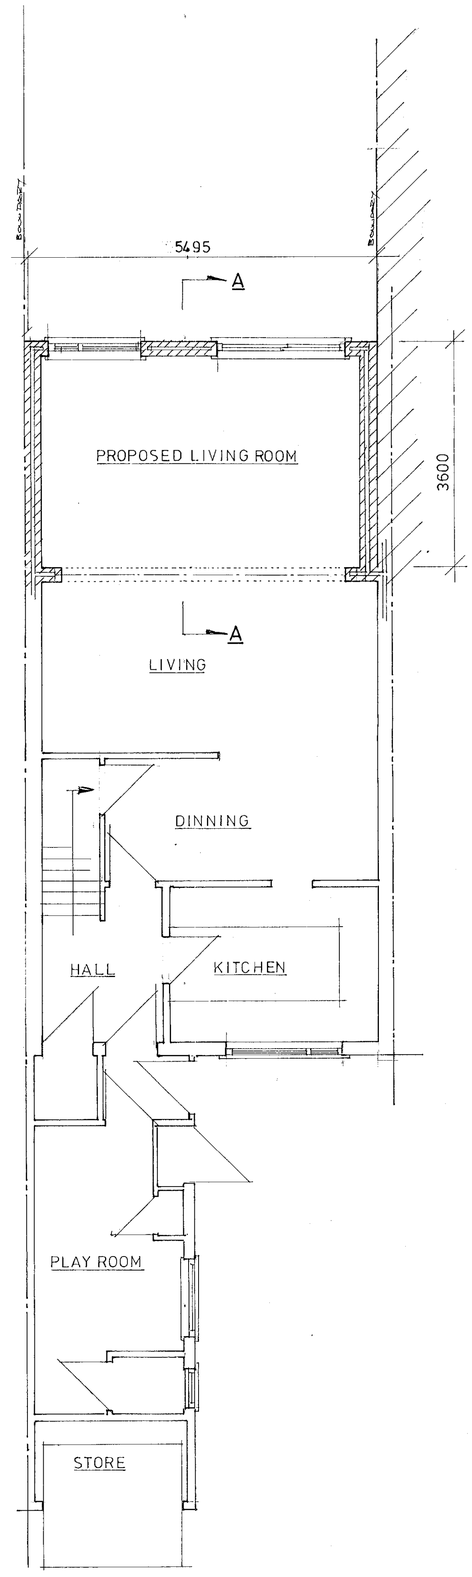

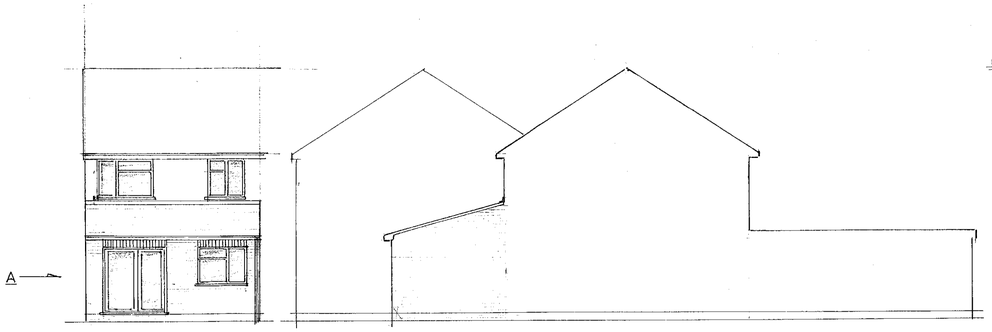


REAR


SIDE

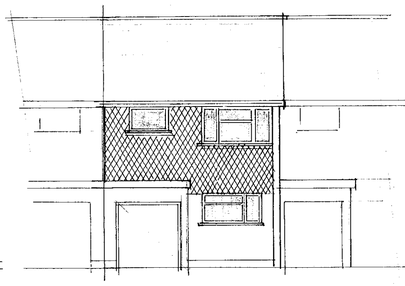


FRONT

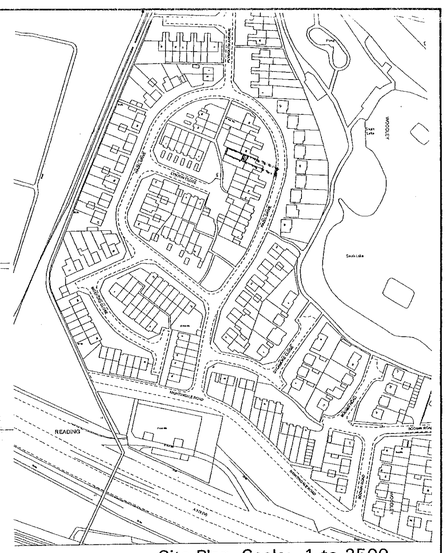


Site Plan, Scale: 1 to 2500

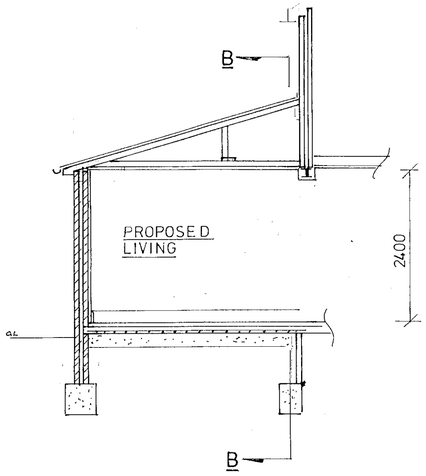

AA

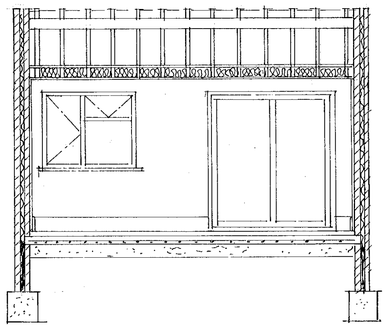

BB

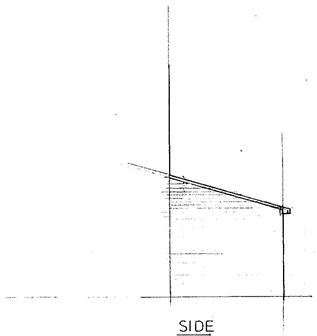

SIDE

VIEW ON A

NOTE THIS VIEW IS OBSCURED BY WALL OF No 23 & IS FOR REF ONLY.

B	17/2/2000	
A		
	Date	Revisions

© copyright

22.FEB.2000 0617

Client
MR & MRS HOUSE

Job Title
SINGLE STOREY REAR EXTENSION

SUPERSEDED

Drawing Title
PROPOSED REAR SINGLE STOREY EXTENSION
AT
23 HAZEL DRIVE
WOODLEY
READING
MR & MRS HOUSE

Scale 1:50 / 1:100 / 1:1250

Date NOV 99

Drawn by DTAYLOR


01276 32866
07971 411857


Drg. No. PH 2240


Rev. B


(ARCH.)


594 x 841mm A1

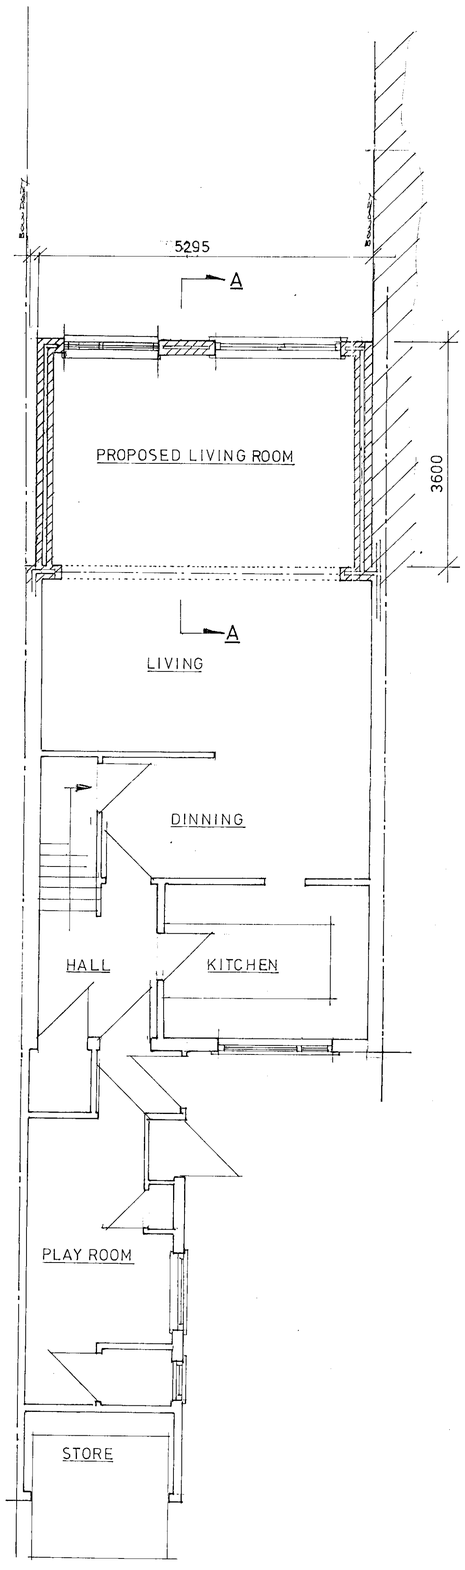

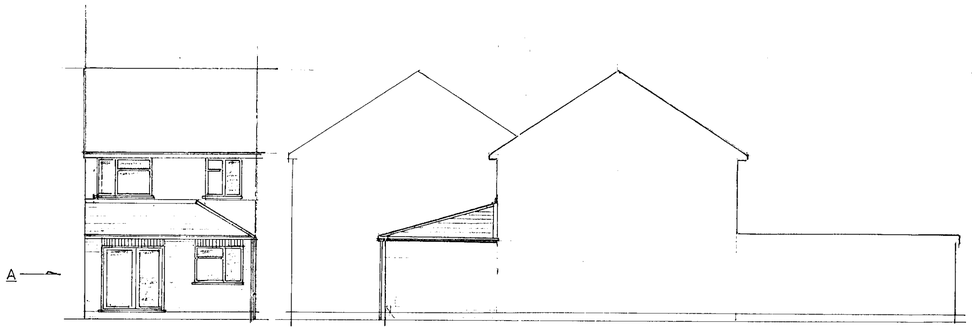


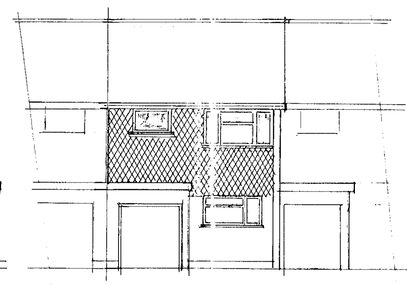

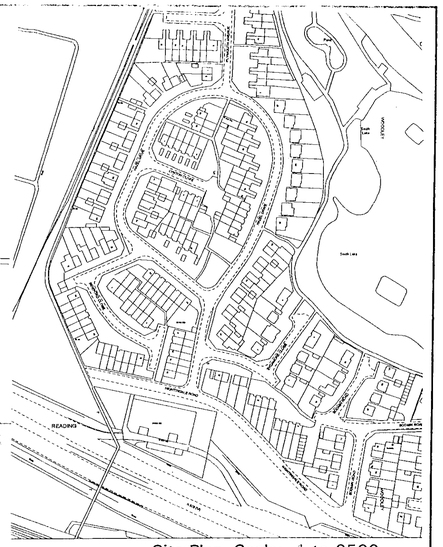


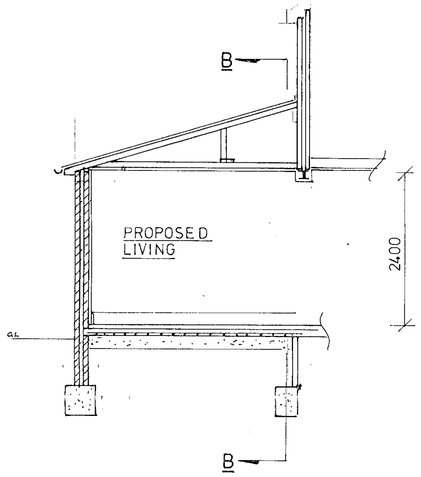

AA

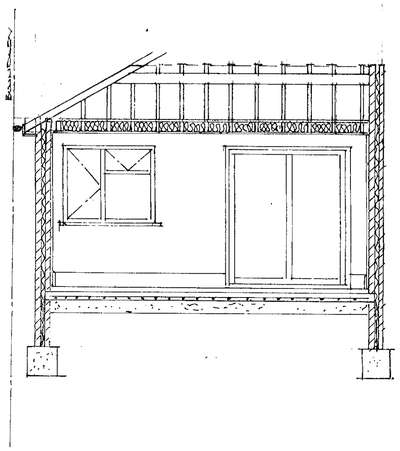

BB

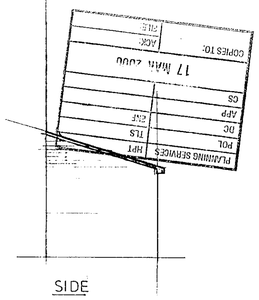

SIDE
VIEW ON A

NOTE THIS VIEW IS OBSCURED BY WALL OF N° 23 & IS FOR REF ONLY.

C	17/3/2000	HIP END ADDED & RECORD PLANS
B	17/2/2000	
A		
	Date	Revisions

© copyright

MINOR AMENDMENTS
0617
MINOR AMENDMENTS

Client
MR & MRS HOUSE

Job Title
SINGLE STOREY REAR EXTENSION

APPROVED

Drawing Title
PROPOSED REAR SINGLE STOREY EXTENSION
23 HAZEL DRIVE WOODLEY FOR
MR & MRS HOUSE

Scale 1:50/1:100/1:1250

Date NOV 99 | Drawn by DTAYLOR

01276 32866
07971 411857

Drg. No. PH 2240 | Rev. C

(ARCH.)

594 x 841mm A1