
KEY

- 2.4 CLOSE BOARD FENCE
- 1.8 CLOSE BOARD FENCE
- 1.8 INTERWOVEN FENCE
- BLOCK PAVING
- EXISTING TREES RETAINED
- EXISTING TREES FELLED
- NEW TREES PLANTED
- 0.6 HEDGE
- 1.8 INFORMAL PATH
- 2.0 BLOCK PAVED CROSSING
- REMOVABLE BOLLARDS

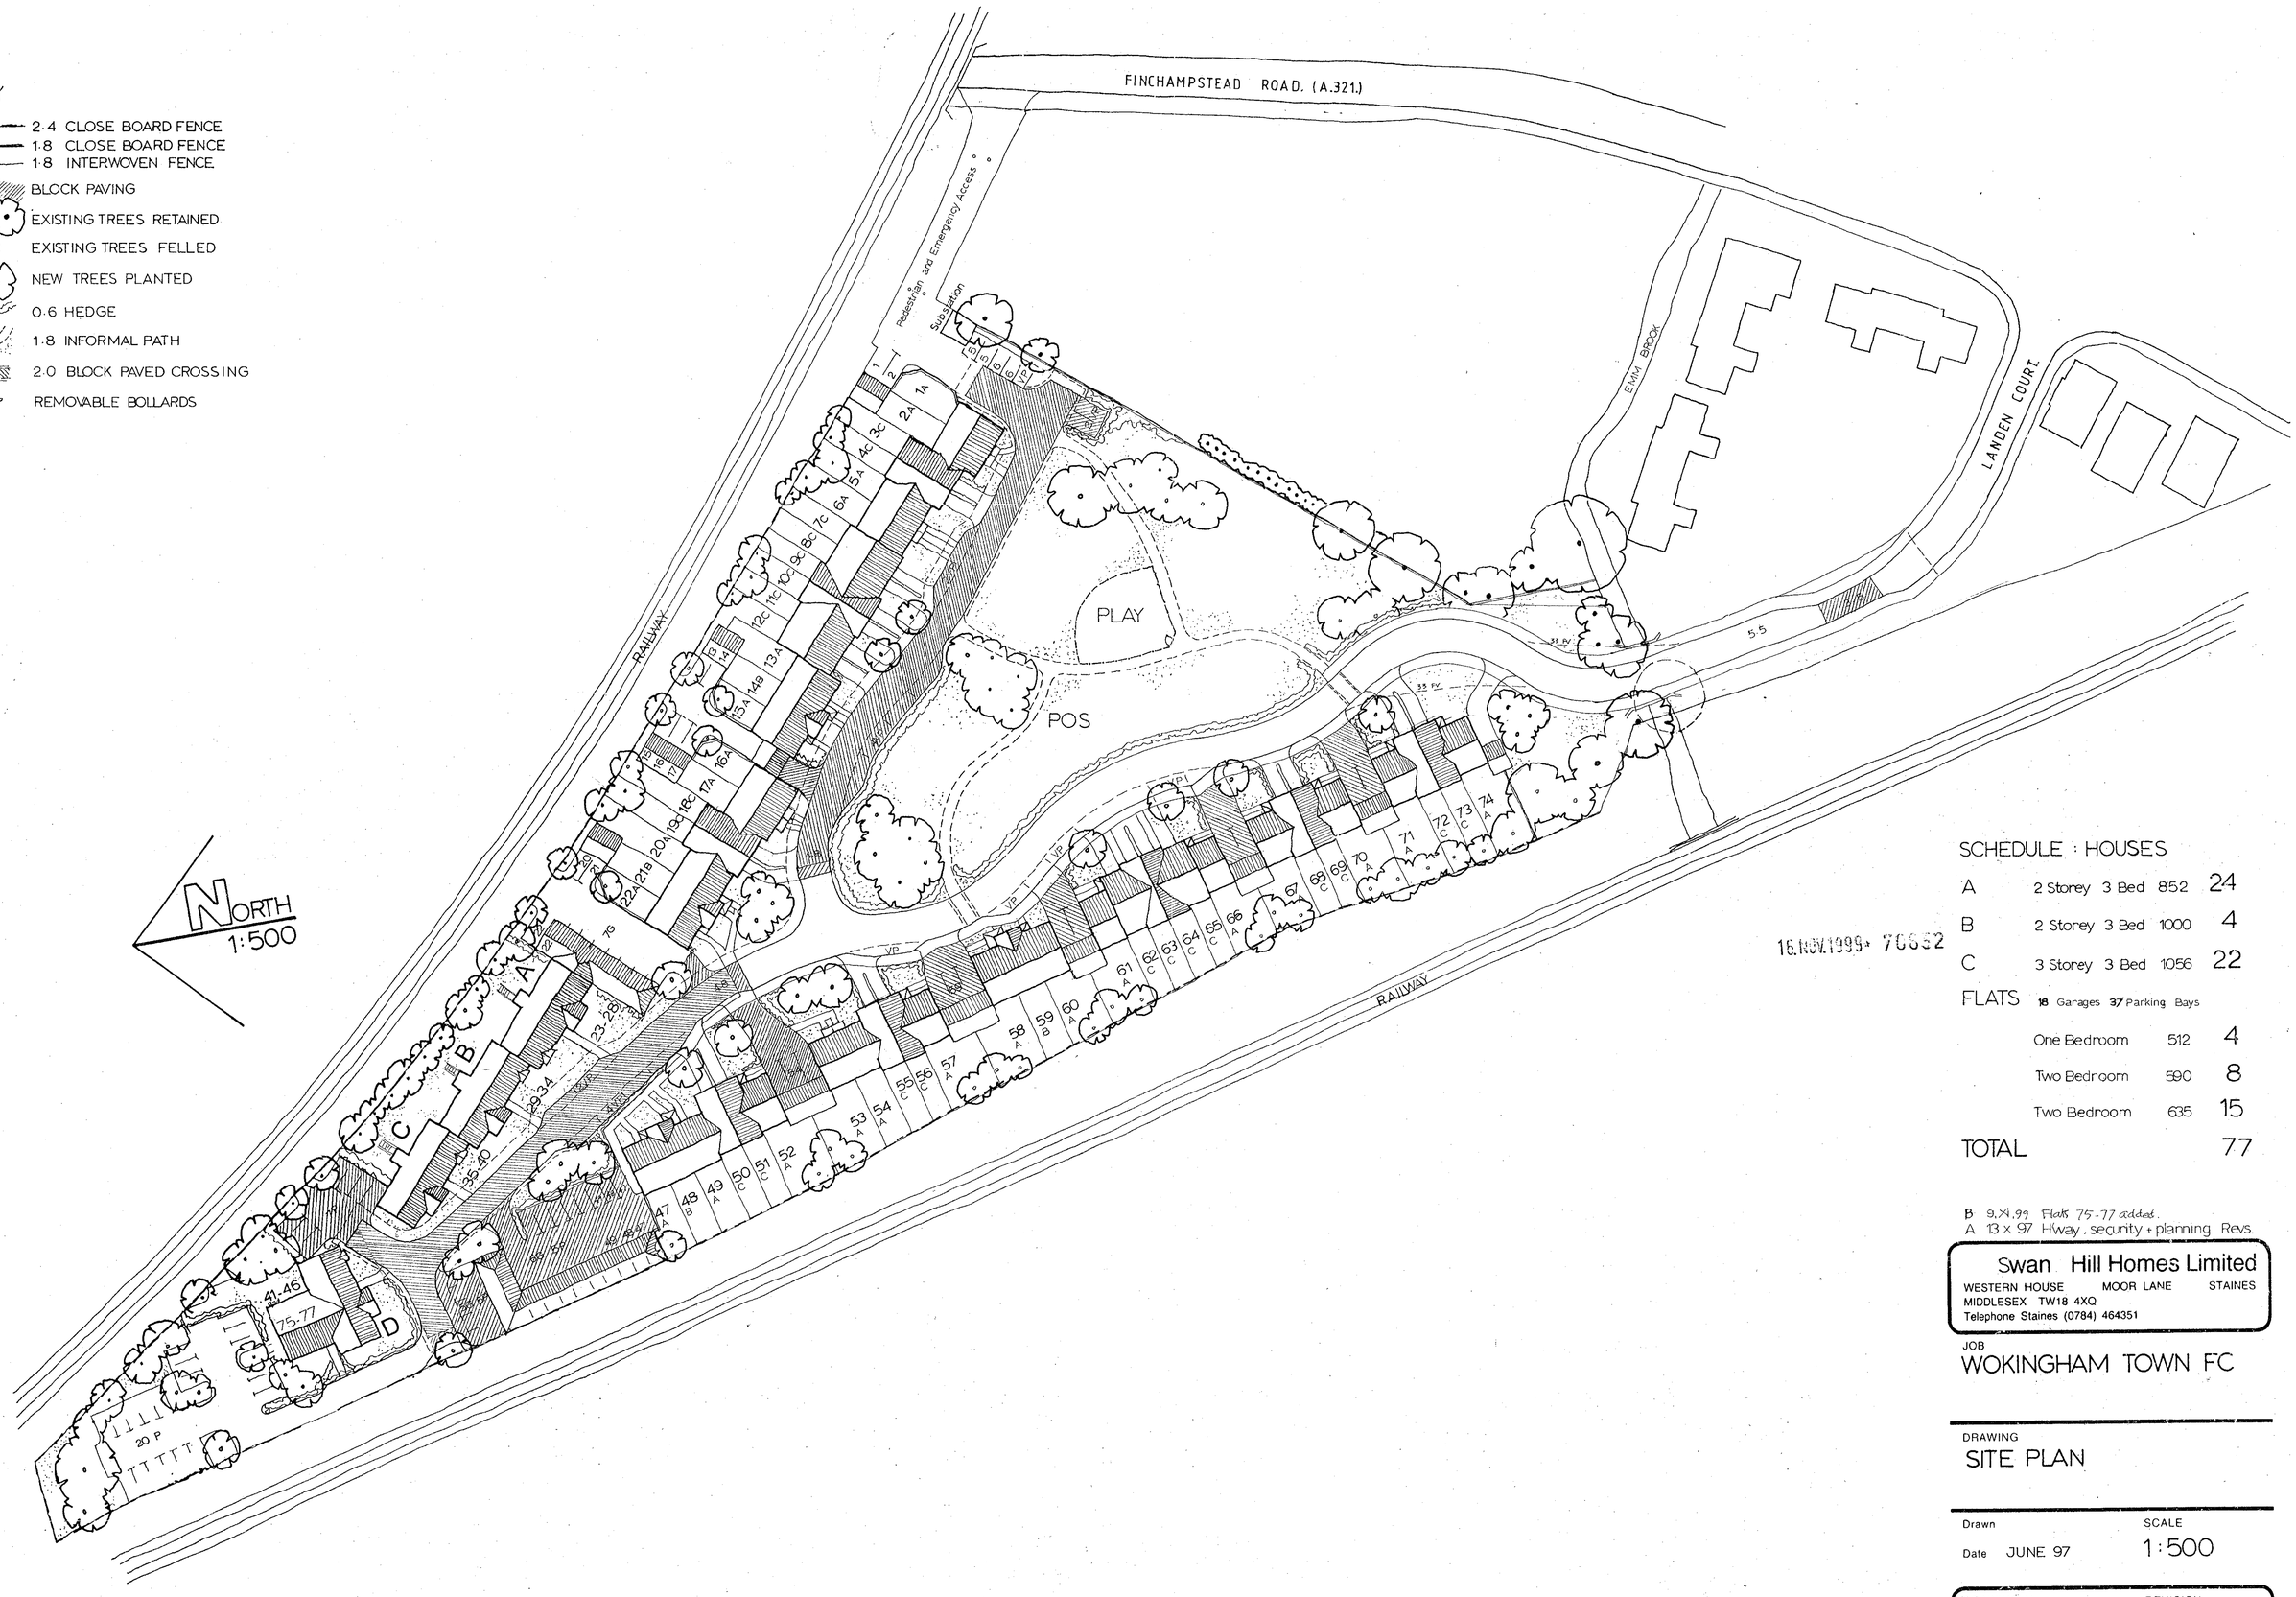

SCHEDULE : HOUSES

A	2 Storey 3 Bed	852	24
B	2 Storey 3 Bed	1000	4
C	3 Storey 3 Bed	1056	22
FLATS	18 Garages 37 Parking Bays		
	One Bedroom	512	4
	Two Bedroom	590	8
	Two Bedroom	635	15
TOTAL			77

16.NOV.1999 76652

B 9.11.99 Flats 75-77 added.
A 13 x 97 HWay, security + planning Revs.

Swan Hill Homes Limited
WESTERN HOUSE MOOR LANE STAINES
MIDDLESEX TW18 4XQ
Telephone Staines (0784) 464351

JOB
WOKINGHAM TOWN FC

DRAWING
SITE PLAN

Drawn
Date JUNE 97

SCALE
1:500

DRAWING No.
6901 -02

REVISION
B

KEY

- 2·4 CLOSE BOARD FENCE
- 1·8 CLOSE BOARD FENCE
- 1·8 INTERWOVEN FENCE
- BLOCK PAVING
- EXISTING TREES RETAINED
- EXISTING TREES FELLED
- NEW TREES PLANTED
- 0·6 HEDGE
- 1·8 INFORMAL PATH
- 2·0 BLOCK PAVED CROSSING
- REMOVABLE BOLLARDS



17.FEB.2000* 0622

SCHEDULE : HOUSES

A	2 Storey 3 Bed	852	28
B	2 Storey 3 Bed	1000	4
C	3 Storey 3 Bed	1056	28
FLATS	18 Garages 30 Parking Bays		
	One Bedroom	512	4
	Two Bedroom	590	8
	Two Bedroom	635	12
TOTAL			84

SWAN HILL HOMES
Western House, Moor Lane, Staines, Middlesex, TW18 4XQ


JOB:
WOKINGHAM TOWN FOOTBALL CLUB :

DRAWING:
SITE PLAN

Scale: 1: 500
Date: 09 August 1999

Drawing No:
6901 : 21 B

A 9.xi.99 BUILT TO AS APPROVED.
B 15.ii.00 L.A.P RESTRICT.

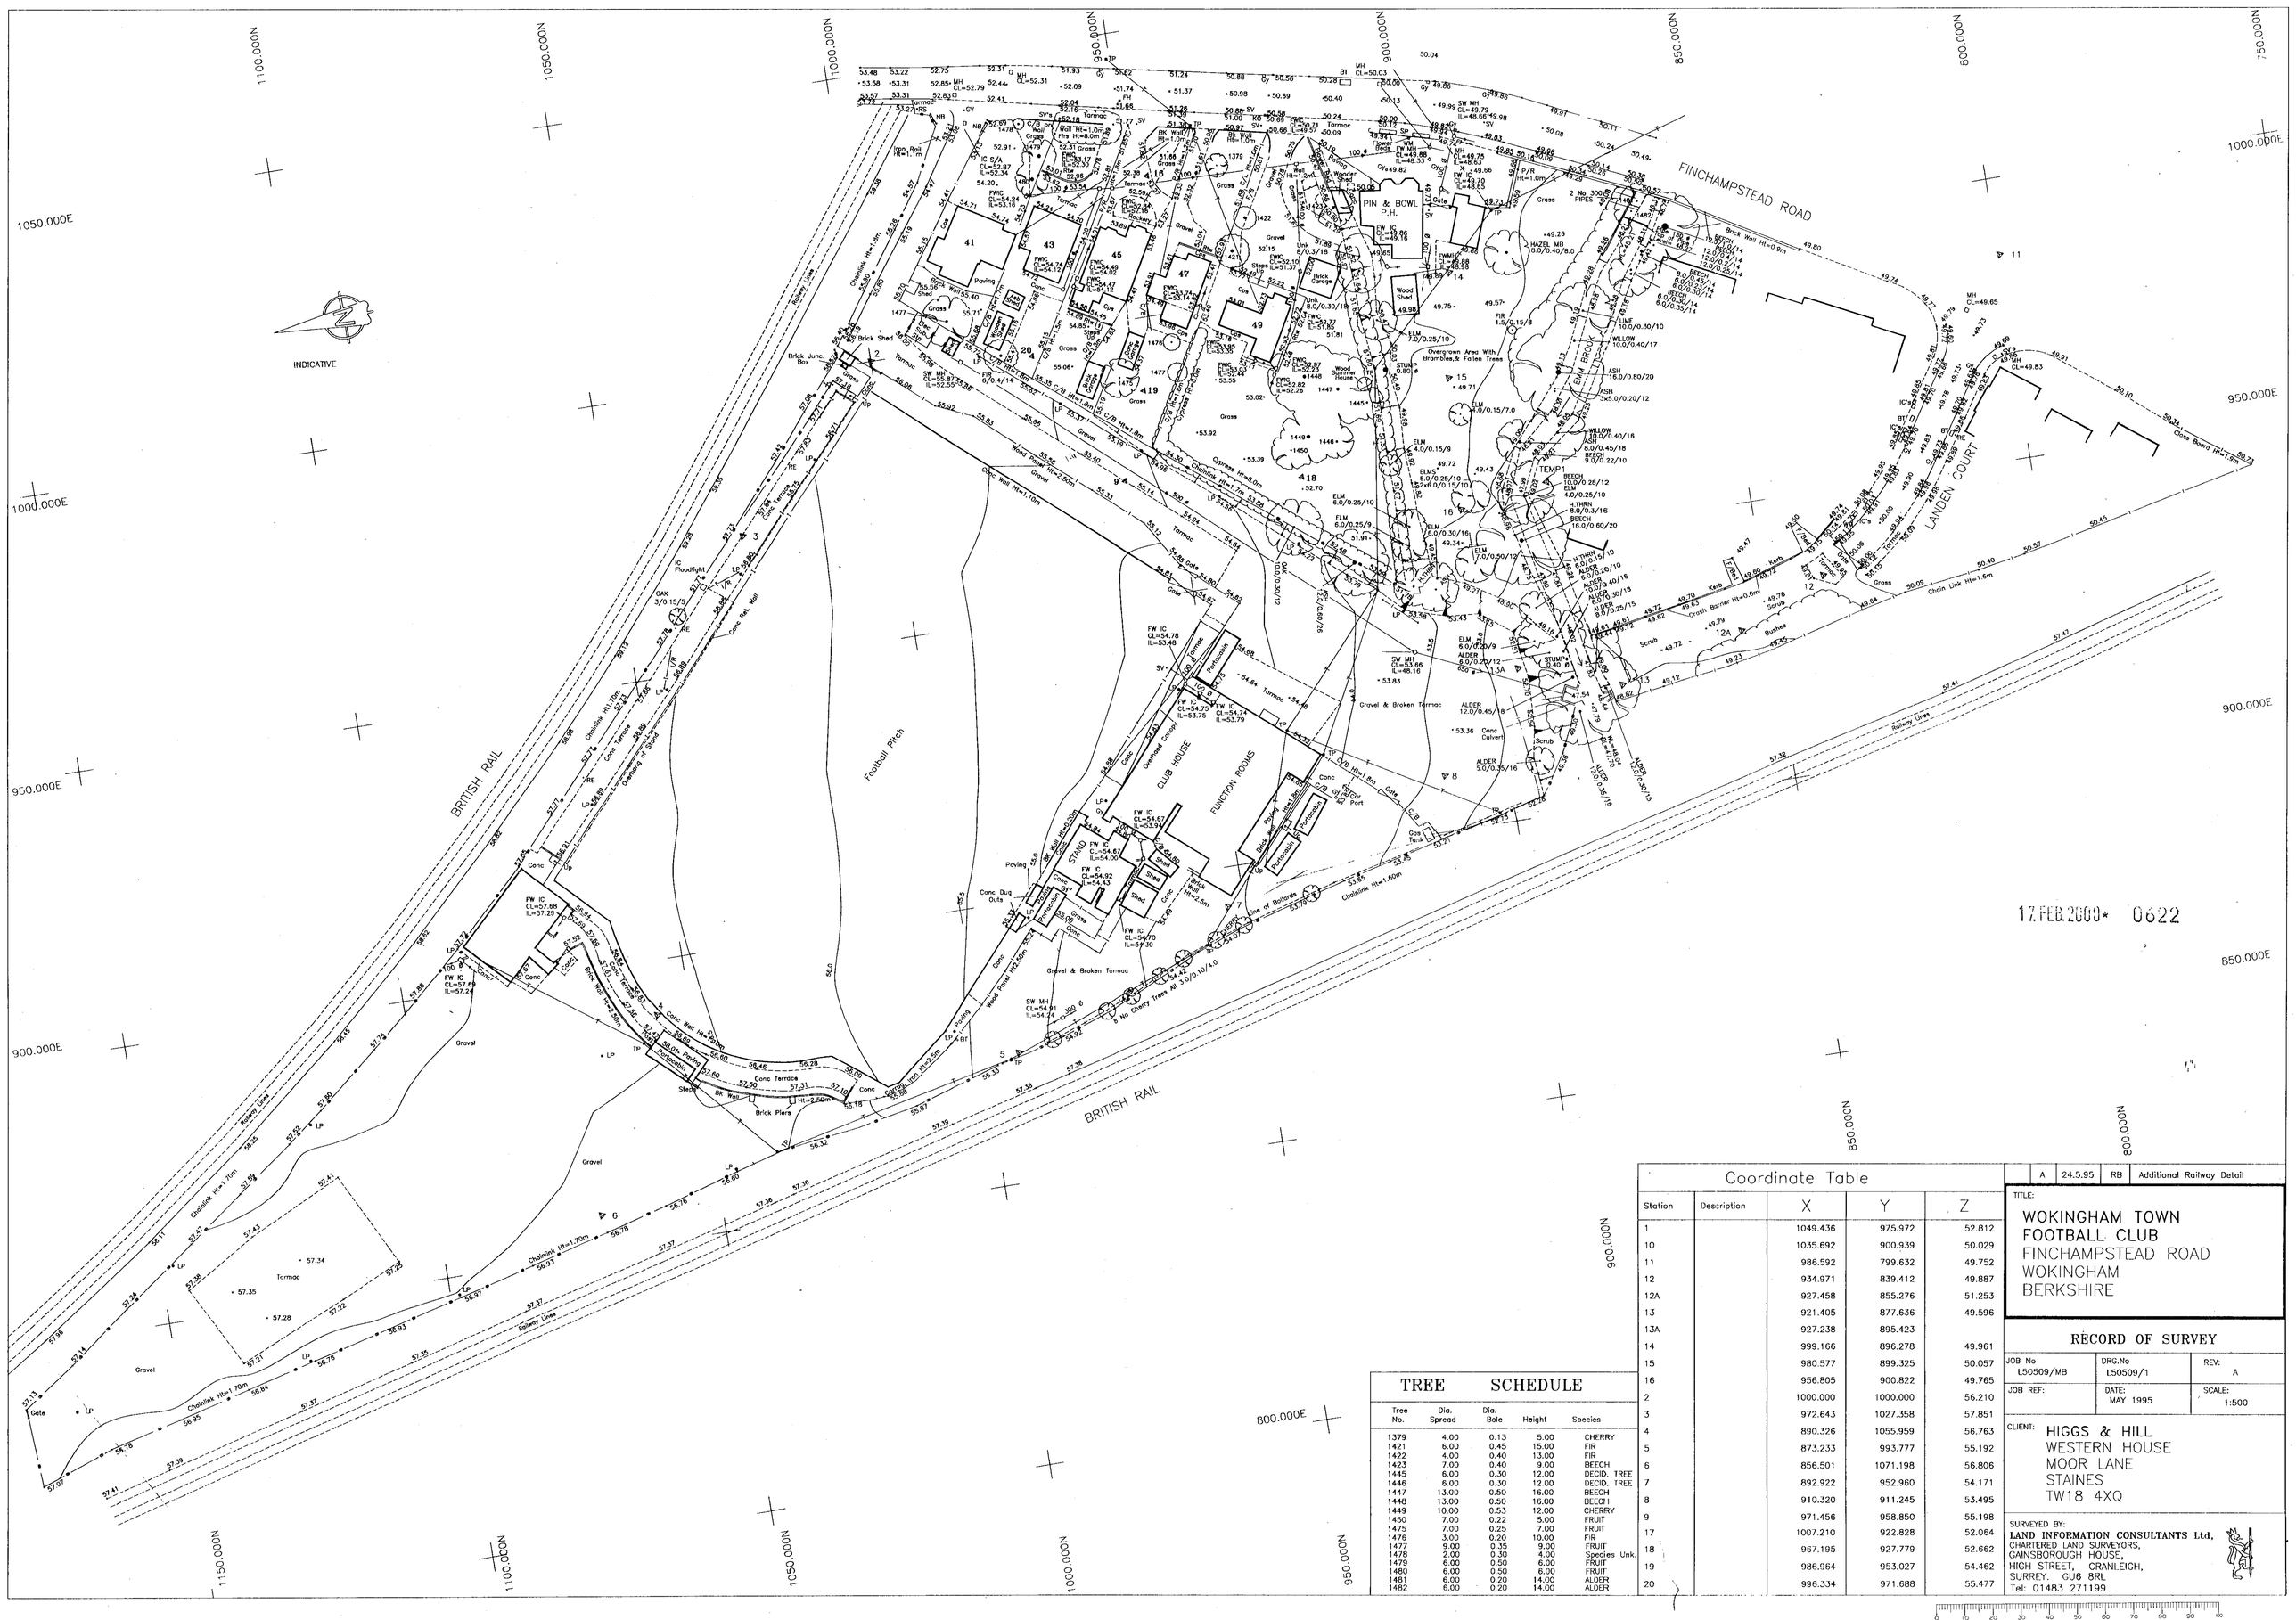

17.FEB.2000* 0622

TREE SCHEDULE

Tree No.	Dia. Spread	Dia. Bole	Height	Species
1379	4.00	0.13	5.00	CHERRY
1421	6.00	0.45	15.00	FIR
1422	4.00	0.40	13.00	FIR
1423	7.00	0.40	9.00	BEECH
1445	6.00	0.30	12.00	DECID. TREE
1446	6.00	0.30	12.00	DECID. TREE
1447	13.00	0.50	16.00	BEECH
1448	13.00	0.50	16.00	BEECH
1449	10.00	0.53	12.00	CHERRY
1450	7.00	0.22	5.00	FRUIT
1475	7.00	0.25	7.00	FRUIT
1476	3.00	0.20	10.00	FIR
1477	9.00	0.35	9.00	FRUIT
1478	2.00	0.30	4.00	Species Unk.
1479	6.00	0.50	6.00	FRUIT
1480	6.00	0.50	6.00	FRUIT
1481	6.00	0.20	14.00	ALDER
1482	6.00	0.20	14.00	ALDER

Coordinate Table

Station	Description	X	Y	Z
1		1049.436	975.972	52.812
10		1035.692	900.939	50.029
11		986.592	799.632	49.752
12		934.971	839.412	49.887
12A		927.458	855.276	51.253
13		921.405	877.636	49.596
13A		927.238	895.423	
14		999.166	896.278	49.961
15		980.577	899.325	50.057
16		956.805	900.822	49.765
2		1000.000	1000.000	56.210
3		972.643	1027.358	57.851
4		890.326	1055.959	56.763
5		873.233	993.777	55.192
6		856.501	1071.198	56.806
7		892.922	952.960	54.171
8		910.320	911.245	53.495
9		971.456	958.850	55.198
17		1007.210	922.828	52.064
18		967.195	927.779	52.662
19		986.964	953.027	54.462
20		996.334	971.688	55.477

A	24.5.95	RB	Additional Railway Detail

TITLE:


WOKINGHAM TOWN
FOOTBALL CLUB
FINCHAMPSTEAD ROAD
WOKINGHAM
BERKSHIRE

RECORD OF SURVEY


JOB No	DRG.No	REV:
L50509/MB	L50509/1	A
JOB REF:	DATE: MAY 1995	SCALE: 1:500

CLIENT: HIGGS & HILL
WESTERN HOUSE
MOOR LANE
STAINES
TW18 4XQ


SURVEYED BY:
LAND INFORMATION CONSULTANTS Ltd,
CHARTERED LAND SURVEYORS,
GAINSBOROUGH HOUSE,
HIGH STREET, CRANLEIGH,
SURREY. GU6 8RL
Tel: 01483 271199

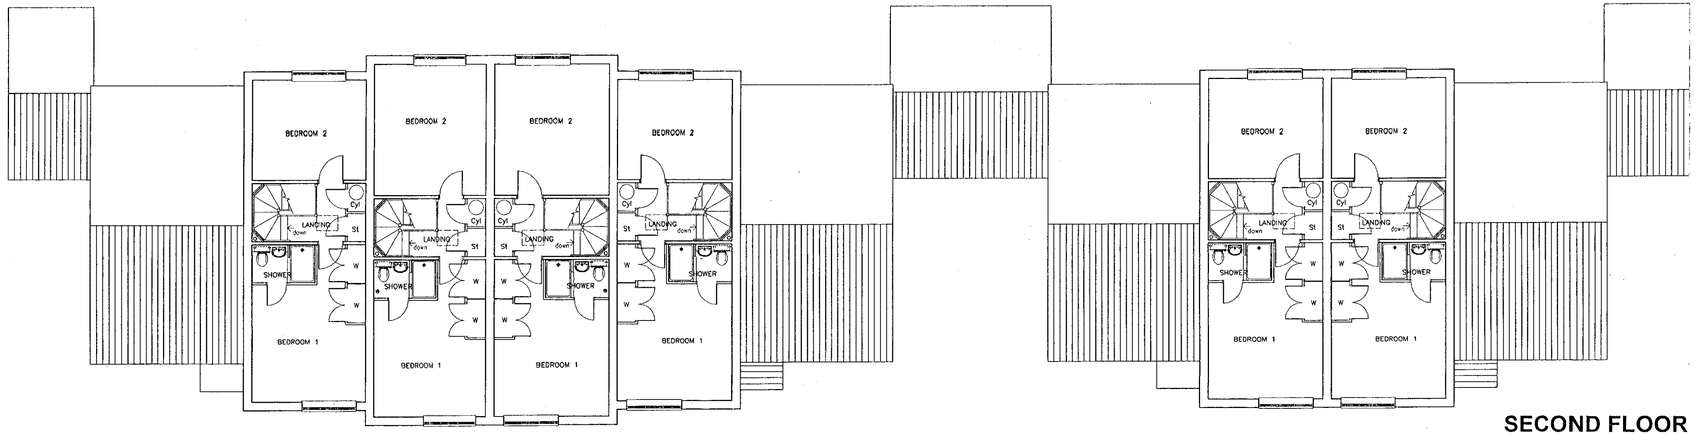

SECOND FLOOR

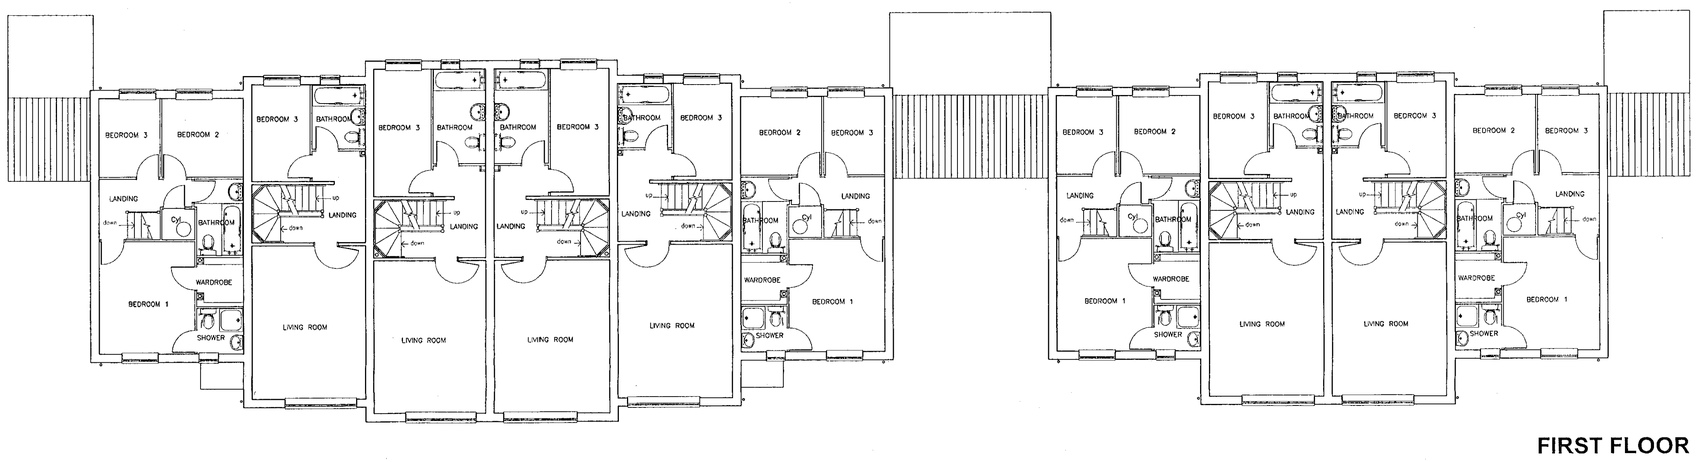

FIRST FLOOR

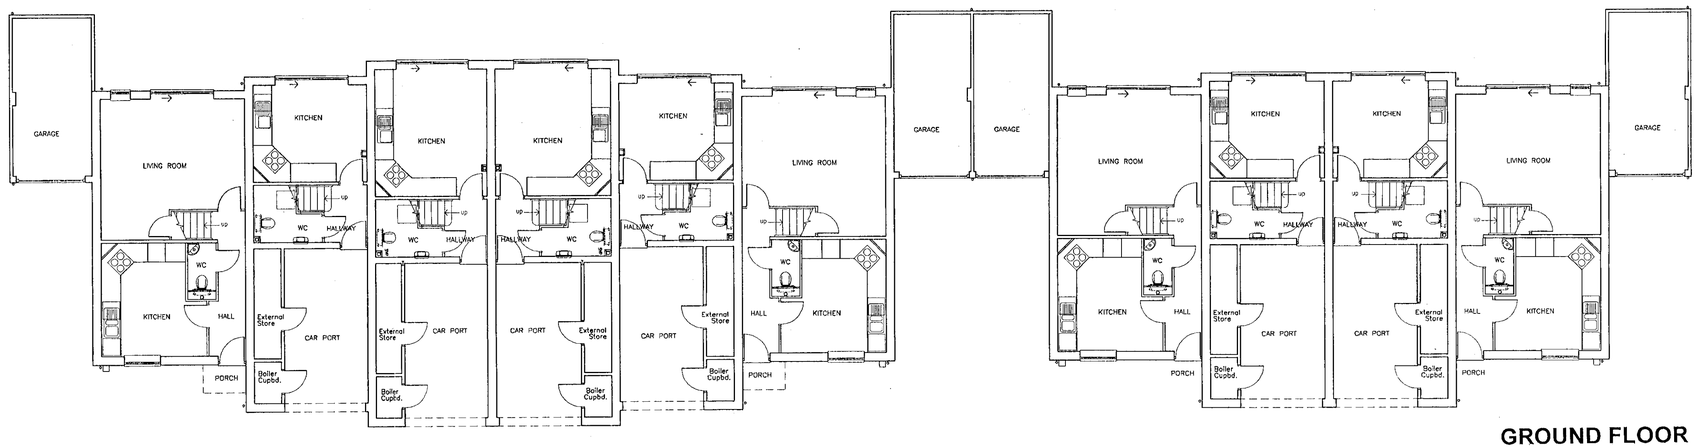

GROUND FLOOR

Plot	84	83	82	81	80	79	78	77	76	75
Type	A	C	C+	C+	C	A	A	C	C	A

17 FEB 2000* 0622

SWAN HILL HOMES
Western House, Moor Lane, Staines, Middlesex, TW18 4XQ

JOB:
WOKINGHAM TOWN FOOTBALL CLUB :

DRAWING:
HOUSES 75 – 84 **FLOOR PLANS**


Scale: 1: 100
Date: 13 September 1999

Drawing No:
6901 : 24



REAR ELEVATION – Plots 75 to 84

GABLE ELEVATION
Plot 84

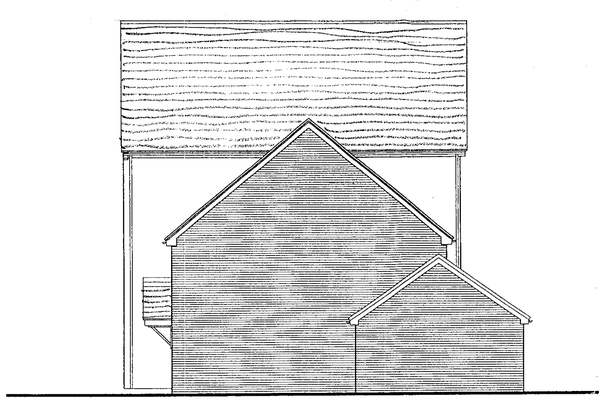

GABLE ELEVATION
Plot 75



FRONT ELEVATION TO THE GREEN

17.FEB.2000* 0622

SWAN HILL HOMES
Western House, Moor Lane, Staines, Middlesex, TW18 4XQ

JOB:
WOKINGHAM TOWN FOOTBALL CLUB :

DRAWING:
HOUSES 75 – 84 ELEVATIONS

Scale: 1: 100
Date: 13 September 1999

Drawing No:
6901 : 22

REVISION **A**

KEY

- 2·4 CLOSE BOARD FENCE
- 1·8 CLOSE BOARD FENCE
- 1·8 INTERWOVEN FENCE
- BLOCK PAVING
- EXISTING TREES RETAINED
- EXISTING TREES FELLED
- NEW TREES PLANTED
- 0·6 HEDGE
- 1·8 INFORMAL PATH
- 2·0 BLOCK PAVED CROSSING
- REMOVABLE BOLLARDS

NORTH
1:500

FINCHAMPSTEAD ROAD. (A.321.)

Pedestrian and Emergency Access

Sub Station

EMM BROOK

LANDEN COURT

RAILWAY

CHILDRENS PLAY AREA
LEAP 400 m²

GREEN

Visitors

SCHEDULE : HOUSES

17 FEB 2000* 0622

A	2 Storey 3 Bed	852	28
B	2 Storey 3 Bed	1000	4
C	3 Storey 3 Bed	1056	28
FLATS	18 Garages 30 Parking Bays		
	One Bedroom	512	4
	Two Bedroom	590	8
	Two Bedroom	635	12
TOTAL			84

SWAN HILL HOMES
Western House, Moor Lane, Staines, Middlesex, TW18 4XQ


JOB:
WOKINGHAM TOWN FOOTBALL CLUB :

DRAWING:
SITE PLAN

Scale: 1: 500
Date: 09 August 1999


Drawing No:
6901 : 21 B

A 9.xi.99 BLOCK 'D' AS APPROVED.
B 15.ii.00 L.A.P RESITED.

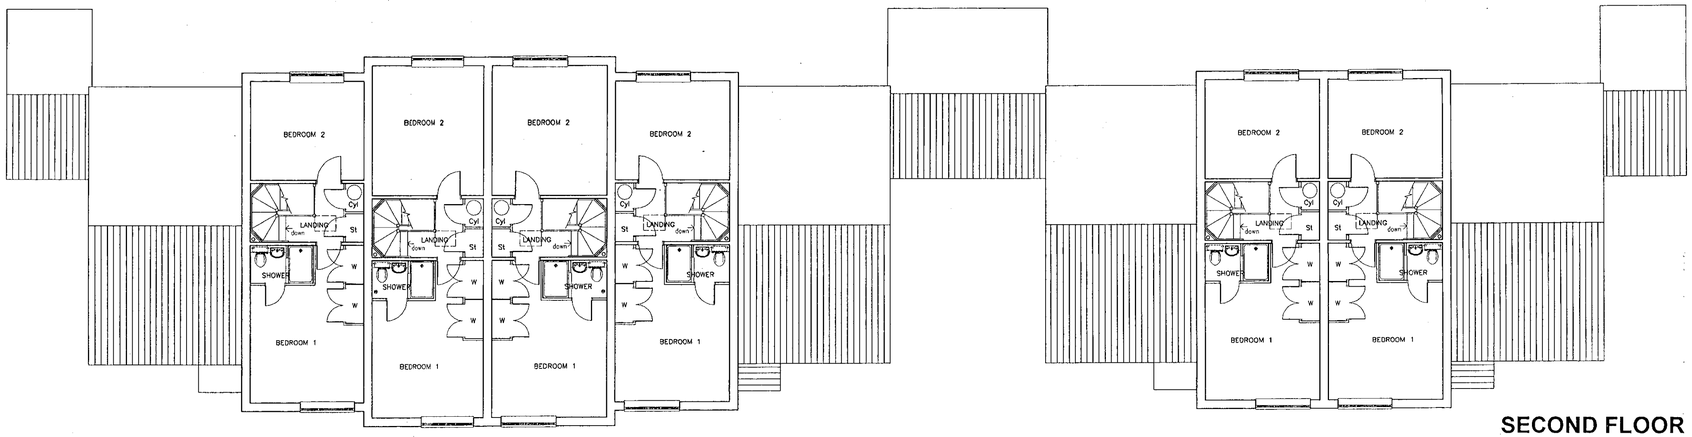

SECOND FLOOR

FIRST FLOOR

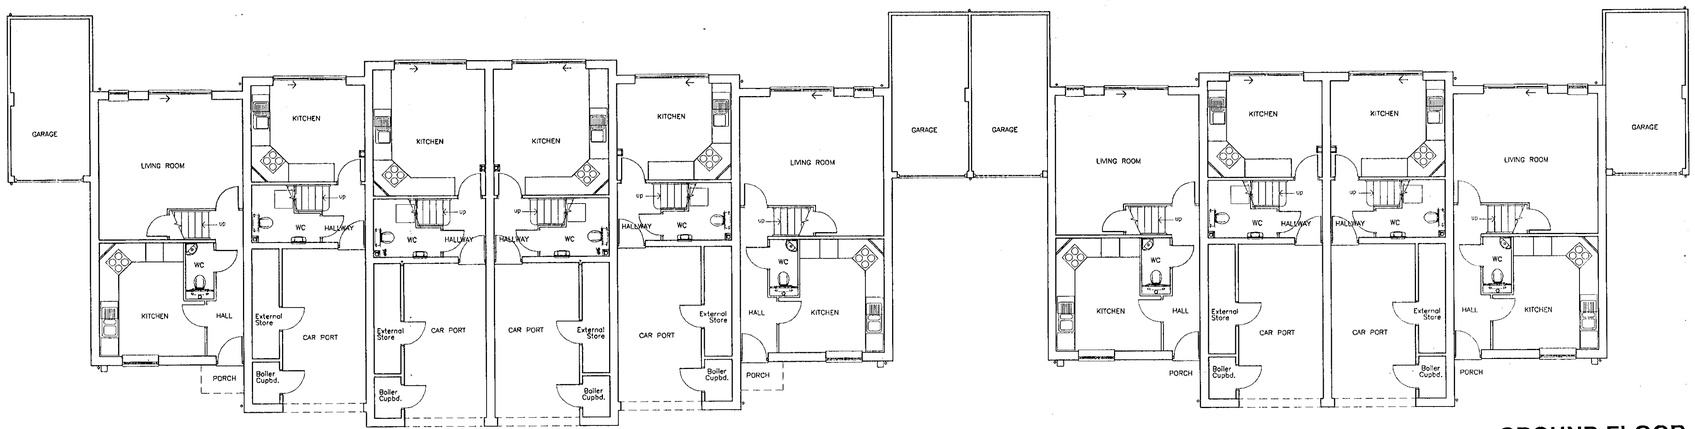

GROUND FLOOR

Plot	84	83	82	81	80	79	78	77	76	75
Type	A	C	C+	C+	C	A	A	C	C	A

17.FEB.2000* 0622

SWAN HILL HOMES
Western House, Moor Lane, Staines, Middlesex, TW18 4XQ

JOB:
WOKINGHAM TOWN FOOTBALL CLUB :


DRAWING:
HOUSES 75 – 84 FLOOR PLANS

Scale: 1: 100
Date: 13 September 1999

Drawing No:
6901 : 24



REAR ELEVATION – Plots 75 to 84

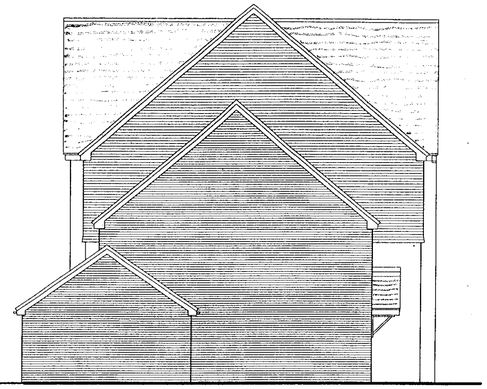

GABLE ELEVATION
Plot 84

GABLE ELEVATION
Plot 75



FRONT ELEVATION TO THE GREEN

17 FEB 2000* 0622

SWAN HILL HOMES
Western House, Moor Lane, Staines, Middlesex, TW18 4XQ

JOB:
WOKINGHAM TOWN FOOTBALL CLUB :

DRAWING:
HOUSES 75 – 84 ELEVATIONS

Scale: 1: 100
Date: 13 September 1999

Drawing No:
6901 : 22

REVISION **A**