


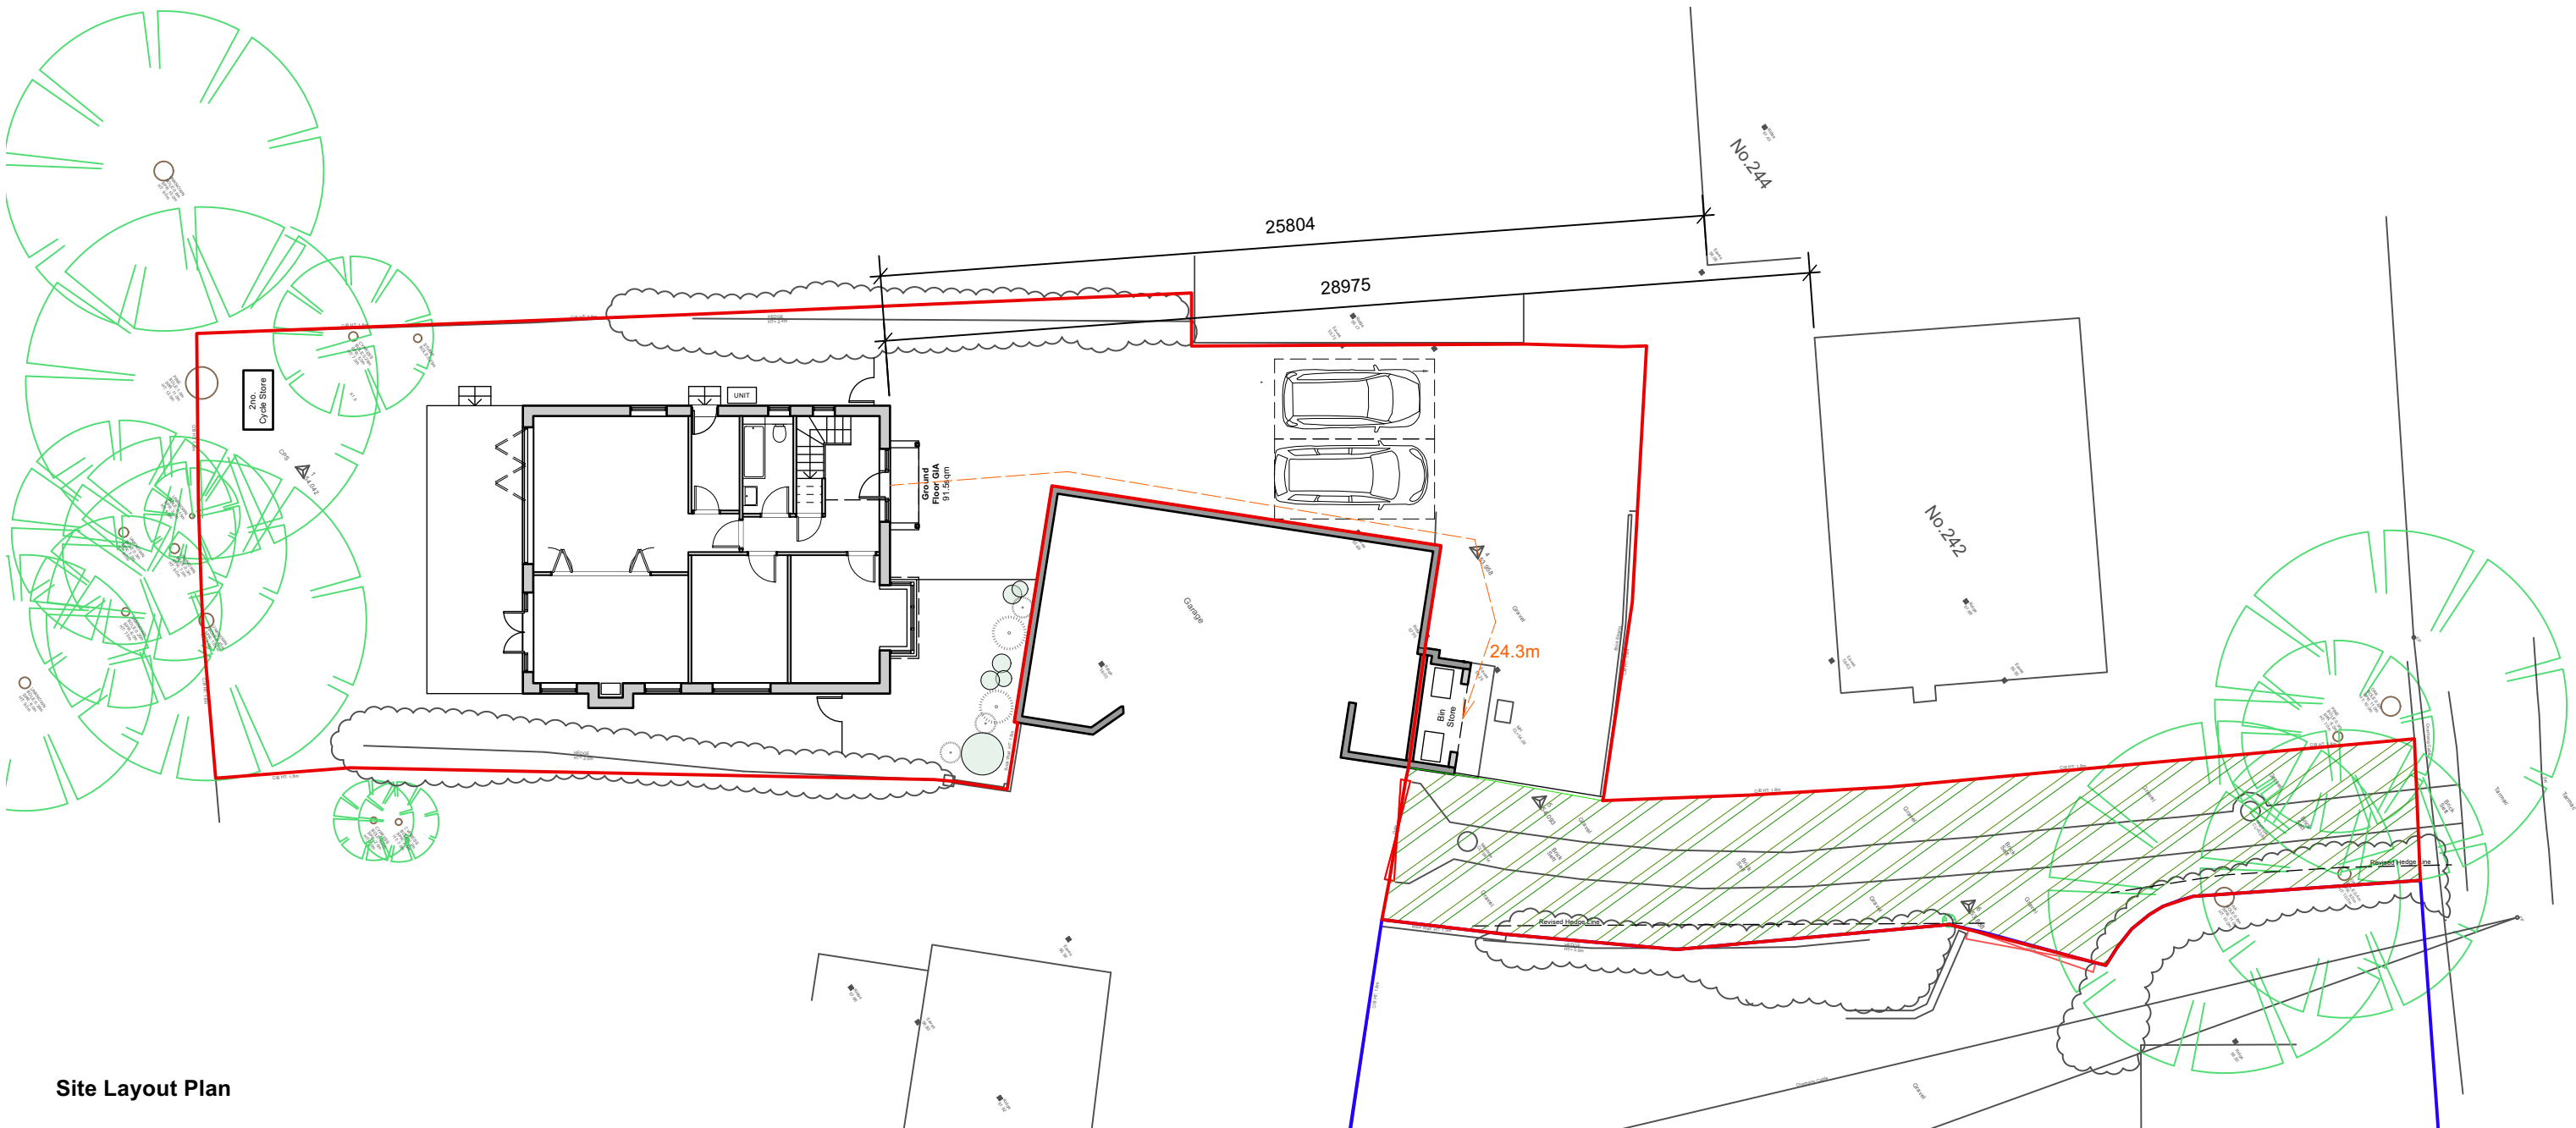


Site Layout Plan

All dimensions are to be checked on site before work commences. Figured dimensions to be taken in preference to scaled dimensions. If in doubt please ask.

Site boundary shown as described by the client. Site surroundings based upon the site survey by MIC Surveys.

All to be read in conjunction with all other relevant information produced by Holtham+Newman Architects.

© Copyright reserved 2025

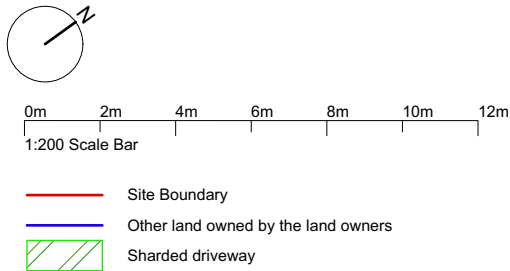

HOLTHAM+NEWMAN
ARCHITECTS
The Old Dairy, 282A Hyde End Road,
Spencers Wood, Reading,
Berkshire RG7 1DN
T: 07971 316497
E: hello@hnarchitects.co.uk

Project:
Land Next to 236 Reading Road
Winnersh, Reading
RG41 5AA

Client
Mr C. Youell

Drawing Title:
Site Layout Plan
Parking, Bins and Bike Provisions

Scale: 1:100 @A3

Dwg. No.: 2507 - S003

Date: Apr 2025

Rev.: P8

Status

P4	Red line updated	08/09/25	
P8	Issued for planning	08/07/25	LN
Rev	Notes	Date	Initial
Status	Planning		