

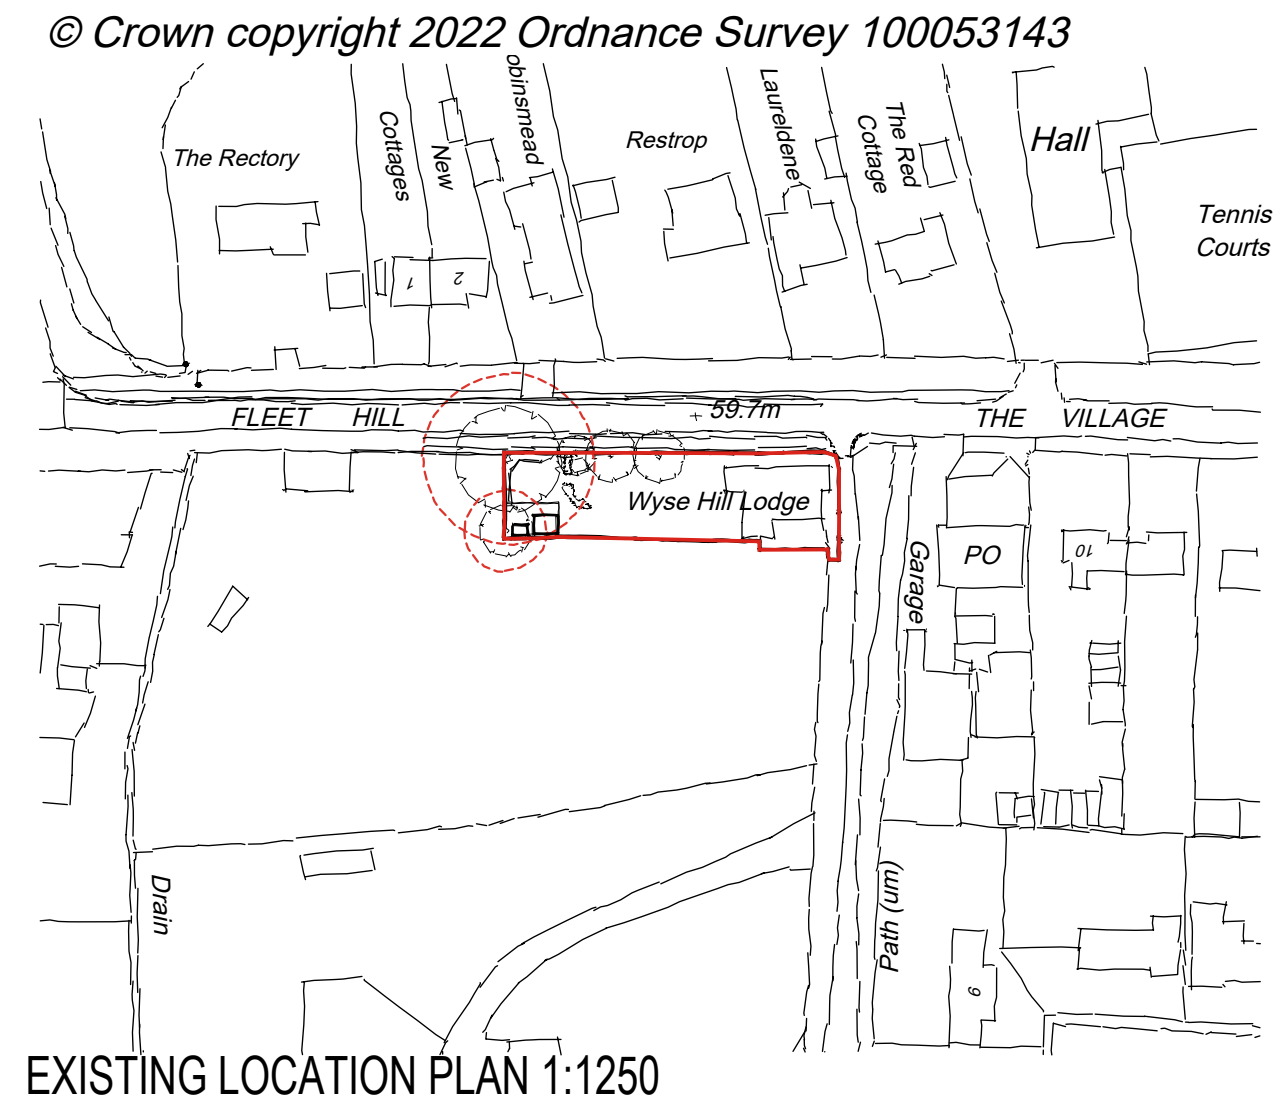
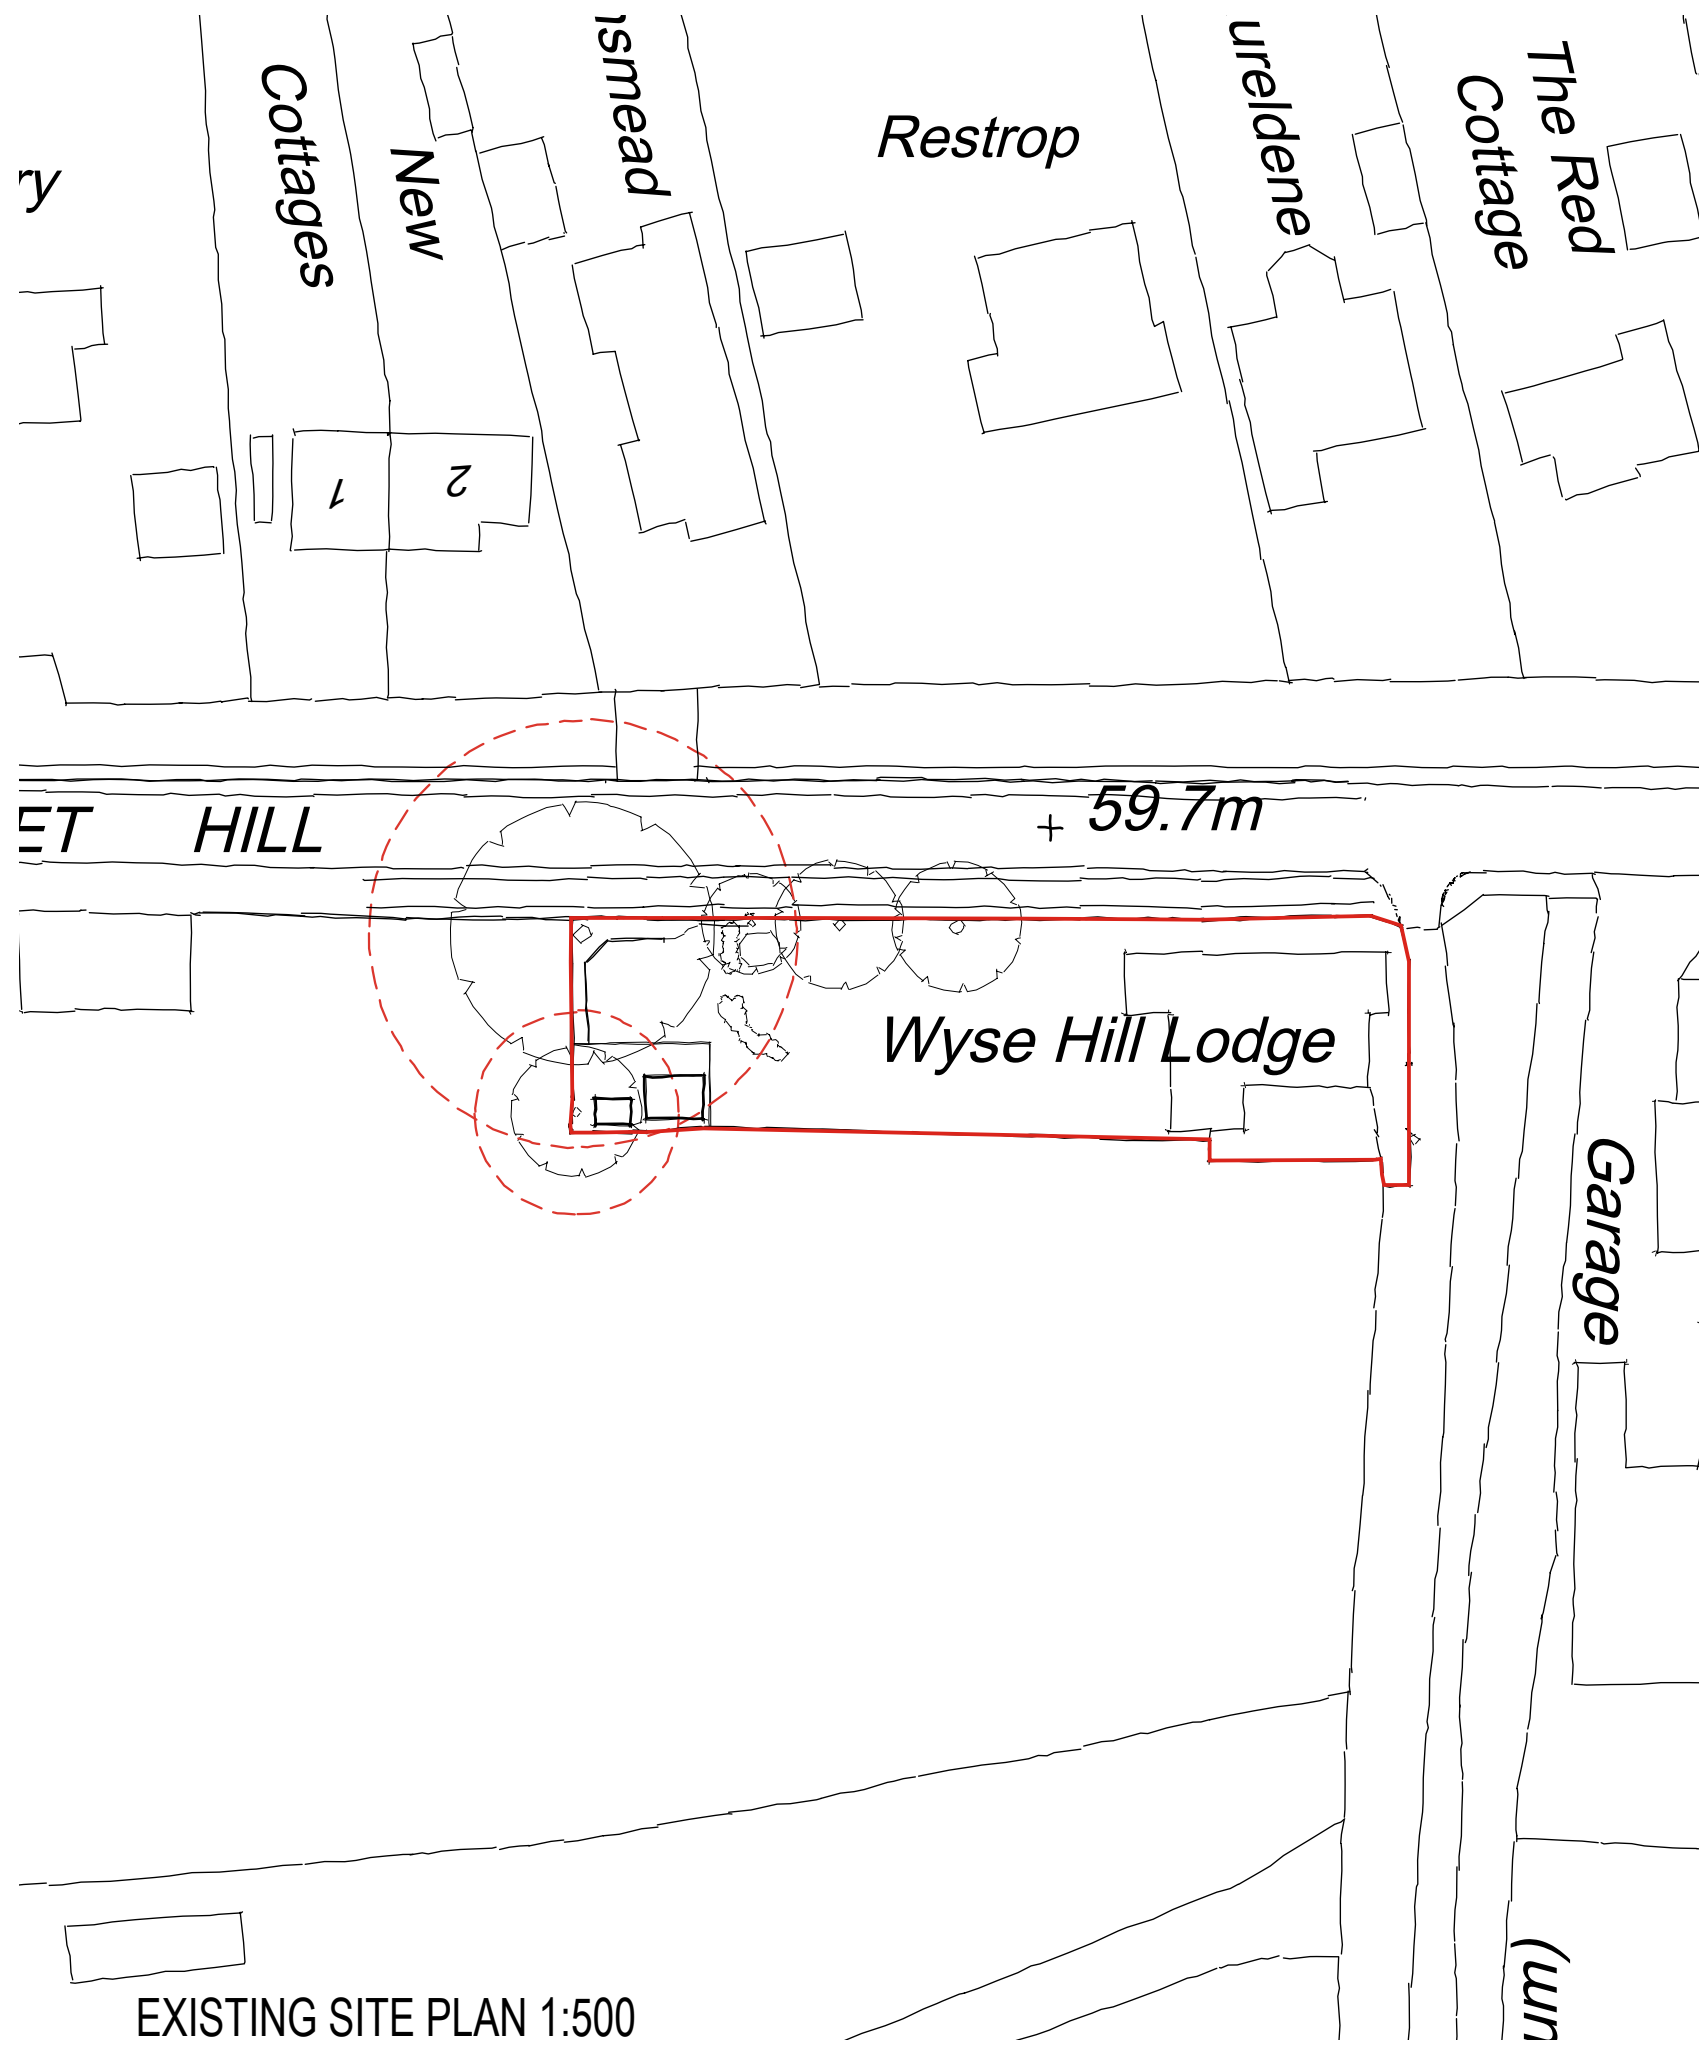


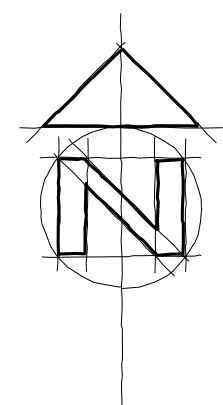

--- Root Protection Zone

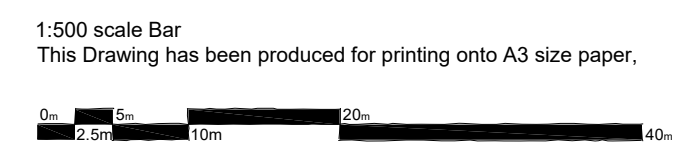

REV	COMMENTS	DATE
-----	----------	------

TCB

TC Biggin Architecture
ARCHITECTURE & PLANNING
www.tcbarchitecture.co.uk • info@tcbarchitecture.co.uk • 07889 218936

CLIENT Mr & Mrs P Abbott
PROJECT Wyse Hill Lodge, The Village,
Finchampstead, RG40 4JR
DRAWING EXISTING SITE LOCATION PLANS

DATE July 22 **DWG SCALE** 1:500/1250 **DRAWN** TB **DWG No.** 114/101 **REV** A

VERIFY ALL DIMENSIONS BEFORE SETTING OUT, COMMENCING WORK OR PRODUCTION OF FABRICATION DRAWINGS. REPORT ANY DISCREPANCIES TO THE SITE SUPERVISOR IMMEDIATELY. ©