


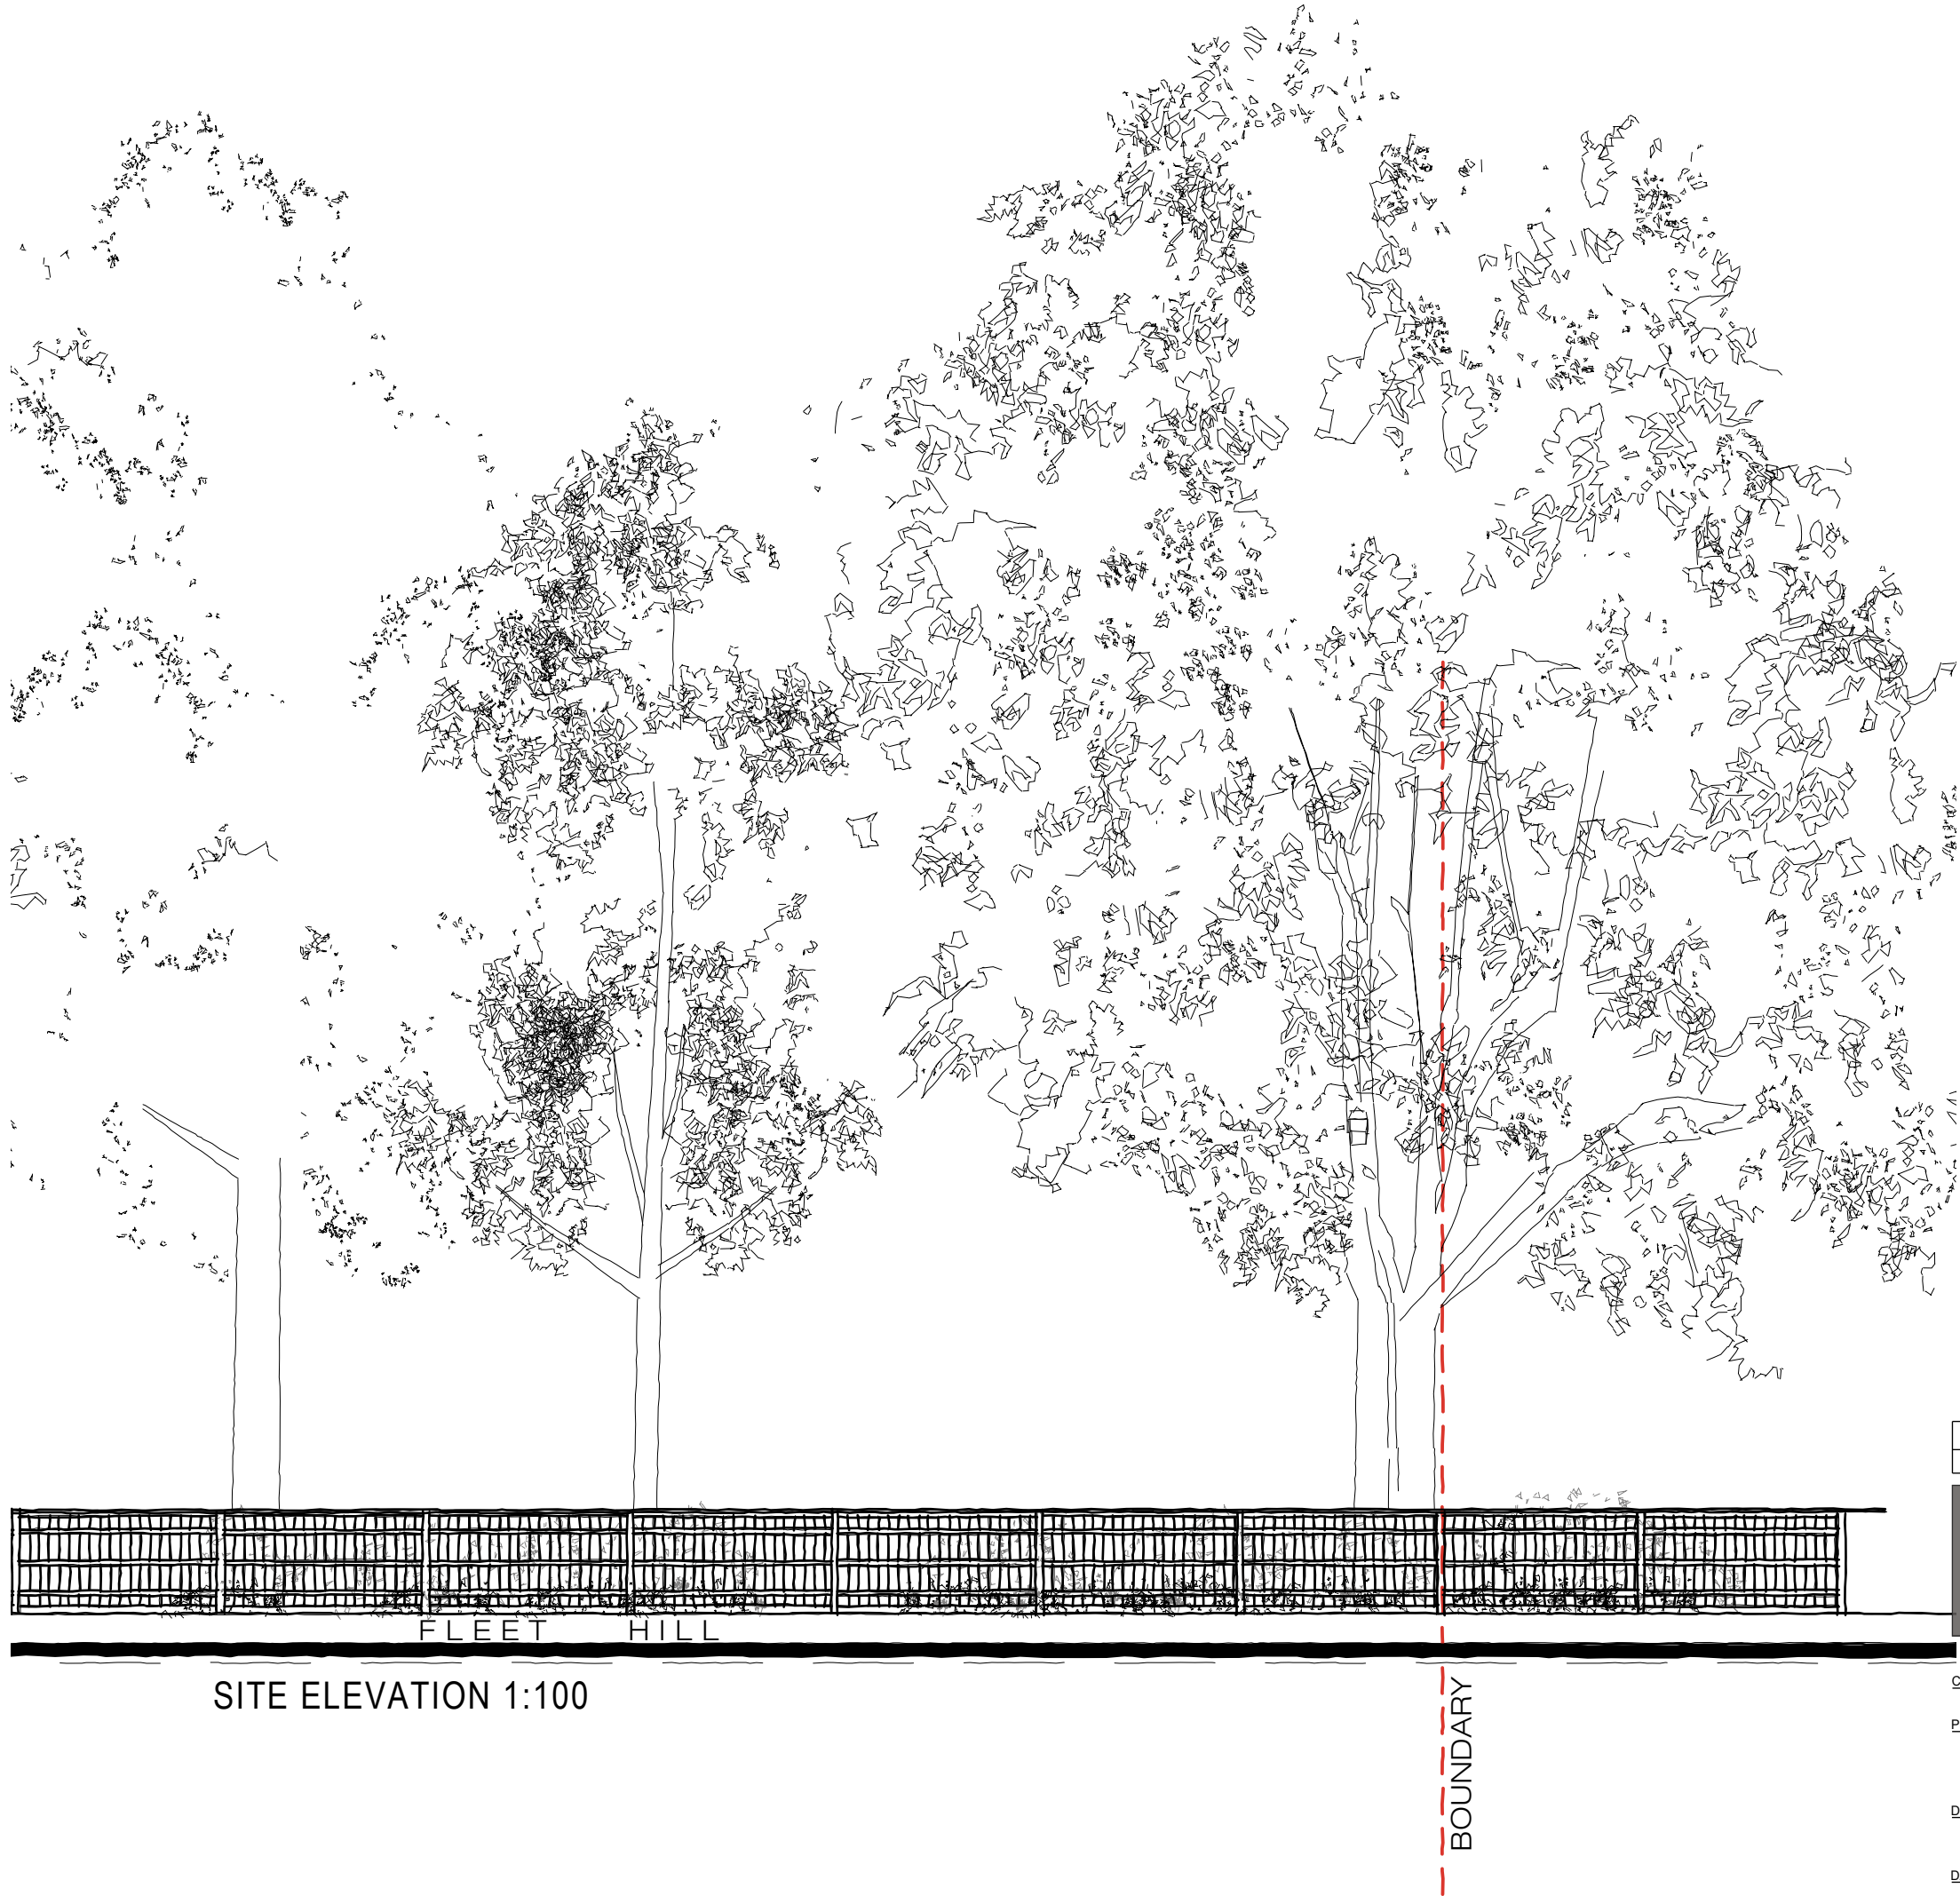

1:100 scale Bar
This Drawing has been produced for printing onto A3 size paper,



REV	COMMENTS	DATE
-----	----------	------

TCB

TC Biggin Architecture
ARCHITECTURE & PLANNING
www.tcbarchitecture.co.uk • info@tcbarchitecture.co.uk • 07889 218936

CLIENT	Mr & Mrs P Abbott
PROJECT	Wyse Hill Lodge, The Village, Finchampstead, RG40 4JR
DRAWING	EXISTING SITE ELEVATION

DATE	July 22	DWG SCALE	1:100	DRAWN	TB	DWG No.	114/102	REV	A
------	---------	-----------	-------	-------	----	---------	---------	-----	---

VERIFY ALL DIMENSIONS BEFORE SETTING OUT, COMMENCING WORK OR PRODUCTION OF FABRICATION DRAWINGS. REPORT ANY DISCREPANCIES TO THE SITE SUPERVISOR IMMEDIATELY. ©