


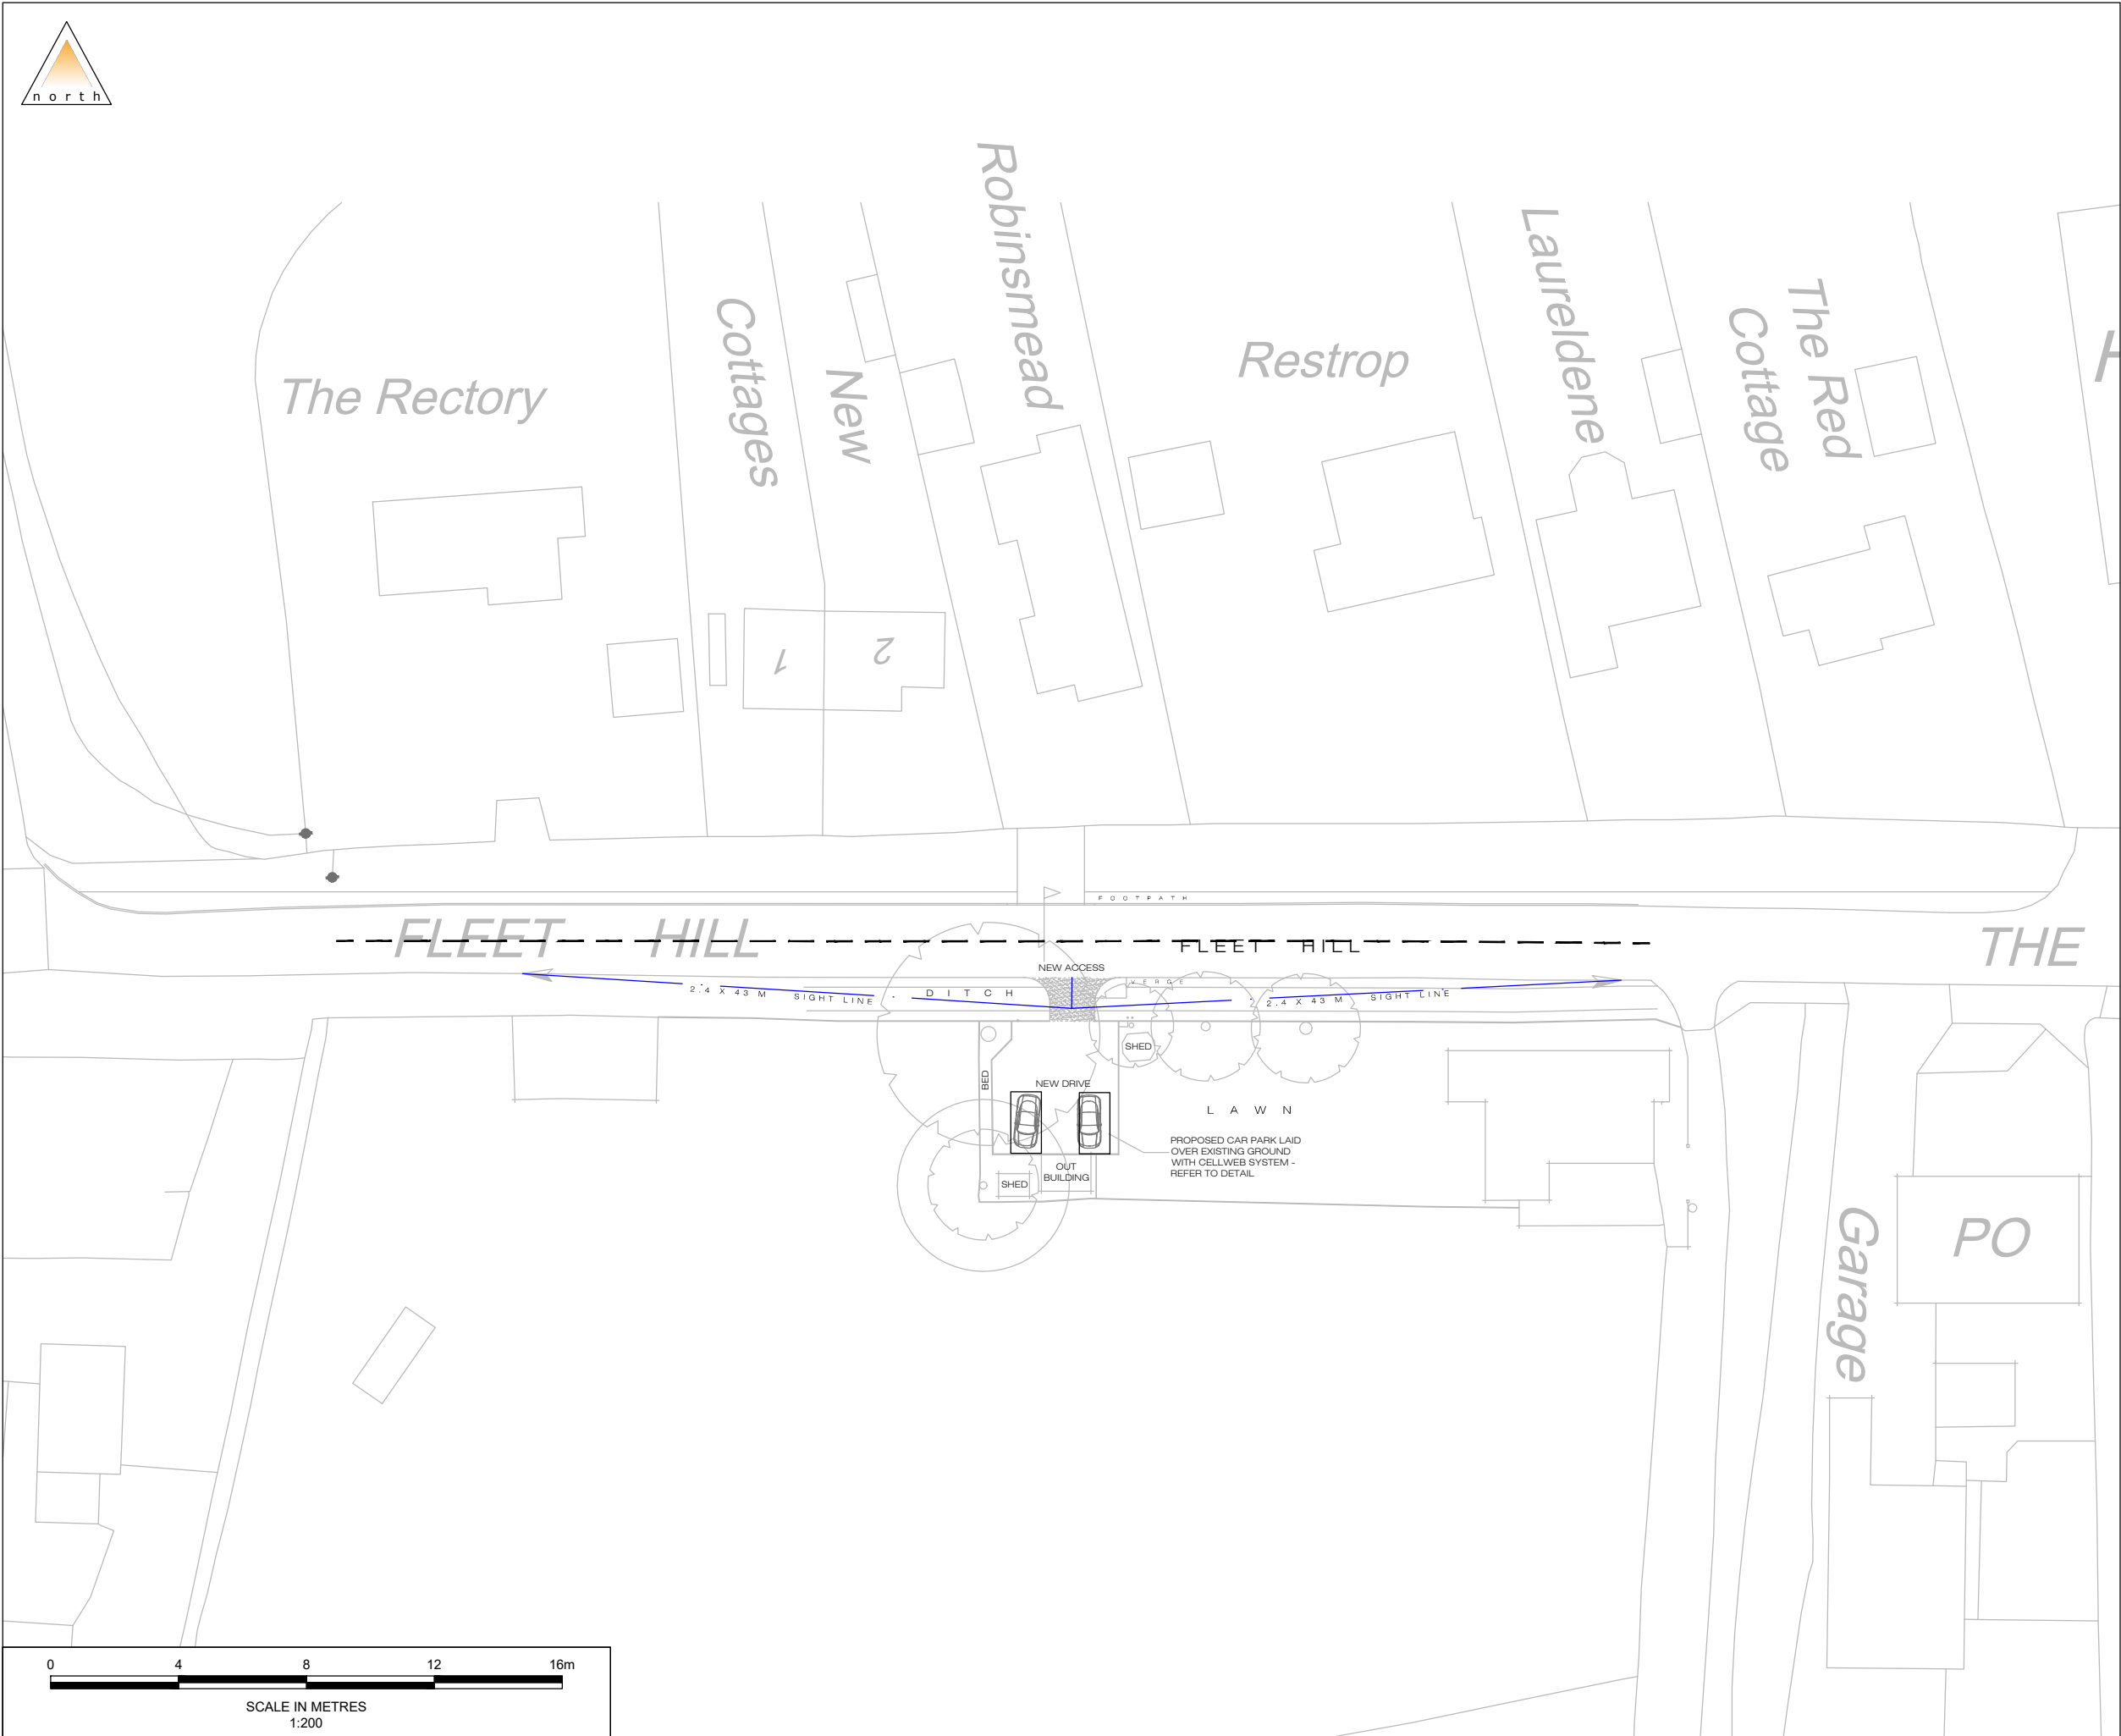

- Notes
1. All levels and dimensions to be checked on site before any work commences. All dimensions in metres unless stated otherwise.
 2. This drawing is based on OS mapping and Motion cannot guarantee the accuracy of the data.
 - 3.
 4. Motion accepts no liability for any vehicle specification errors or inaccuracies within the vehicle tracking software used / or it's vehicle libraries.

Legend

Visibility Splay

-	First Issue	XX	XX	XX	dd/mm/yyyy
Rev.	Description	Drm	Chk	App	Date

Drawing Status:

FOR PLANNING
NOT FOR CONSTRUCTION



Client:

Mr & Mrs P Abbott

Project:

Wyse Hill Lodge, The Village
Finchampstead, RG40 4JR

Title:

Visibility Splay

Scale: 1:500 (@ A3)

Drawing: 2208008 - 02

Revision: -