





Front Elevation

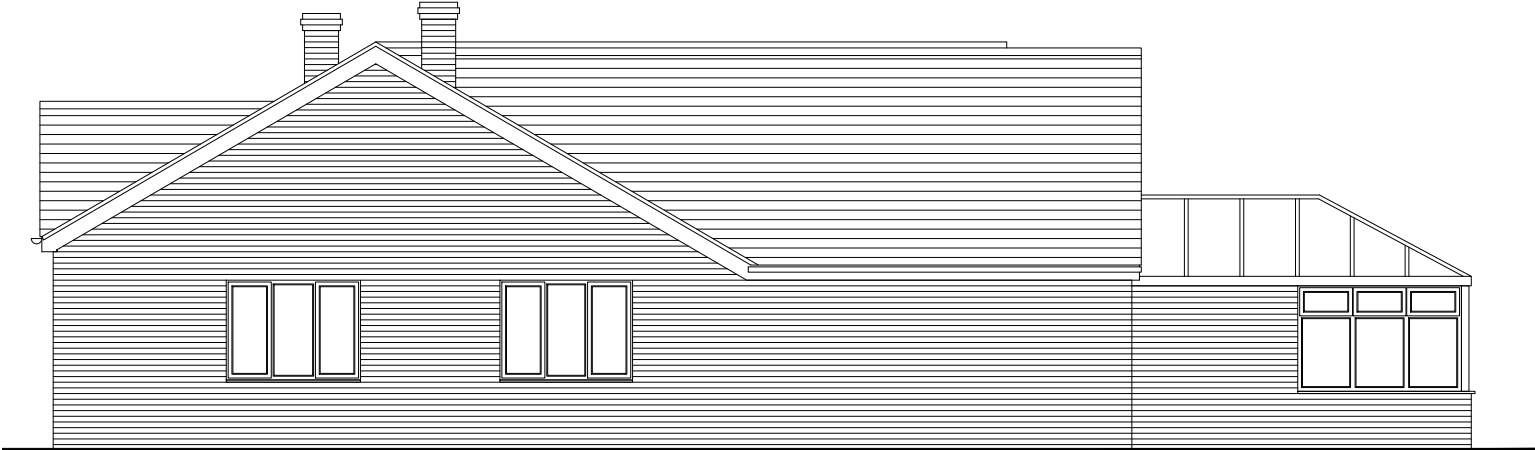

Side Elevation



Rear Elevation

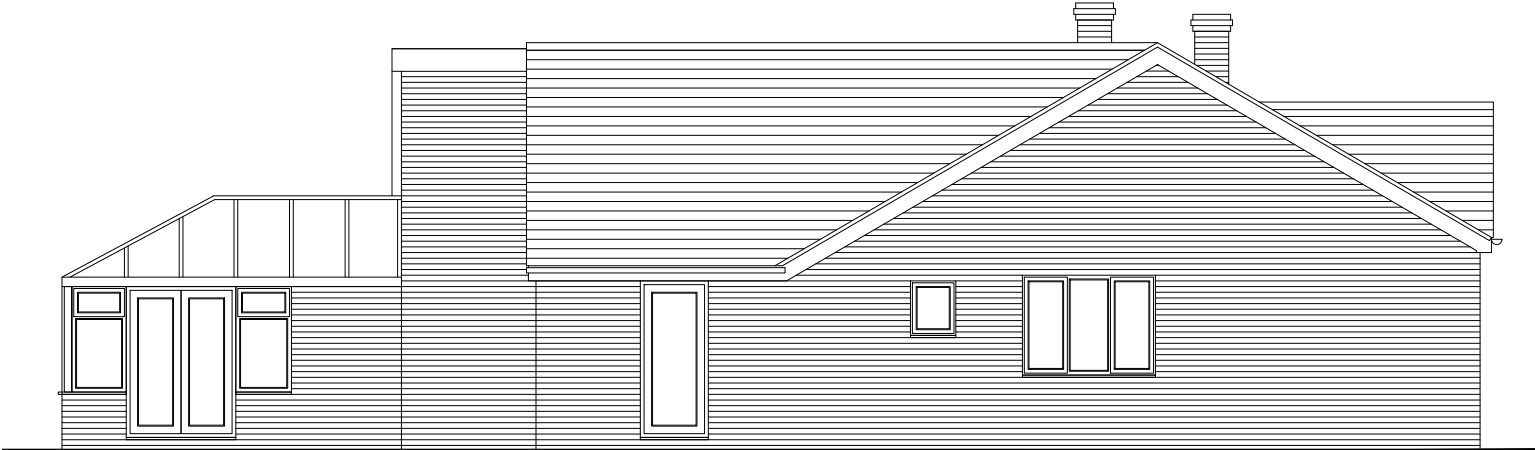

Side Elevation

'Faringdon'
Tintagel Road
Finchampstead
project :

Existing Bungalow
Elevations
title :

Mr & Mrs. Smallbone
client :

Lee Norris Design 27 Eden Way, Winnersh Wokingham, Berkshire RG41 5PQ Tel: 01189 787226 Mob: 07795 068193 E-mail: lee@leenorrisdesign.co.uk Web: www.leenorrisdesign.co.uk Planning and building regulations drawings for residential extensions, new build, renovation and conversion projects.	ref :	LN
	date :	June'24
	scale :	1:100@A3
	project :	24-602
		002