A3

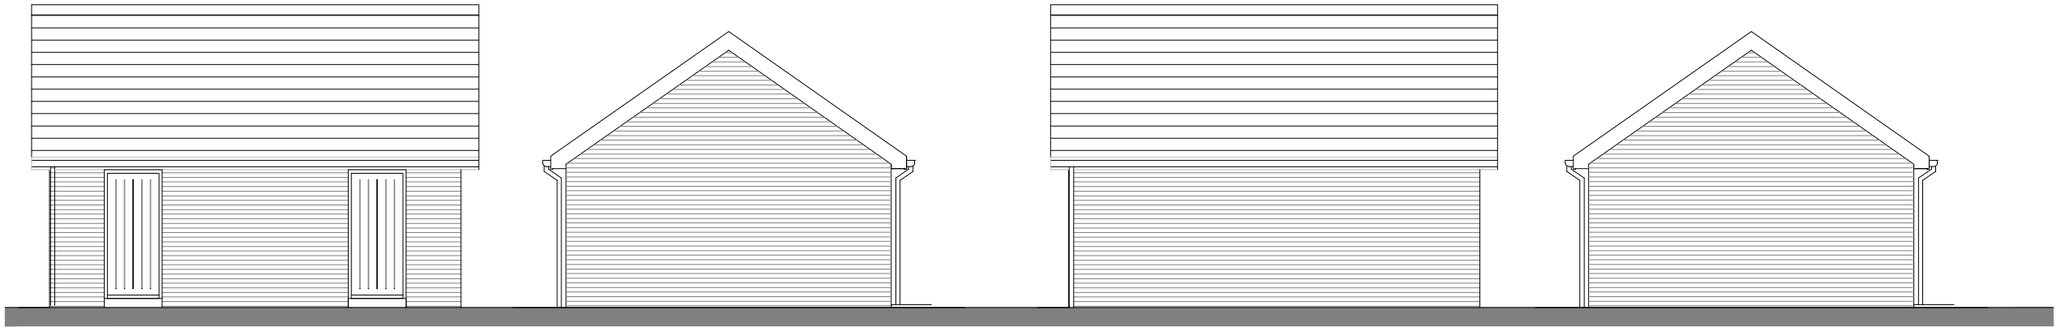

Front Elevation

Side Elevation

Rear Elevation

Side Elevation

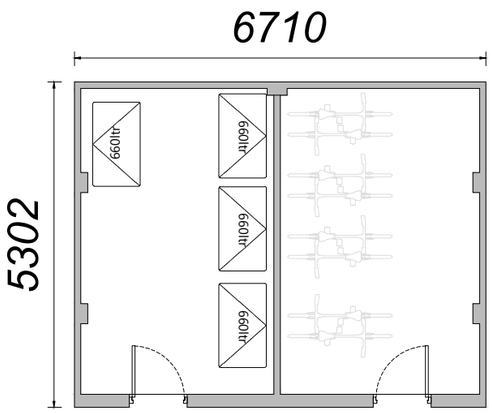

Floor Plan

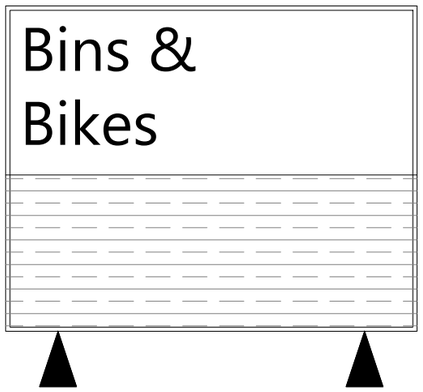

Romsey T:01794 367703
Portishead T:01275 407000
London T:01794 367703

www.thrivearchitects.co.uk

Rev	Description	Date	Au	Ch
A	Updated to 'Planning' status	19.08.26	NA	MRW

scale 1:100

0 2m 4m 6m

This drawing is the copyright of Thrive Architects Ltd ©. All rights reserved. Ordnance Survey Data © Crown Copyright. All rights reserved. Licence No. 100007359. Permission is granted to scale from this drawing for the purposes of **Local Authority Planning Applications only**. For all other purposes DO NOT scale from this drawing. Contractors, sub-contractors and suppliers are to check all relevant dimensions and levels of the site and building before commencing any shop drawings or building work. Any discrepancies should be recorded to the Architect. Where applicable this drawing is to be read in conjunction with the Consultants' drawings / Clients' Construction Specification.

Project	Former Arborfield Studios (Parcels W, Y and Z), Arborfield Green				
Drawing	Bin / Bike Store Floor Plans & Elevations				
Client	Crest Nicholson Opertations Ltd				
Job no.	CRES250532			Date	250826
Dwg no.	BB.01			Rev.	A
Author	KK	Checker	MRW	Scale	1:100 at A3
Status	PLANNING			Office	Portishead
Client ref.					

thrive. architects