




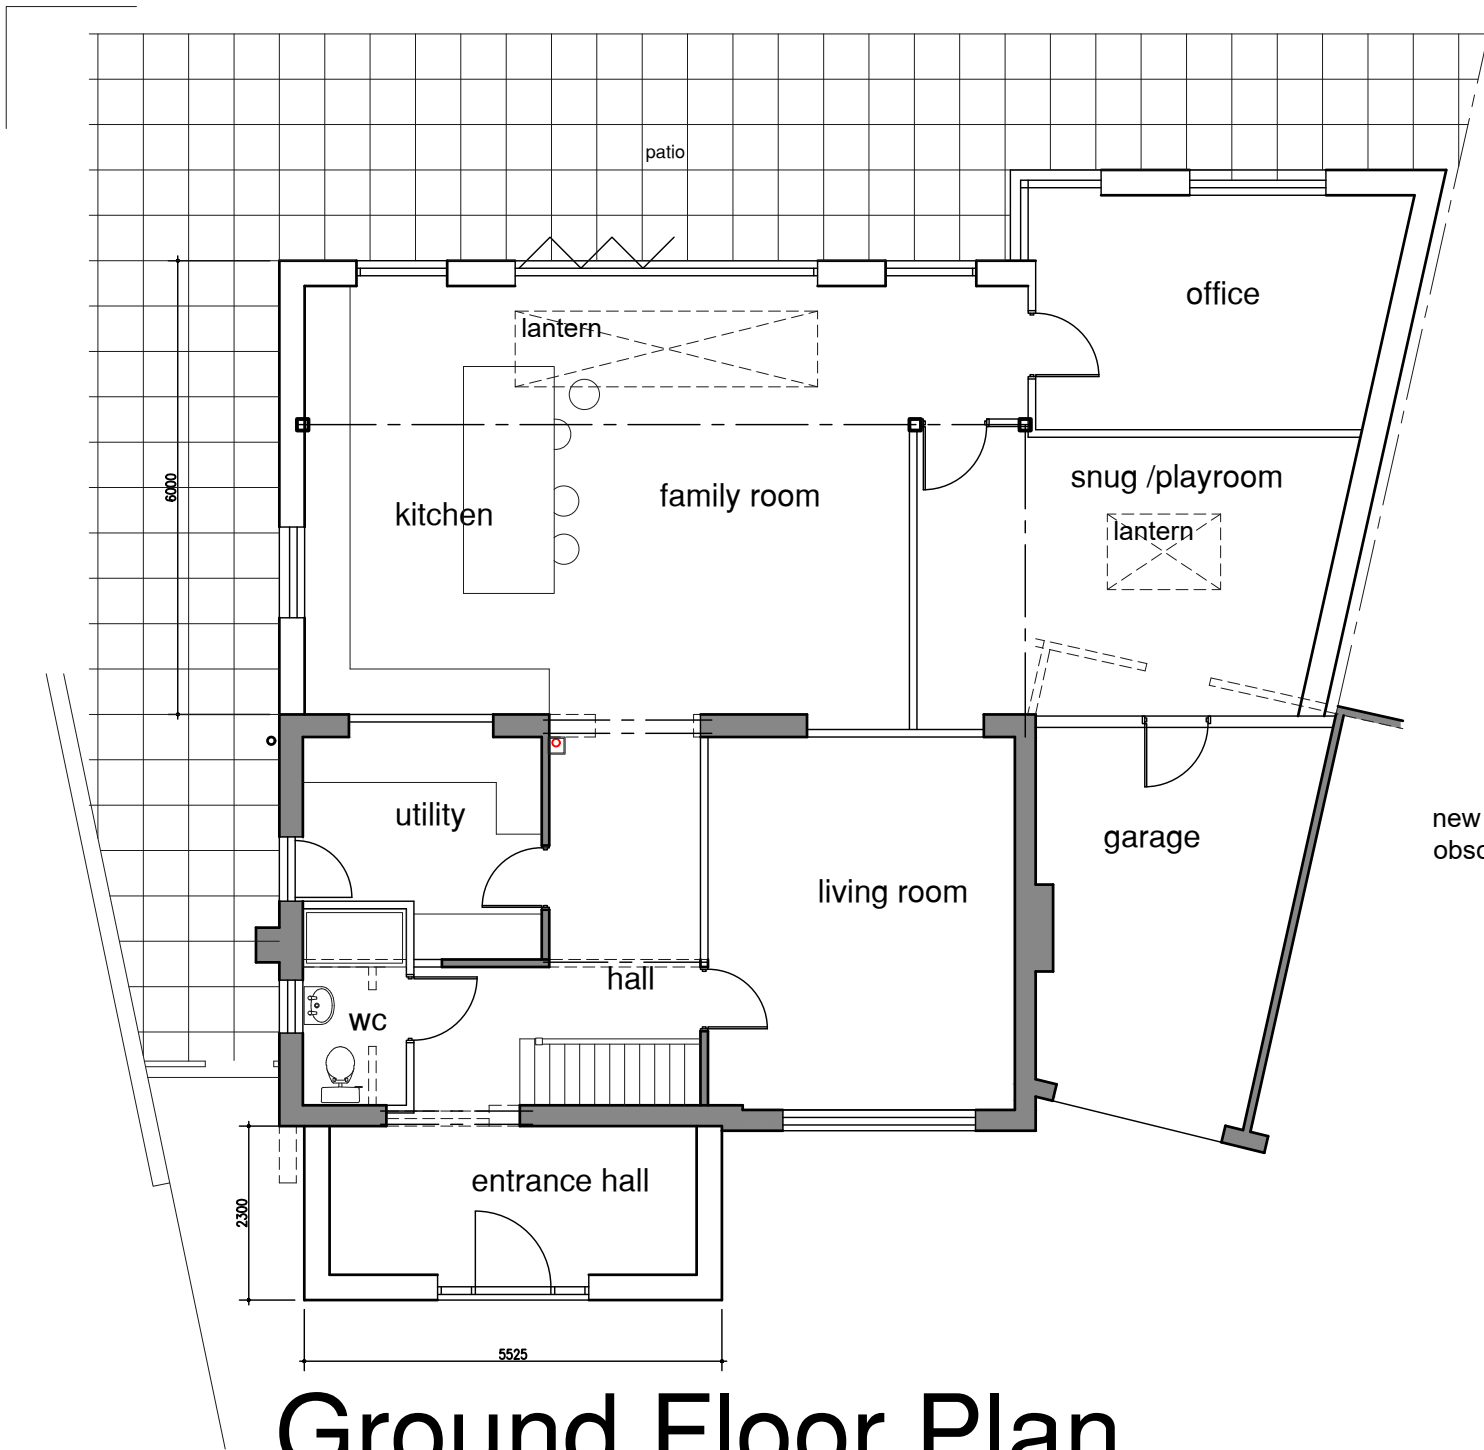

Ground Floor Plan

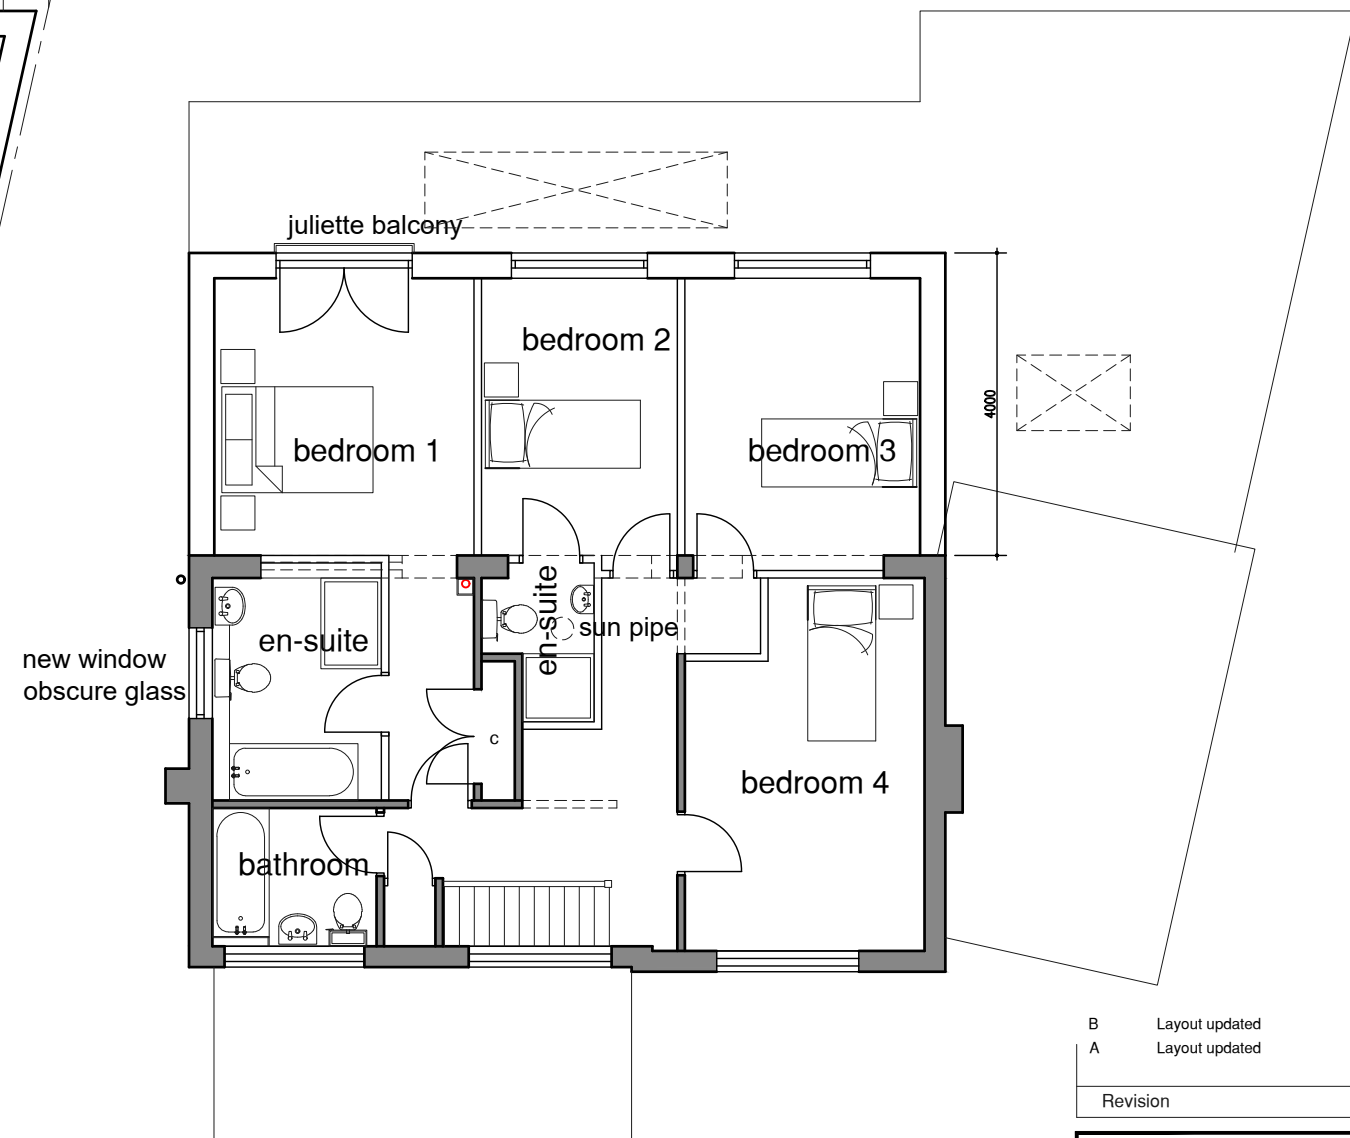

First Floor Plan

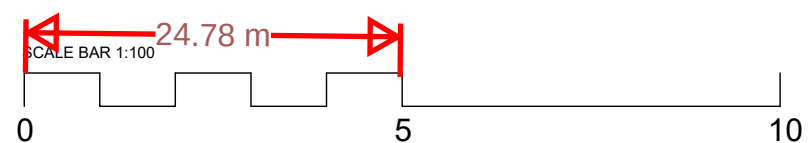

B	Layout updated	mw 16.09.24
A	Layout updated	mw 16.09.24
Revision	Date	

<

This drawing is copyright of the architect & must not be reproduced without permission. Any discrepancies should be reported to the architect.