
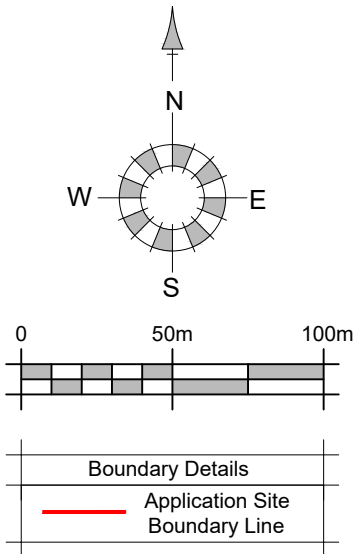


CMS - To be reviewed every 6 weeks by main contractor and updated accordingly if required.

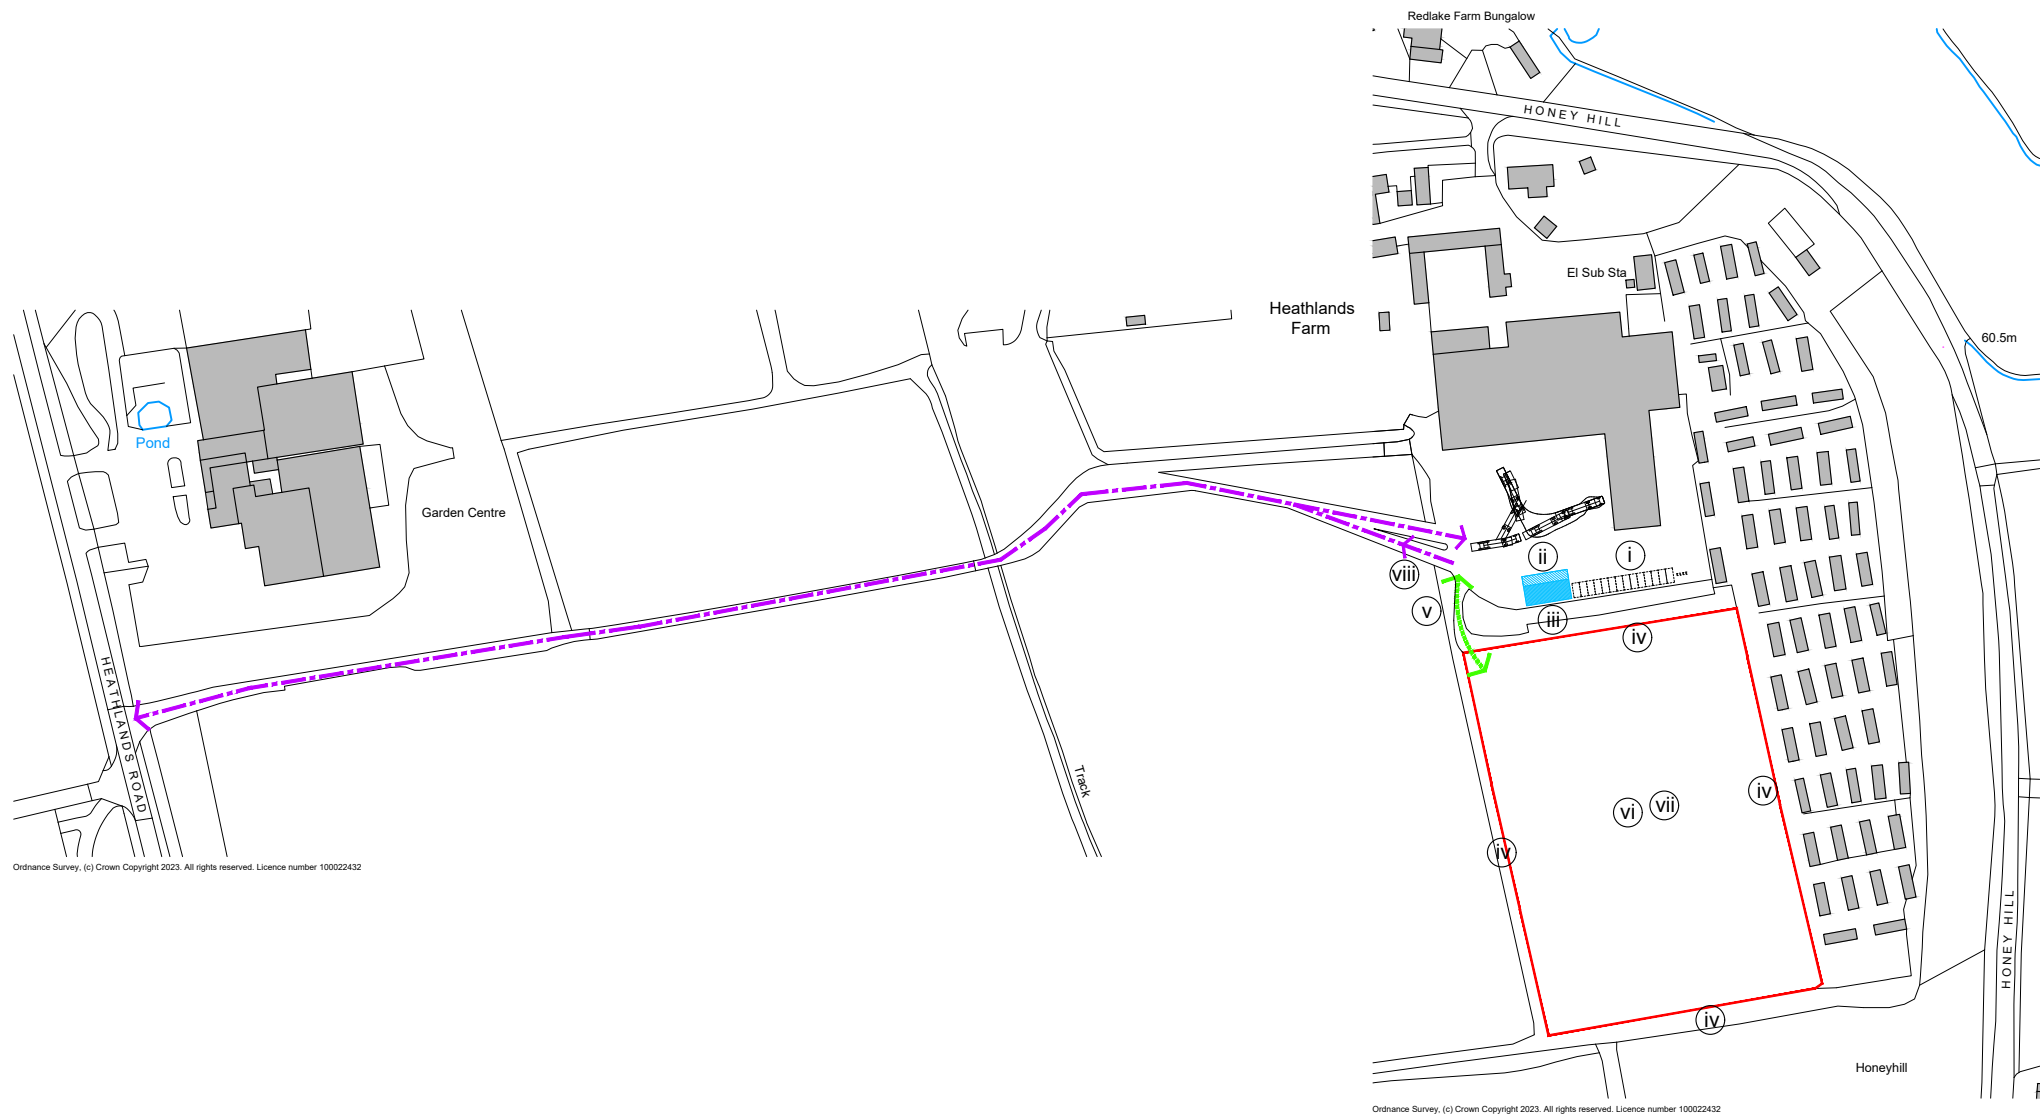

Construction Method Statement (CMS)

- i Site operative/visitor vehicle/cycle parking
- ii Plant loading bay.
- iii Storage of plant and materials.
- iv The site is a secure private farm. The field itself is naturally contained by existing tracks and hedging. No hoarding is required.
- v Single point of access/exit to field with associated wheel wash. Plant within the field is not expected to leave the field until construction is complete.
- vi No spoil will be removed as part of building the PVs. The construction technique does not generate dust and dirt.
- vii Existing polytunnels will be dismantled and the steel frame retained for use elsewhere on the farm. The tunnel plastic will be re-used or recycled dependent on age.
- viii Wheel washing.

Wheel Wash

A clean wheel's policy will be employed on site to ensure no construction material is tracked onto any part of the highway. Vehicular movement between the metalled surface and the field is expected to be extremely limited.

REV.	DATE	REVISIONS:	BY	STATUS:
A	19/07/2024	Updated to suit Planning Conditions.	PG	
B	11/09/2024	Updated to Highways Conditions.	AL	

Planning

This drawing may be scaled or cross referenced to the scale bar for planning application purposes only. Do not scale for any other purpose, use figured dimensions only. Subject to site survey and all necessary consents. All dimensions to be checked by user and any discrepancies, errors or omissions to be reported to the Architect before work commences. This drawing is to be read in conjunction with all other relevant materials. OS Licence No. 100007327

CLIENT:	Hall Hunter	PROJECT:	Heathlands Farm PV, Honey Hill, Wokingham, RG40 3BG
SCALE:	1:2500 (A3 ORIGINAL)	DRAWING:	CMS
DRAWN:	PG		
DATE:	19.07.24	23052	CMS01 B



architecture planning masterplanning

Broadmede House, Farnham Business Park,
Weydon Lane, Farnham, Surrey GU9 8QT.
info@osparchitecture.com www.osparchitecture.com
Tel: 01252 267878