


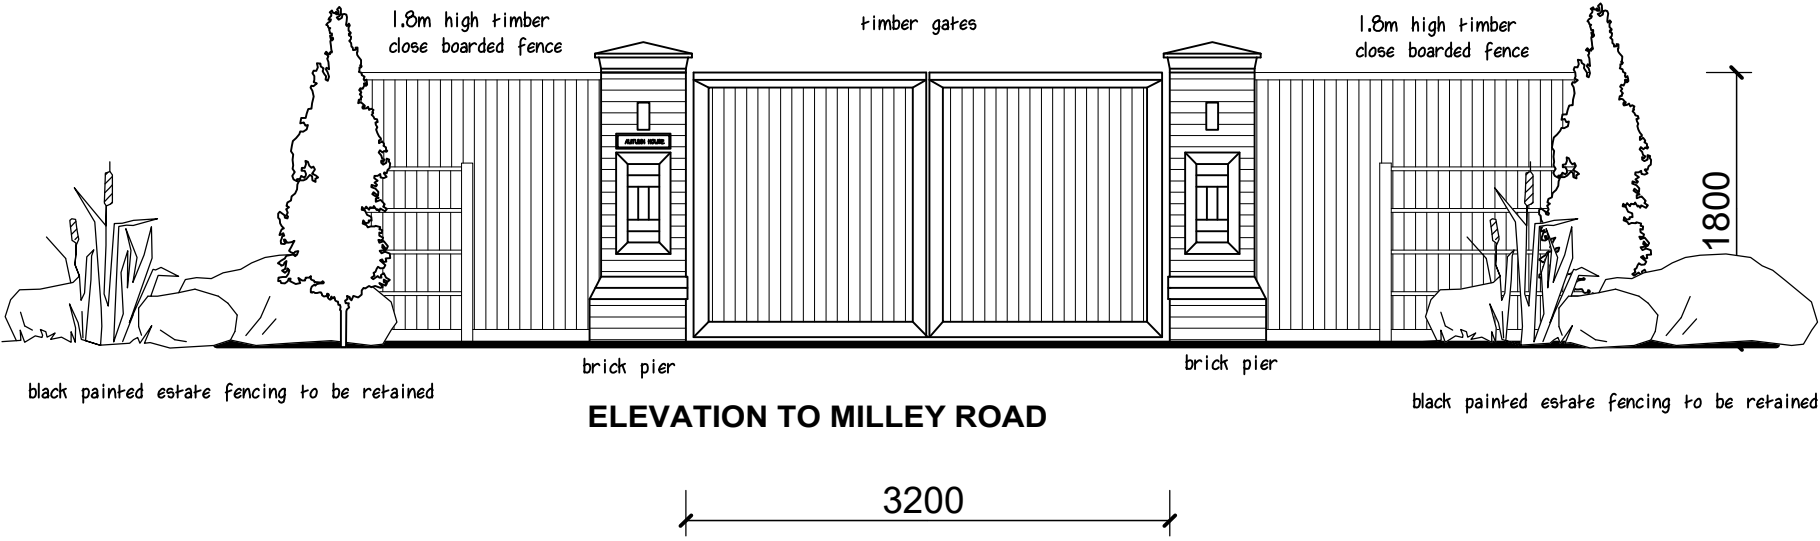

NOTES:
All dimensions must be checked on site and not scaled from this drawing.

A	-	-
	Date	Revisions

@copyright

Client
-
MR J. PARTON

Job Title
-
**AUTUMN HOUSE
MILLEY LANE
HARE HATCH BERKS
RG10 9TH**

Drawing Title
-
**PROPOSED ENTRANCE
GATES**

Scale
-
1:50 @ A3

Date
-
Drawn by
-

Drg No. -	Rev. -
2701/25/01	

