



General Arrangement (1:500)

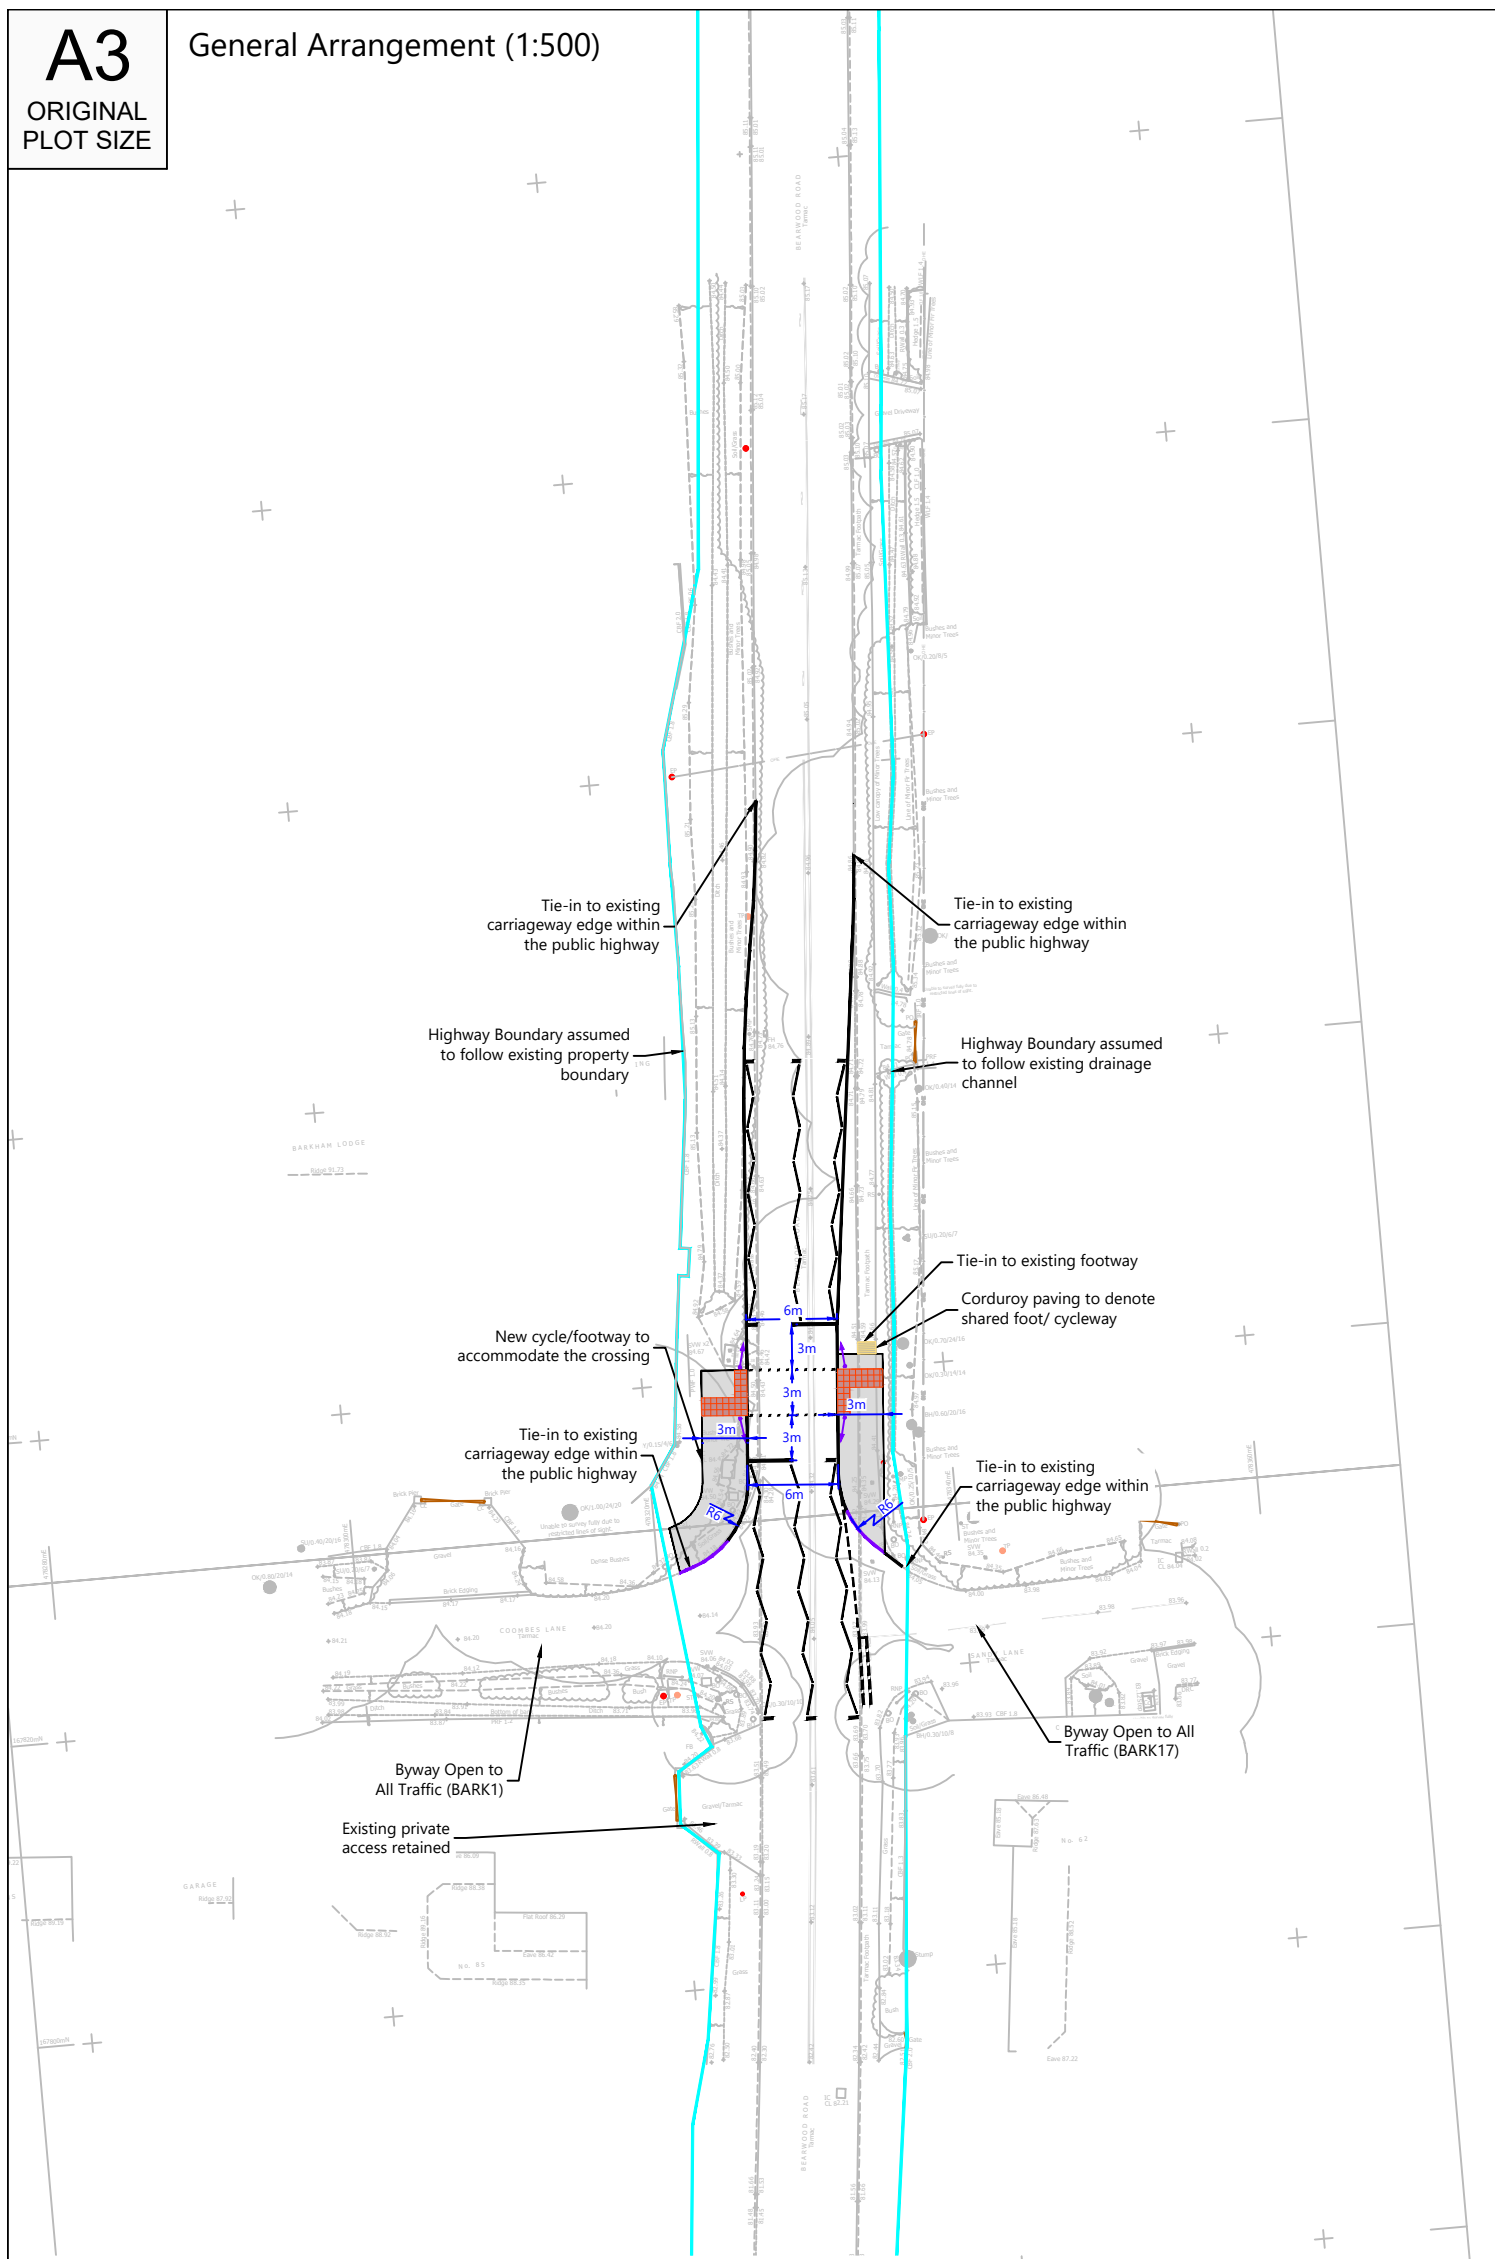

Key Plan (Not to Scale)

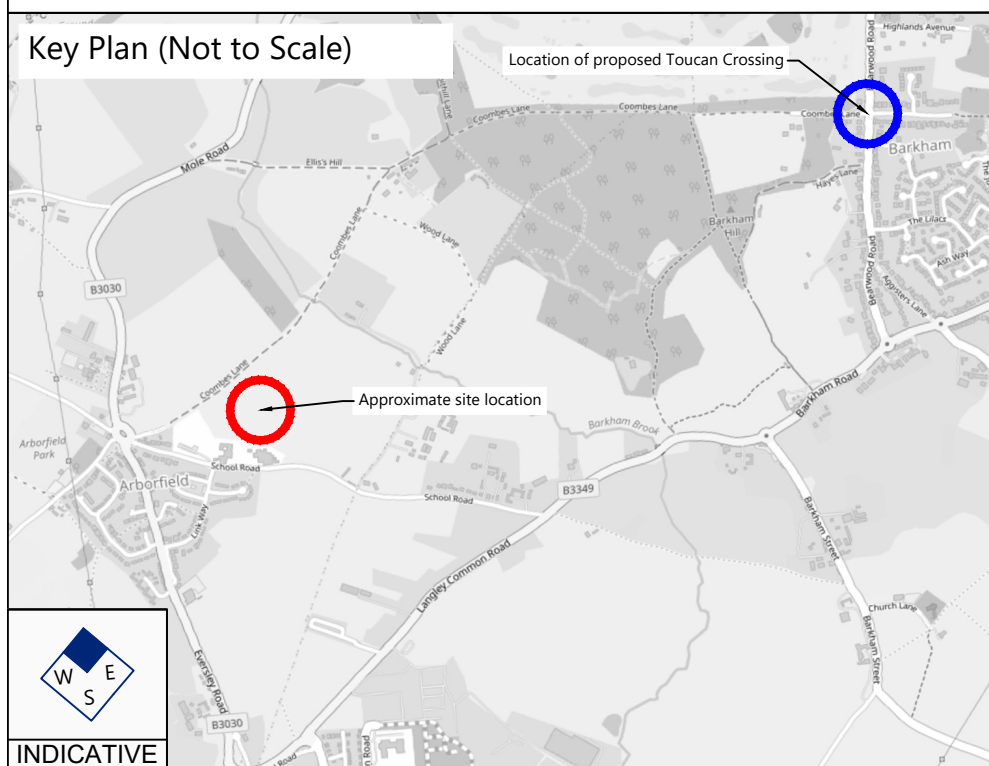

Reproduced from Ordnance Survey Superplan Data with the permission of The Controller of His Majesty's Stationery Office. Crown Copyright - Licence No. AL100034021

NOTES:

Interpreted Highway Boundary	=	
Existing Layout	=	
Proposed Layout	=	
Proposed Dropped Kerb	=	
Indicative Tactile Paving (controlled)	=	
Indicative Corduroy Paving	=	
Indicative Signals	=	
Indicative Shared Foot/ Cycleway Surfacing	=	

- Based on Topographical Survey '3336 S2 - Arborfield Coombes Lane-Sandy Lane' from Encompass Geospatial
- Highway Boundary interpreted from Wokingham Borough Council's GIS available at <https://www.wokingham.gov.uk/roads/highway-development>
- Toucan Crossing Design based on the Department for Transport's Traffic Signs Manual Chapter 6 (2019)
- Shared Cycle Footway based on Local Transport Note 1/20
- Tactile and Corduroy paving shown indicatively only and subject to detailed design

B	12/01/26	Updated Design	DR	SMK	SMK
A	08/01/25	Added Topographical Survey	DR	SMK	SMK
Rev	Date	Details	Drawn by	Checked by	Approved by

Bristol
Cambridge
London
Welwyn Garden City



1 Giltspur Street
London
EC1A 9DD
020 7119 1155
www.tpa.uk.com

CLIENT:
CROUDACE HOMES, VORTAL HOMES LTD
AND FALCON DEVELOPMENTS (SE) LTD

PROJECT:
LAND NORTH OF SCHOOL
ROAD, ARBORFIELD CROSS,
WOKINGHAM

TITLE:
PROPOSED TOUCAN CROSSING
ON BEARWOOD ROAD

STATUS: FOR INFORMATION

SCALE: As Stated	DATE: 11/08/25	DRAWN: LS	CHECKED: SMK	APPROVED: SMK
JOB NO: 2305-083		DRAWING NO: SK05		REVISION: B

RESERVED COPYRIGHT