
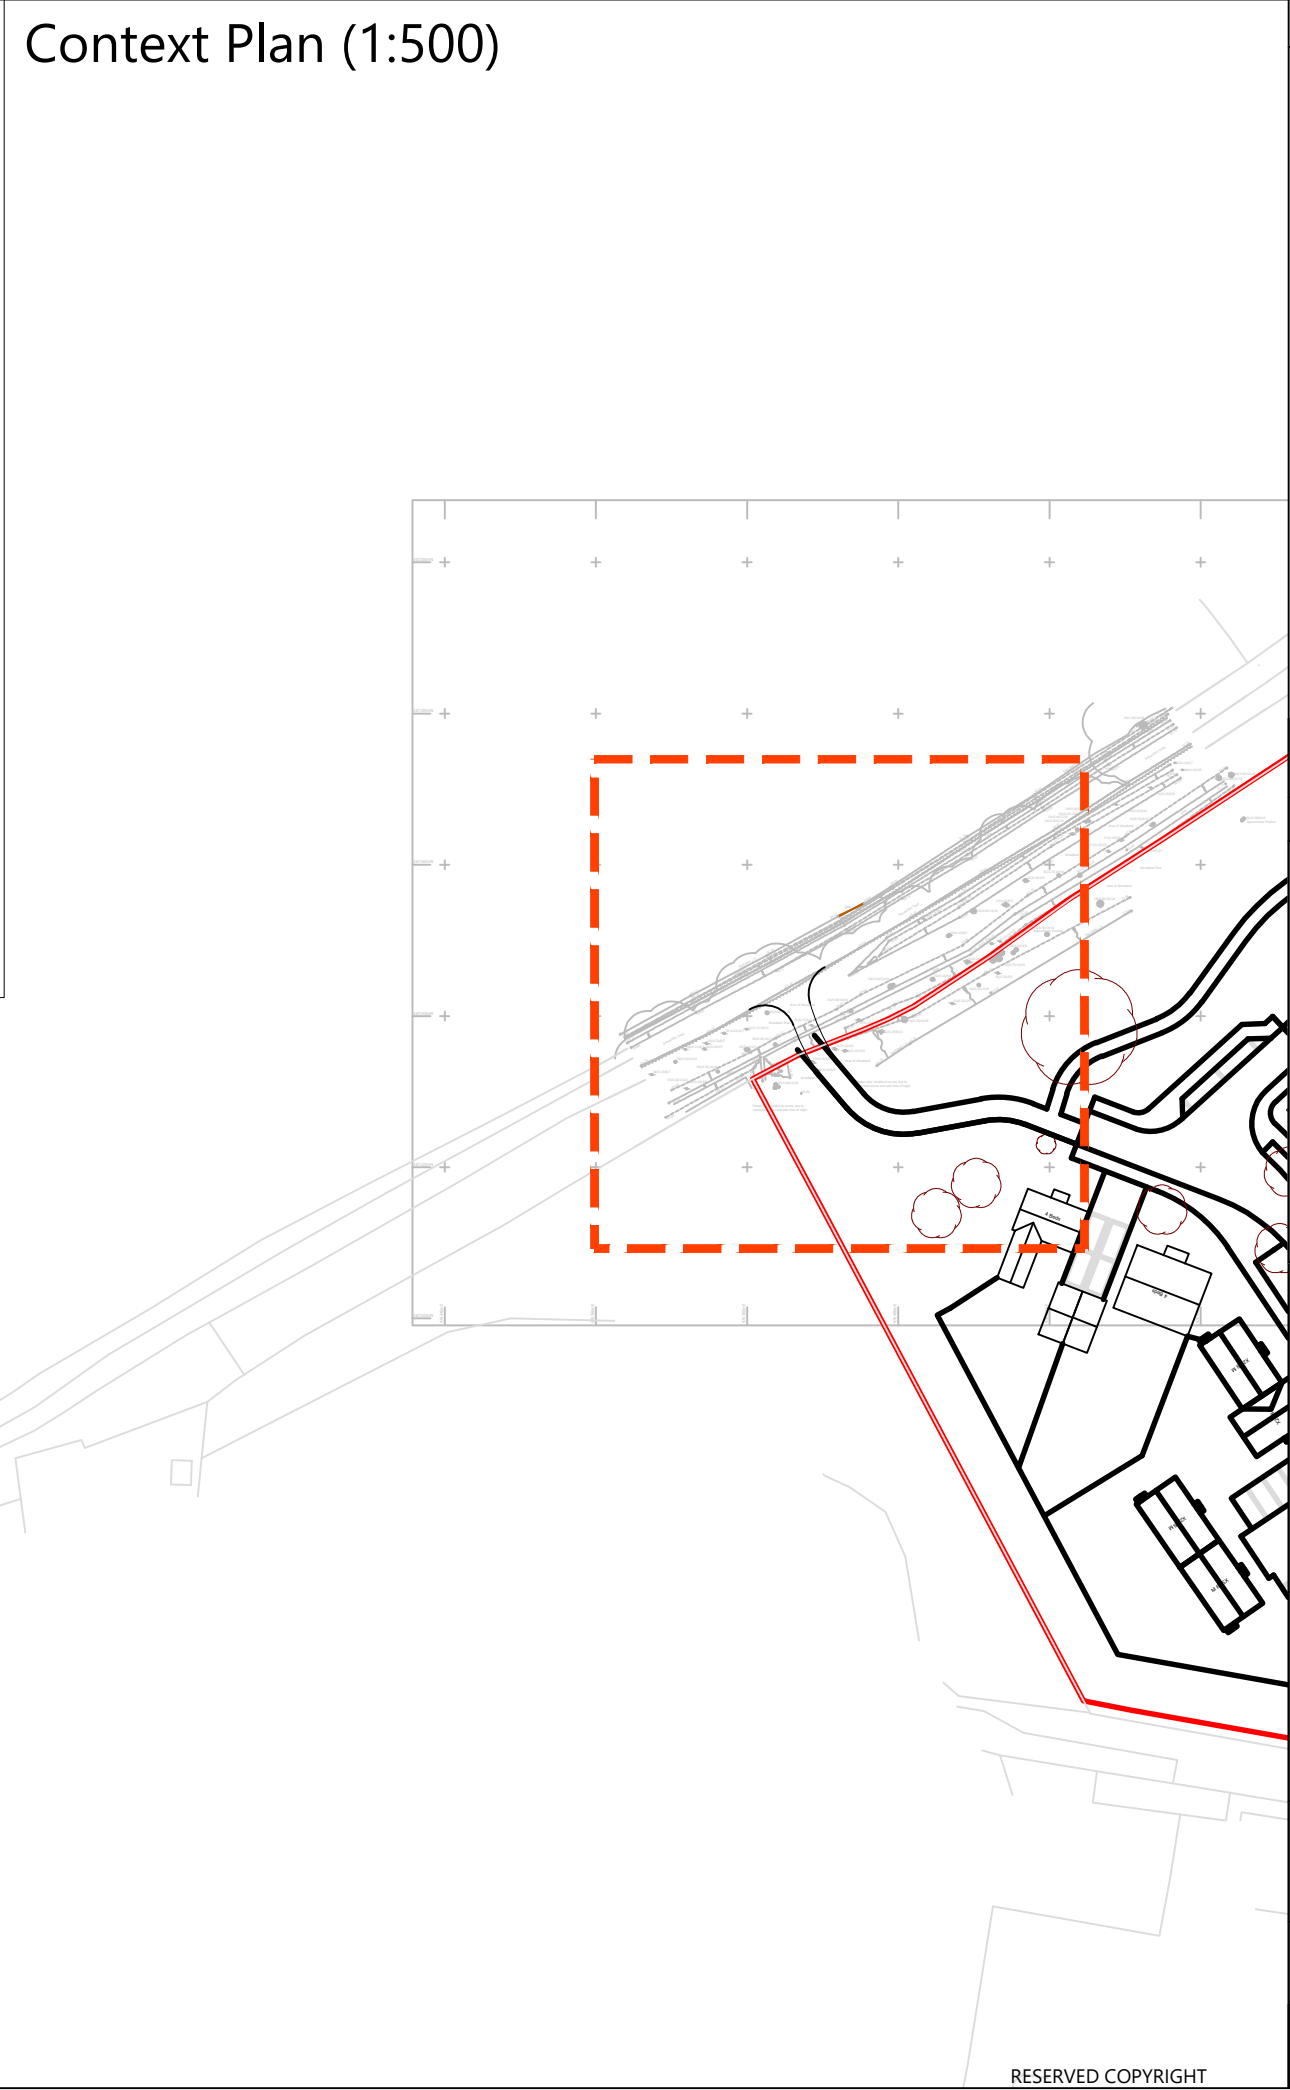


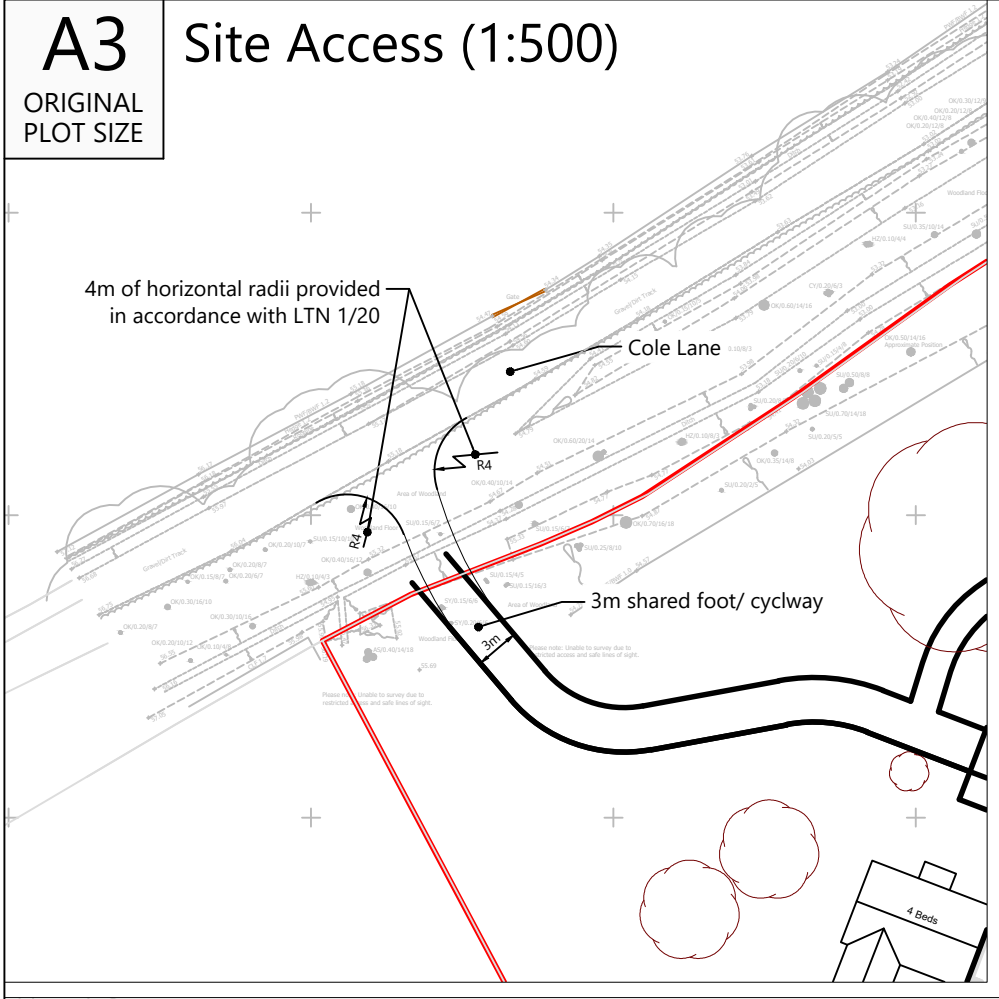

Reproduced from Ordnance Survey Superplan Data with the permission of The Controller of His Majesty's Stationery Office. Crown Copyright - Licence No. AL100034021

NOTES:

- Based on Topographical Survey '3336 S2 - Arborfield' from Encompass Geospatial
- Based on architect's drawing "2522477.4 - Illustrative Masterplan\_Rev J"

|     |          |                            |          |            |             |
|-----|----------|----------------------------|----------|------------|-------------|
| B   | 12/01/26 | Realigned Access           | DR       | SMK        | SMK         |
| A   | 07/01/26 | Added Topographical Survey | DR       | SMK        | SMK         |
| Rev | Date     | Details                    | Drawn by | Checked by | Approved by |

Bristol  
Cambridge  
London  
Welwyn Garden City

Transport Planning Associates

1 Giltspur Street  
London  
EC1A 9DD  
020 7119 1155  
[www.tpa.uk.com](http://www.tpa.uk.com)

CLIENT:  
CROUDACE HOMES, VORTAL HOMES LTD  
AND FALCON DEVELOPMENTS (SE) LTD

PROJECT:  
LAND NORTH OF SCHOOL  
ROAD, ARBORFIELD CROSS,  
WOKINGHAM

TITLE:  
PROPOSED ACTIVE TRAVEL  
ACCESS

STATUS:  
FOR INFORMATION

|                     |                     |               |                 |                 |
|---------------------|---------------------|---------------|-----------------|-----------------|
| SCALE:<br>As Stated | DATE:<br>04/09/25   | DRAWN:<br>WHN | CHECKED:<br>SMK | APPROVED:<br>DE |
| JOB NO:<br>2305-083 | DRAWING NO:<br>SK08 |               | REVISION:<br>B  |                 |

RESERVED COPYRIGHT