
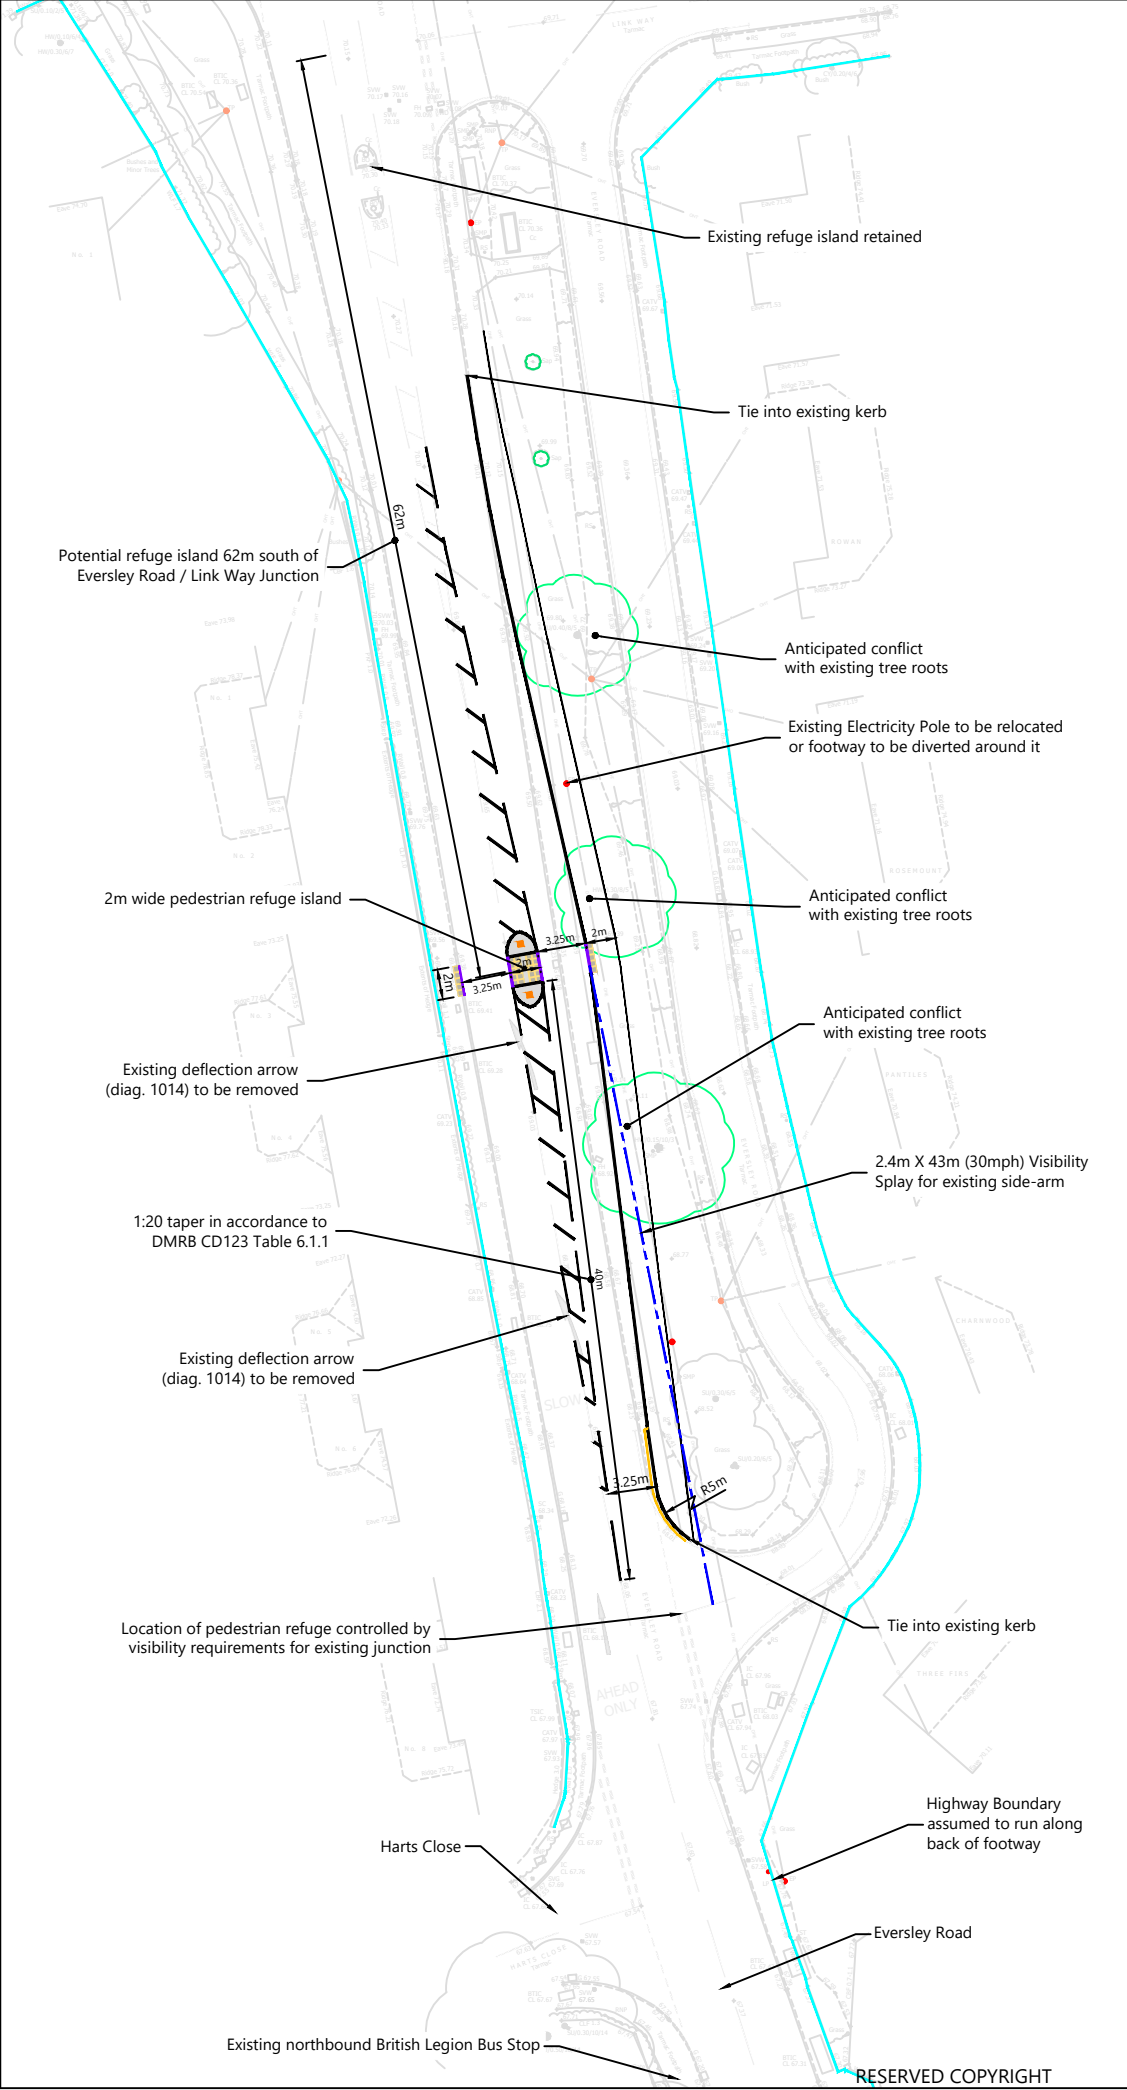


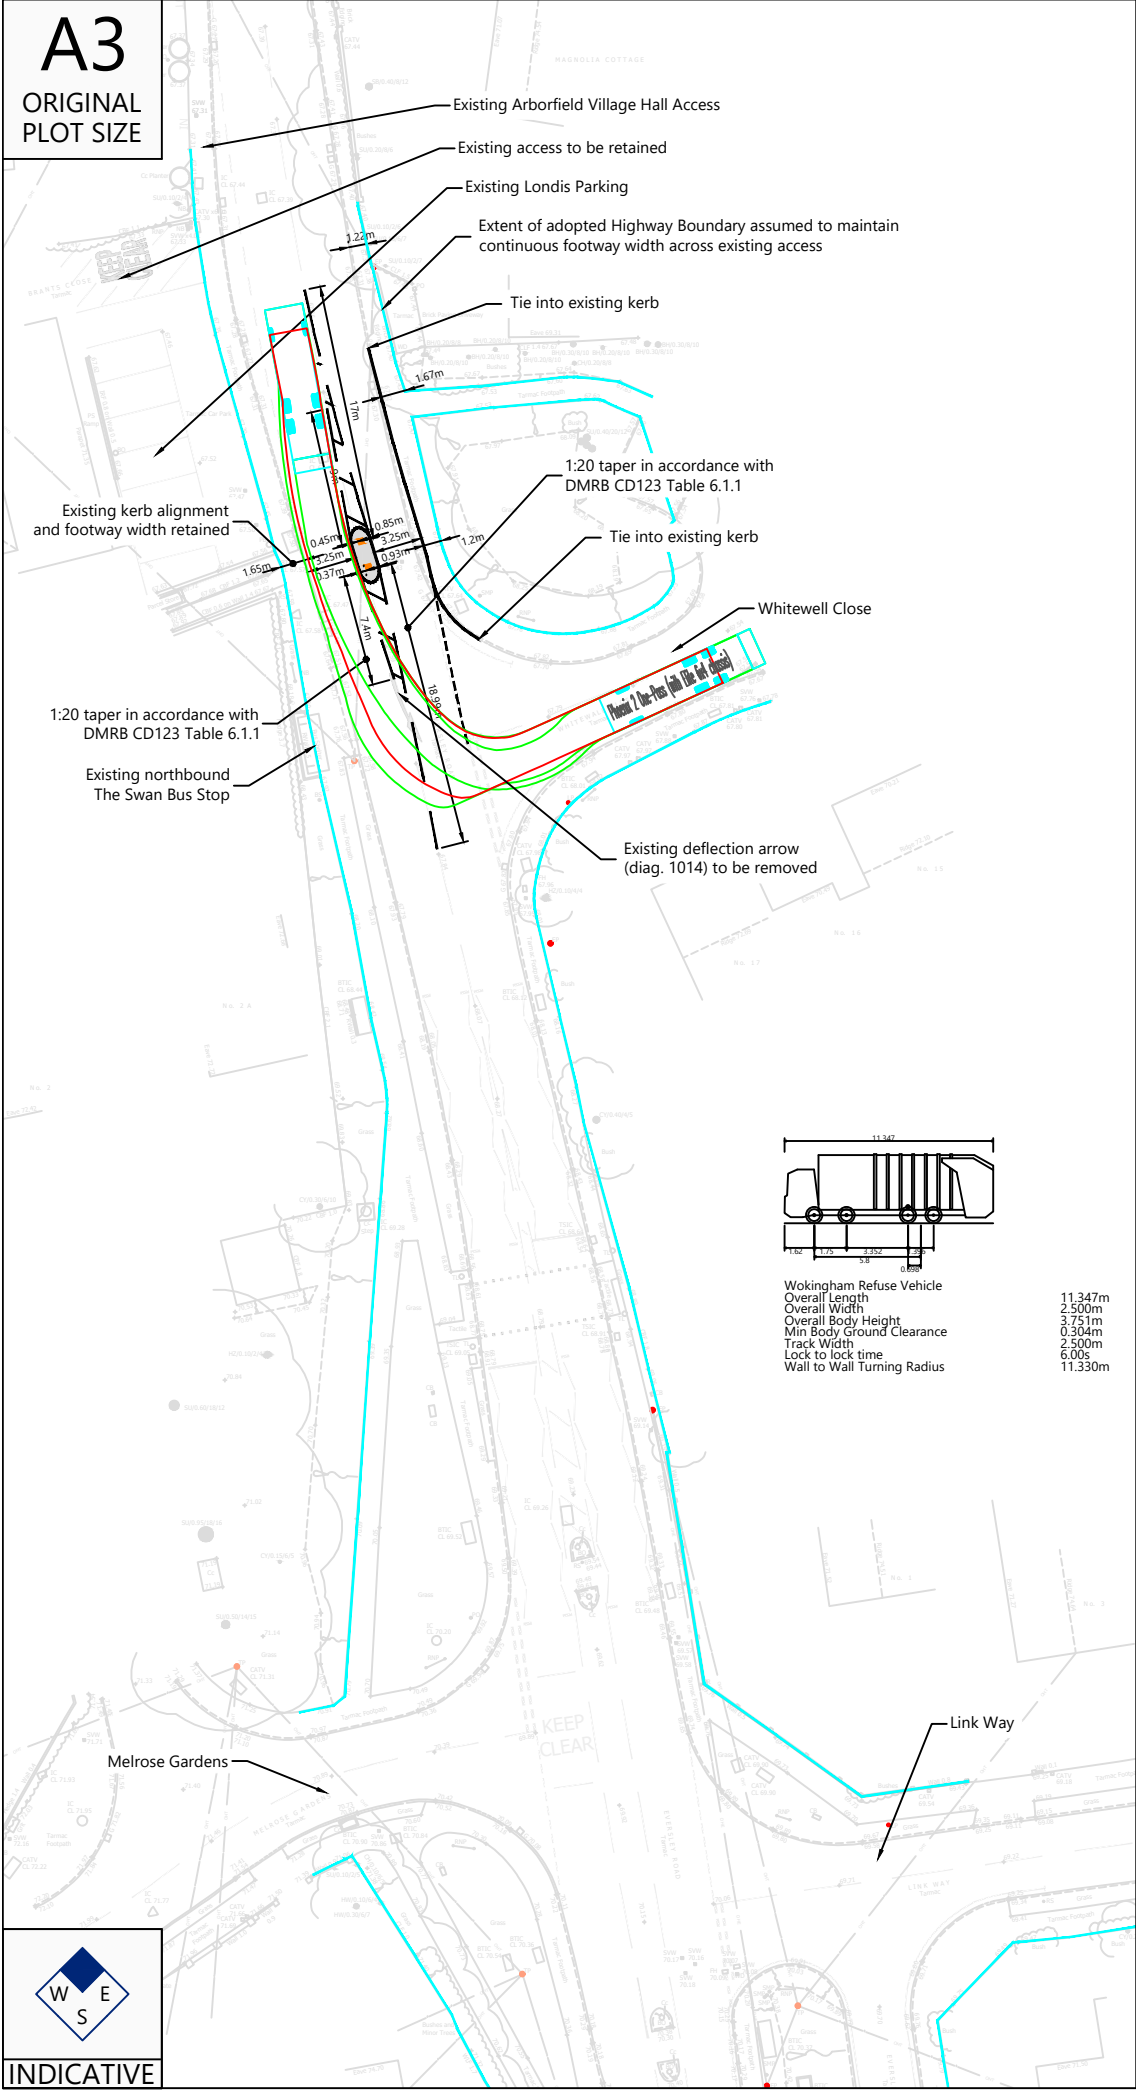

Reproduced from Ordnance Survey Superplan Data with the permission of The Controller of His Majesty's Stationery Office. Crown Copyright - Licence No. AL100034021

NOTES:

Interpreted Highway Boundary

Existing White/ Yellow Lining

Proposed Layout

2.4m X 43m (30mph) Visibility Splay

Indicative Island surfacing

Indicative Tactile Paving

Indicative Illuminated Bollards

=

=

=

=

=

=

- Based on Topographical Survey '3336 S2 - Arborfield' from Encompass Geospatial.
- Highway Boundary interpreted from Wokingham Borough Council's GIS available at <https://www.wokingham.gov.uk/roads/highway-development>.
- Subject to Detailed Design, Road Safety Audit process, and Technical Approval.
- Tactile paving shown indicatively only and subject to detailed design.

A	22/07/26	Minor amendments	SMK	NH	SMK
Rev	Date	Details	Drawn by	Checked by	Approved by

Bristol
Cambridge
London
Norwich
Welwyn Garden City

Transport Planning Associates

1 Giltspur Street
London
EC1A 9DD
020 7119 1155
www.tpa.uk.com

CLIENT:

CROUDACE HOMES, VORTAL HOMES LTD
AND FALCON DEVELOPMENTS (SE) LTD

PROJECT:

LAND NORTH OF SCHOOL
ROAD, ARBORFIELD CROSS,
WOKINGHAM

TITLE:

POTENTIAL HIGHWAY
ARRANGEMENT ON
EVERSLEY ROAD

STATUS:

FOR INFORMATION

SCALE: 1:500	DATE: 05/02/26	DRAWN: SMK	CHECKED: DE	APPROVED: SMK
JOB NO: 2305-083	DRAWING NO: SK10	REVISION: A		