


Location Plan

Site Address: 21, Bayliss Road, Wargrave, RG10 8DR

Date Produced: 08-Jan-2025

Scale: 1:1250 @A4

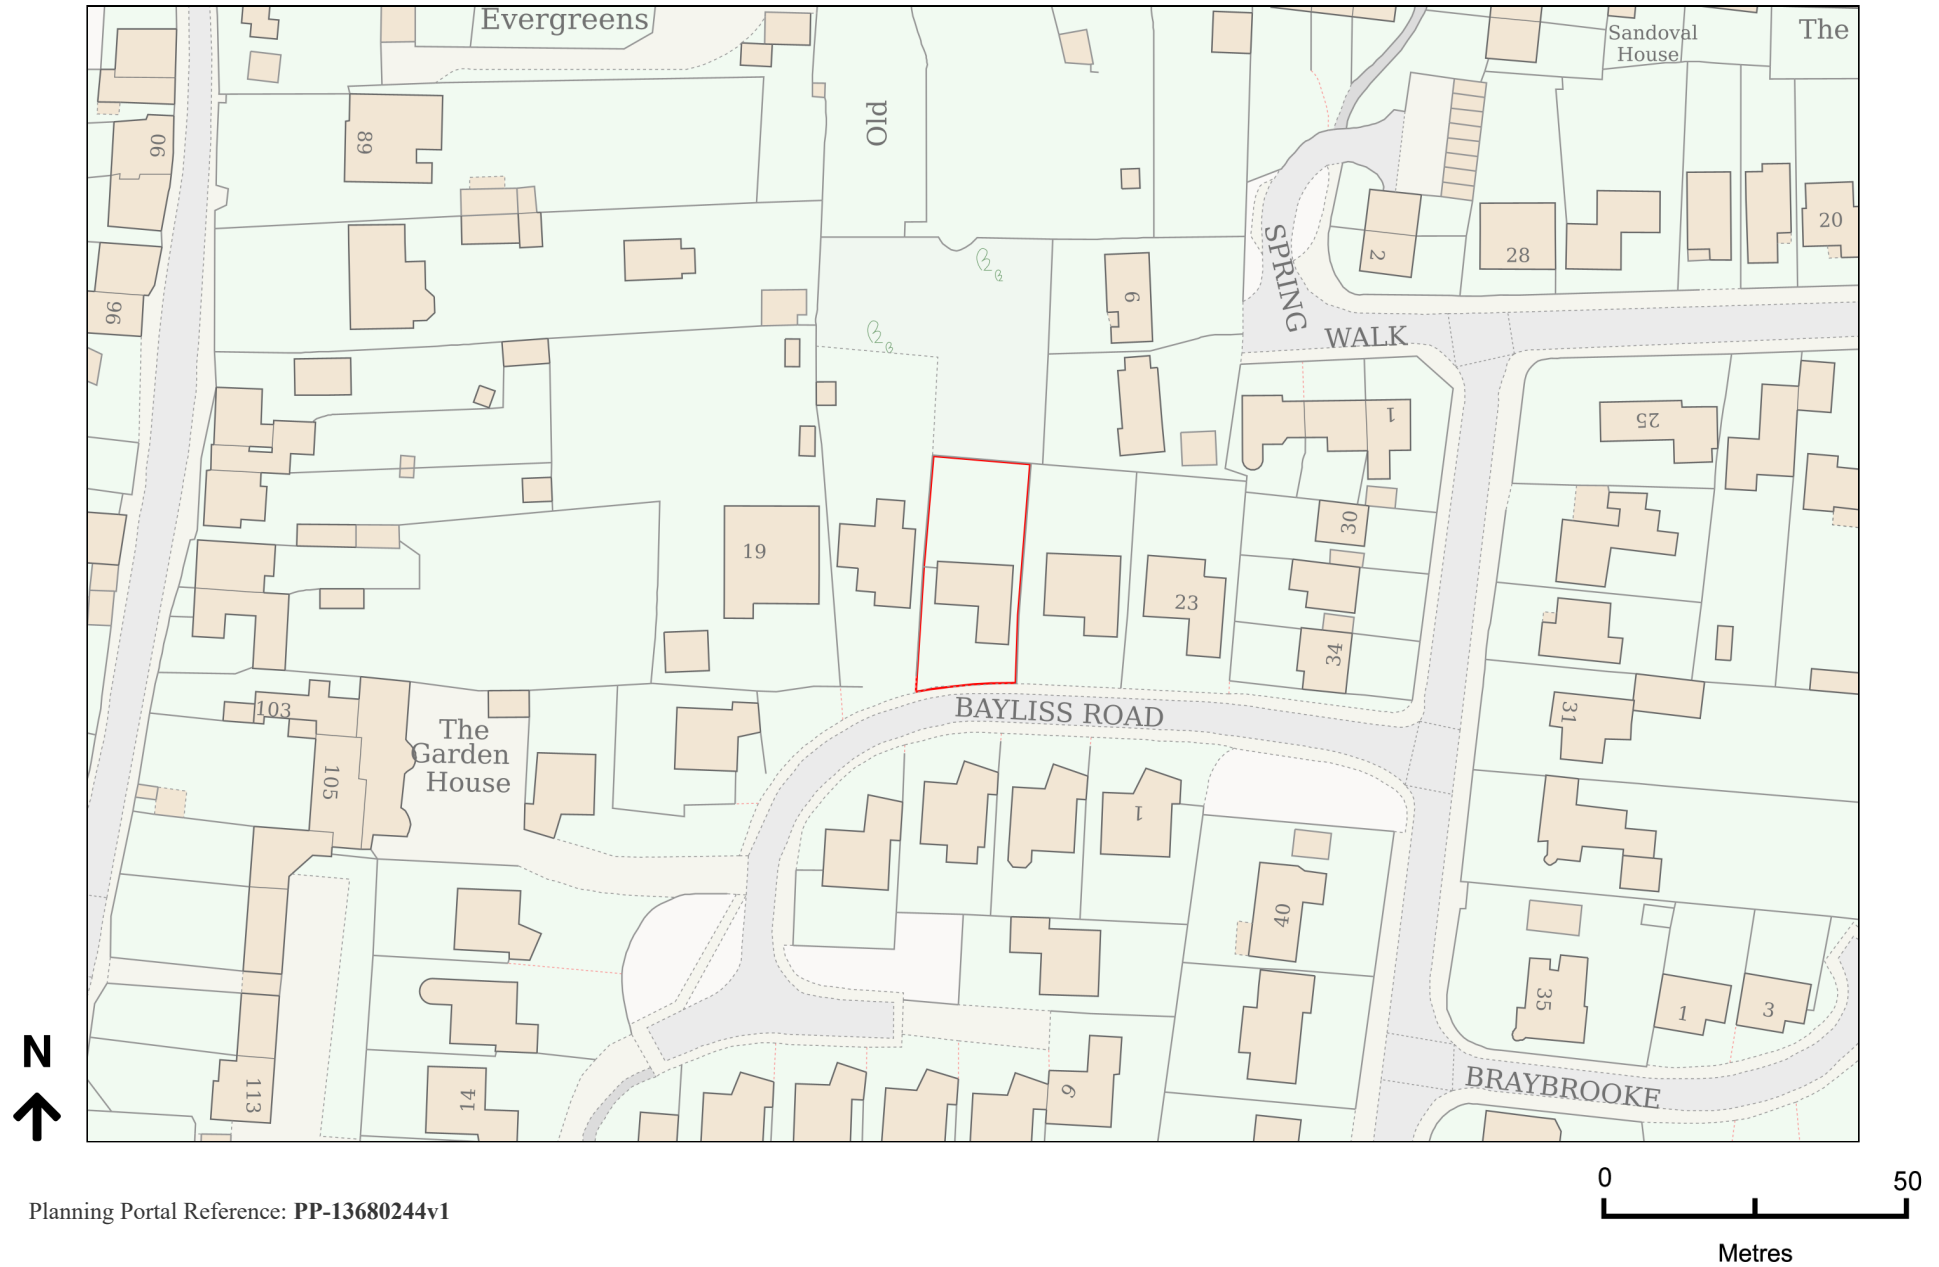

Planning Portal Reference: PP-13680244v1