

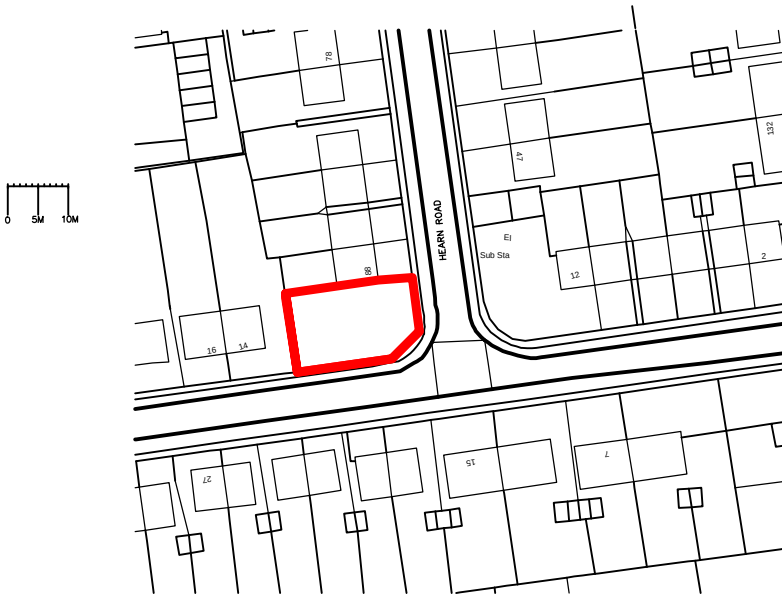
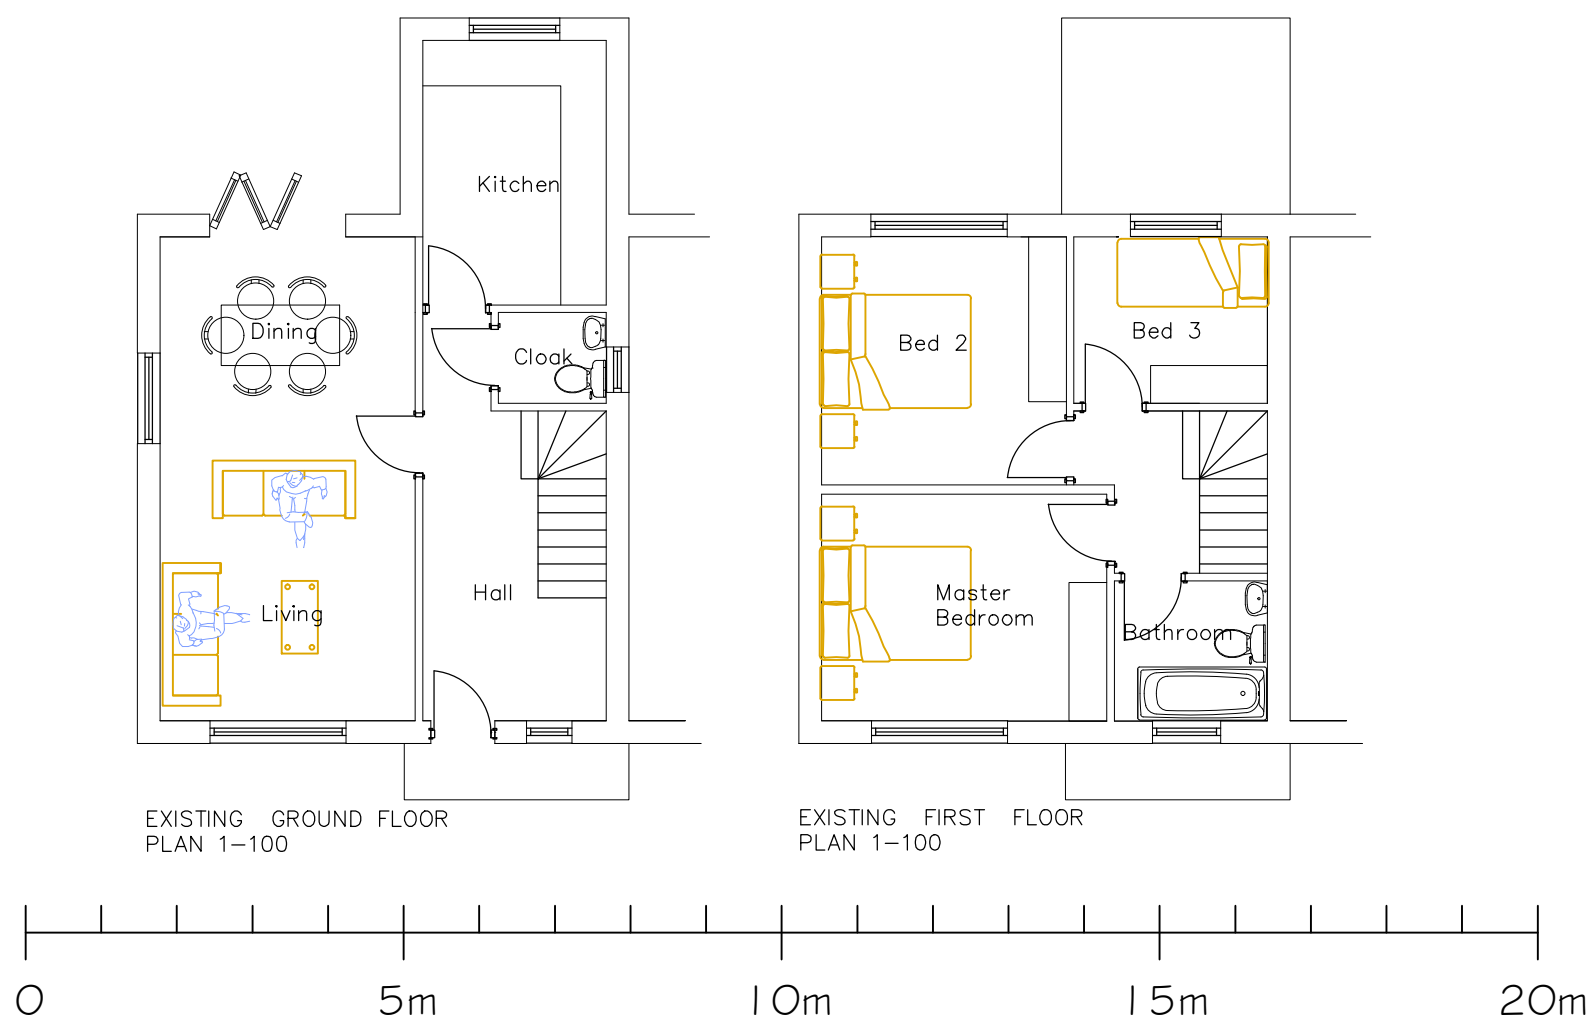
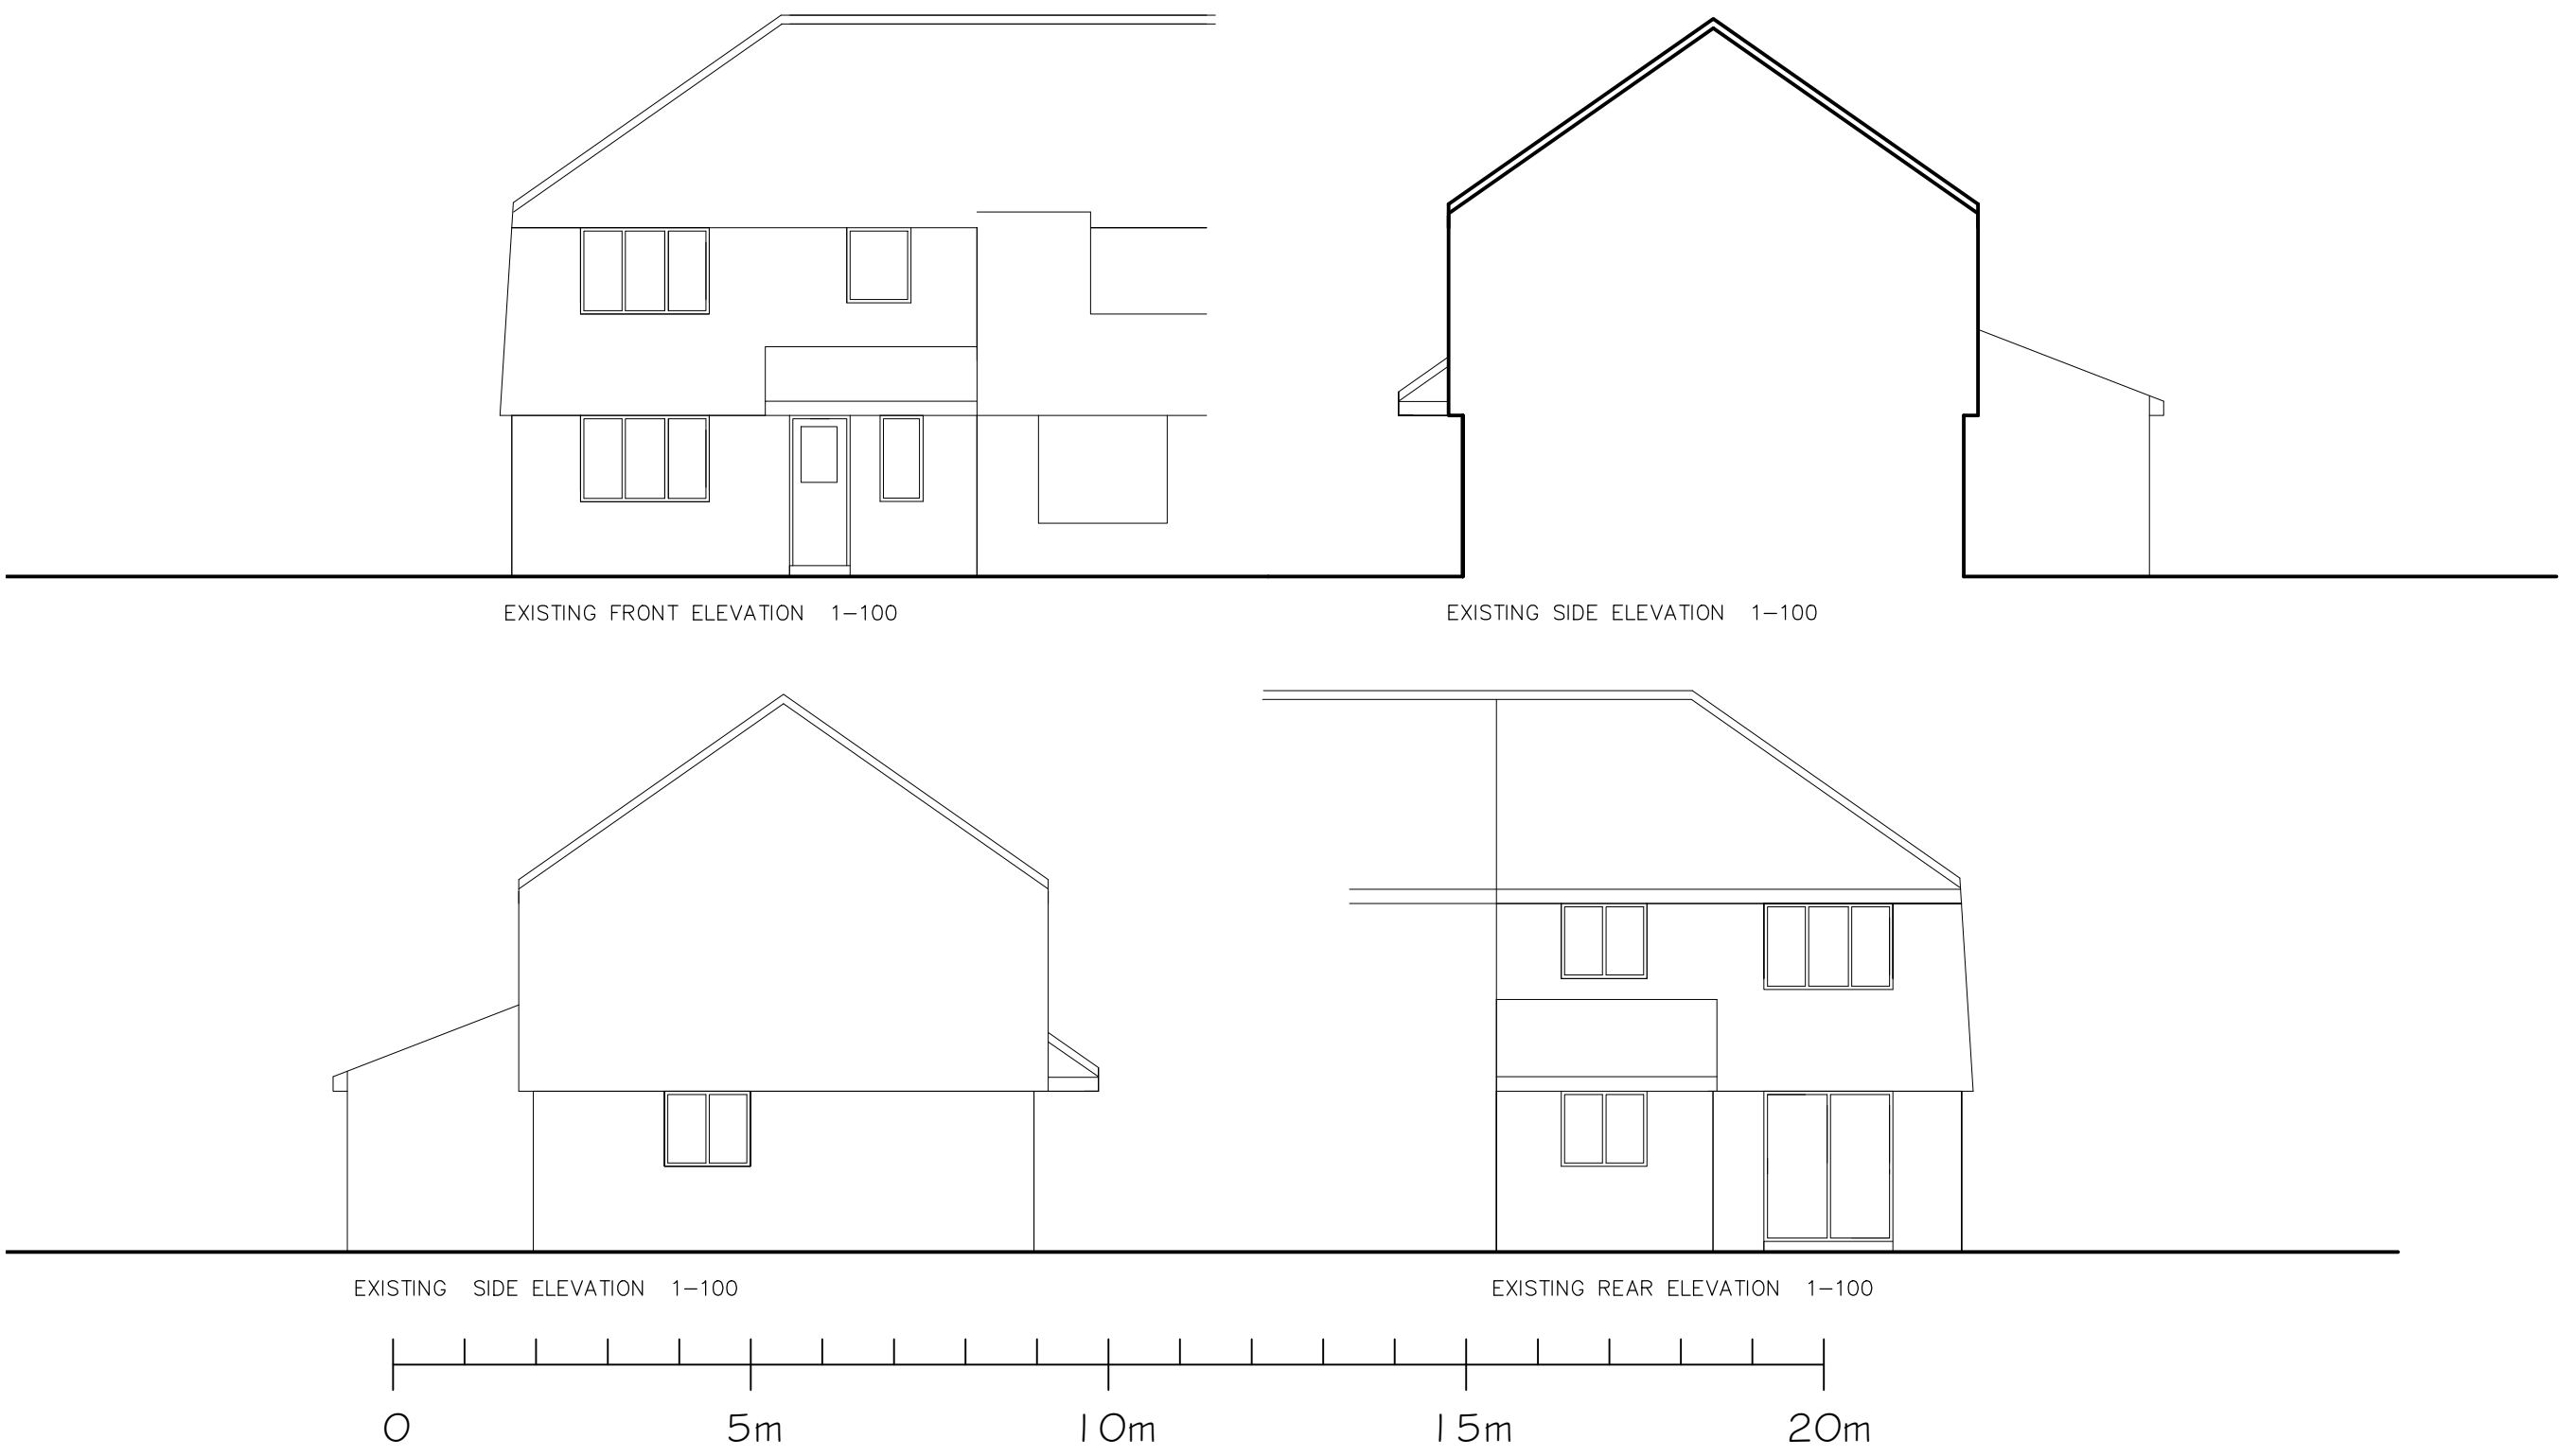
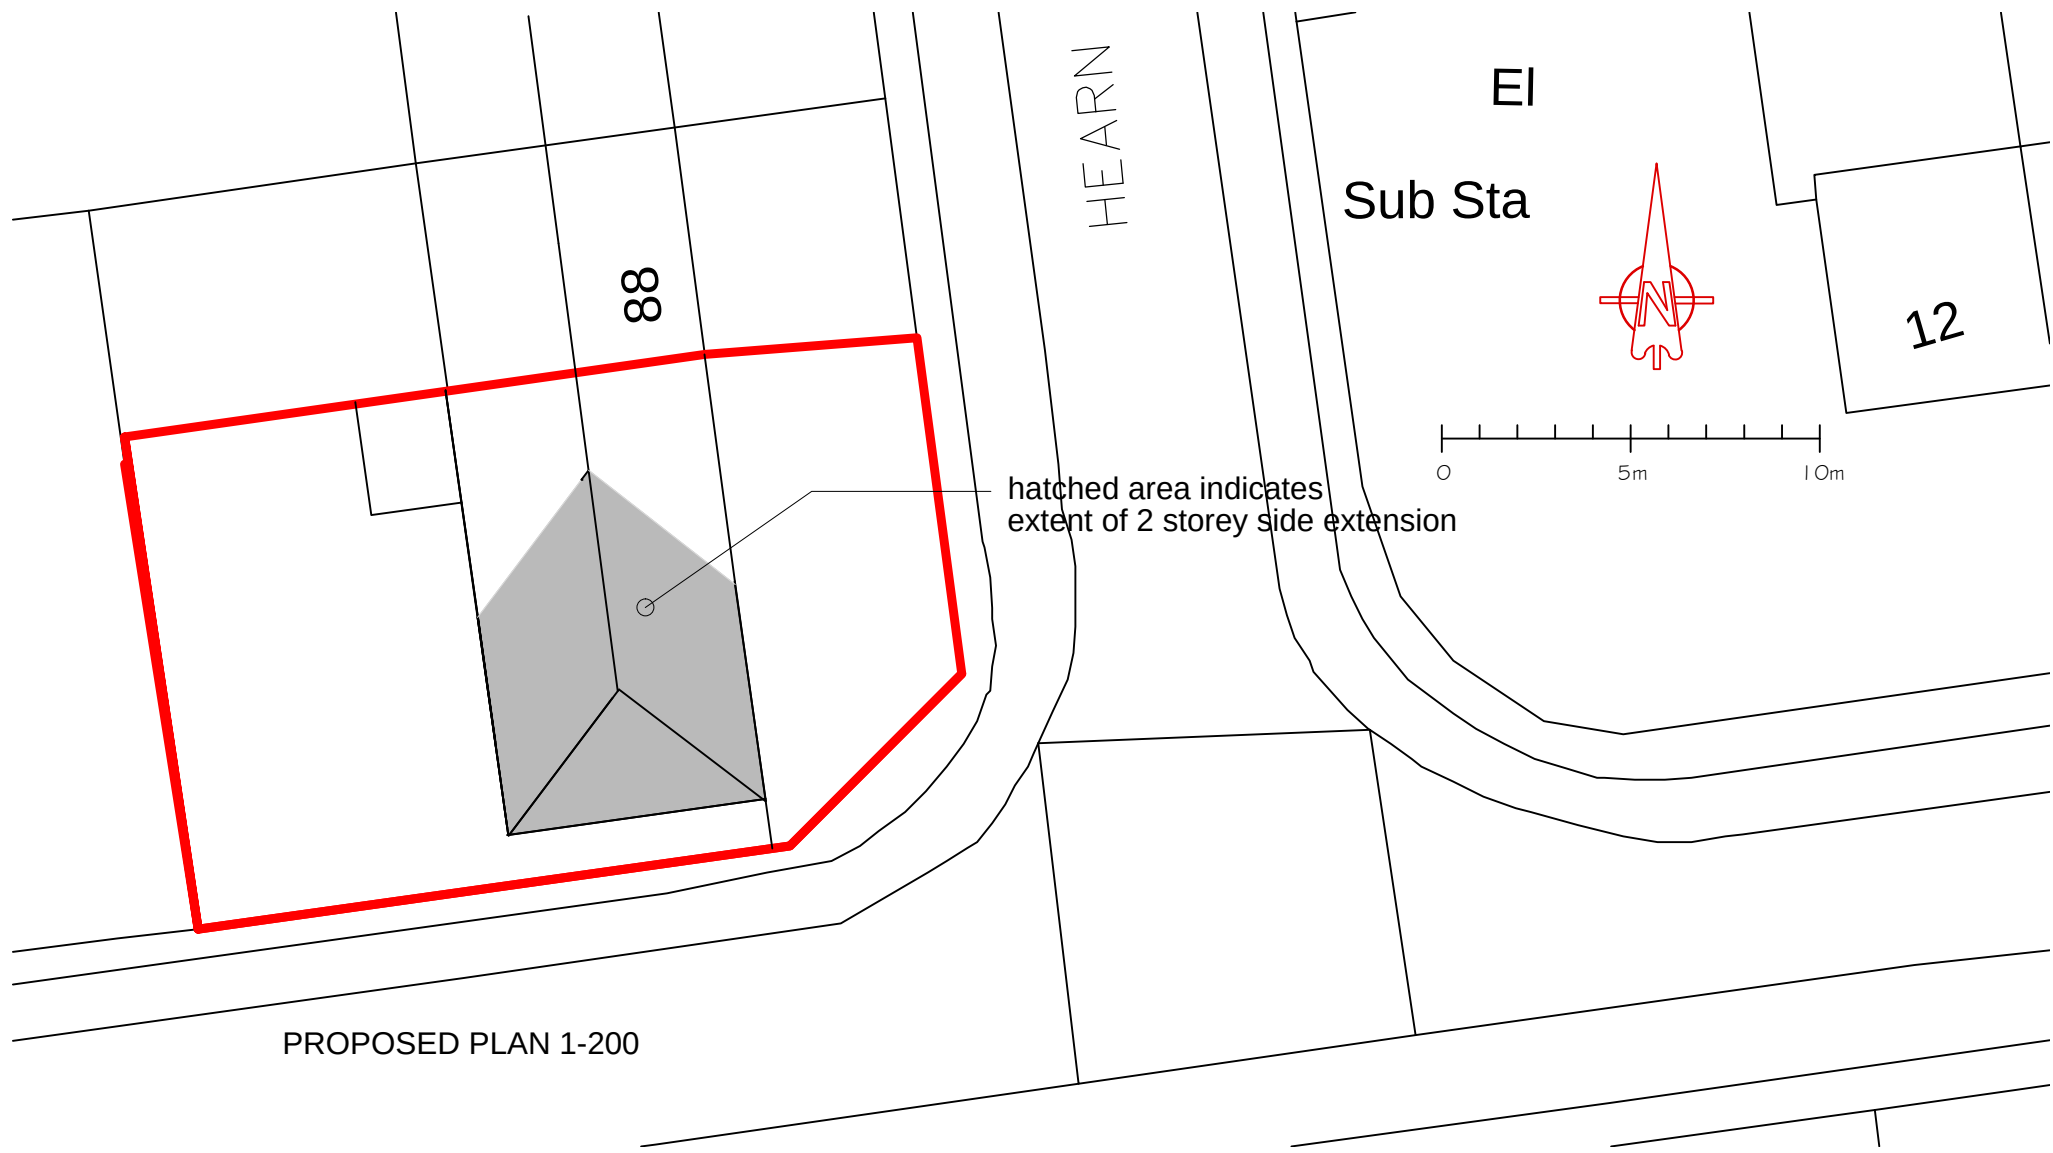


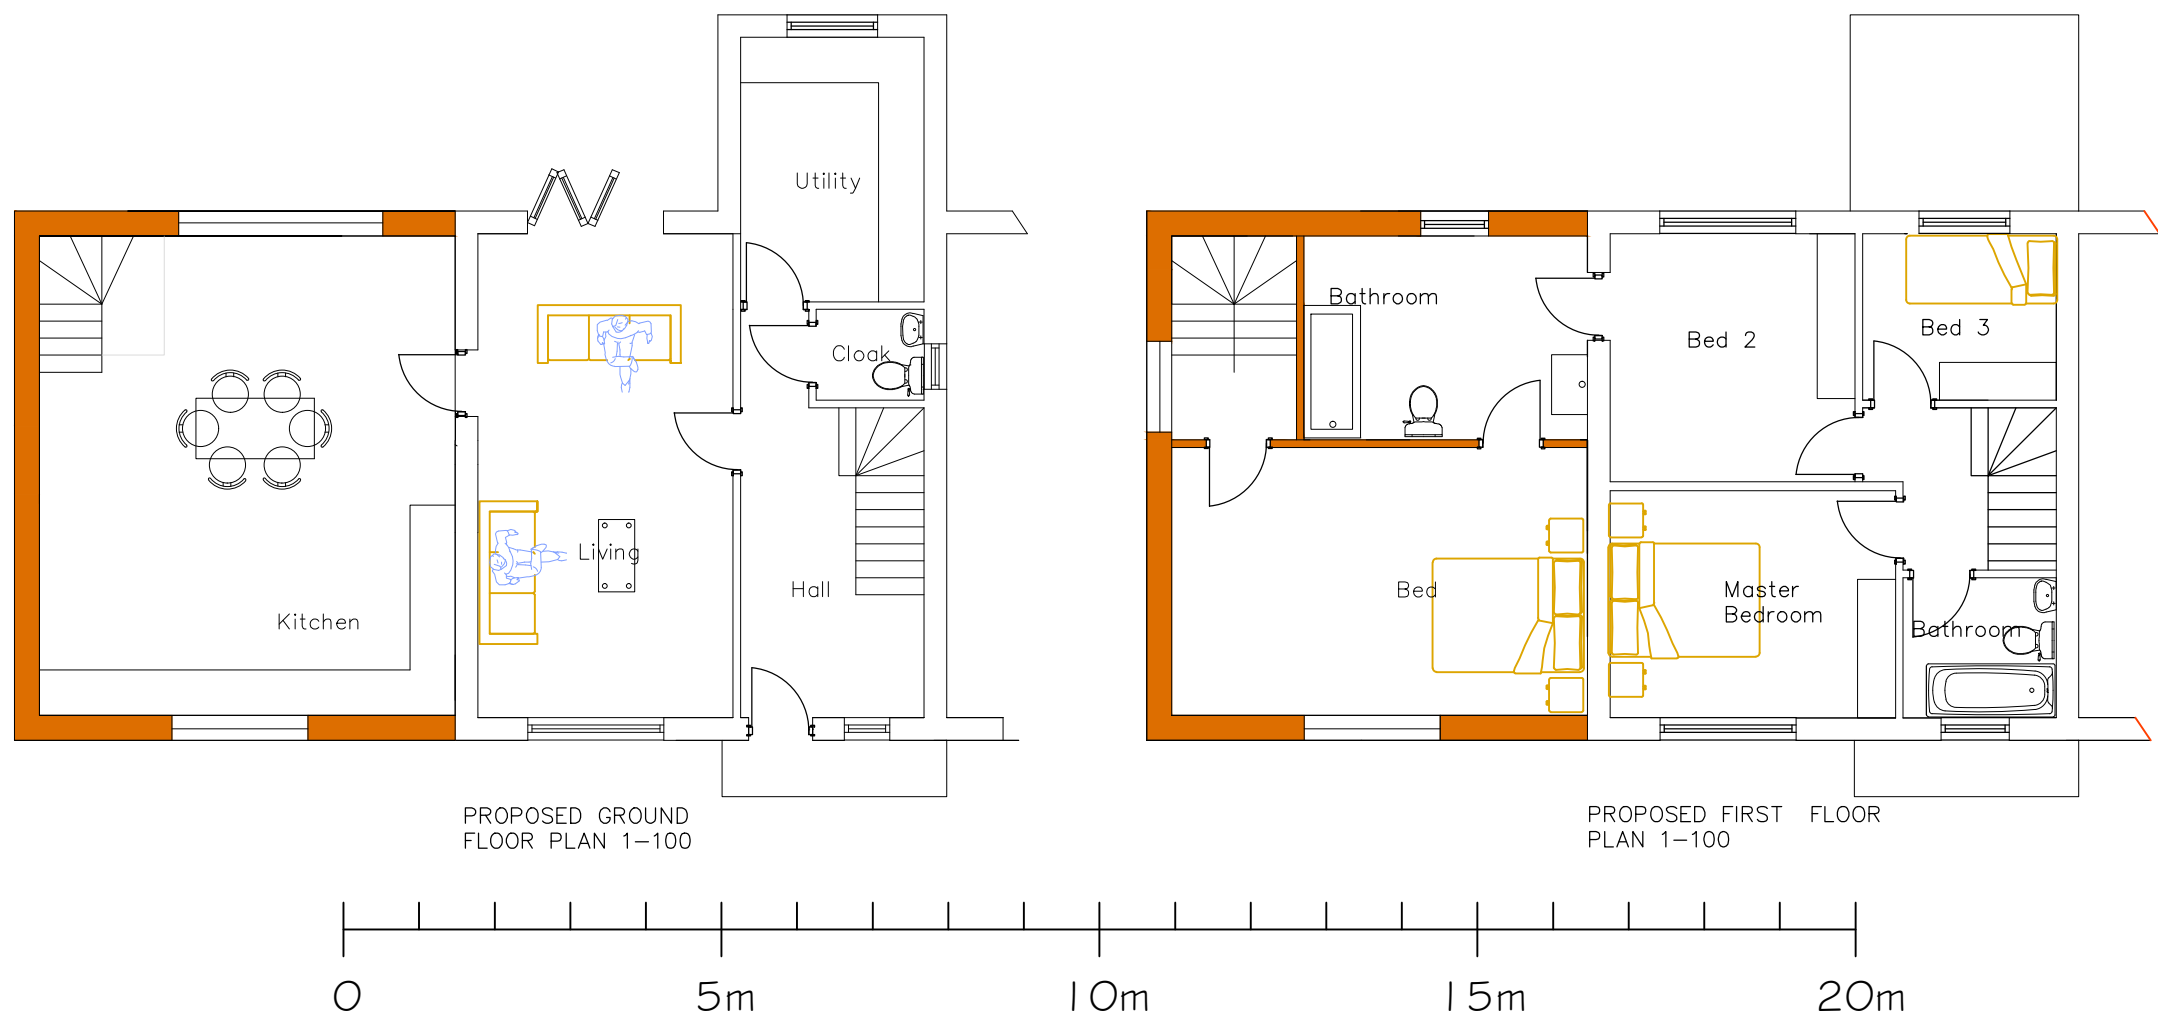

LOCATION PLAN 1-1250

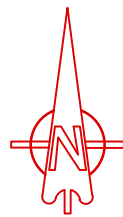

Rev	Comment	By	Date
 GROOM DESIGN LTD			
27 Lambridge Wood Road Henley on Thames RG9 3BP Mobile: 07881952315 Email: mhg@groomdesign.co.uk			
Client: Mr S Hall			
Job Title: 90 Hearn Road Woodley			
Drawing Title: Composite Drawing			
Status: PLANNING			
Date Drawn: Feb 26	Drawn By: MG	Scale: Varies	
Job No: 8045	Dwg No: 1	Rev: --	