



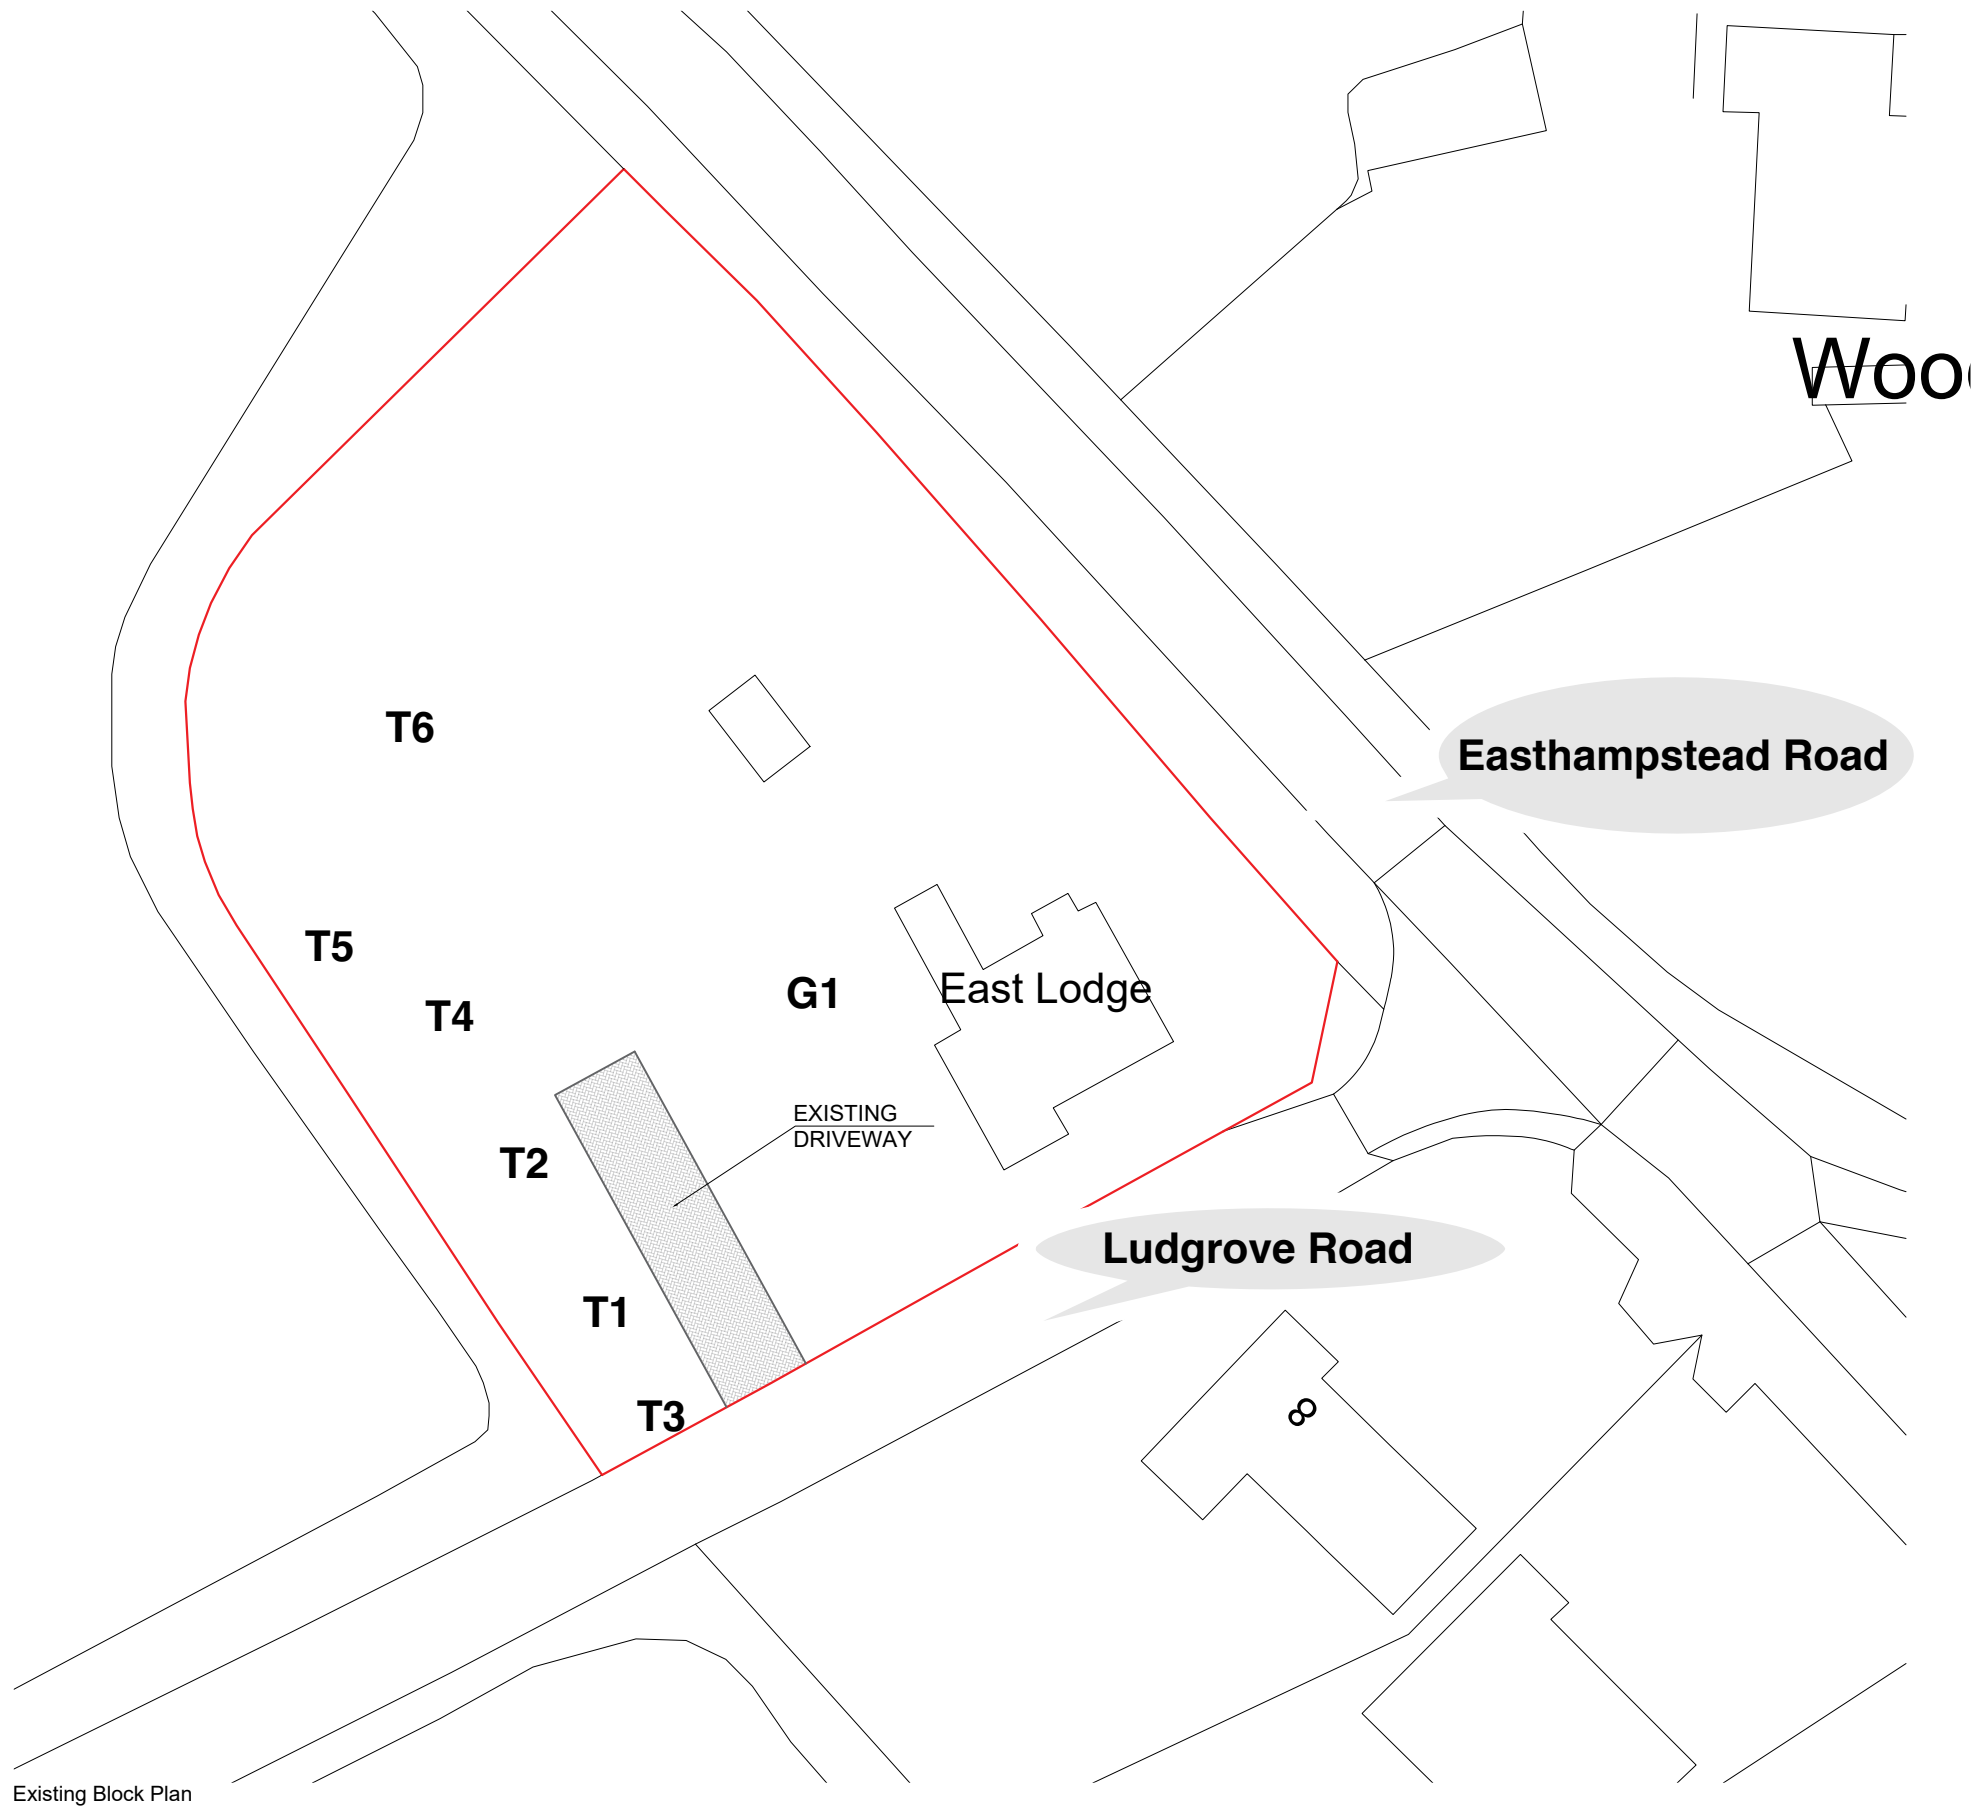

Any dimensions shown should be checked on site and discrepancies reported to the Architect prior to construction. Designs are not coordinated with engineer projects. Do not scale for construction purposes.

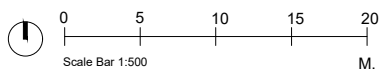

Block Plans are scaled from the Ordnance Survey Location Maps. Please see the licence number for the Os Maps in the Location Plans

 Existing

Drawing Name

Existing Block Plan

Project Address

2 East Lodge, Ludgrove,
Wokingham, RG40 3AD

Drawing No.

2EastLodge_
ExistingBlockPlan_V1

Scale

1/500 at A3

Designer

BB

Date

12.09.2025

Drawing No.

02

Revision

V1



Planning By Design Ltd
www.planning-by-design.co.uk
hello@planning-by-design.co.uk