


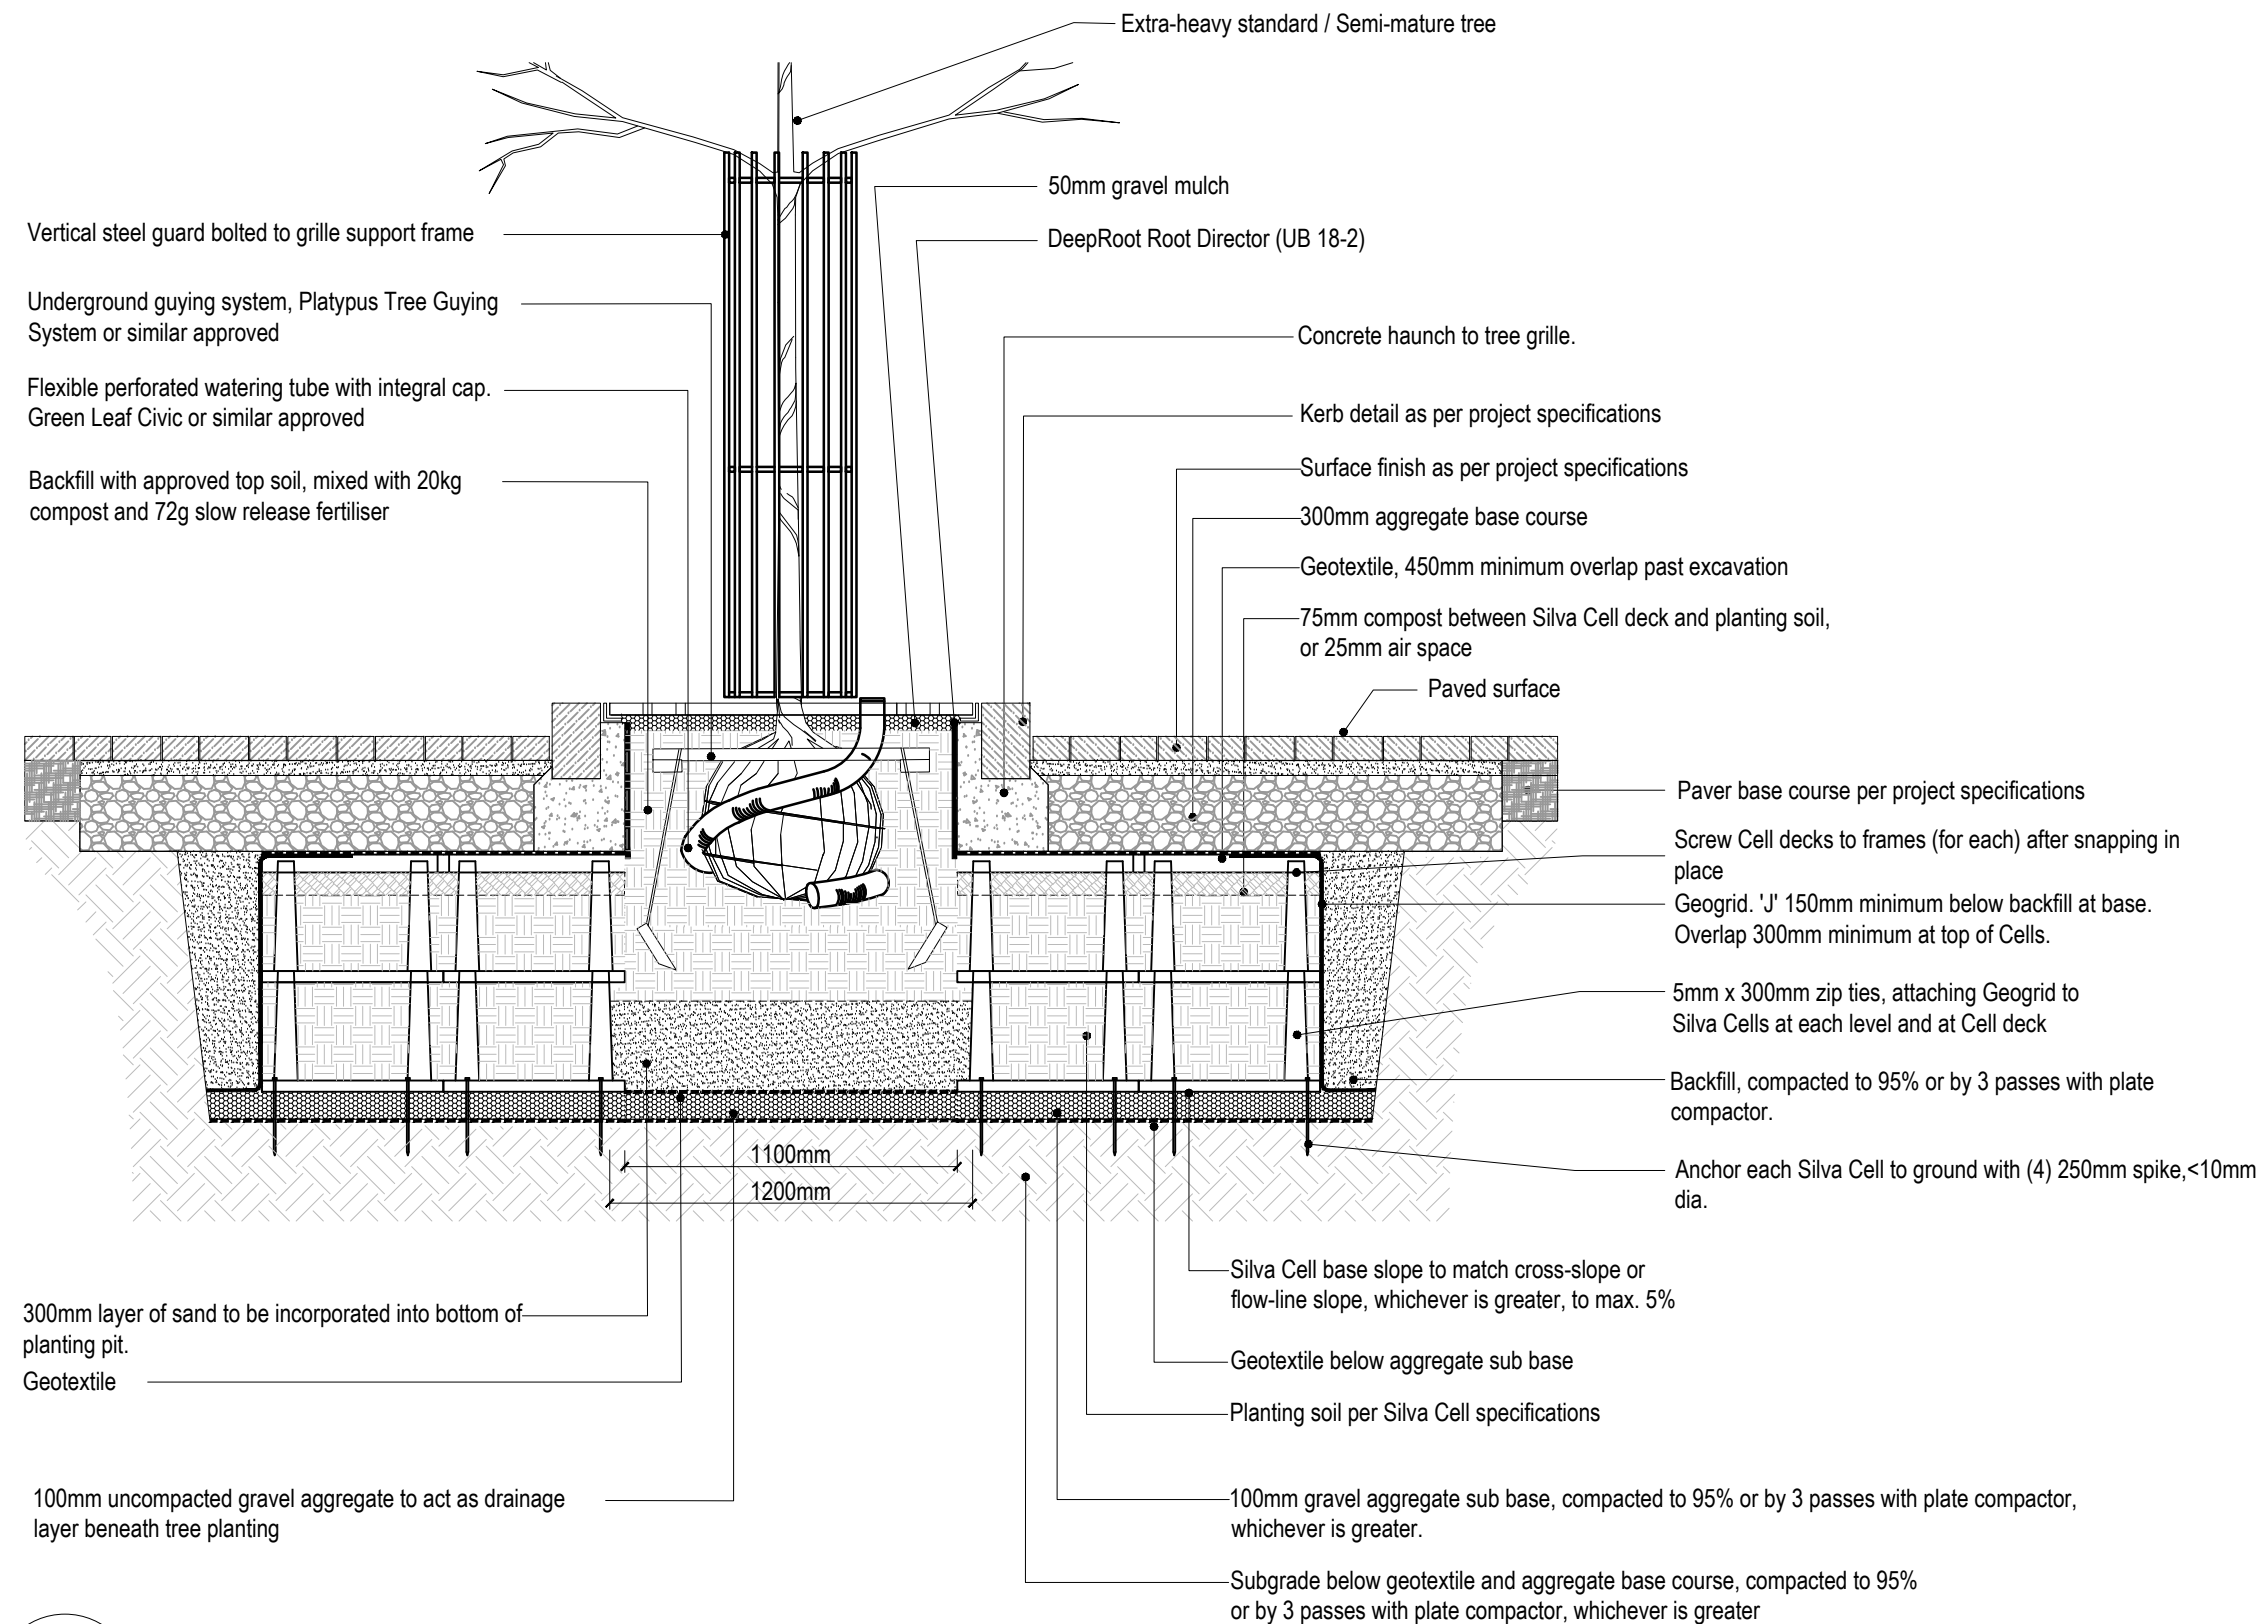

TP01

## Tree Pit in Hard Paved Areas (Scale:1:25@A3)

Including kerb detail, tree grille and tree protection. Typical detail for tree planting within / adjacent to public highways.

| Rev | Date | By | Description |
|-----|------|----|-------------|
|-----|------|----|-------------|

Drawing Status

FOR TECHNICAL

**CSA**  
environmental

Dixies Barns, High Street,  
Ashwell, Hertfordshire SG7 5NT

t 01462 743647  
e ashwell@csaenvironmental.co.uk  
w csaenvironmental.co.uk

|            |                                         |         |    |
|------------|-----------------------------------------|---------|----|
| Project    | Hogwood Farm, Finchampstead             |         |    |
| Title      | Neighbourhood Centre - Tree Pit Details |         |    |
| Client     | CALA Homes Thames Ltd                   |         |    |
| Scale      | 1:25@ A3                                | Drawn   | SS |
| Date       | November 2025                           | Checked | GC |
| Drawing No | CSA/6689/180                            | Rev     |    |