



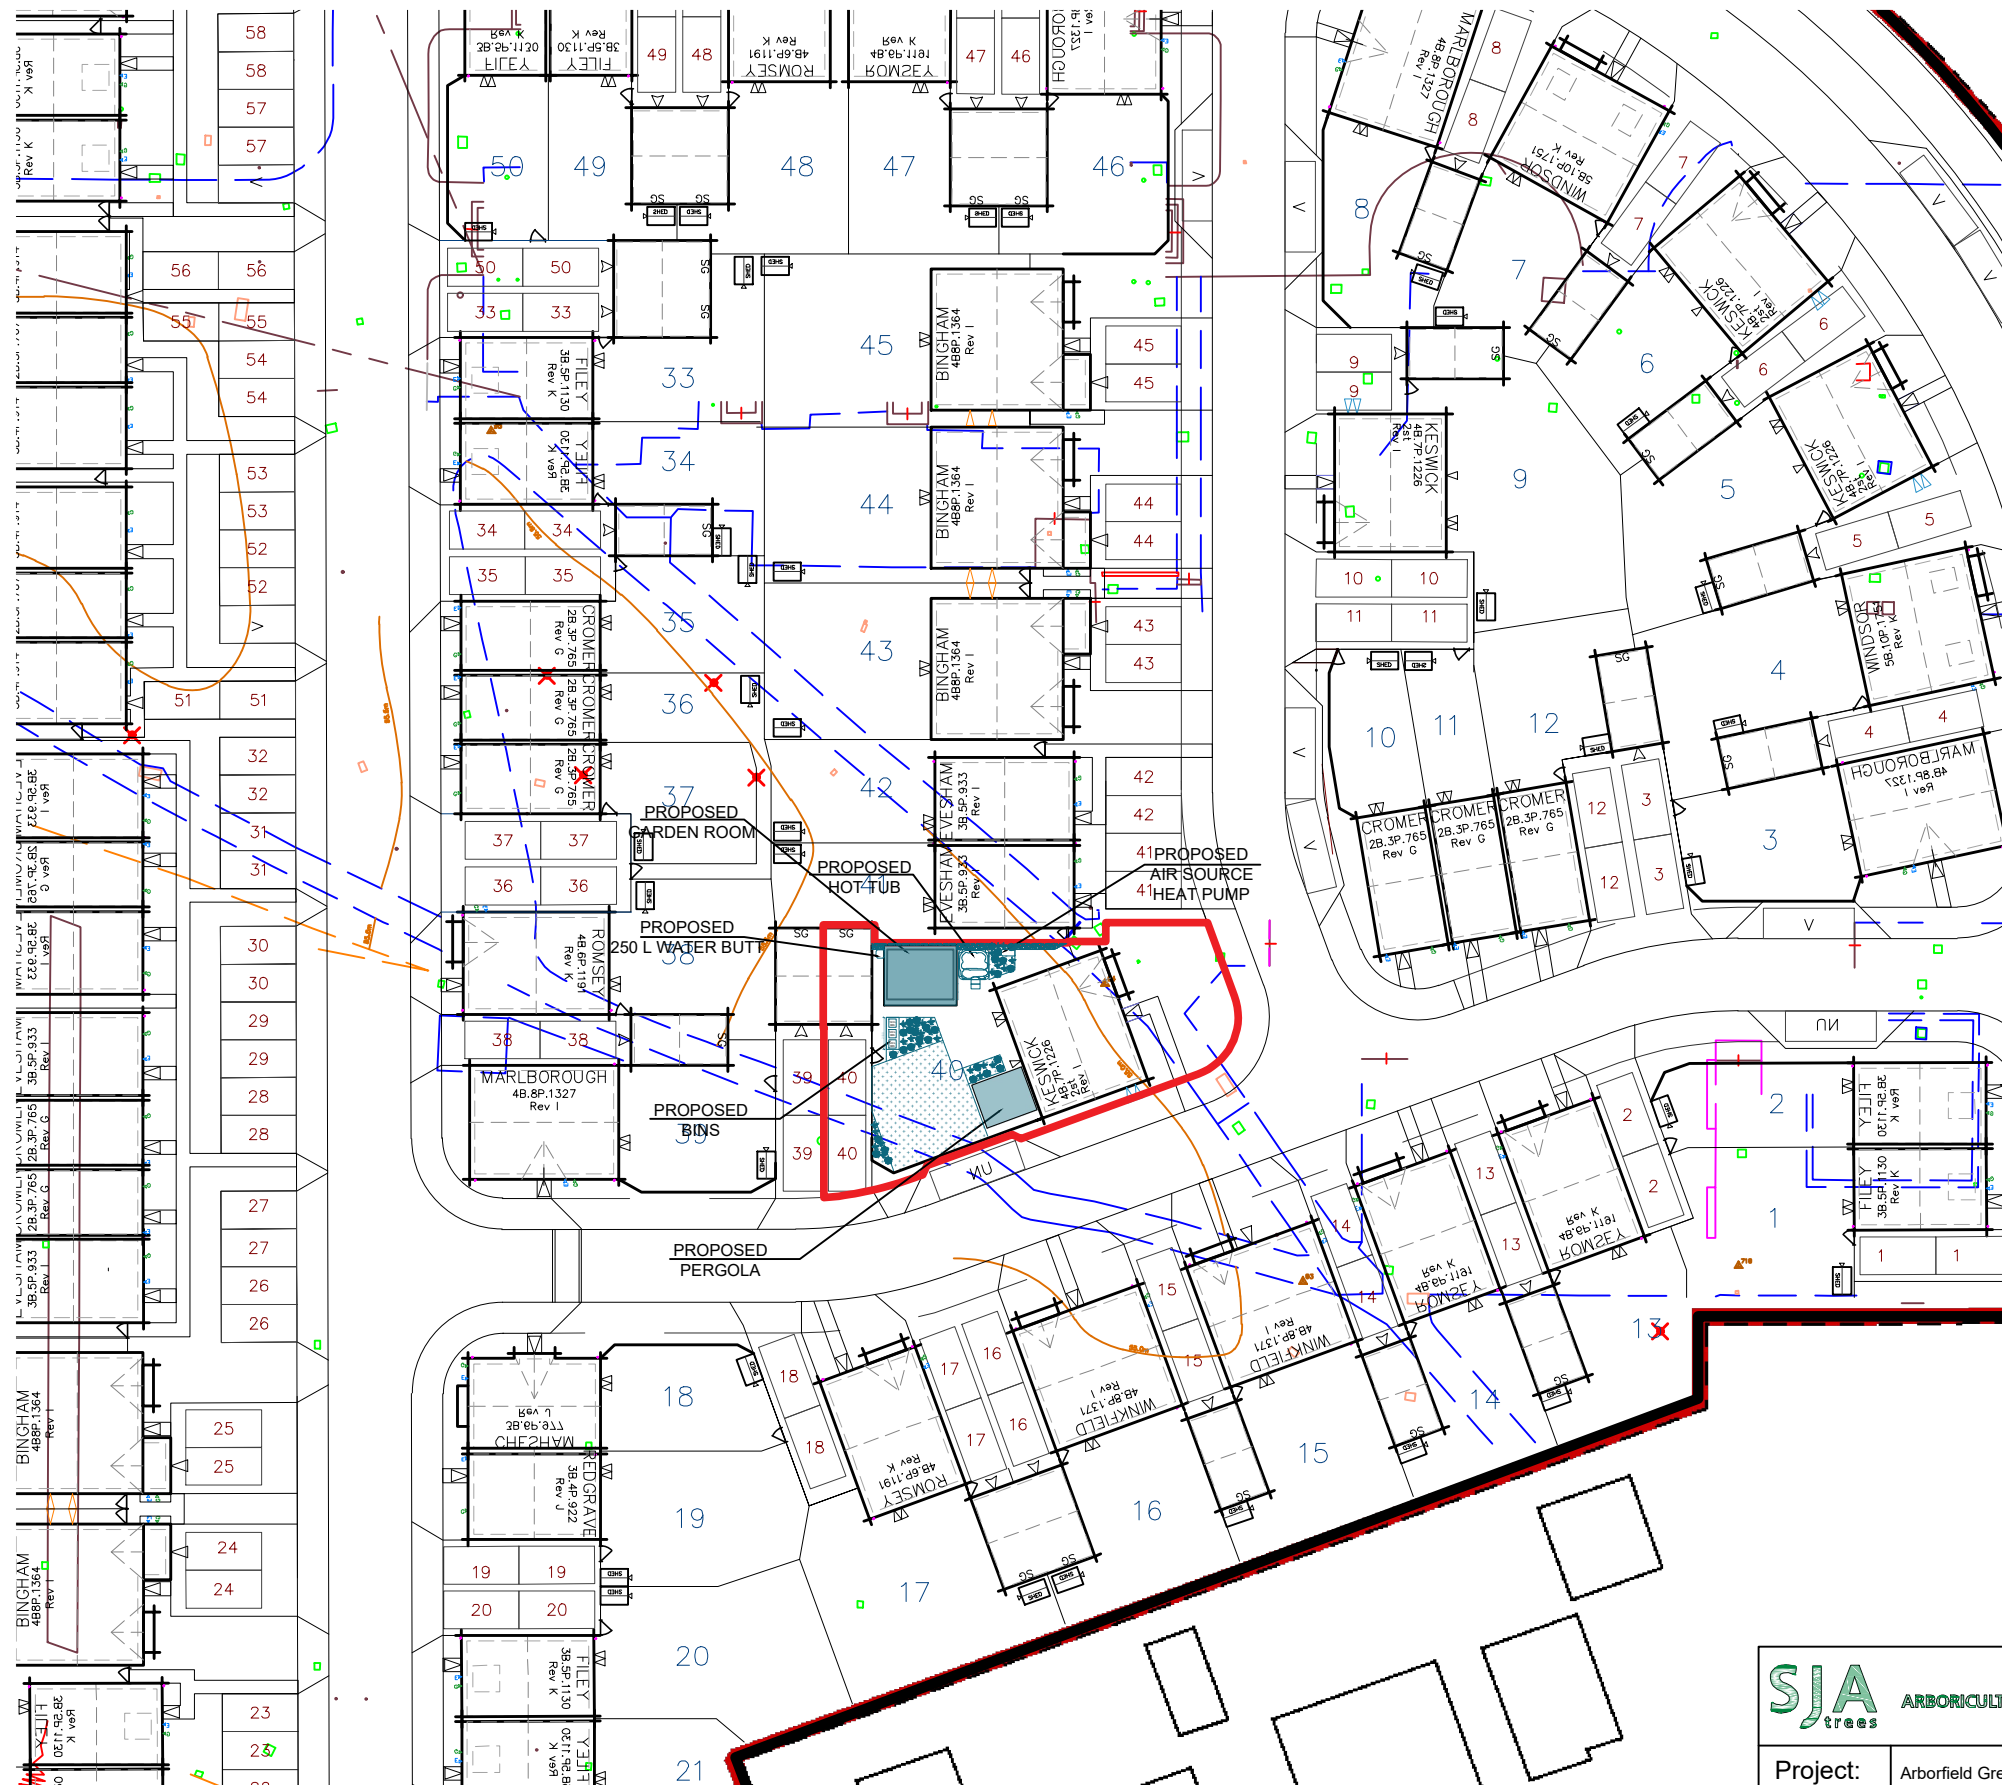

Proposed Block Plan

Any dimensions shown should be checked on site and discrepancies reported to the Architect prior to construction. Designs are not coordinated with engineer projects. Do not scale for construction purposes.

Block Plans are scaled from the Ordnance Survey Location Maps. Please see the licence number for the OS Maps in the Location Plans

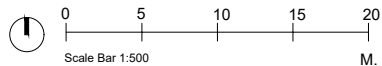

Existing Proposed

Drawing Name

Proposed Block Plan

Project Address

3 Sorrel Drive, Arborfield Green,
Reading, Berkshire, RG2 9QY

Drawing No.

3SorrelDrive_
ProposedBlockPlan_V3

Scale

1/500 at A3

Drawing No.

03

Designer

BB

Revision

V3

Date

12.07.24



Planning By Design Ltd
www.planning-by-design.co.uk
hello@planning-by-design.co.uk