



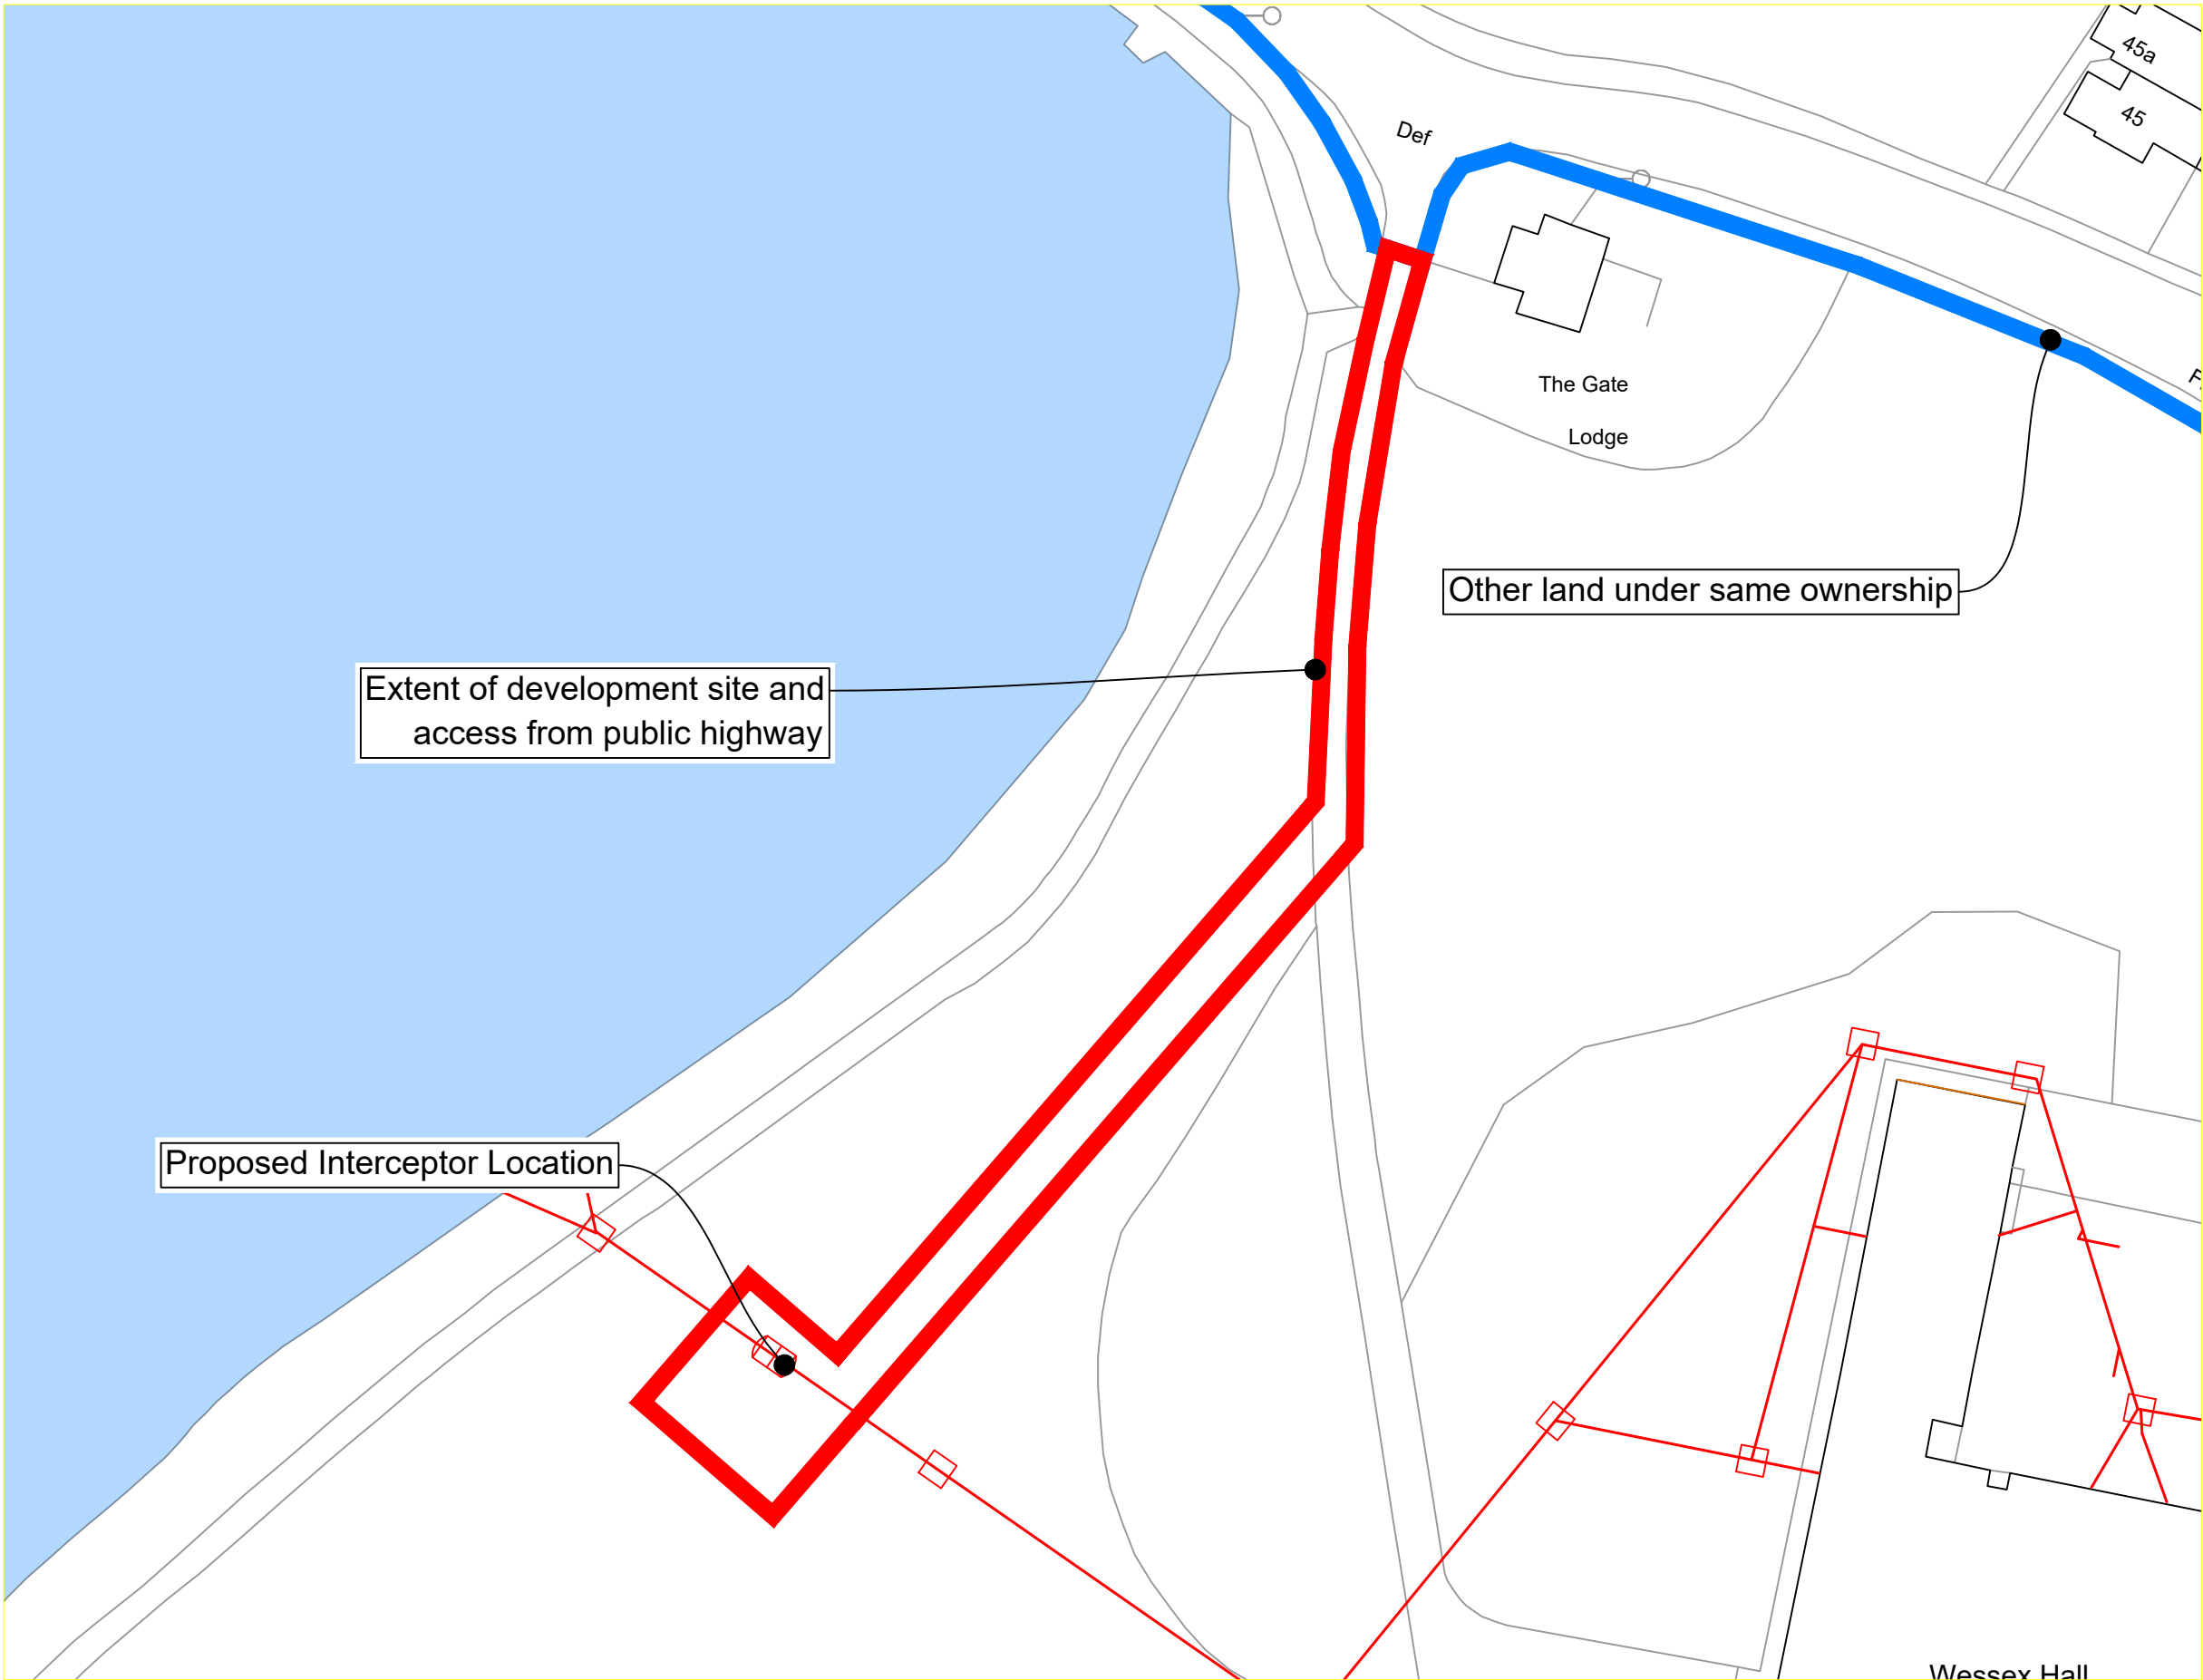

Estates and Facilities
The information shown on this drawing is given without obligation or warranty. The accuracy therefore cannot be guaranteed and it must never be used for calculation or setting out of works.
General Changes
The accuracy of these drawings relies on feedback from the users. If any anomalies are discovered, please immediately inform the CAD Manager. Telephone ext 6807.



University of Reading
Estates and Facilities
Whiteknights, PO Box 235, Reading, RG6 6BW
Tel. 0118 378 8958 Fax. 0118 378 6928

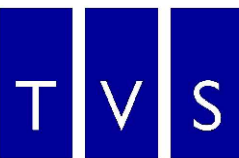

Thames Valley Surveying

Building Wessex Hall					
	A	Scale updated. Anotation amended.			17/12/24
Project Fuel Interceptor	Rev	Description			Date
Title Block Plan	Drawn JW	Date 16/4/24		Scale 1:500@A3	
	Project (WREN No -Originator-Volume-Level-Type-Role-Classification-Number)				Suitability-Rev.
	XXXXXX-TV-S-XX-GF-DR-B-18-003				XX-A