


Information on this drawing will not be shared with a third party without the written authority of the University of Reading -Estates and Facilities

Notes



Indicative image showing proposed chamber cover

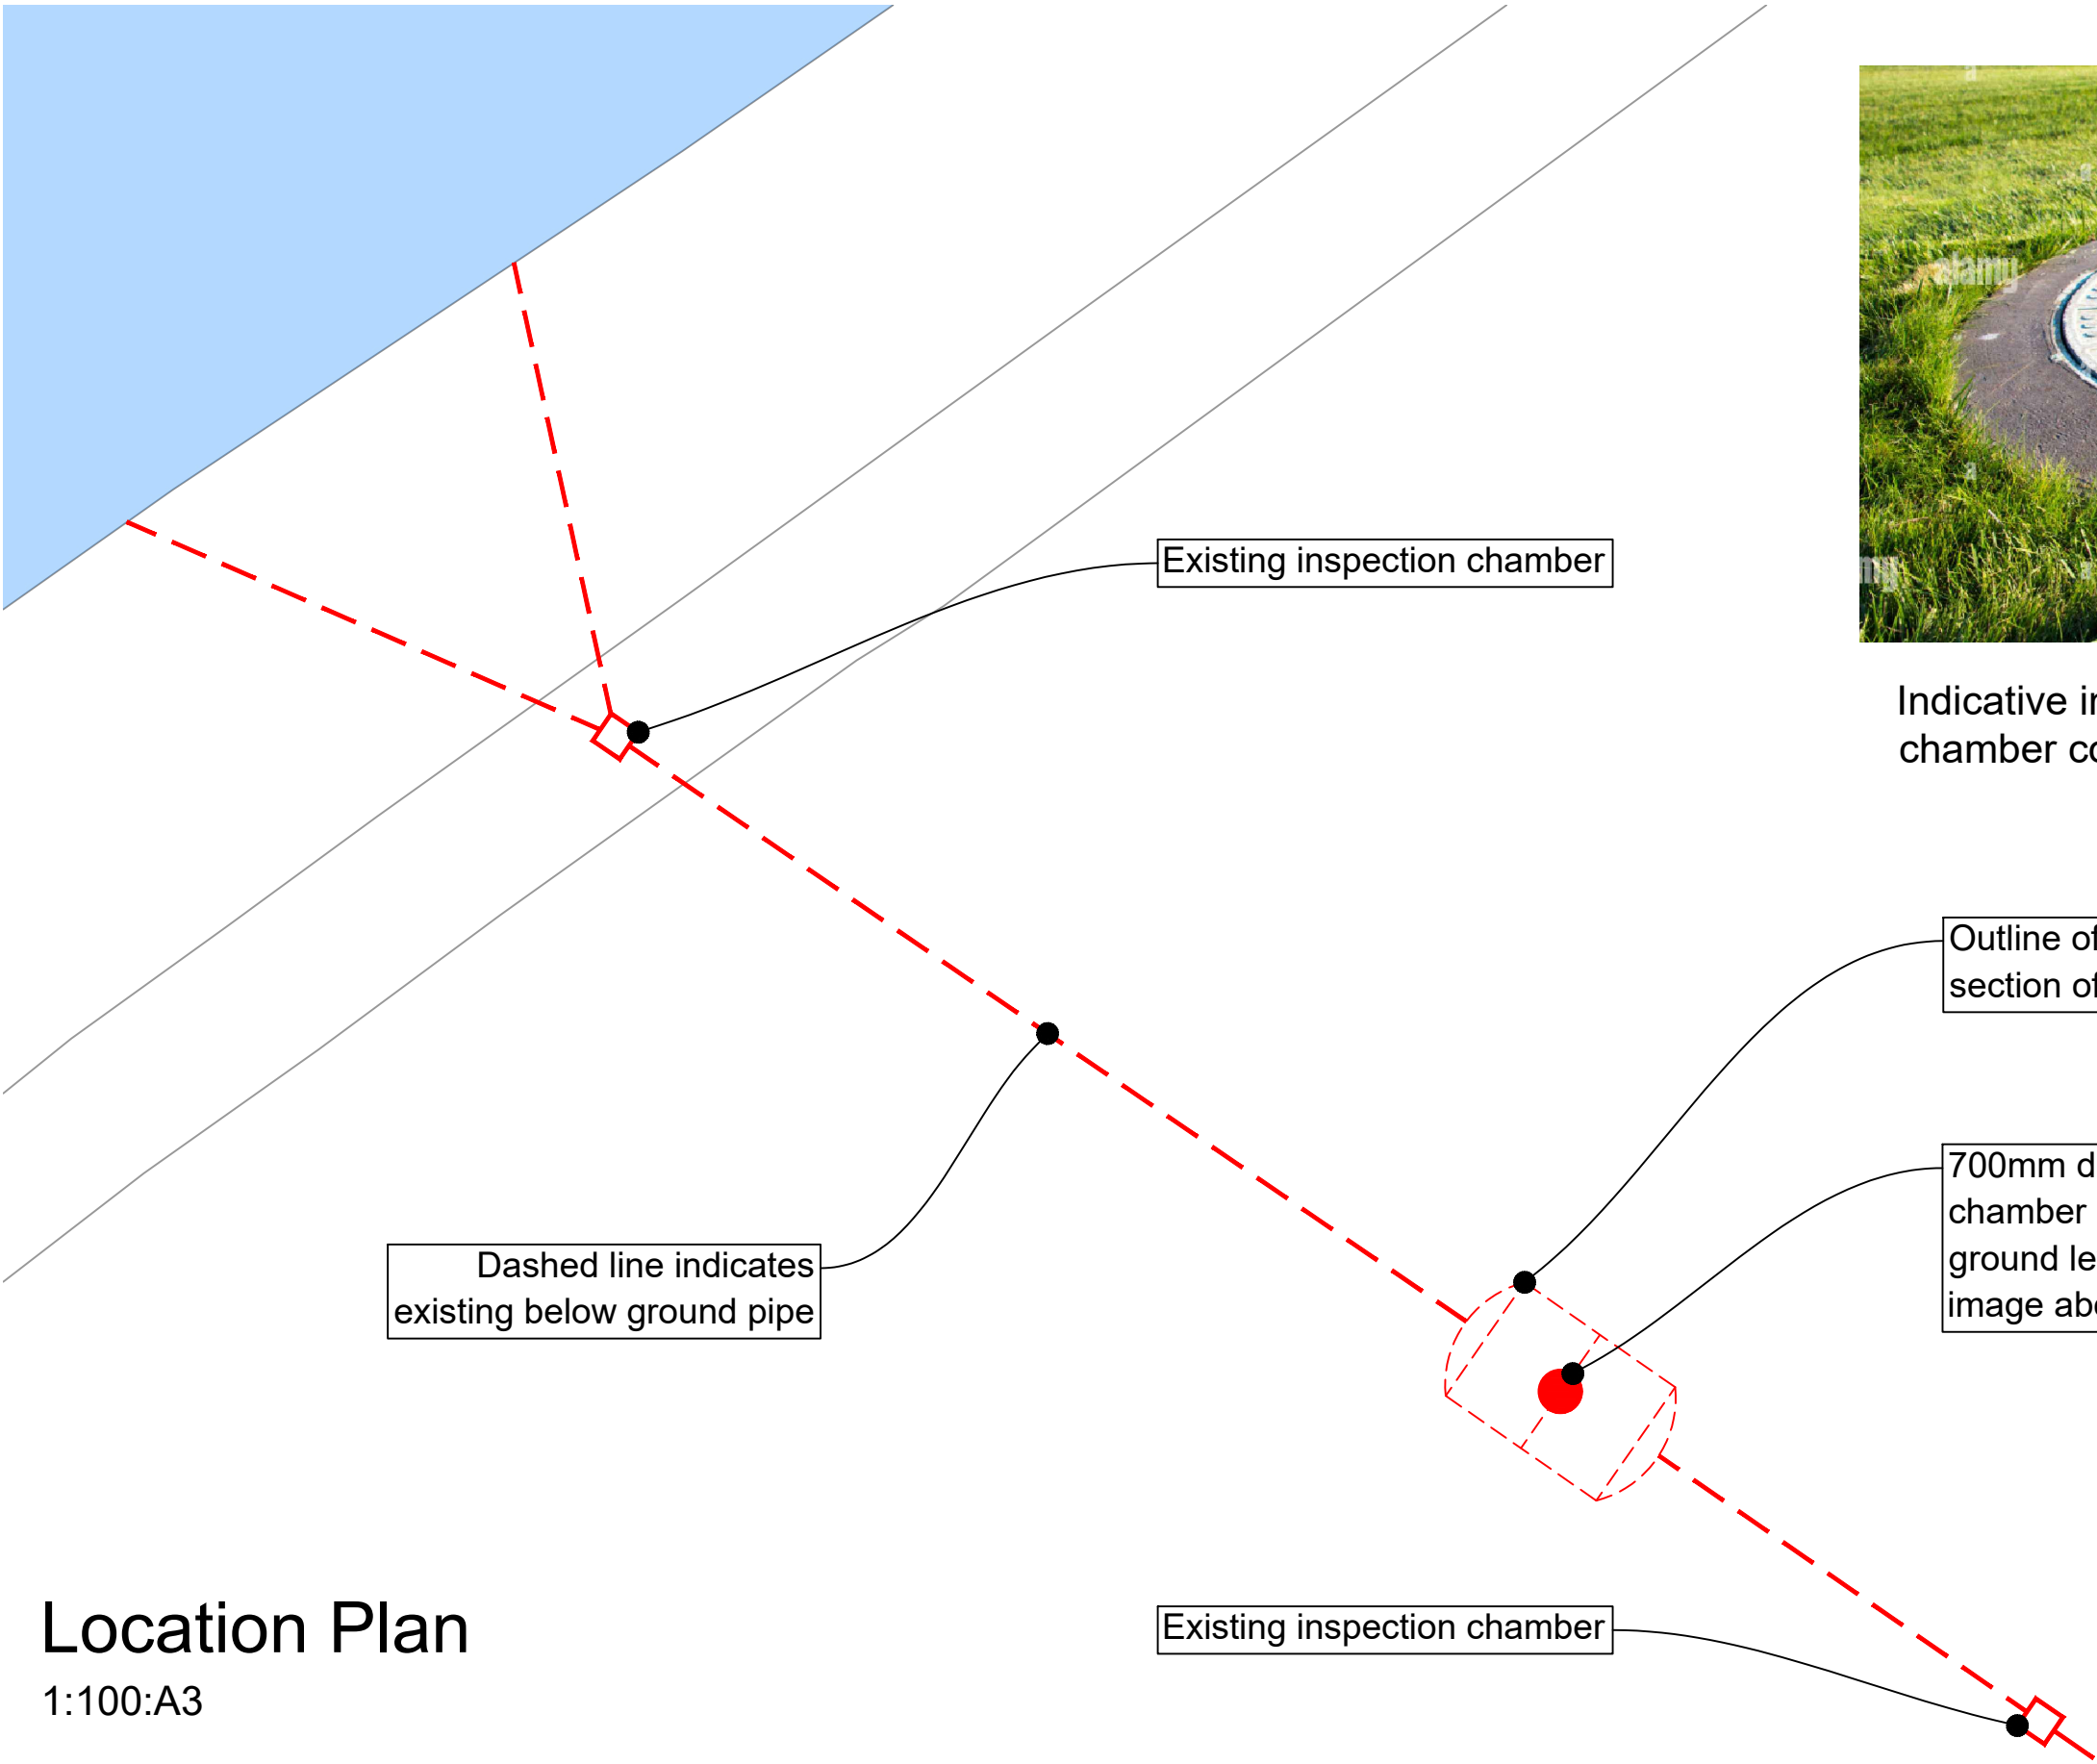

Location Plan

1:100:A3

Estates and Facilities
The information shown on this drawing is given without obligation or warranty. The accuracy therefore cannot be guaranteed and it must never be used for calculation or setting out of works.

General Changes
The accuracy of these drawings relies on feedback from the users. If any anomalies are discovered, please immediately inform the CAD Manager. Telephone ext 6807.



University of

Reading

Estates and Facilities

Whiteknights, PO Box 235, Reading, RG6 6BW

Tel. 0118 378 8958 Fax. 0118 378 6928

T

V

S

Thames Valley Surveying

Building					
Wessex Hall					
Project		Rev		Description	
Fuel Interceptor		Date		Scale	
Title		JW		As Shown@A3	
Layout Plan		XXXXXX-TVS-XX-GF-DR-B-40-002		XX-XX	