




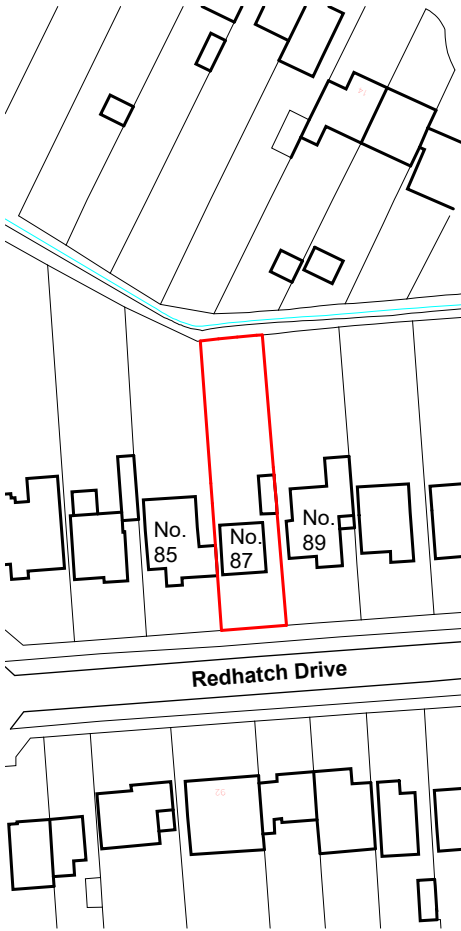


1 Red Line Plan
1 : 1250

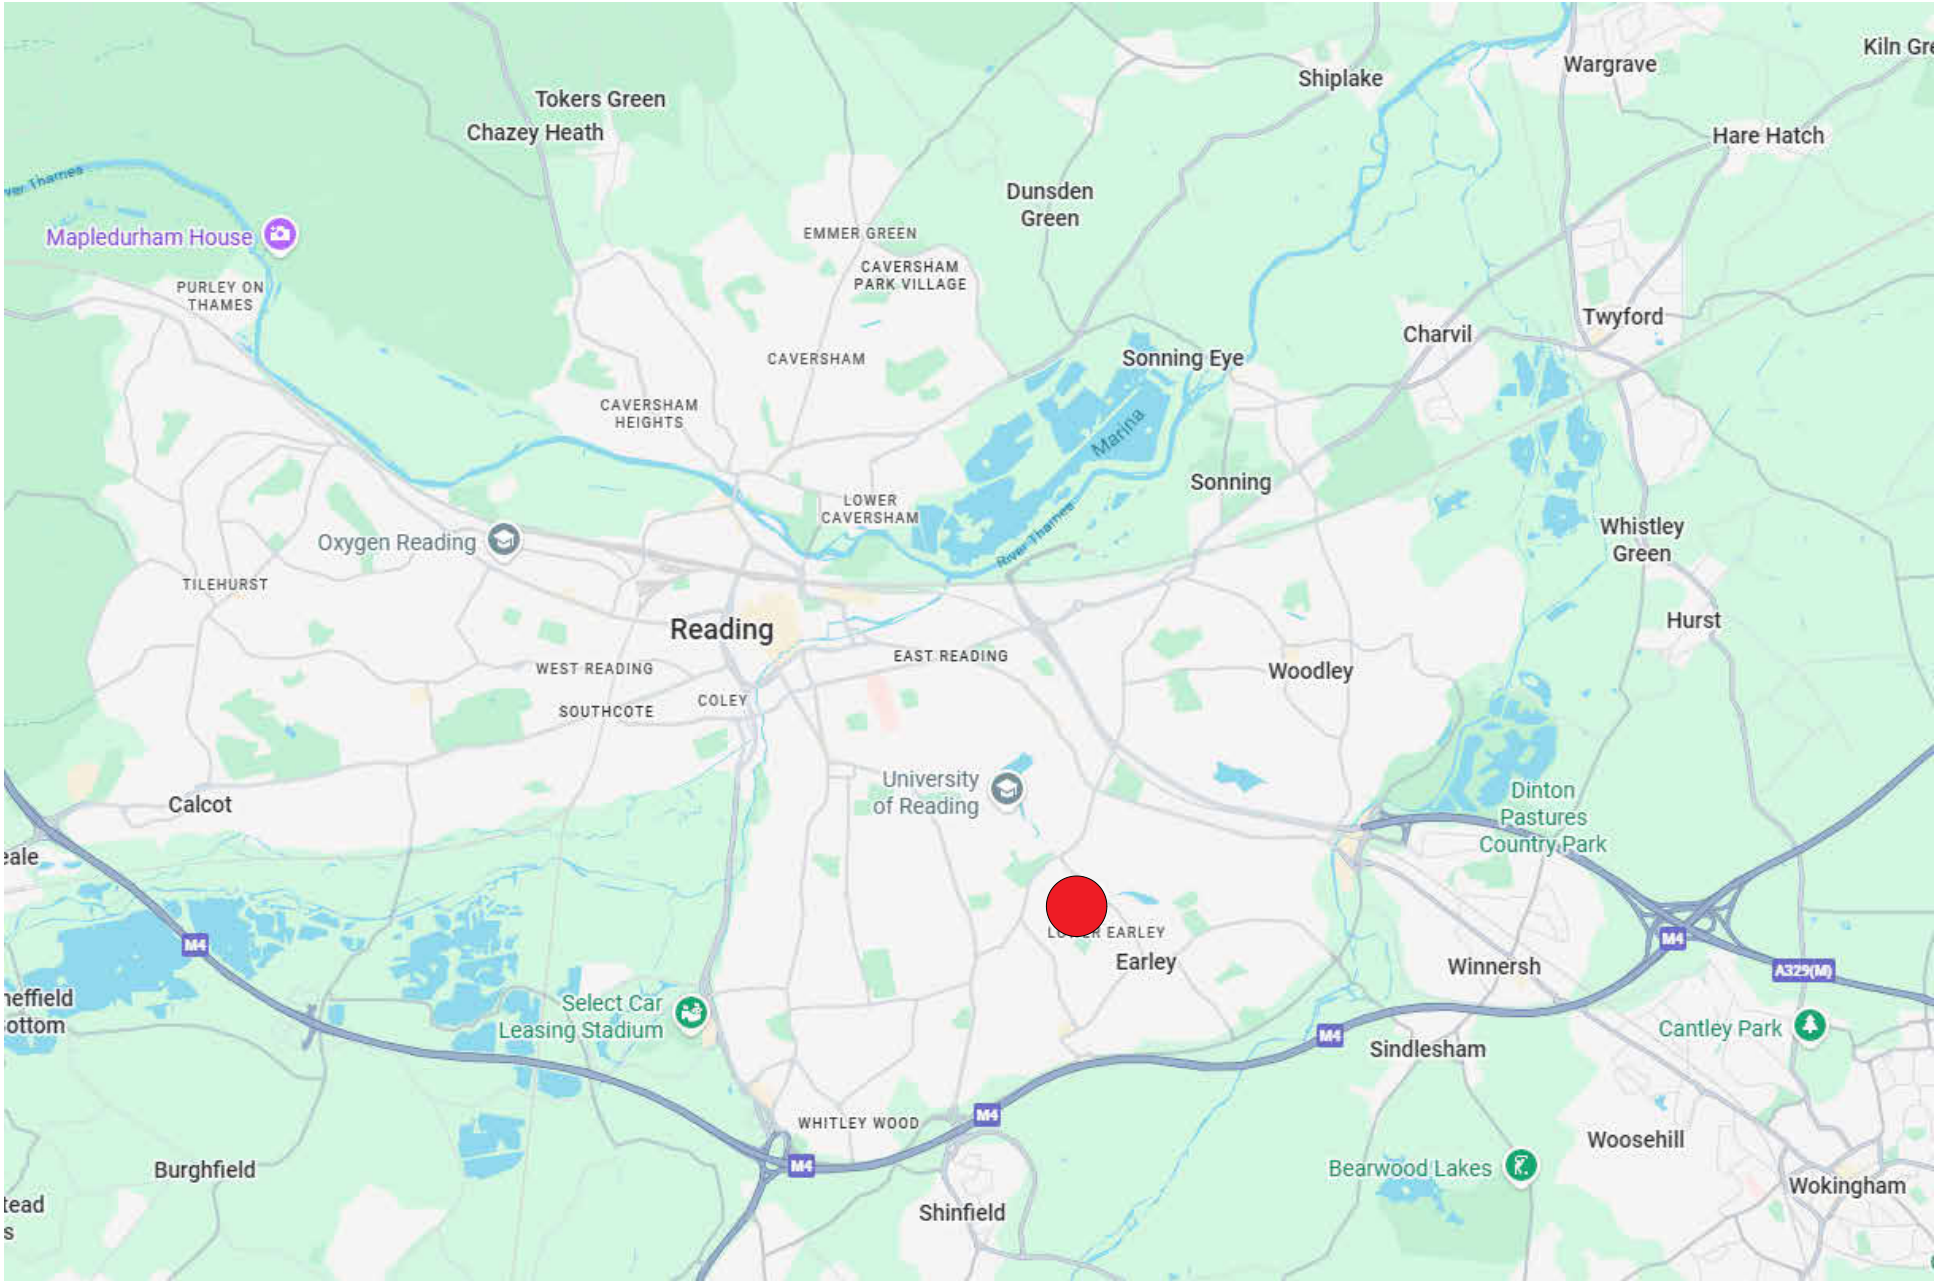

2 Location Plan
NTS

P01	13.11.25	Planning Issue	RI	OH
REV	DATE	DESCRIPTION	DRN	AUD

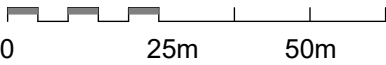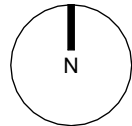

This document is the Copyright work of Kite Architects Ltd. unless formally assigned in writing. Do not Scale from this drawing. Verify all dimensions on site. Drawing should be read in conjunction with information from all other design consultants and contractors. All drawings in digital format are for reference only.



2 Drayton House Court, Dorchester Road,
Drayton St Leonard, OX107BG

01865 745465
studio@kitearchitects.co.uk
www.kitearchitects.co.uk

PLANNING - RIBA STAGE 3
S4 - SUITABLE FOR STAGE APPROVAL

PROJECT INFORMATION
87 Redhatch Drive

EARLEY, READING
Red Line and Location Plan

SCALE 1 : 1250 @A3

DATE CREATED 13/11/25

JOB NO. DRAWING NO. REVISION
250023 KTE-XX-XX-DR-A-00005 P01