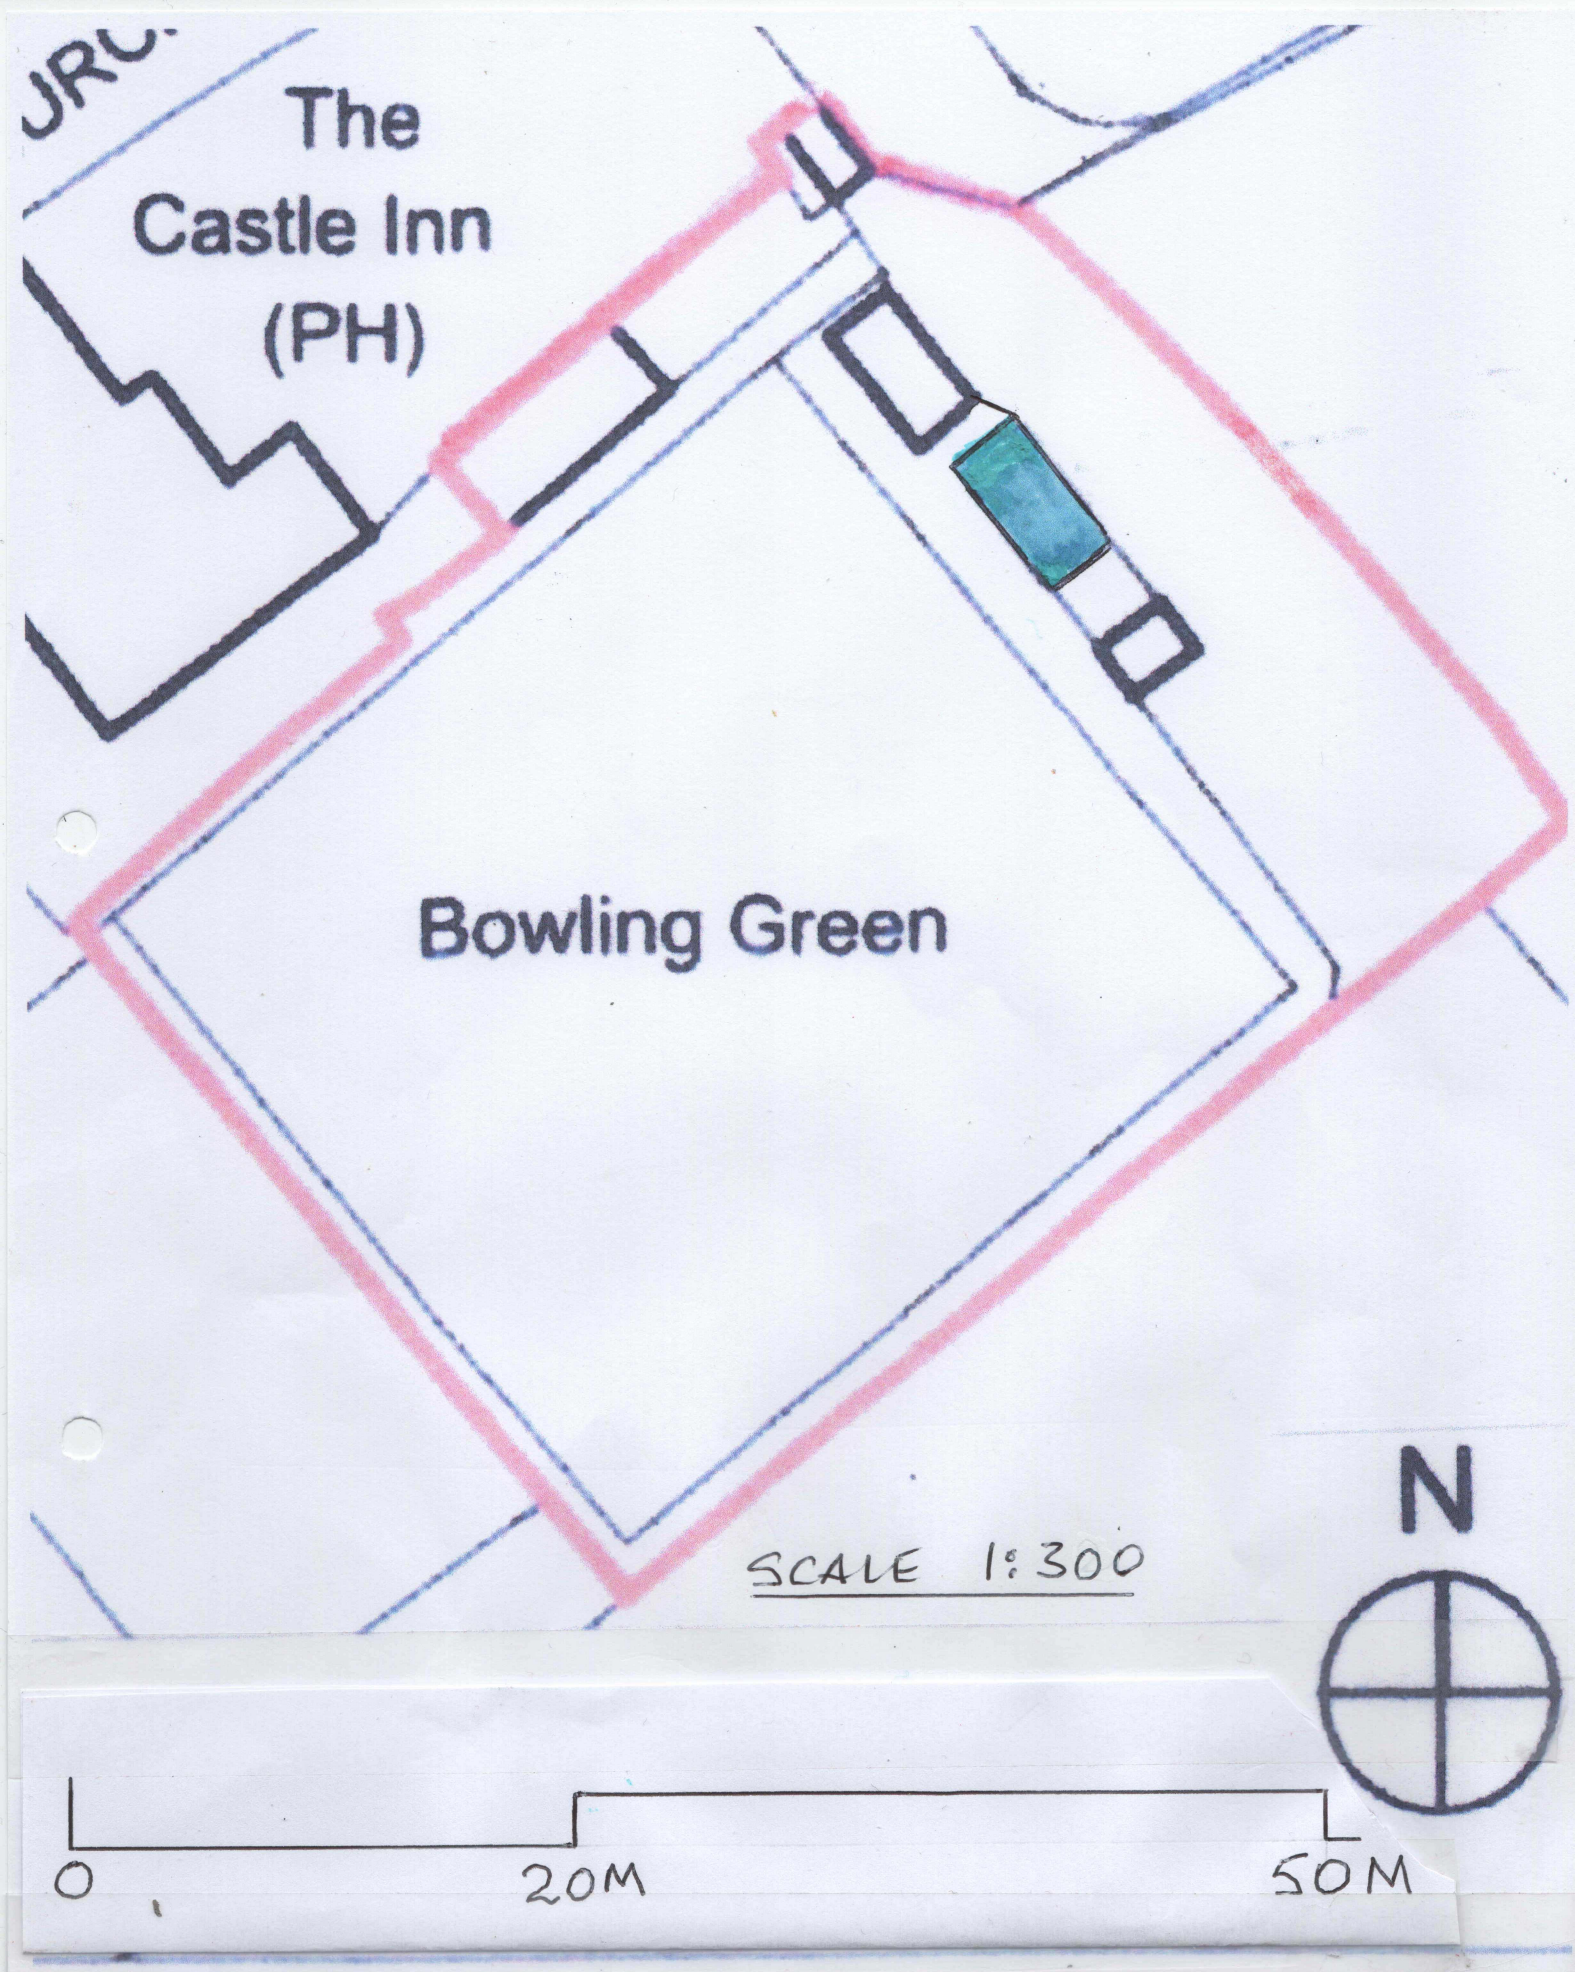

HURST BOWLS CLUB-
PROPOSED CONTAINER 6.06m x 2.44m
SHOWN IN BLUE