


Location Plan - for antenna and support pole on dwelling

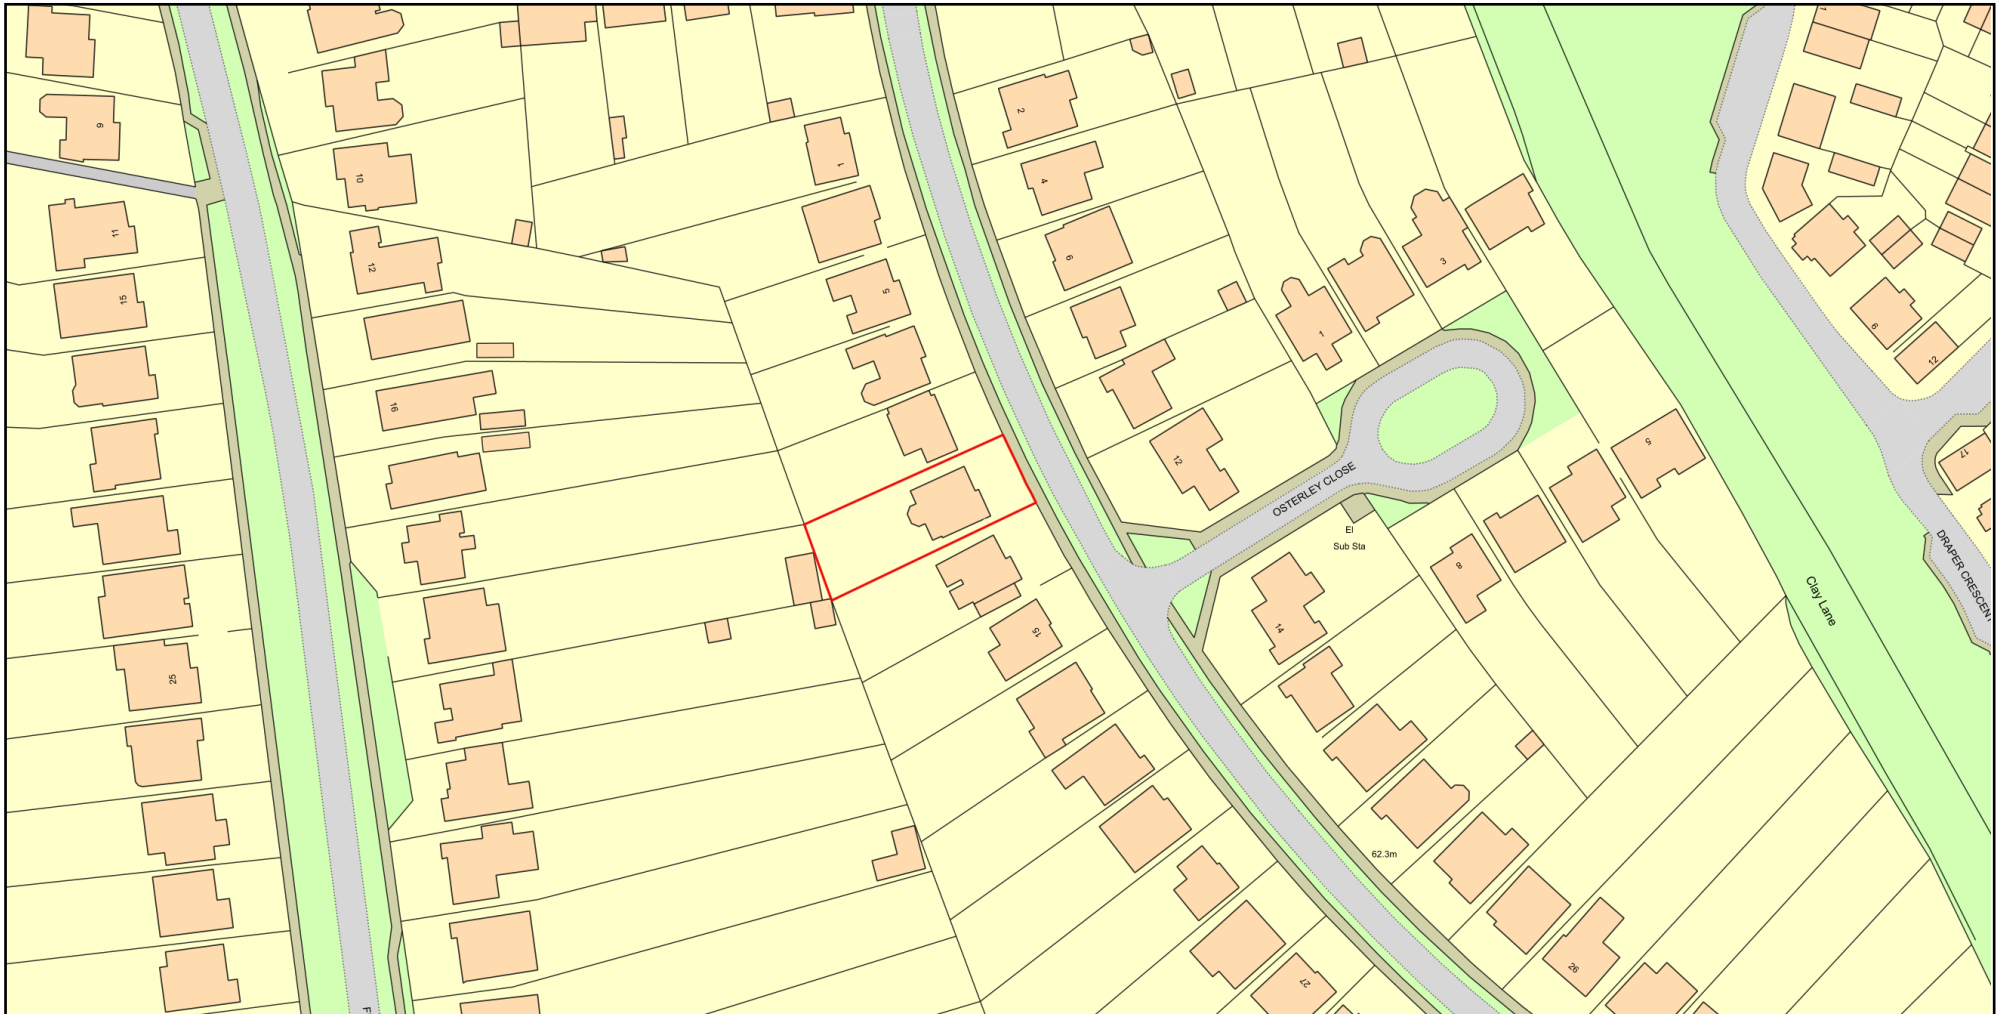

Plan Produced for: Peter Marten

Date Produced: 29 Oct 2025

Plan Reference Number: TQRQM25302171852798

Scale: 1:1250 @ A4

© Crown copyright and database rights 2025 OS 100042766