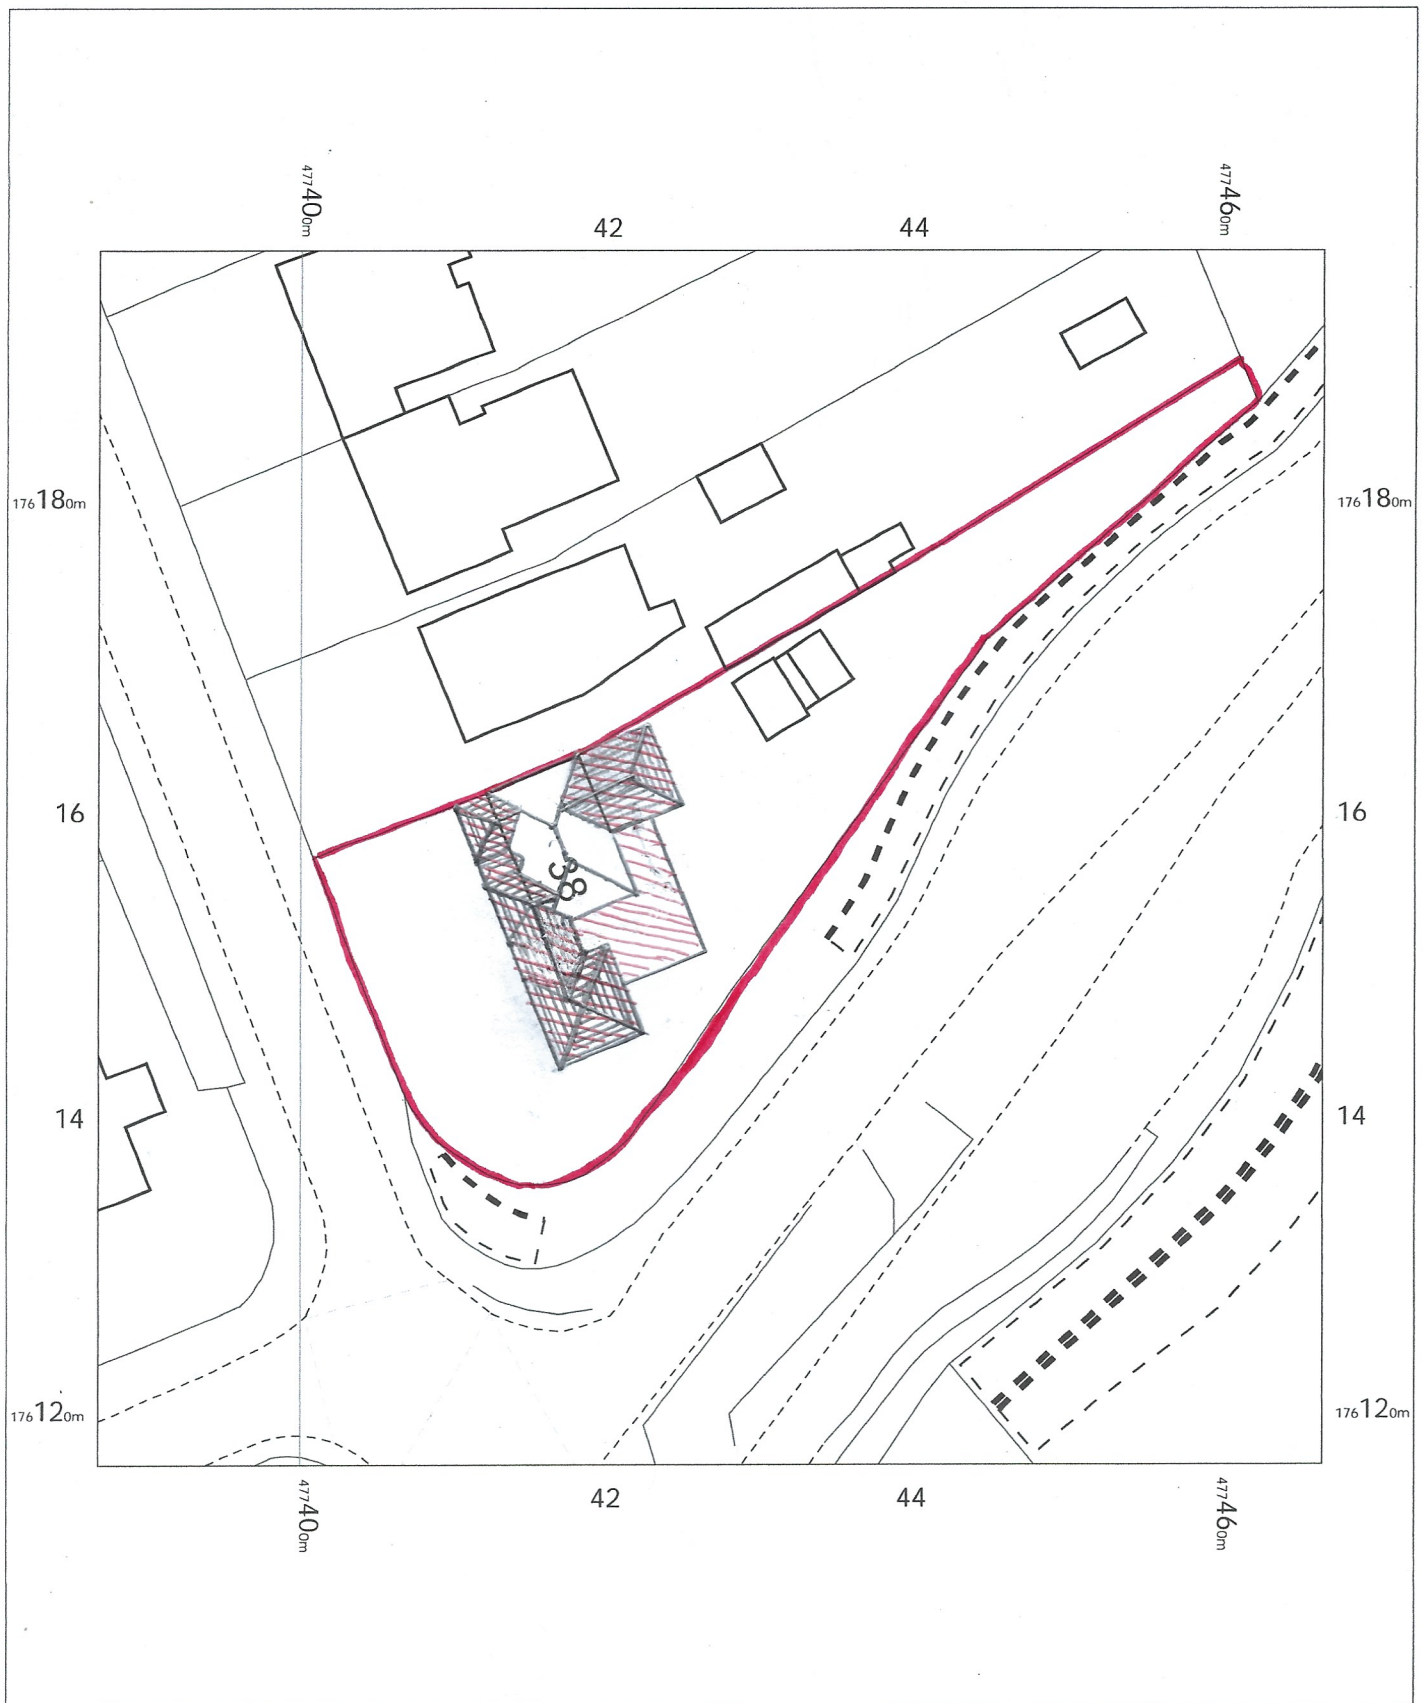


PROPOSED

38 Park View Drive North,
Charvil,
Wokingham
RG10 9QY

OS MasterMap 1250/2500/10000 scale
Friday, August 28, 2026, ID: NMC-01294839
www.nationalmapcentre.co.uk

1:500 scale print at A4, Centre: 477427 E, 176157 N

©Crown Copyright Ordnance Survey. Licence no.
AC0000814278



NATIONAL
MAP CENTRE