


Figured dimensions only are to be taken from this drawing. All dimensions are to be checked on site before any work is put in hand.

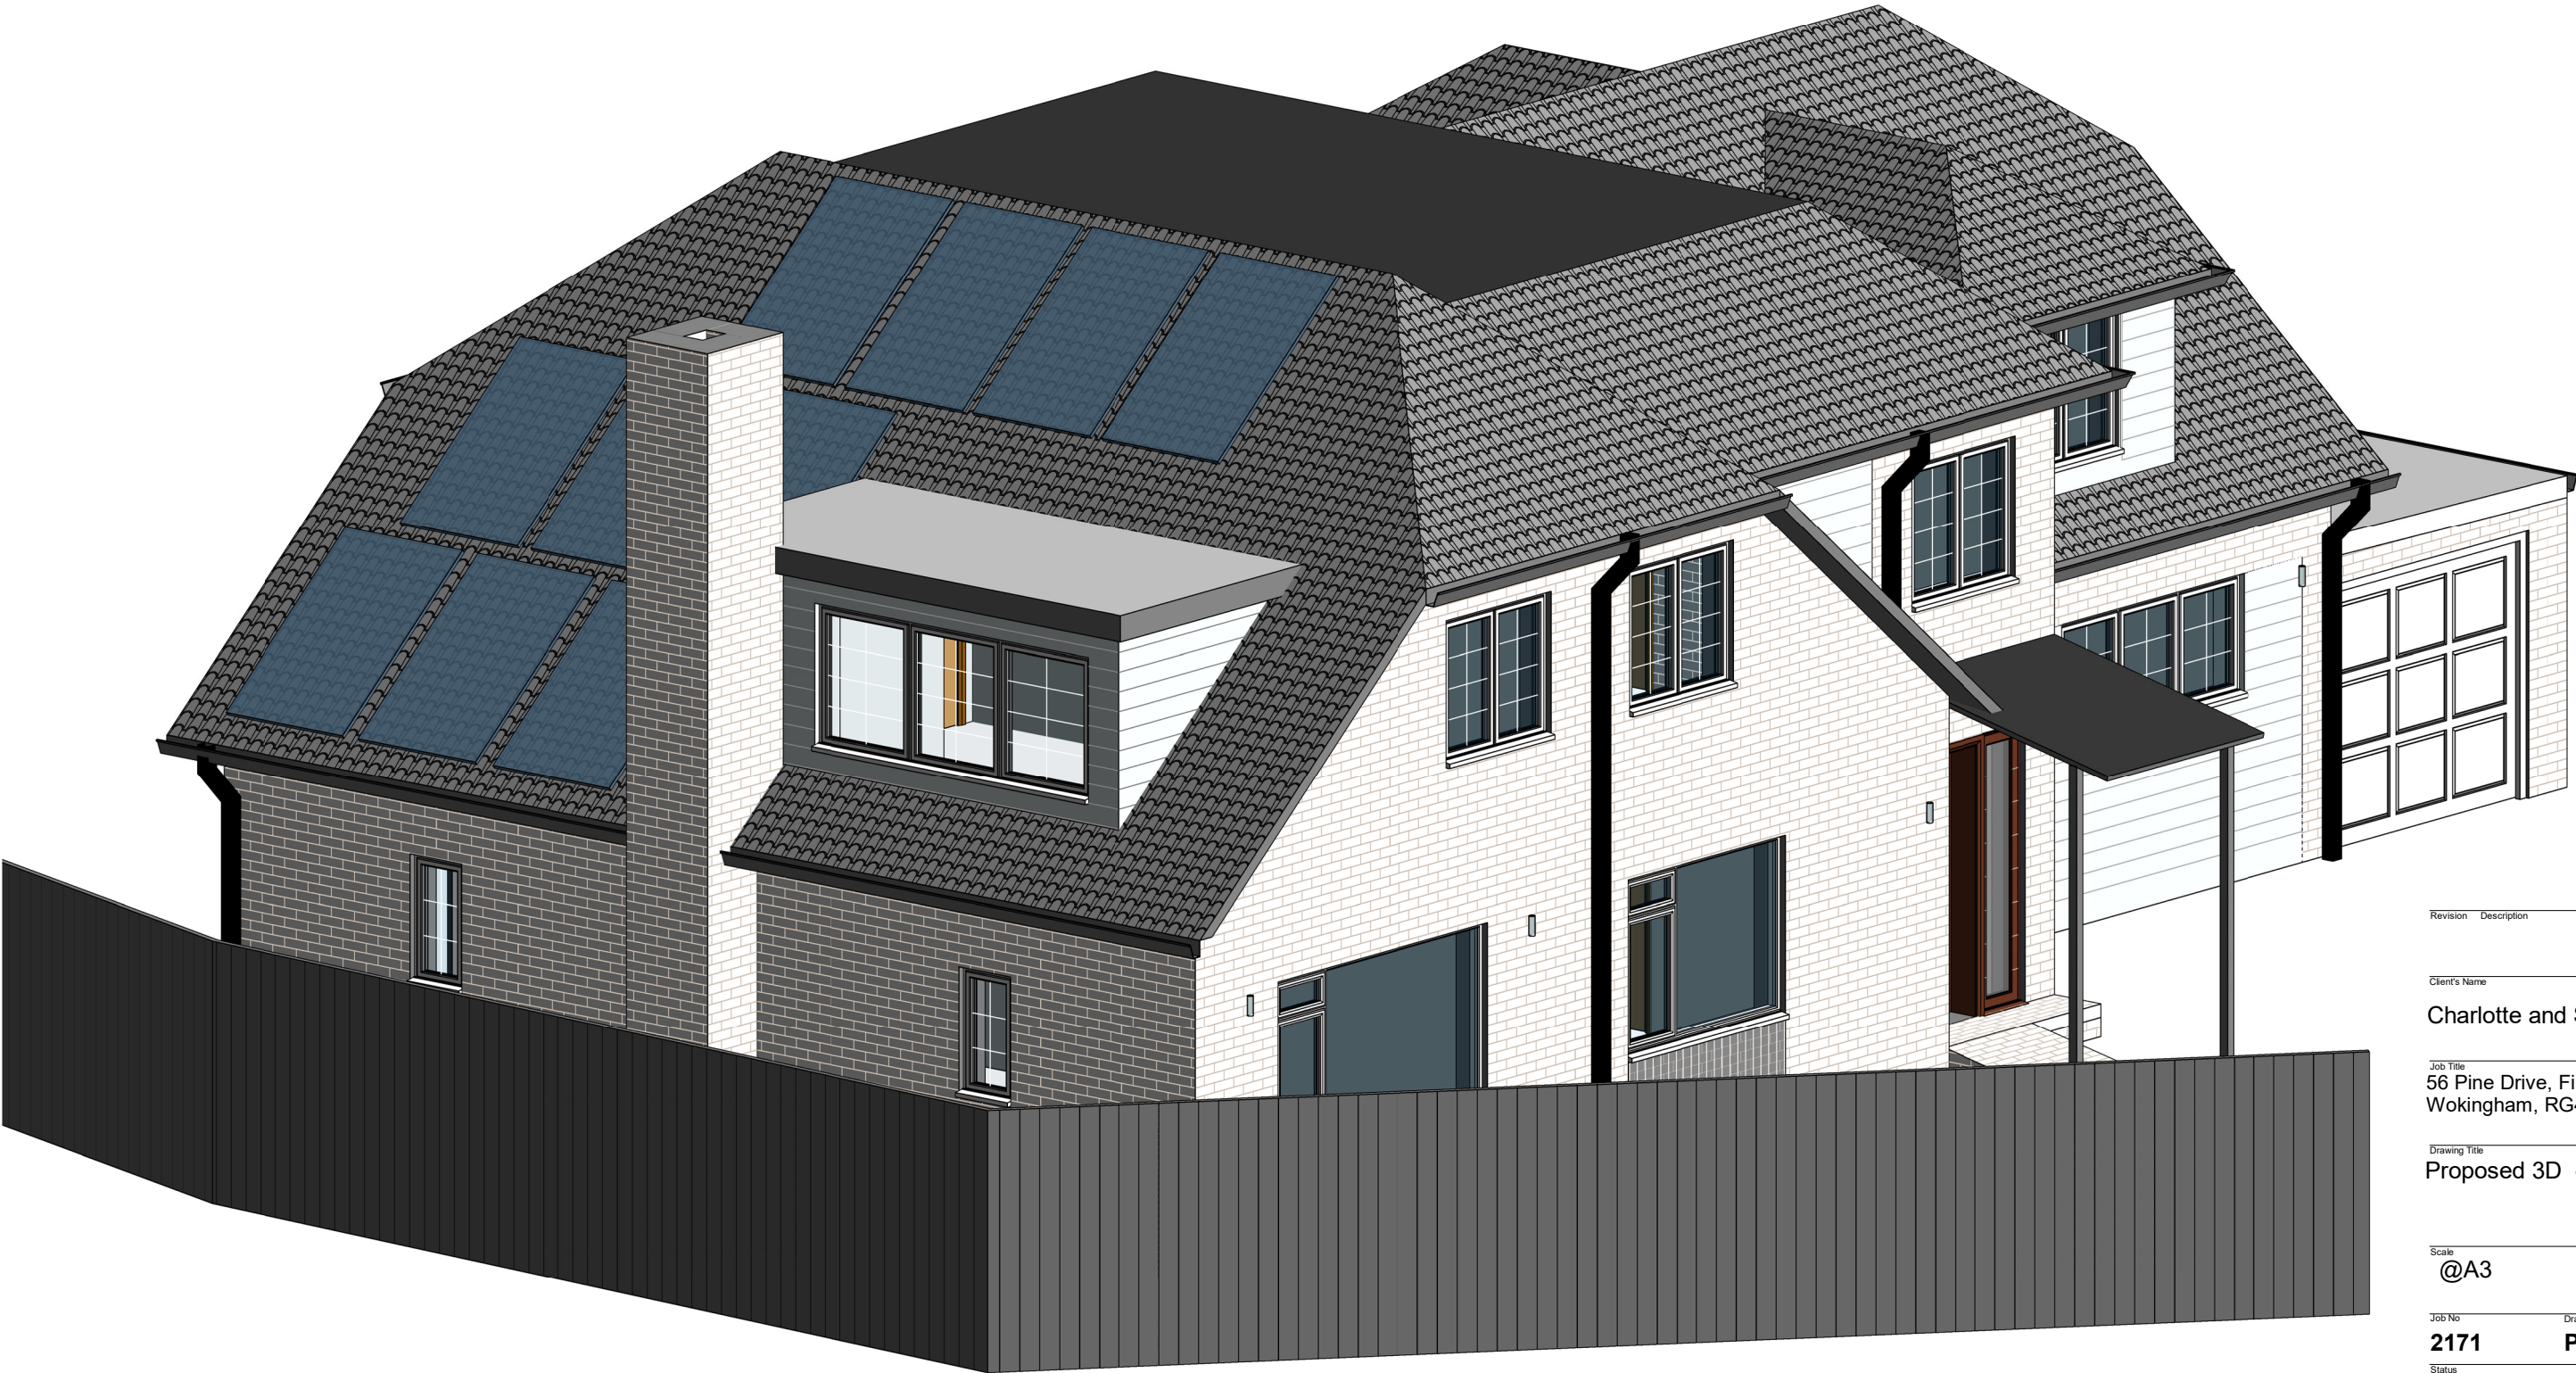

Revision	Description	Drawn	Date	Checked
----------	-------------	-------	------	---------

Client's Name

Charlotte and Si Chan

Job Title
56 Pine Drive, Finchampstead,
Wokingham, RG40 3LE

Drawing Title
Proposed 3D - Planning

Scale
@A3

Job No	Drawing No
2171	P200

Status	Rev
--------	-----