




Figured dimensions only are to be taken from this drawing. All dimensions are to be checked on site before any work is put in hand.

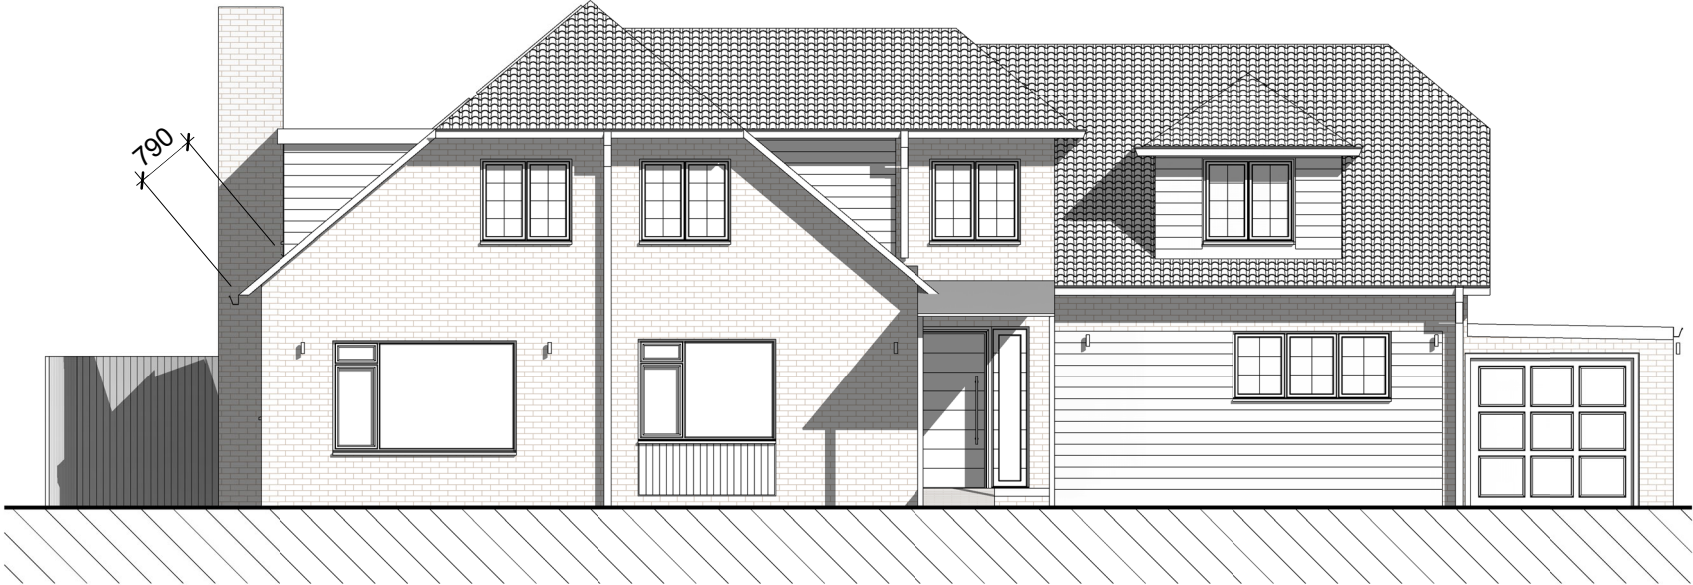

Front - East - Planning
1 : 100

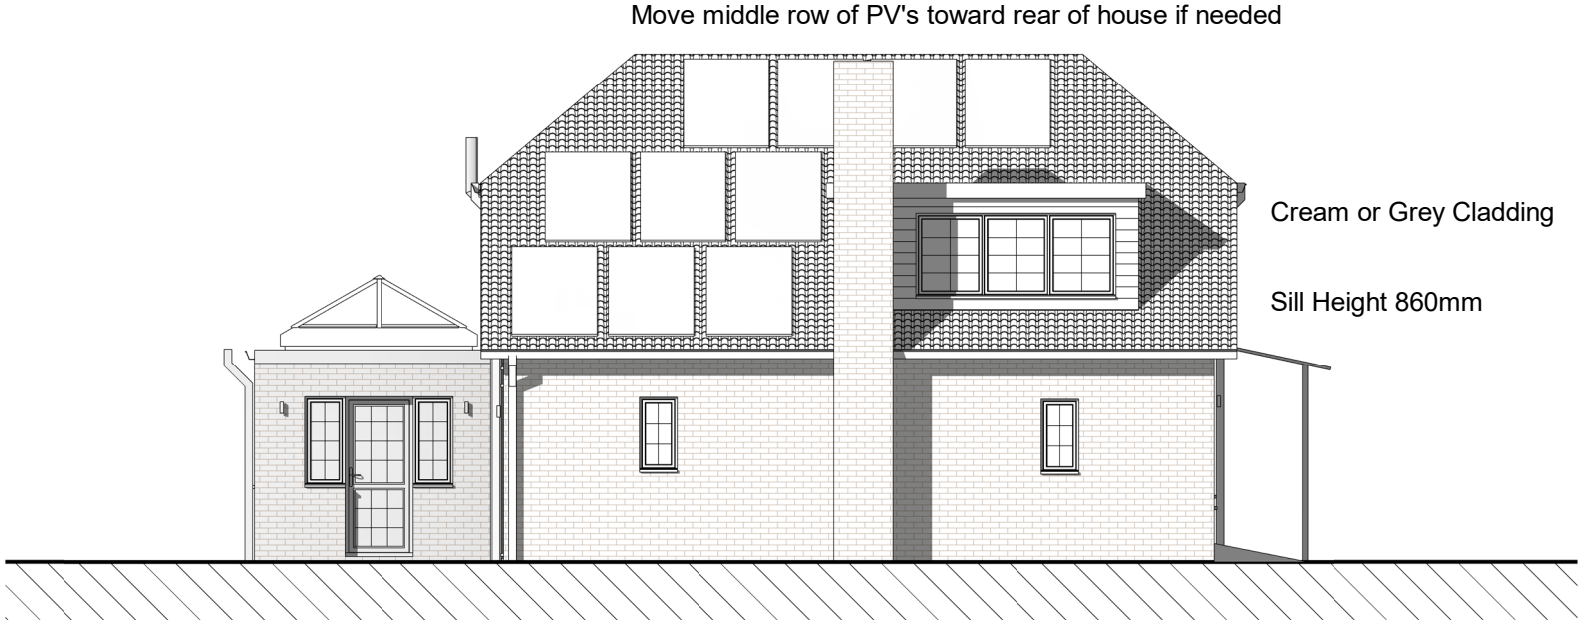

Side - South - Planning
1 : 100

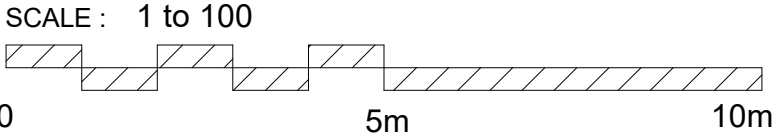

Note: This maybe a reduced sized print, check scales below

Revision	Description	Drawn	Date	Checked
----------	-------------	-------	------	---------

Client's Name

Charlotte and Si Chan

Job Title
56 Pine Drive, Finchampstead,
Wokingham, RG40 3LE

Drawing Title
Proposed Front and Side
Elevations Planning

Scale
1 : 100 @A3

Job No	Drawing No
2171	P202

Status	Rev
--------	-----