
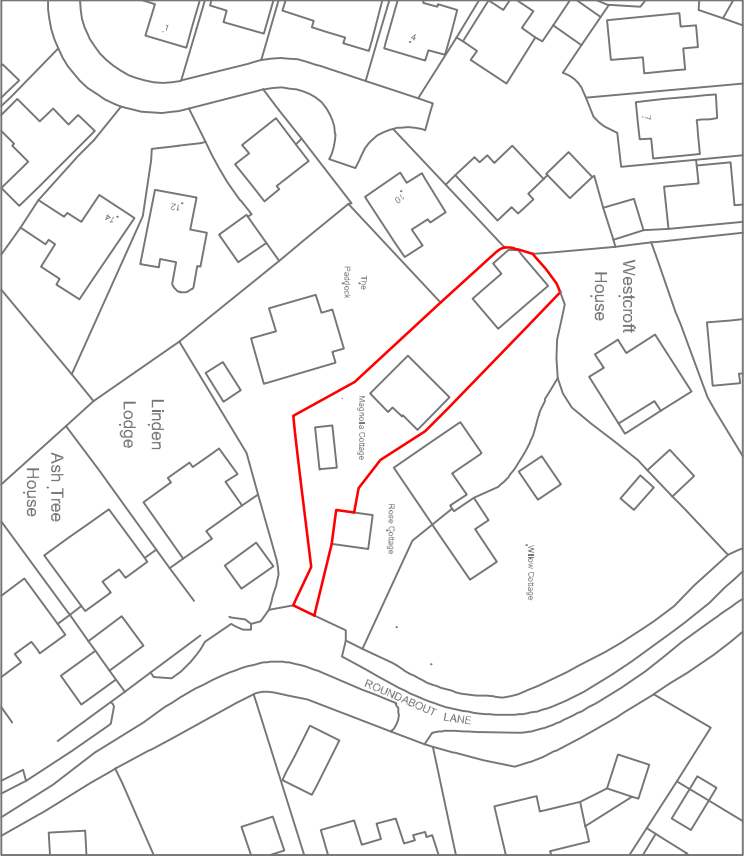


↑ LOCATION PLAN 1:1250
N

©Crown Copyright. All rights reserved. Licence no. 100019980

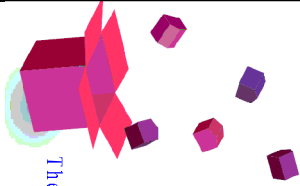

ALL
DESIGN
MATTERS

The Architectural Practice that thinks outside the box

Eastlands II, London Road, Basingstoke, RG21 4AW 01256 693077

client: Mr & Mrs Young	
project: Magnolia Cottage, Wokingham RG41 5AE	
title: Proposed side and rear extension to garage. 1. Location Plan	
date: October 2025	drawn: Dermot Gallagher
scale: 1:100, 1:50, 1:1250 @ A1.	drawing no: 03