PLANS TO MEET CONDITIONS

--2729

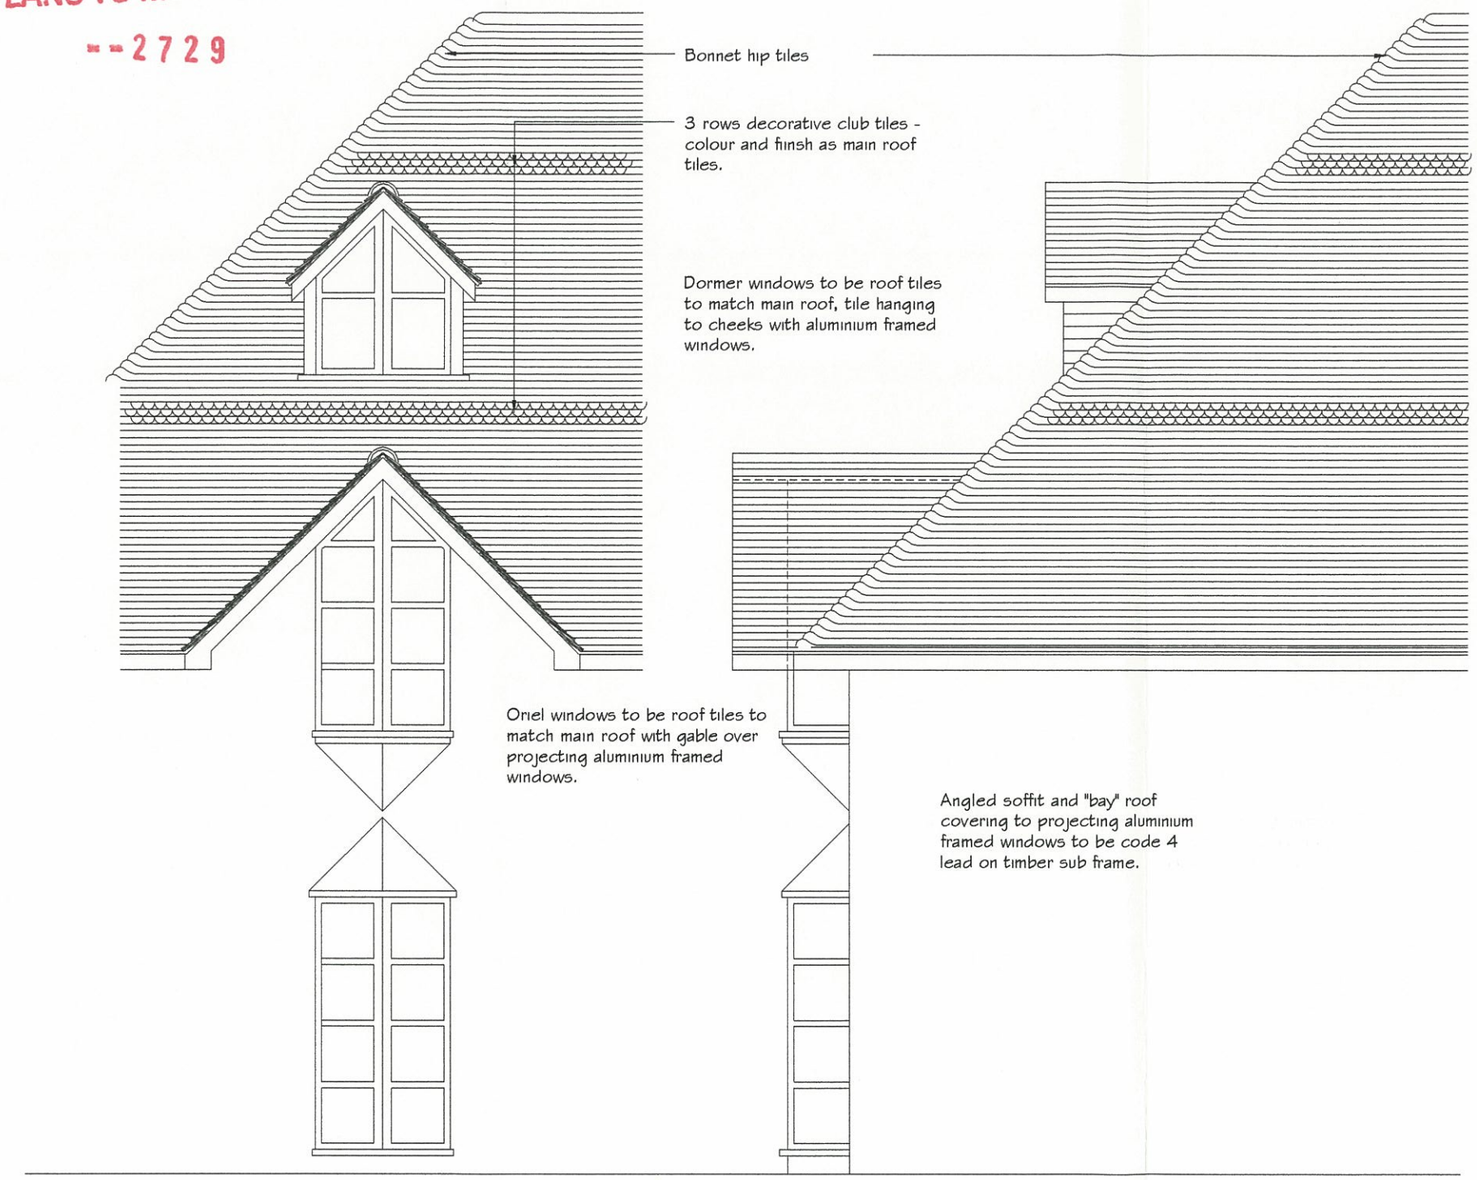

PART FRONT ELEVATION

PART SIDE ELEVATION

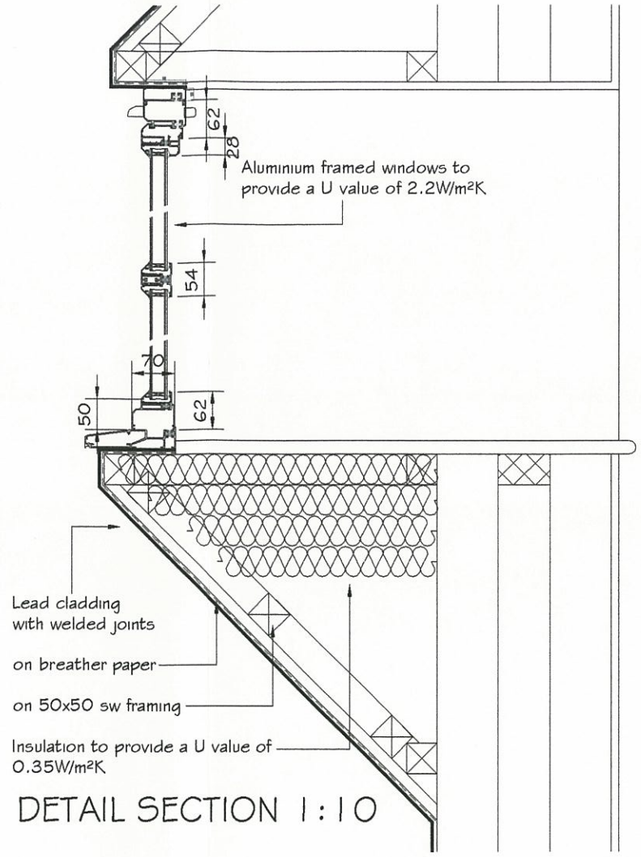

DETAIL SECTION 1:10

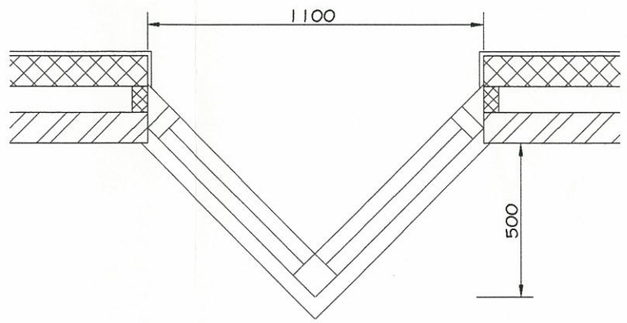

TYPICAL GROUND AND FIRST FLOOR PLAN

REV.	DATE	REVISIONS:	REV.	DATE	REVISIONS:
A	1/11/05	Detail added			

© COPYRIGHT EXISTS ON THE DESIGNS AND INFORMATION SHOWN ON THIS DRAWING
THE CONTRACTOR MUST VERIFY ALL DIMENSIONS ON SITE BEFORE MAKING SHOP DRAWINGS OR COMMENCING WORK OF ANY KIND. DO NOT SCALE FROM THIS DRAWING

CLIENT:	Bridge House Holdings Ltd	PROJECT:	Bridge House Twyford, Hampshire
SCALE:	1:50 & 1:20 (A3 ORIGINAL)	DRAWING:	Window Details
DRAWN: FJM	CHECKED:	A	0531/D01
DATE: July 2005	DATE:		

MISTRAL D & M
The Cottage, Penns Place
Petersfield, Hampshire, GU31 4EP
Tel. 01730 233884 Fax. 01730 262043
name.surname@mistral.me.uk

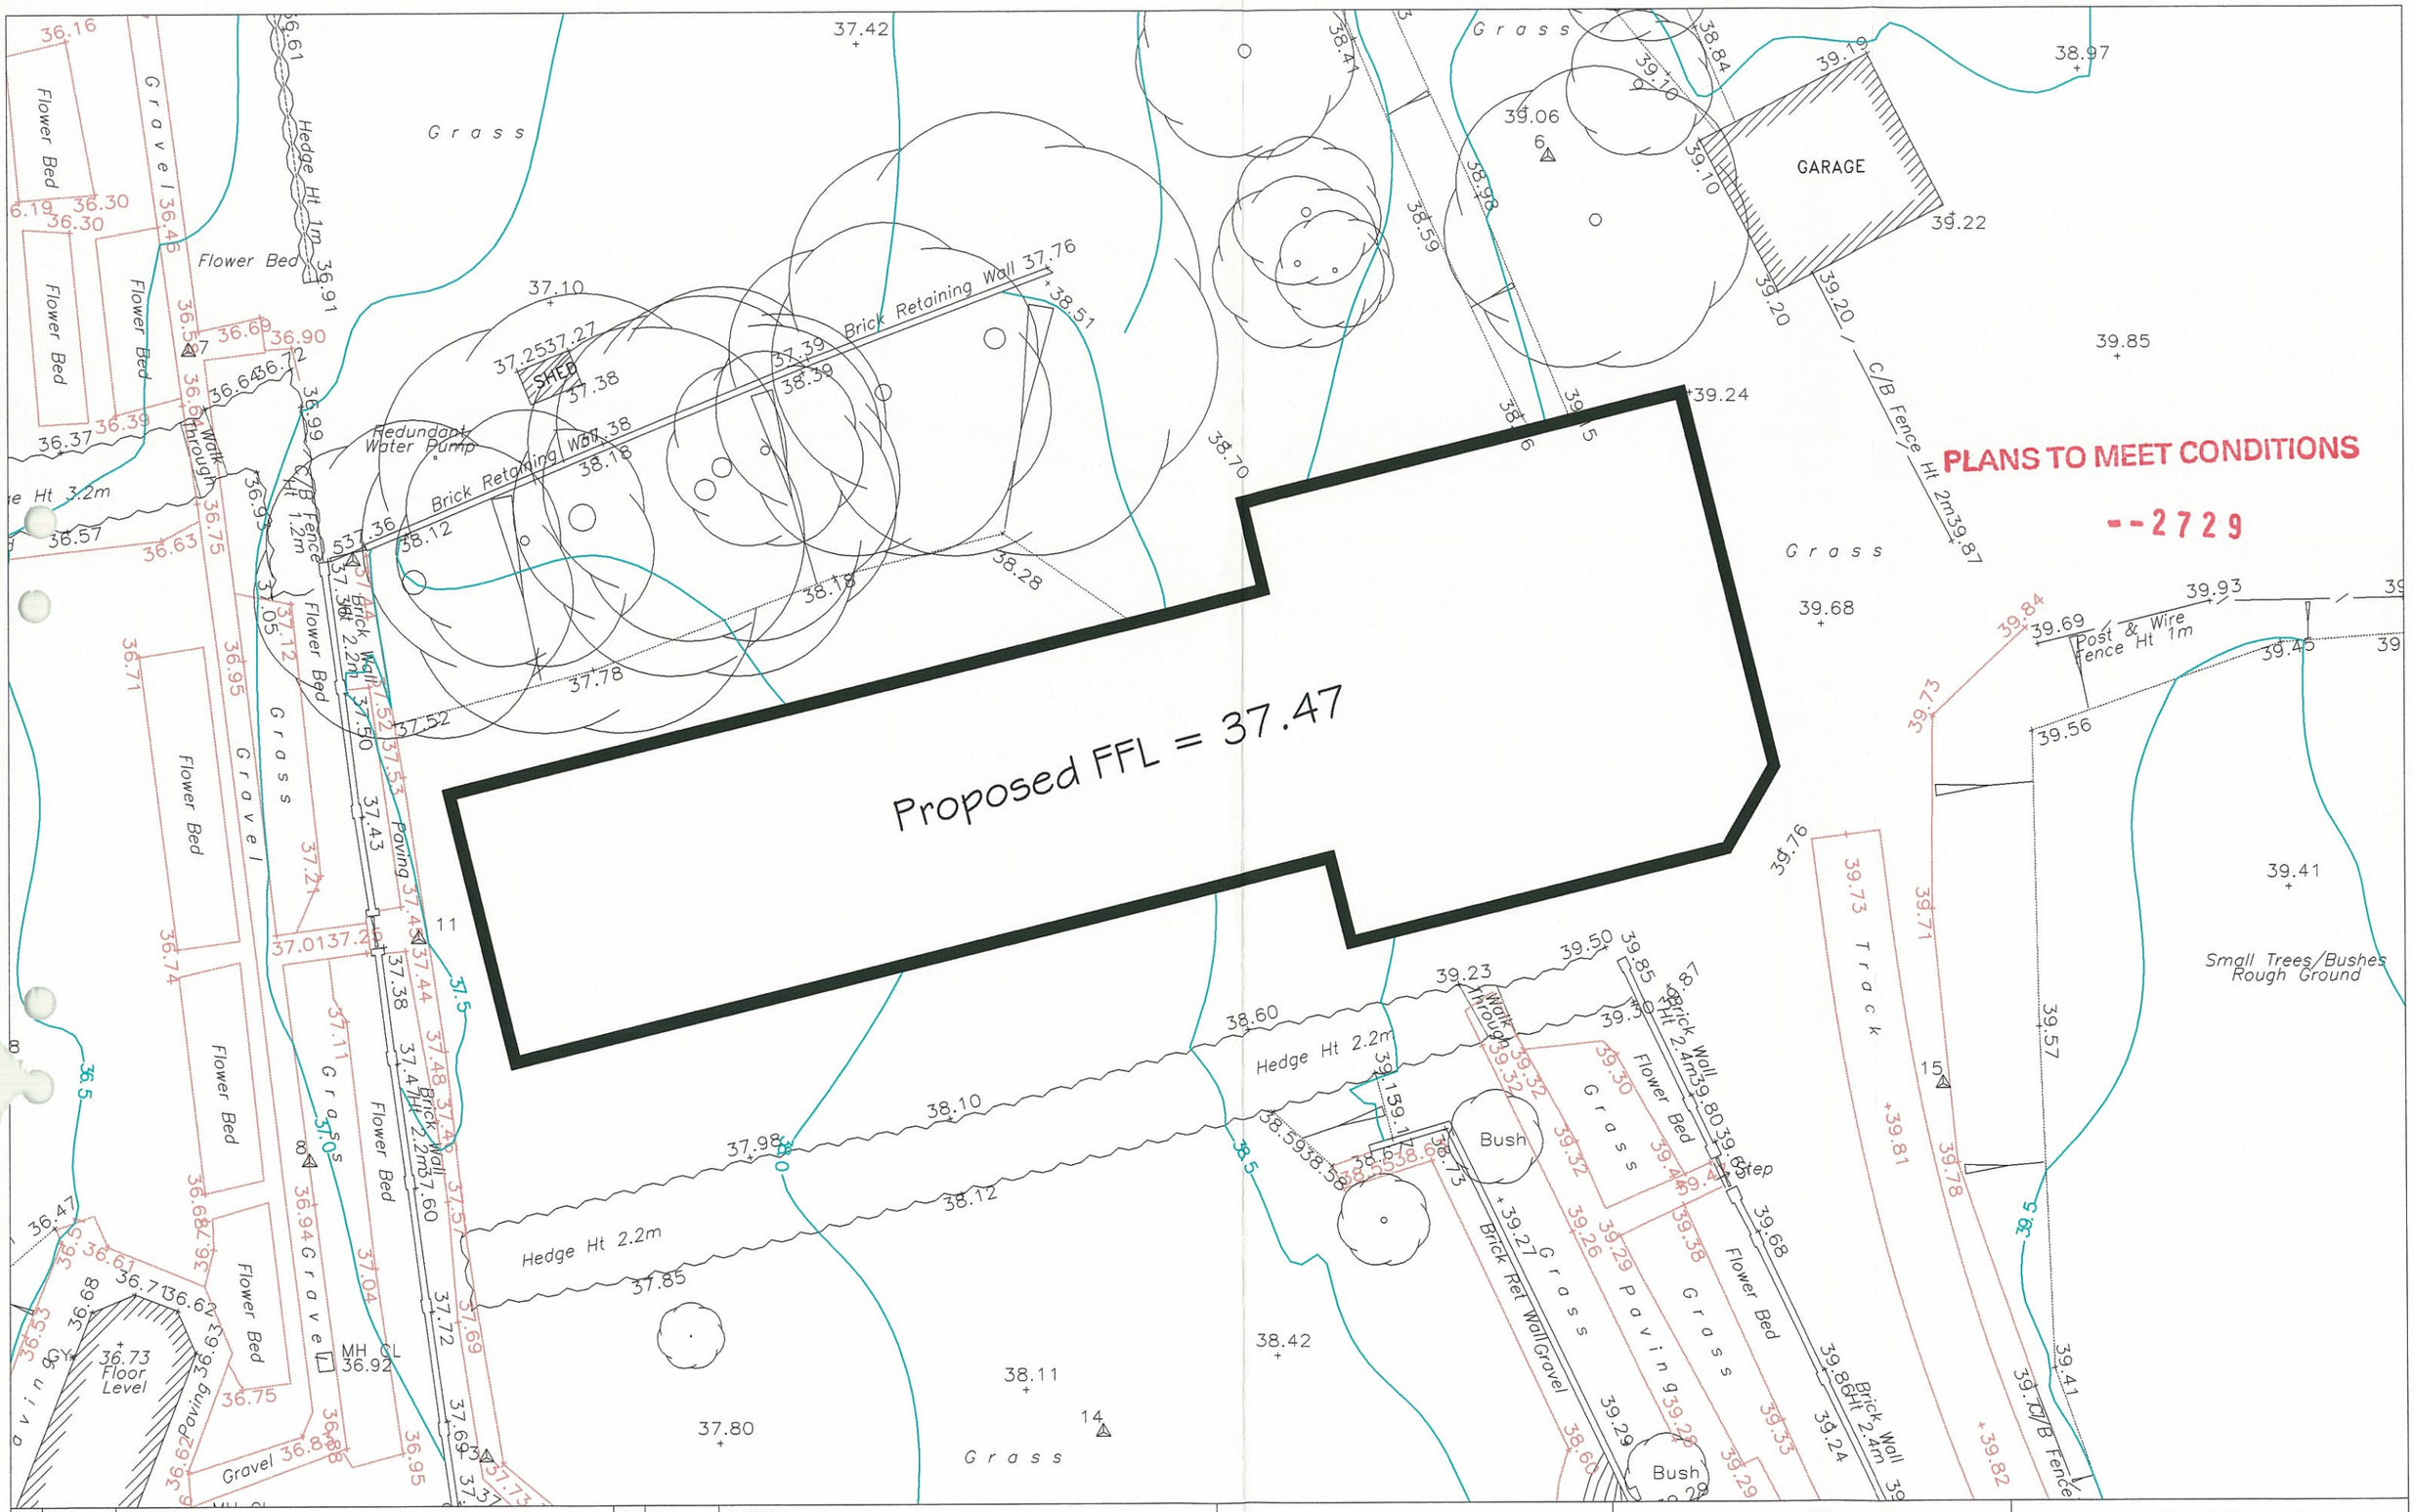

REV.	DATE	REVISIONS:	REV.	DATE	REVISIONS:

CLIENT:	Bridge House Holdings Ltd	PROJECT:	Bridge House Twyford, Hampshire
SCALE:	1:200 (A3 ORIGINAL)	DRAWING:	Site plan showing proposed FFL
DRAWN: Pwpv	CHECKED:	A	0531/D06
DATE: October 2005	DATE:		

MISTRAL D & M
The Cottage, Penns Place
Petersfield, Hampshire, GU31 4EP
Tel. 01730 233884 Fax. 01730 262043
name.surname@mistral.me.uk

© COPYRIGHT EXISTS ON THE DESIGNS AND INFORMATION SHOWN ON THIS DRAWING
THE CONTRACTOR MUST VERIFY ALL DIMENSIONS ON SITE BEFORE MAKING SHOP DRAWINGS OR COMMENCING WORK OF ANY KIND. DO NOT SCALE FROM THIS DRAWING