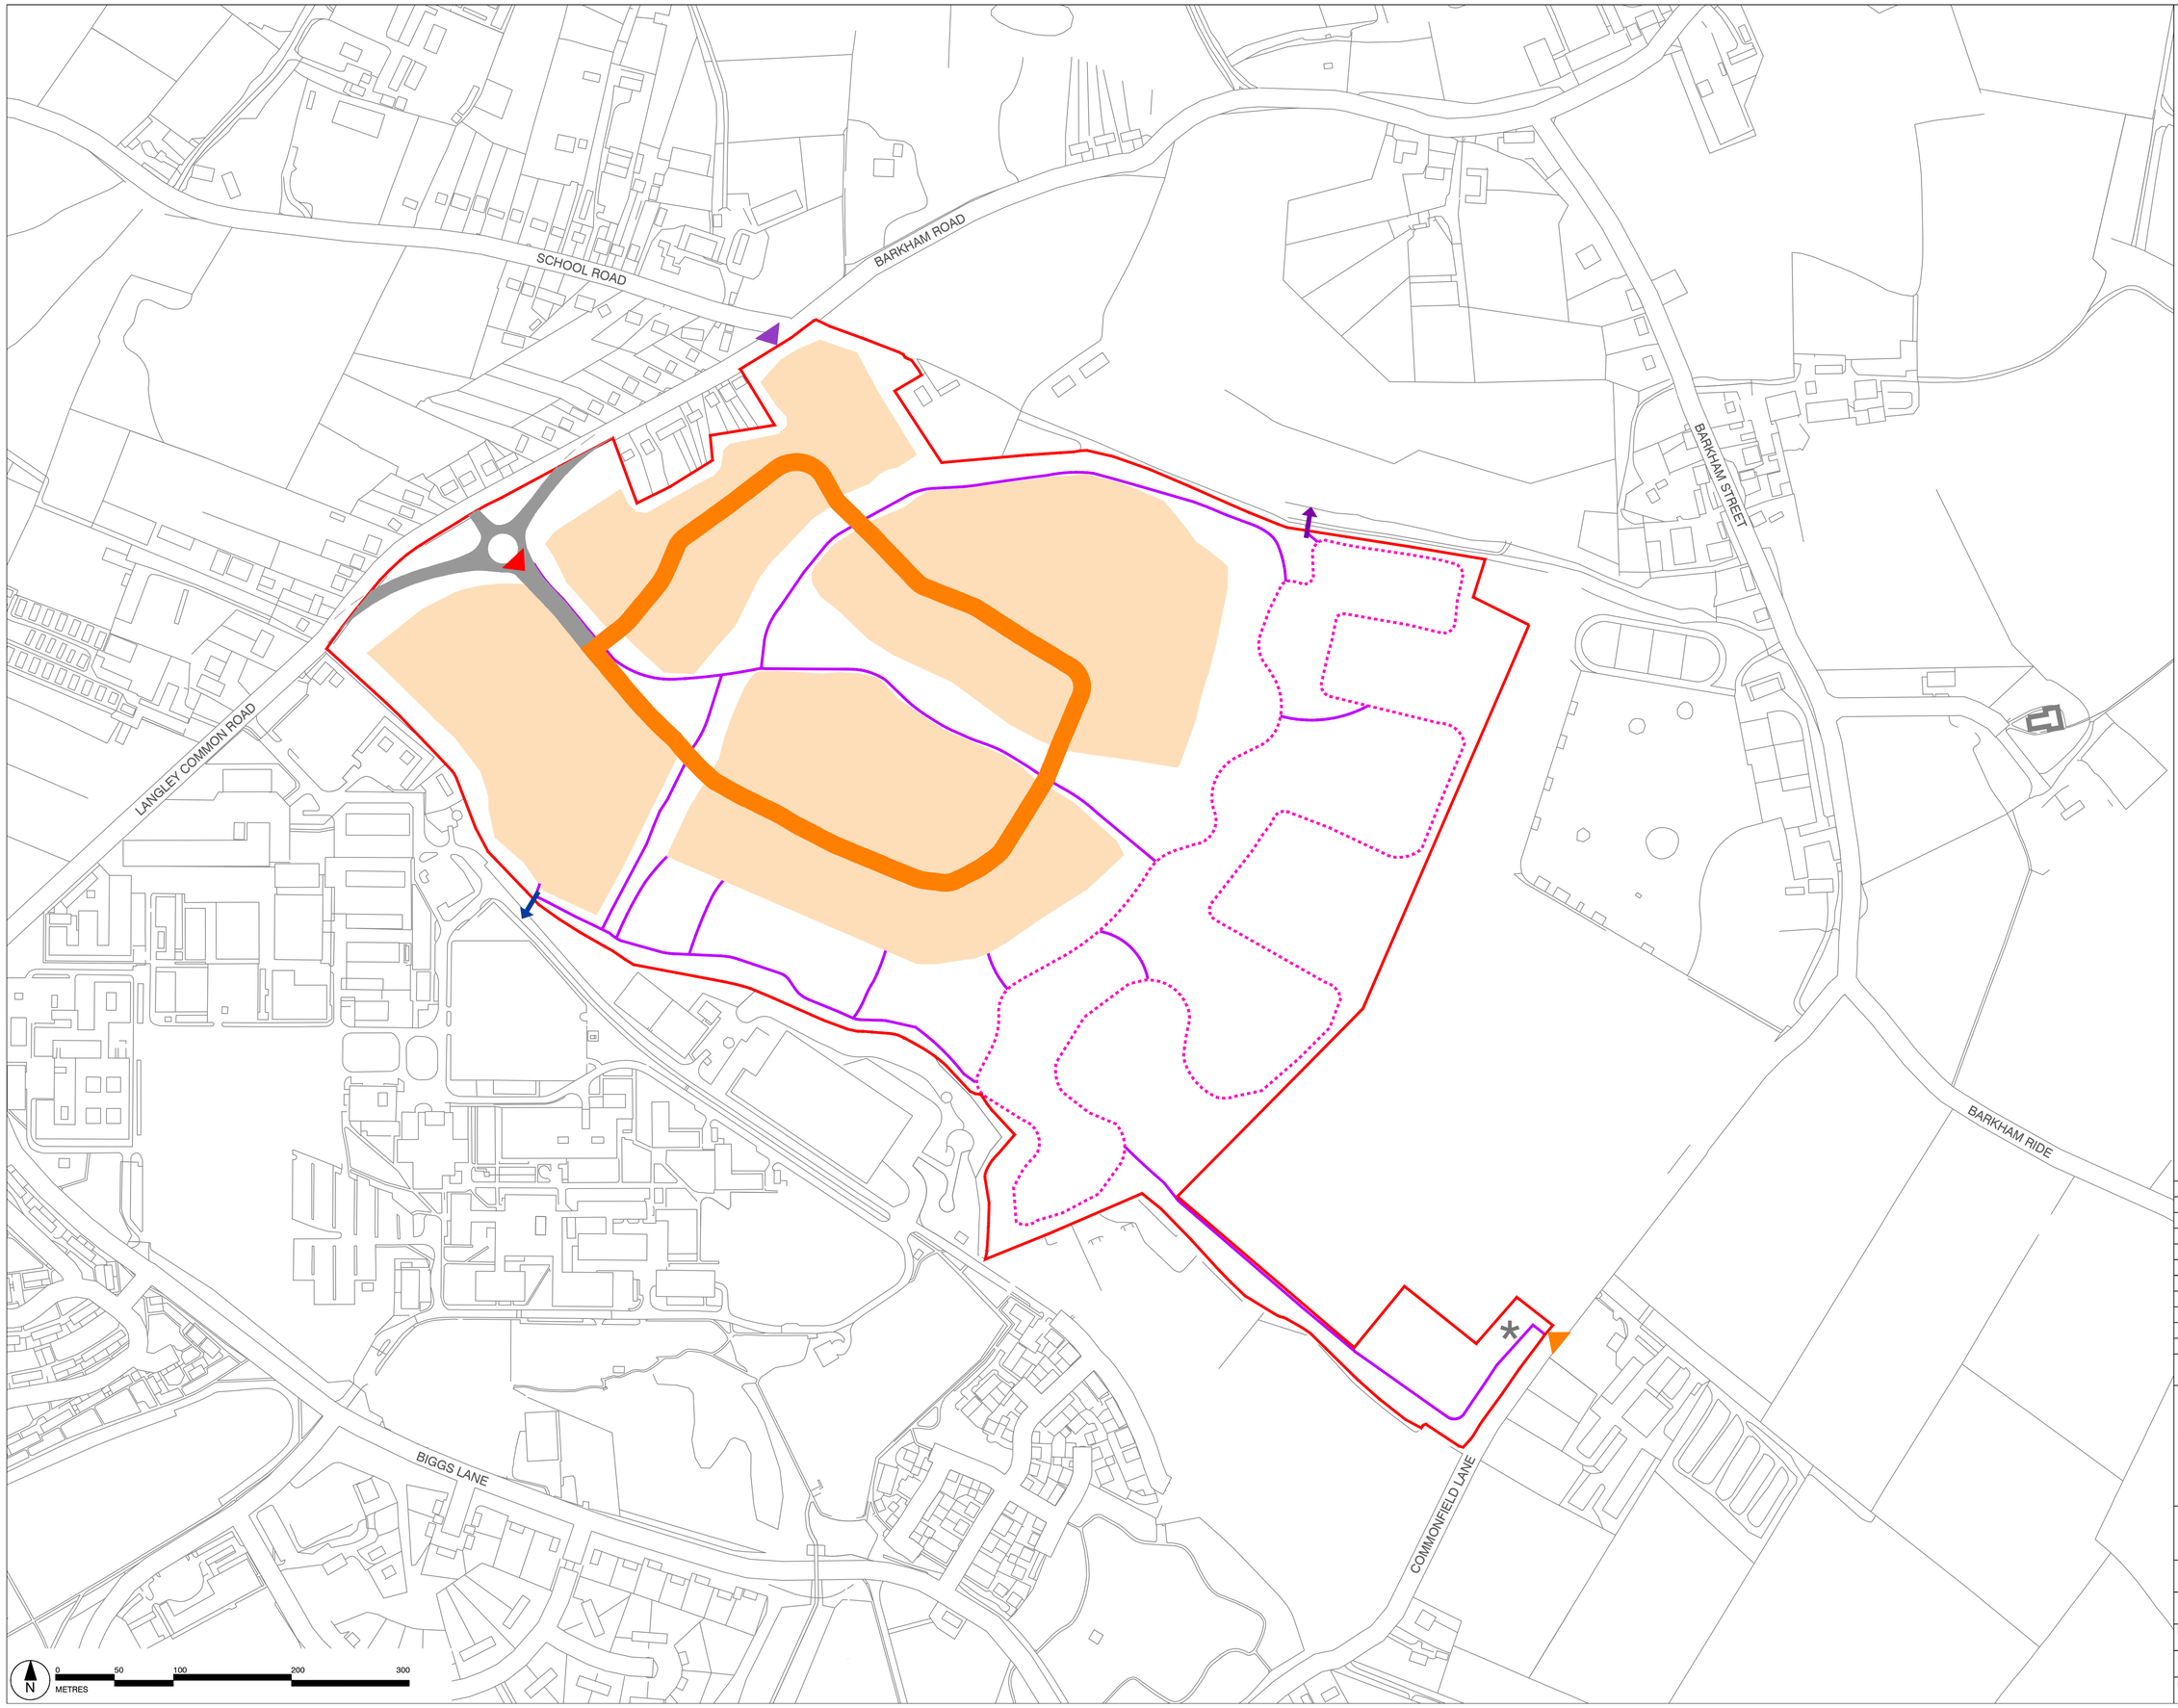

This drawing is the property of Bradley Murphy Design Ltd. Copyright is reserved by them and the drawing is issued on the condition that it is not copied, reproduced, retained nor disclosed to any unauthorized person either wholly or in part without the consent of Bradley Murphy Design Ltd.

NOTES:

1. THIS DRAWING SHOULD BE READ IN CONJUNCTION WITH ALL OTHER LANDSCAPE DRAWINGS AND DOCUMENTS
2. THIS DRAWING IS NOT INTENDED FOR CONSTRUCTION
3. DO NOT SCALE FROM THIS DRAWING
4. ANY DISCREPANCIES WITHIN THIS DRAWING OR BETWEEN THIS DRAWING AND ANY OTHER INFORMATION IS TO BE REPORTED TO BMD FOR CLARIFICATION

APPLICATION BOUNDARY

PROPOSED

RESIDENTIAL DEVELOPMENT

PRIMARY ACCESS ROAD
EXACT ALIGNMENT SUBJECT TO DEVIATION +/-10M

SECONDARY ROAD
EXACT ALIGNMENT SUBJECT TO DEVIATION +/-10M

VEHICULAR ACCESS

ALLOTMENT AND SANG CAR PARK ACCESS

EMERGENCY VEHICLE ACCESS

NON VEHICULAR ACCESS POINTS

NON VEHICULAR ARBORFIELD GREEN ACCESS POINT
CONNECTION PROVIDED UP TO THE BOUNDARY

SANG FOOTPATH

SANG CAR PARK

FOOTPATH OR PEDESTRIAN/CYCLE ROUTE

Rev	Description	Date
J	Updated application boundary	24/02/26
I	Access arrows updated	17/02/26
H	Updates to Land Owner comments	27/01/26
G	Updated note in key	28/11/25
F	Increased NDA & updated site boundary	29/08/25
E	Updates to Crest comments	21/08/25
D	Updates to client and LPA comments	24/06/25
C	Updated with pump station location	29/11/24
B	Updated application boundary	21/11/24
A	Updates to pedestrian/cycle route	05/09/24

Purpose of Issue
PLANNING

Bradley Murphy Design Ltd
Studio 3, Floor 18
Alpha Studios
Alpha Tower
Suffolk St Queensway
Birmingham
B1 1TT

t: 0121 815 9127
e: info@bradleymurphydesign.co.uk
www.bradleymurphydesign.co.uk

BMD

Client
CREST NICHOLSON

Project
BARKHAM SQUARE

Drawing Title
PARAMETER PLAN - ACCESS & MOVEMENT

Drawn	Checked	Approved	Date
EW	MP	RW	09/08/2024
Job No.	Scale	Sheet Size	Revision
23.0016	1:2500	A1	J

Drawing Number
BMD.23.0016.DR.P007