


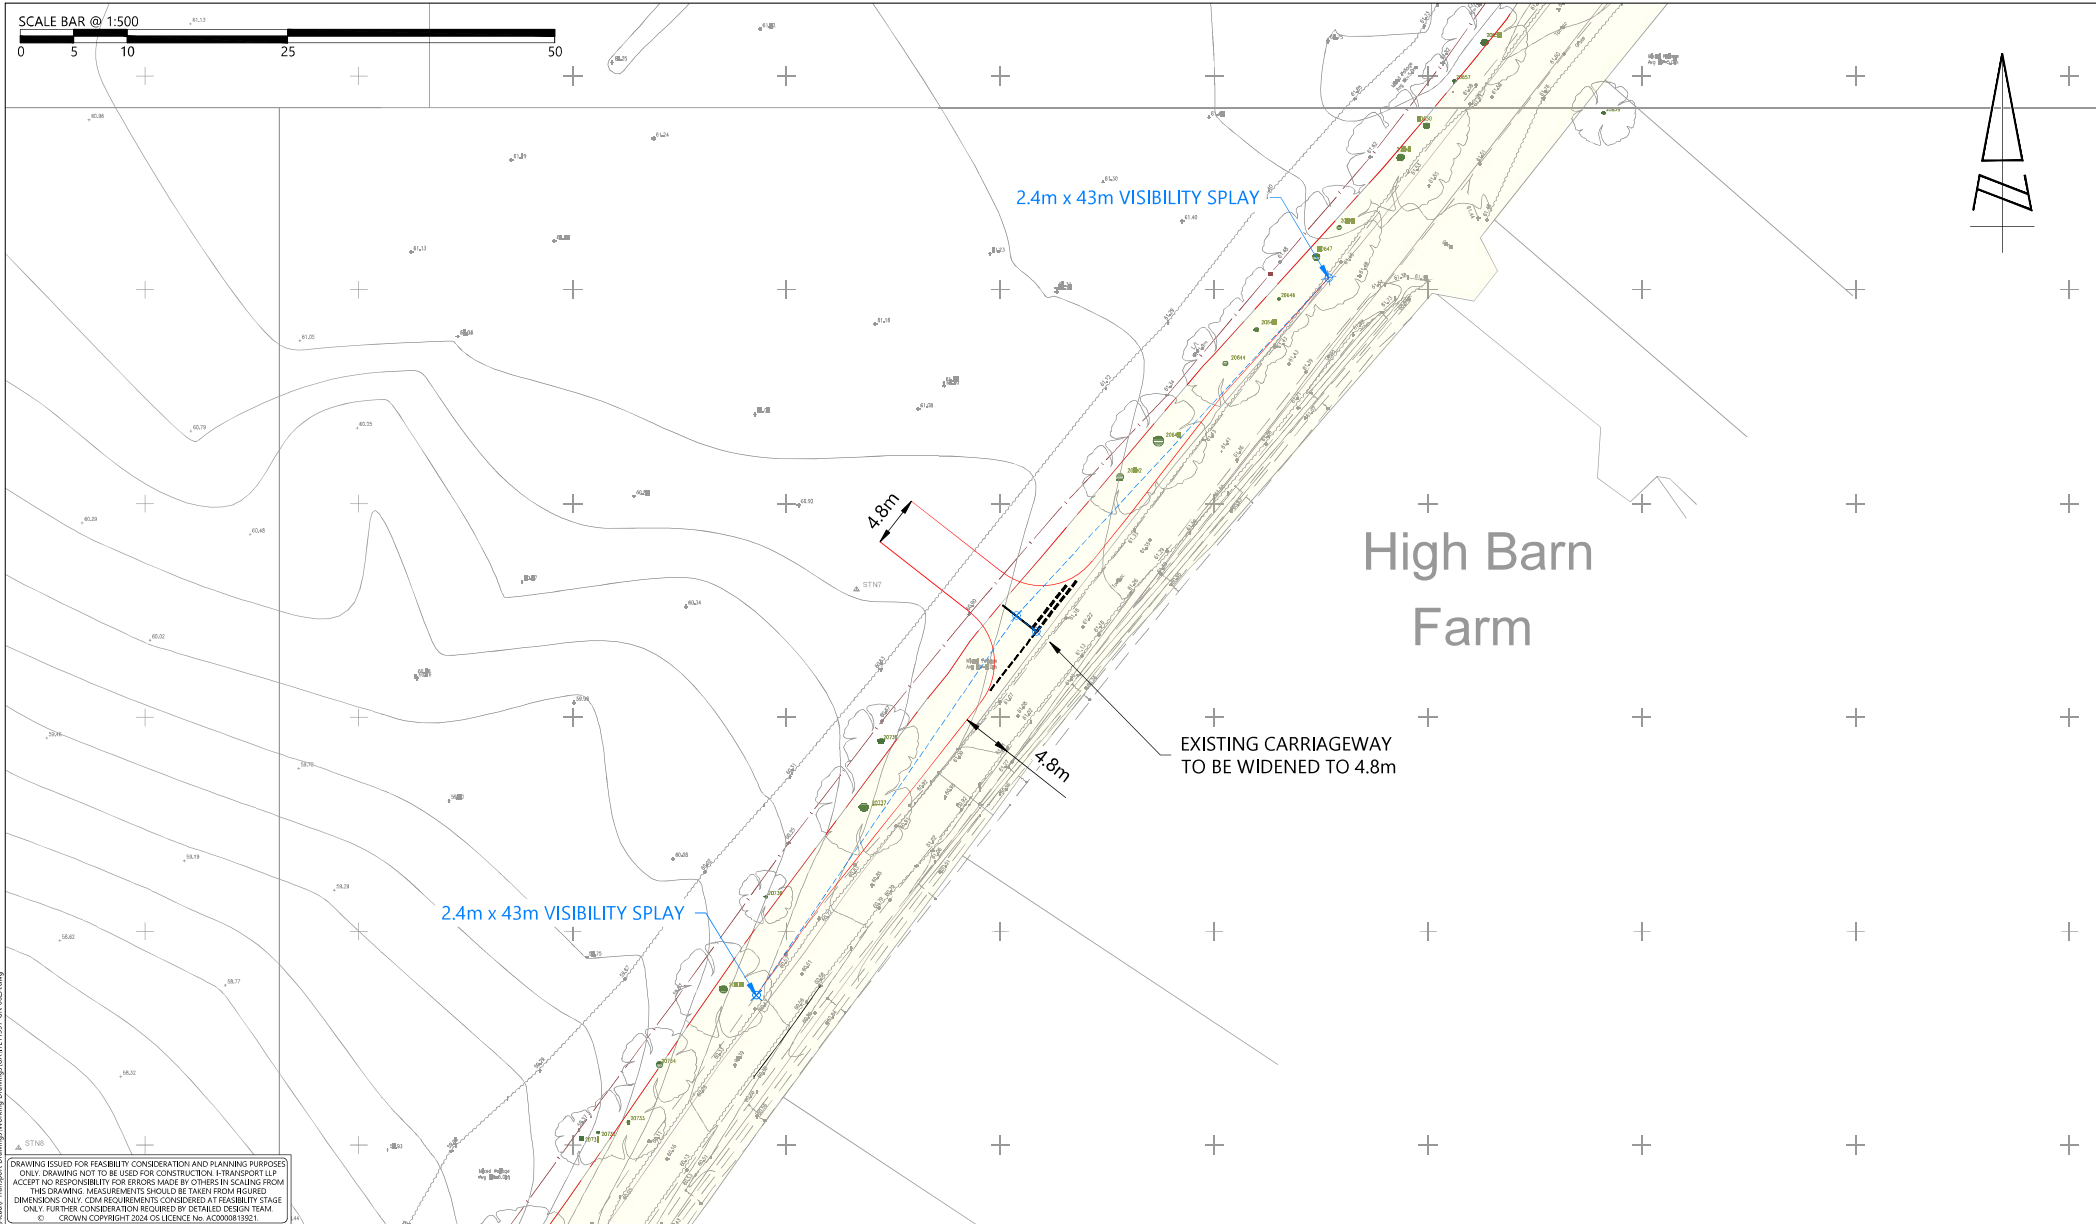

DRAWING ISSUED FOR FEASIBILITY CONSIDERATION AND PLANNING PURPOSES ONLY. DRAWING NOT TO BE USED FOR CONSTRUCTION. I-TRANSPORT LLP ACCEPTS NO RESPONSIBILITY FOR ERRORS MADE BY OTHERS IN SCALING FROM THIS DRAWING. MEASUREMENTS SHOULD BE TAKEN FROM FIGURED DIMENSIONS ONLY. CDM REQUIREMENTS CONSIDERED AT FEASIBILITY STAGE ONLY. FURTHER CONSIDERATION REQUIRED BY DETAILED DESIGN TEAM.
© CROWN COPYRIGHT 2024 OS LICENCE No. AC0000819521



33 Queen Street, London, EC4R 1AP
Tel: 0204 531 3660
www.i-transport.co.uk

REV	DATE	BY	DESCRIPTION	CHK	APD
A	12.12.24	SH	ACCESS LOCATION UPDATED	TH	TH
STATUS:			FOR INFORMATION		

TITLE: SECONDARY ACCESS POINT FROM COMMONFIELD LANE		
PROJECT:	CLIENT:	
BARKHAM SQUARE		CREST NICHOLSON

DRAWN: SH	CHECKED: TH	APPROVED: TH
PROJECT No: ITL11337	SCALE @ A3: 1:500	DATE: 12.12.24
DRAWING No: ITL11337-GA-002		REV: A